

General Notes

The Architect shall have no responsibility for any use made of this document other than for that which it was prepared and issued. All dimensions should be checked on site. Do not scale from this drawing. To be read in conjunction with all other Consultant's drawings. The Architect to be immediately notified of any discrepancies.

Copyright on this drawing retained by the Architect.

LEGEND

— Site Boundary

D	12/06/20	SA	SH	Amended Proposed
C	11/06/20	SA	SH	Amended Proposed
B	30/03/20	SA	SH	Amended Proposed
A	23/03/20	SA	SH	Amended Proposed
-	18/03/20	SA	SH	Initial Issue
No.	Date	Dwn	Chk	App
Revision or reason for issue				

Client

Omar Hussein

createitstudios
Architects & Designers

Create It Studios (NW) Ltd
Universal Square
Devonshire Street North
Manchester M12 6JH
0161 974 6165
www.createitstudios.co.uk
info@createitstudios.co.uk

Project Title

34 Morville Rd, M21 0UR

Scale / North Point

1 : 100


Drawing Title

Proposed Site Plan

Drawing Number
A1260(02)AP001

Drawing Status
Preliminary

Revision
D

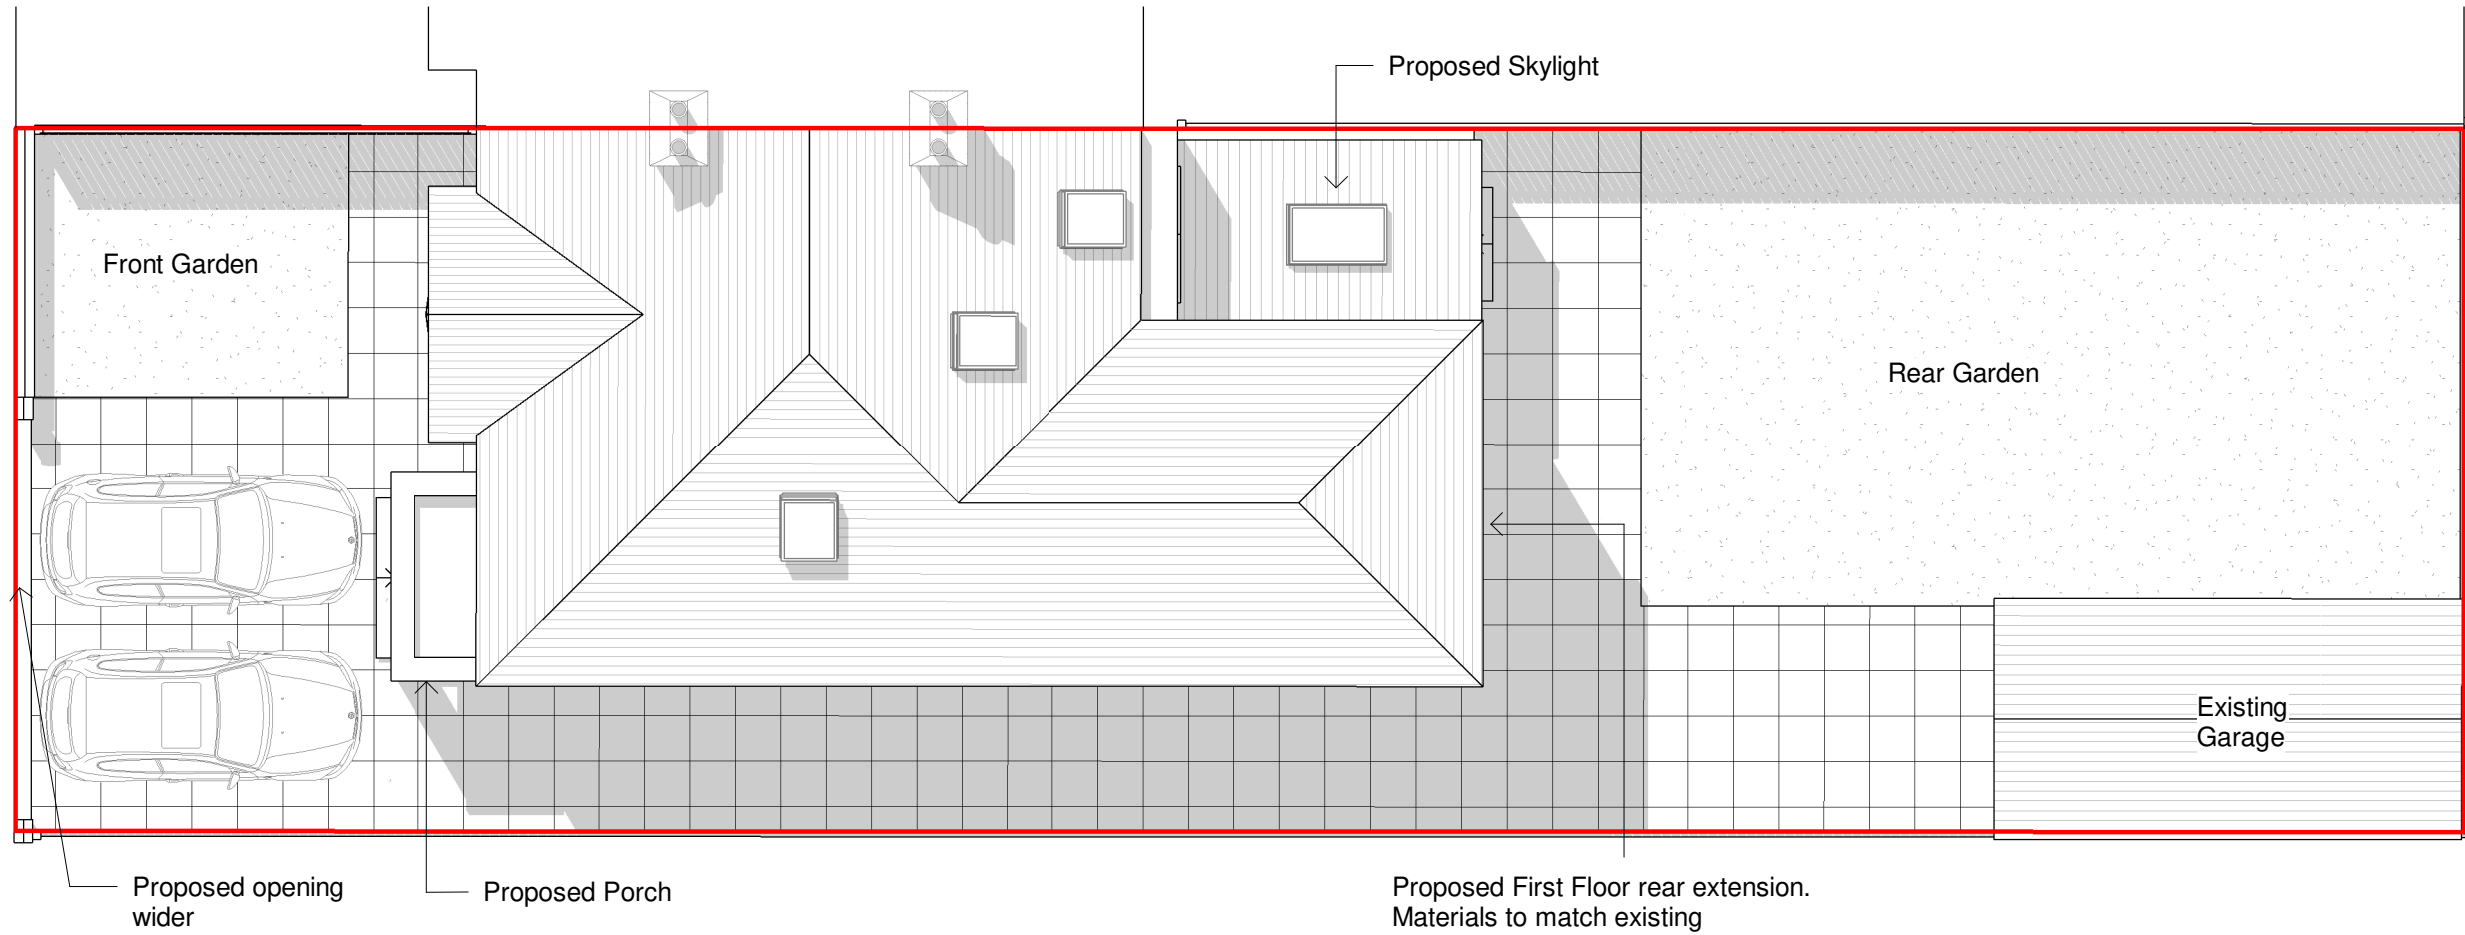

1 Proposed Site Plan
1 : 100



2 Proposed Front View



3 Proposed Rear View