

ALL DIMENSIONS ARE IN mm UNLESS NOTED OTHERWISE

N.G.R E: 383655 N: 403242

DIRECTIONS TO SITE:
FROM THE M60, JUNCTION 19, HEAD SOUTH
ON MIDDLETON ROAD/A576. AFTER 1.7km,
SITE IS LOCATED ON THE LEFT AFTER
JUNCTION WITH BLACKLEY NEW ROAD.

NOTES:

B	ICNIRP Guideline block amended to	MD	PD	22.05.20	
A	Non-Standard				
REV	Issued for Approval	CS	SSH	03.02.20	
	MODIFICATION	BY	CH	DATE	

CLARKE

telecom

Unit E, Madison Place, Northampton Road,
Manchester, M40 5AG
Tel: 0161 785 4500
Fax: 0161 785 4501
Web: www.clarke-telecom.com

O₂




BEACON 3

Cell Name		Opt.
SW OPPOSITE 208 MIDDLETON ROAD		-
Cell ID No		
CORNERSTONE	TEF	VF
303267_01	088922	N/A

Site Address / Contact Details
JUNCTION OF BLACKLEY NEW ROAD/MIDDLETON ROAD
CRUMPSALL
MANCHESTER
GREATER MANCHESTER
M8 4NA


Drawing Title:		SITE LOCATION MAPS			
Purpose of Issue:		PLANNING			
Drawing Number:		100		B	
Surveyed By:		SSH		Original Sheet Size:	
Drawn:		CS		A3	
Date:		03.02.20		Checked:	
		SSH		Date:	
		03.02.20		C	

SITE LOCATION

 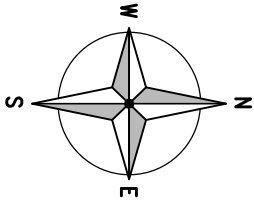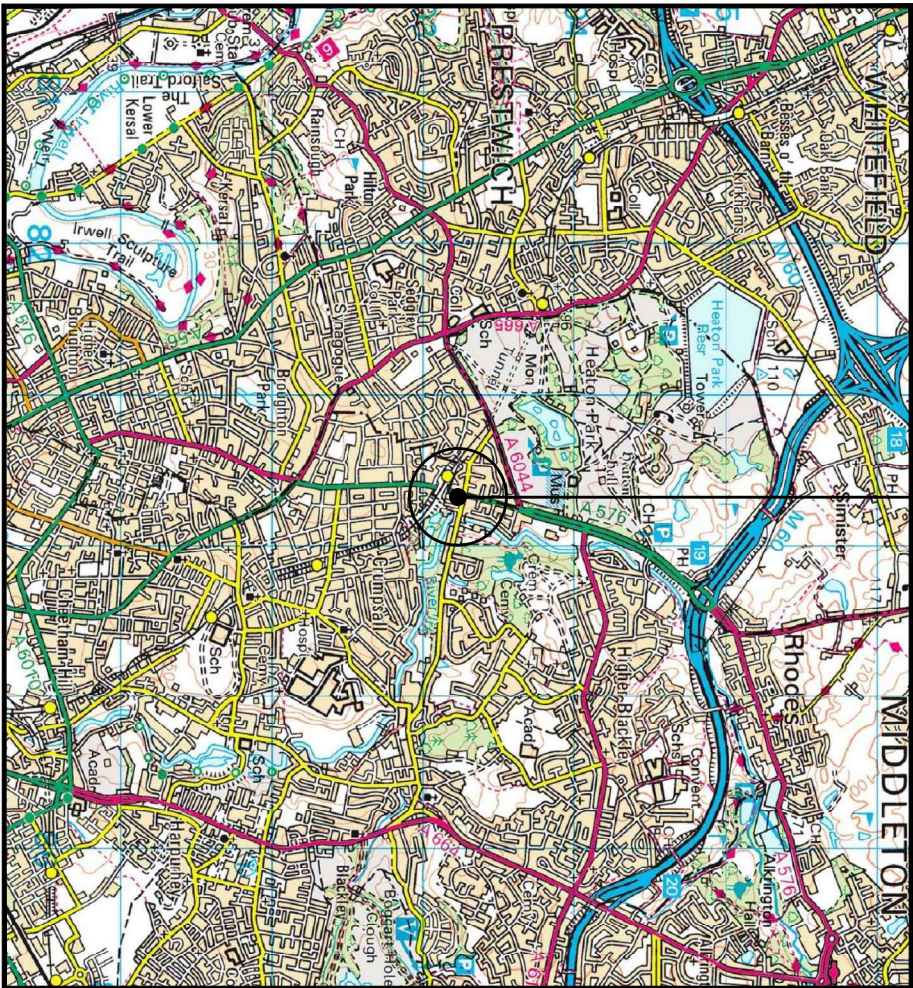

SITE LOCATION
(Scale 1:50000)

SITE LOCATION

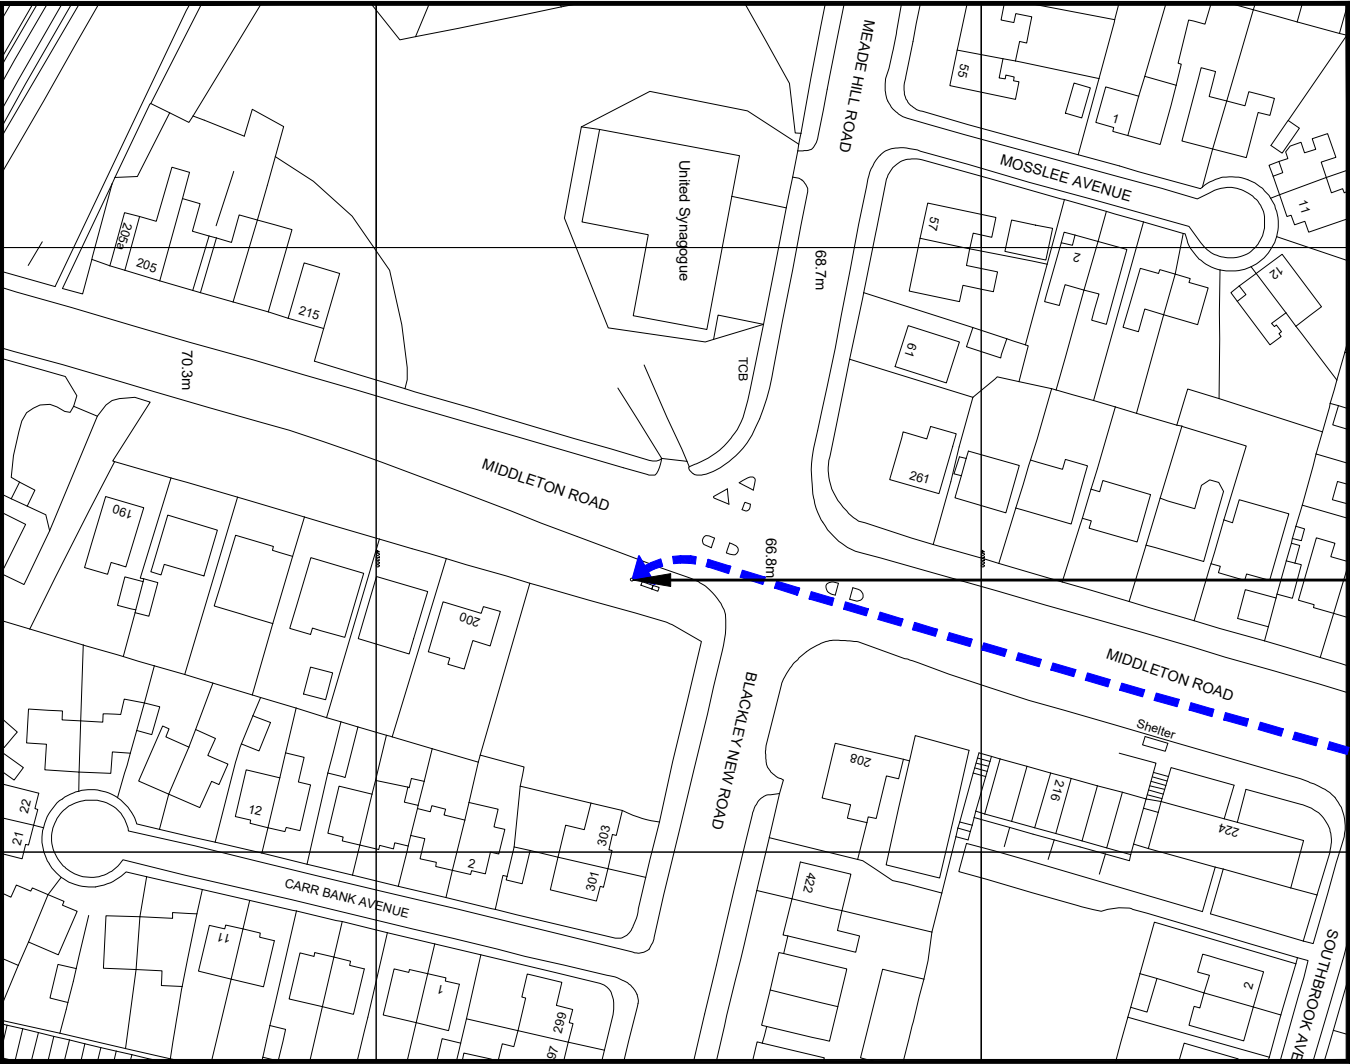

— = Right of Access

— = Public Access Route

DETAILED SITE LOCATION

(Scale 1:1250)

Based upon Ordnance Survey map extract
with the permission of the Controller of
Her Majesty's Stationary Office.
Crown copyright.
Licence No. 100060010




SCALE 1:1250

SITE PHOTOGRAPH



The drawings comply with TEF & Vodafone Non-Standard ICNIRP guidelines.
Designed in accordance with CORNERSTONE document: SDN0008

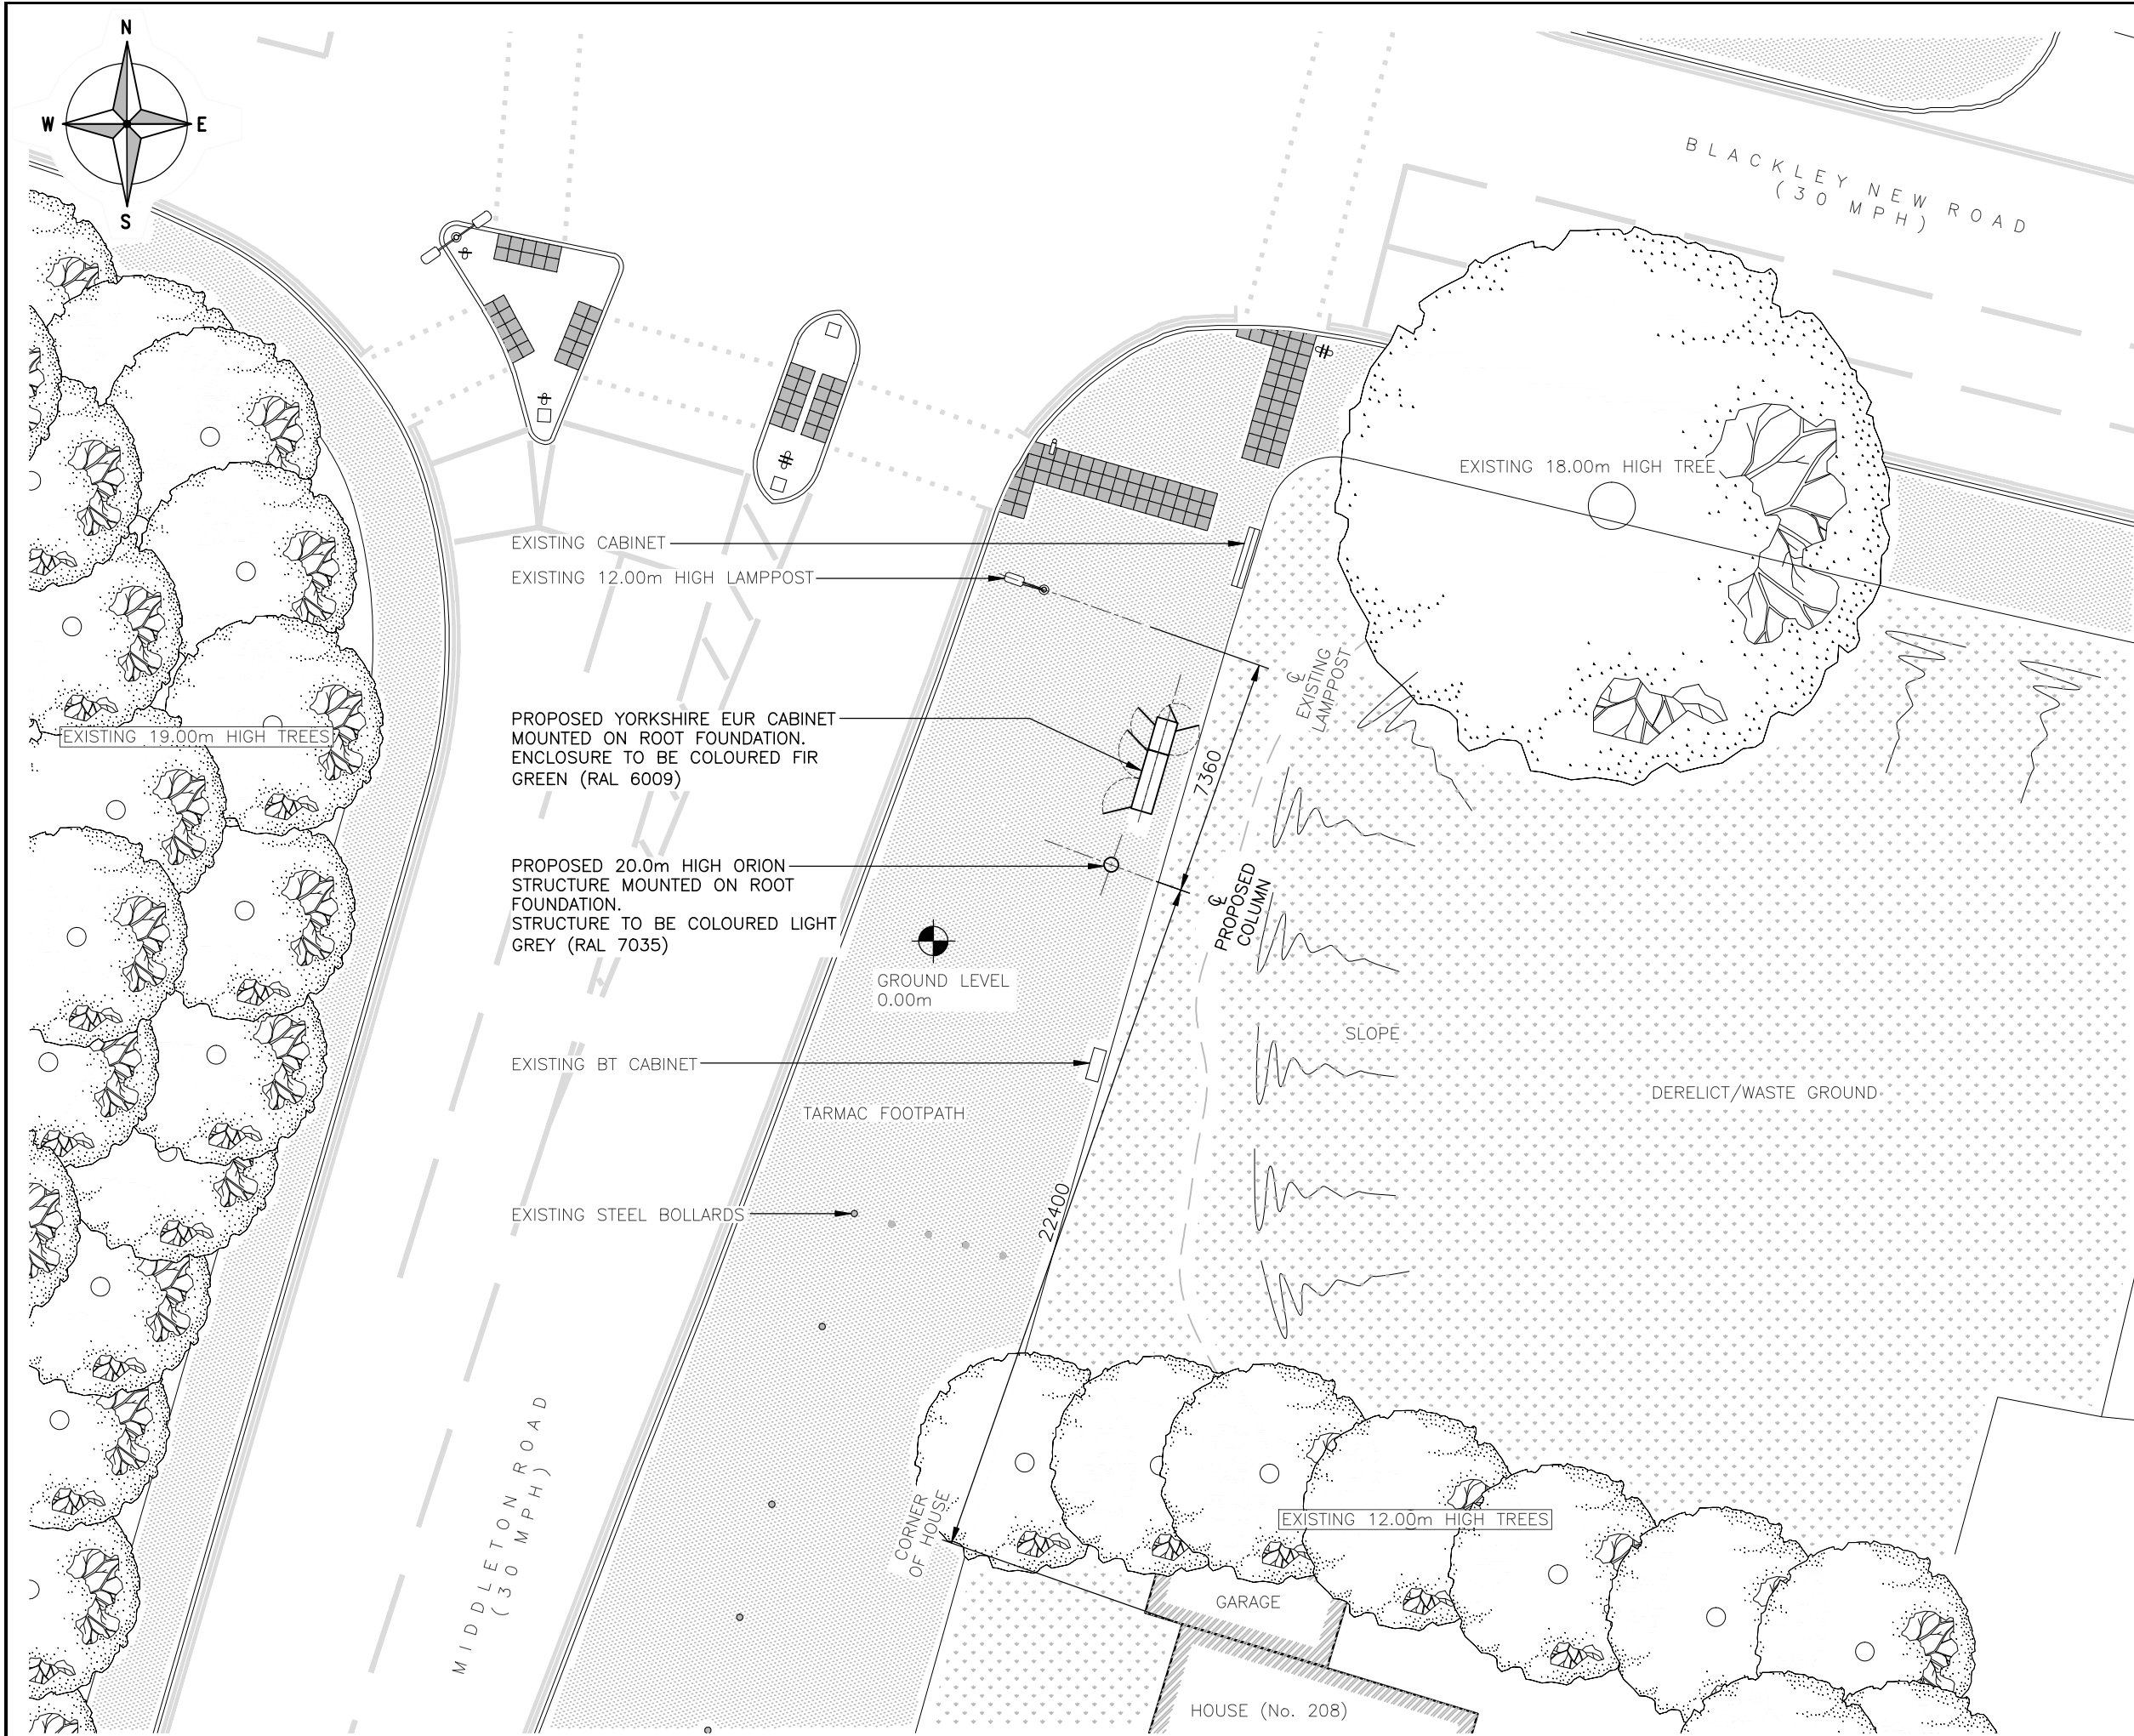

The drawings comply with TEF & Vodafone Non-Standard ICNIRP guidelines.
Designed in accordance with CORNERSTONE document: SDN0008

PROPOSED SITE PLAN
(1:200)

ALL DIMENSIONS ARE IN mm UNLESS NOTED OTHERWISE

N.G.R | E: 383655 N: 403242

NOTES:

REV	MODIFICATION	BY	CH	DATE
C	Pole Location Revised	MD	PD	22.05.20
B	Cabinet location revised	MD	PD	06.04.20
A	Issued for Approval	CS	SSH	03.02.20



Unit E, Madison Place, Northampton Road,
Manchester, M40 5AG
Tel: 0161 785 4500
Fax: 0161 785 4501
Web: www.clarke-telecom.com



BEACON 3

Cell Name	Opt.
SW OPPOSITE 208 MIDDLETON ROAD	–

Cell ID No		
CORNERSTONE	TEF	VF
303267_01	088922	N/A


Site Address / Contact Details

JUNCTION OF BLACKLEY NEW ROAD/MIDDLETON ROAD
CRUMPSALL
MANCHESTER
GREATER MANCHESTER
M8 4NA

Drawing Title:	PROPOSED SITE PLAN
----------------	--------------------

Purpose of issue:	PLANNING	Dwg Rev:
Drawing Number:	201	C

Surveyed By: SSH		Original Sheet Size: A3		Pack Issue:
Drawn: CS	Date: 03.02.20	Checked: SSH	Date: 03.02.20	C

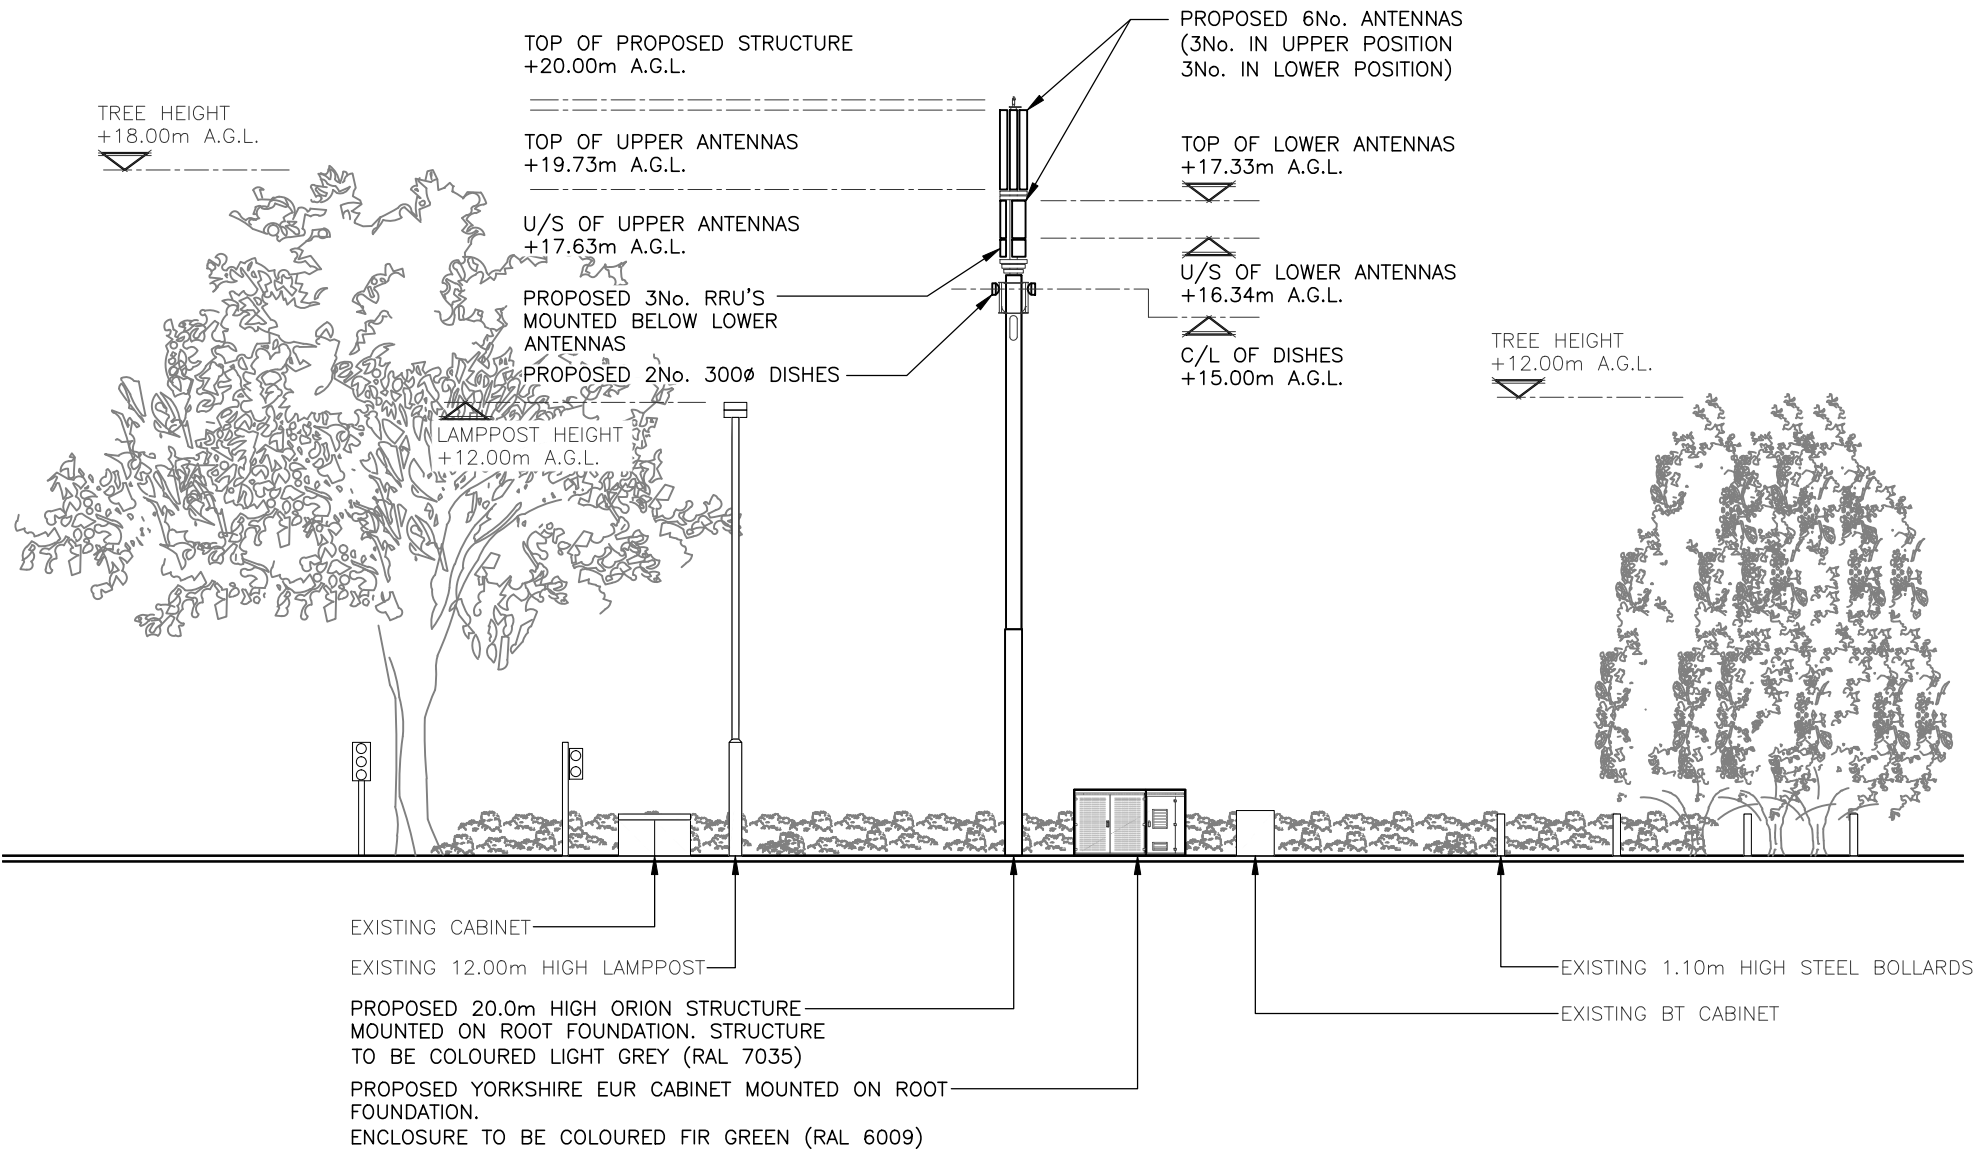

PROPOSED NORTH EAST ELEVATION
(1:200)

The drawings comply with TEF & Vodafone Non-Standard ICNIRP guidelines.
Designed in accordance with CORNERSTONE document: SDN0008

ALL DIMENSIONS ARE IN mm UNLESS NOTED OTHERWISE

N.G.R | E: 383655 N: 403242

NOTES:

REV	MODIFICATION	BY	CH	DATE
B	Cabinet Position Revised To Match Revised Site Plan	MD	PD	06.04.20
A	Issued for Approval	CS	SSH	03.02.20

CLARKEtelecom

Unit E, Madison Place, Northampton Road,
Manchester, M40 5AG
Tel: 0161 785 4500
Fax: 0161 785 4501
Web: www.clarke-telecom.com

O₂

BEACON 3

Cell Name	Opt.
SW OPPOSITE 208 MIDDLETON ROAD	—

Cell ID No		
CORNERSTONE	TEF	VF
303267_01	088922	N/A

Site Address / Contact Details

JUNCTION OF BLACKLEY NEW ROAD/MIDDLETON ROAD
CRUMPSALL
MANCHESTER
GREATER MANCHESTER
M8 4NA

Drawing Title: PROPOSED SITE ELEVATION				
Purpose of issue: PLANNING				Dwg Rev: B
Drawing Number: 301				Pack Issue: C
Surveyed By: SSH		Original Sheet Size: A3		
Drawn: CS	Date: 03.02.20	Checked: SSH	Date: 03.02.20	