




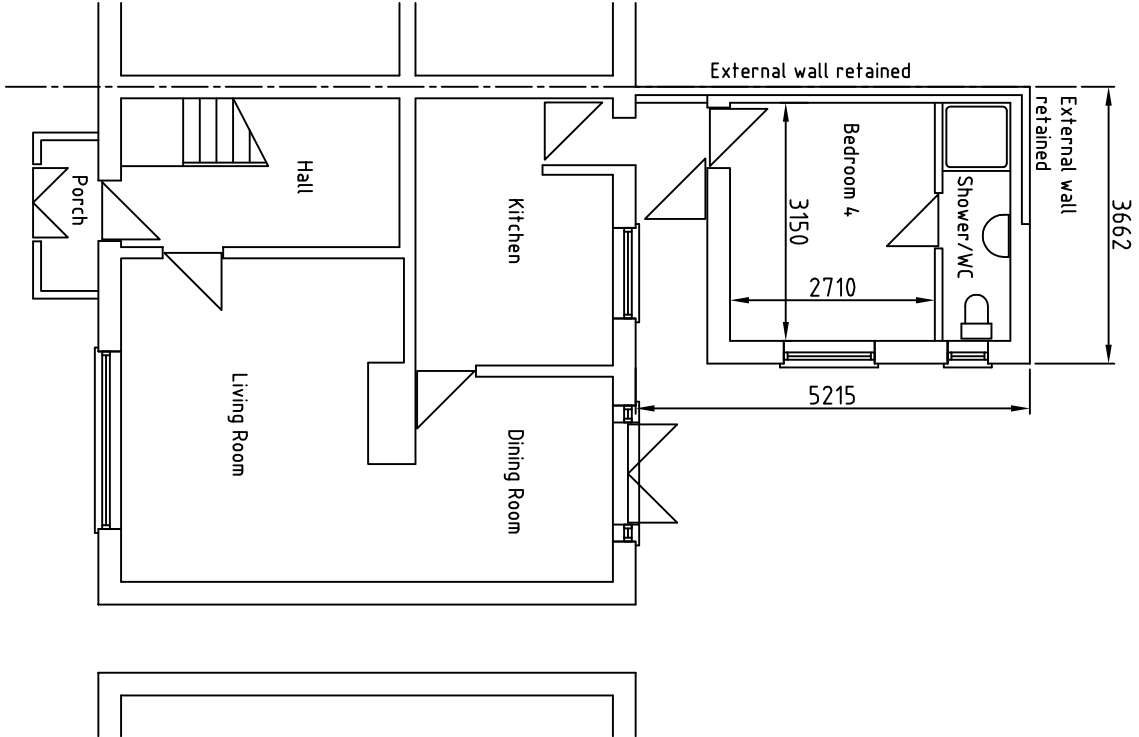


GROUND FLOOR AS PROPOSED

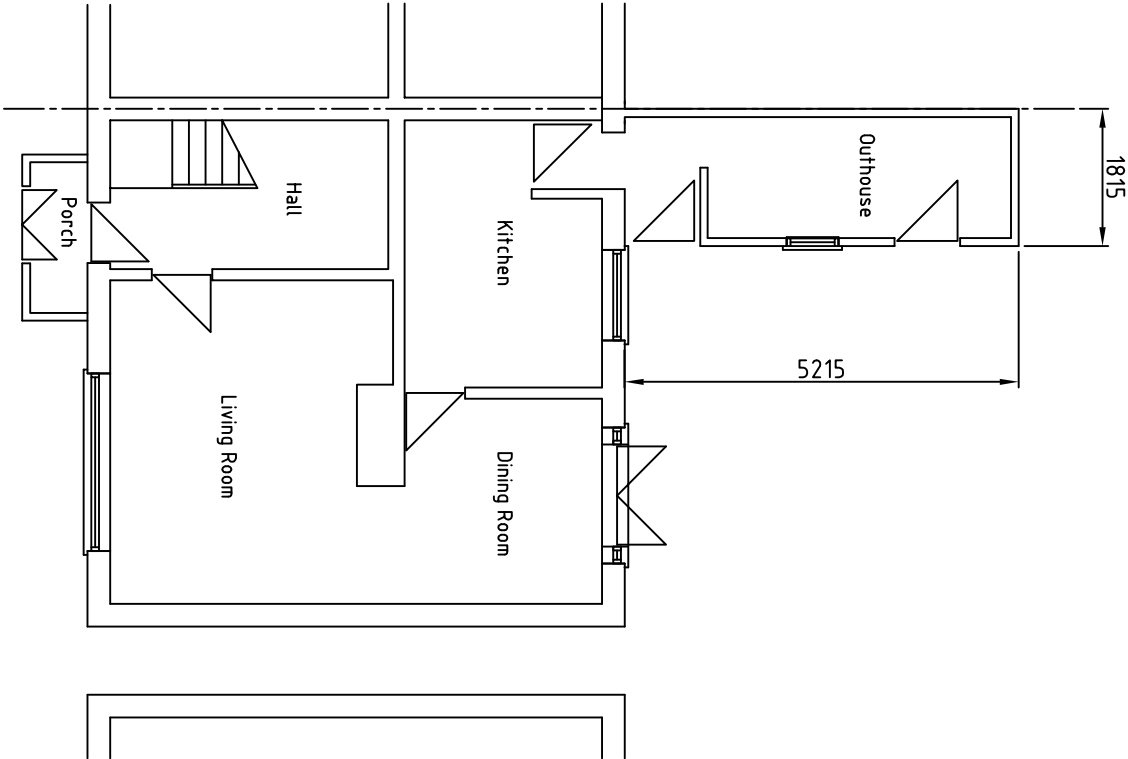


GROUND FLOOR AS EXISTING

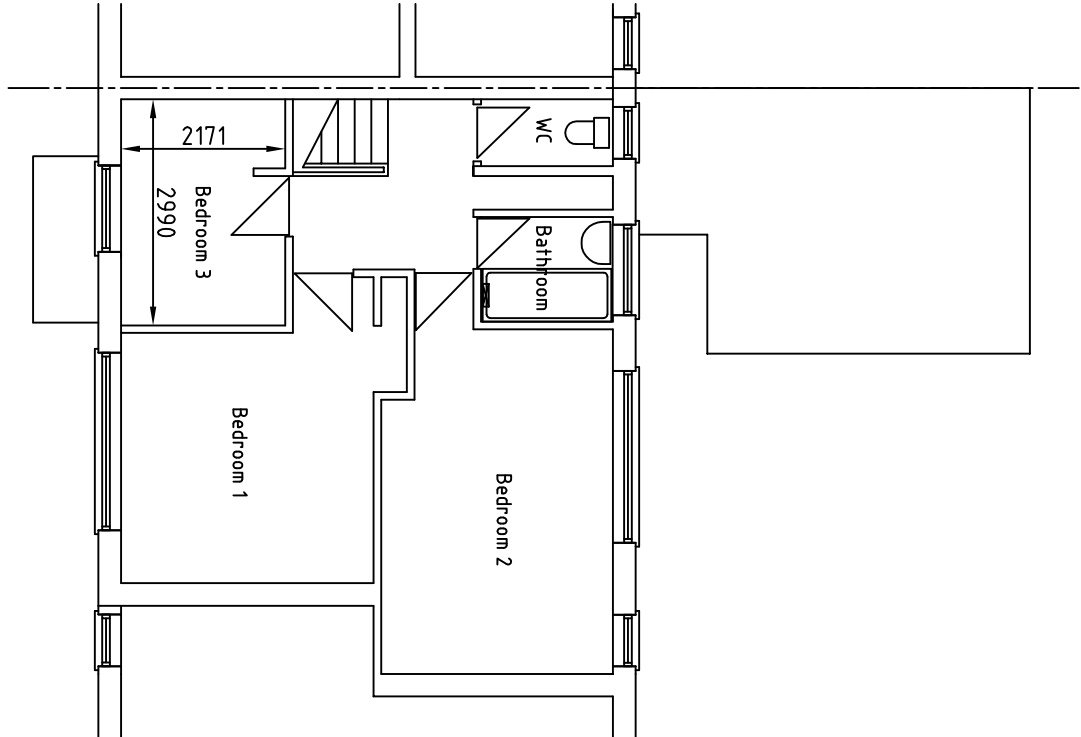


FIRST FLOOR AS PROPOSED

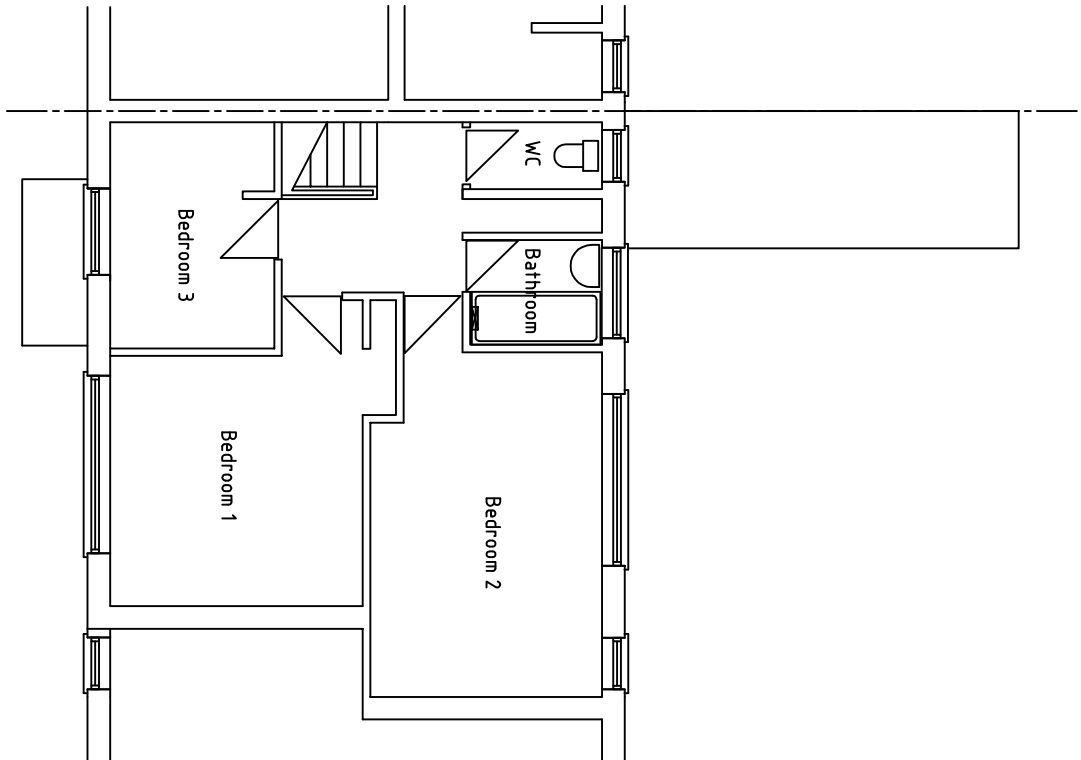


FIRST FLOOR AS EXISTING

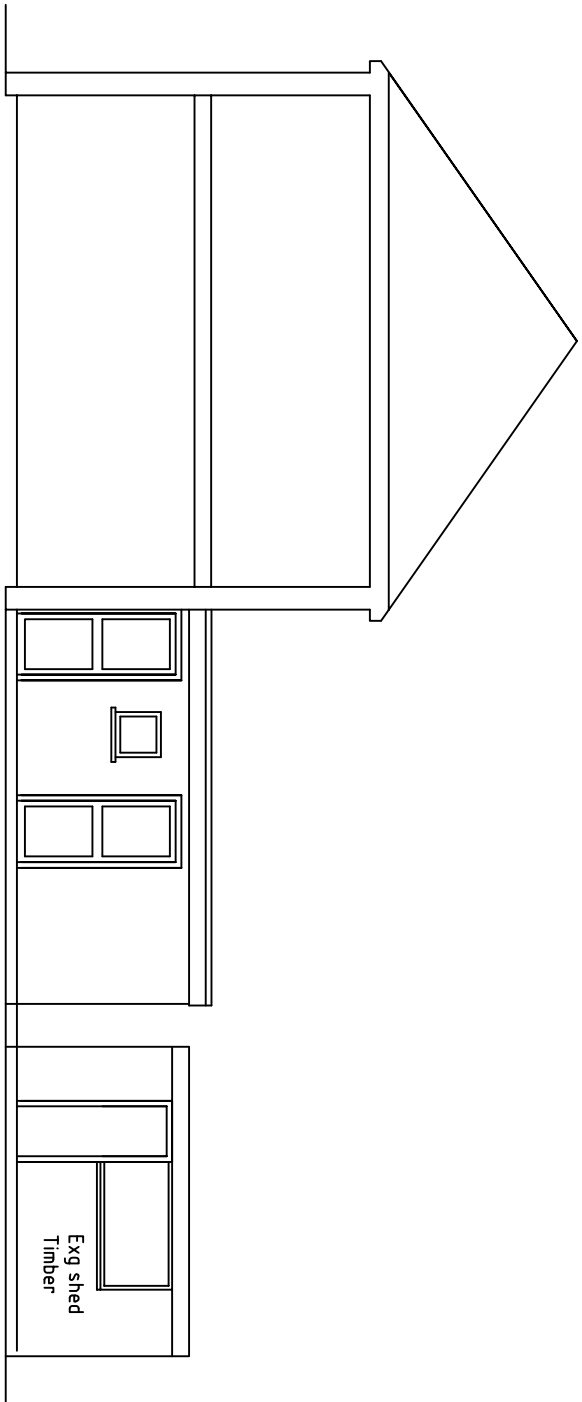


SECTION/ELEVATION ON OUTHOUSE AS EXISTING

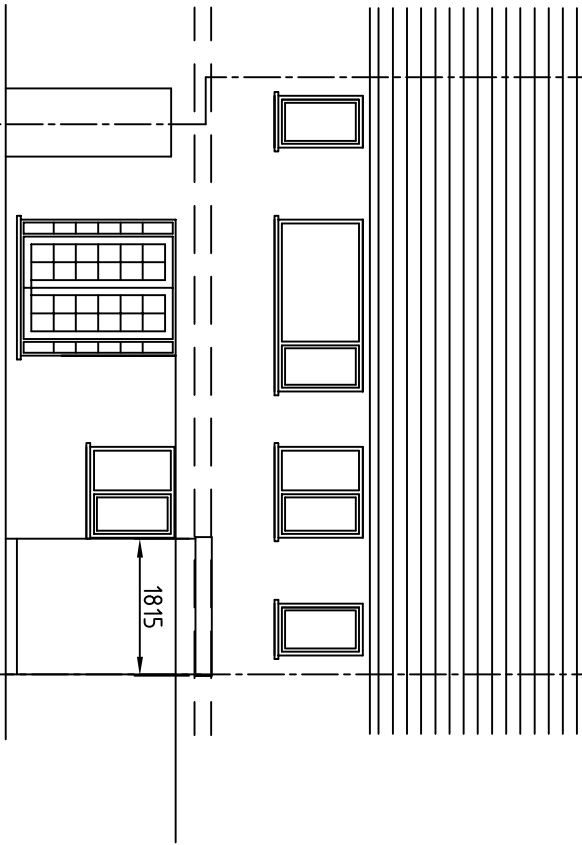

REAR ELEVATION AS EXISTING

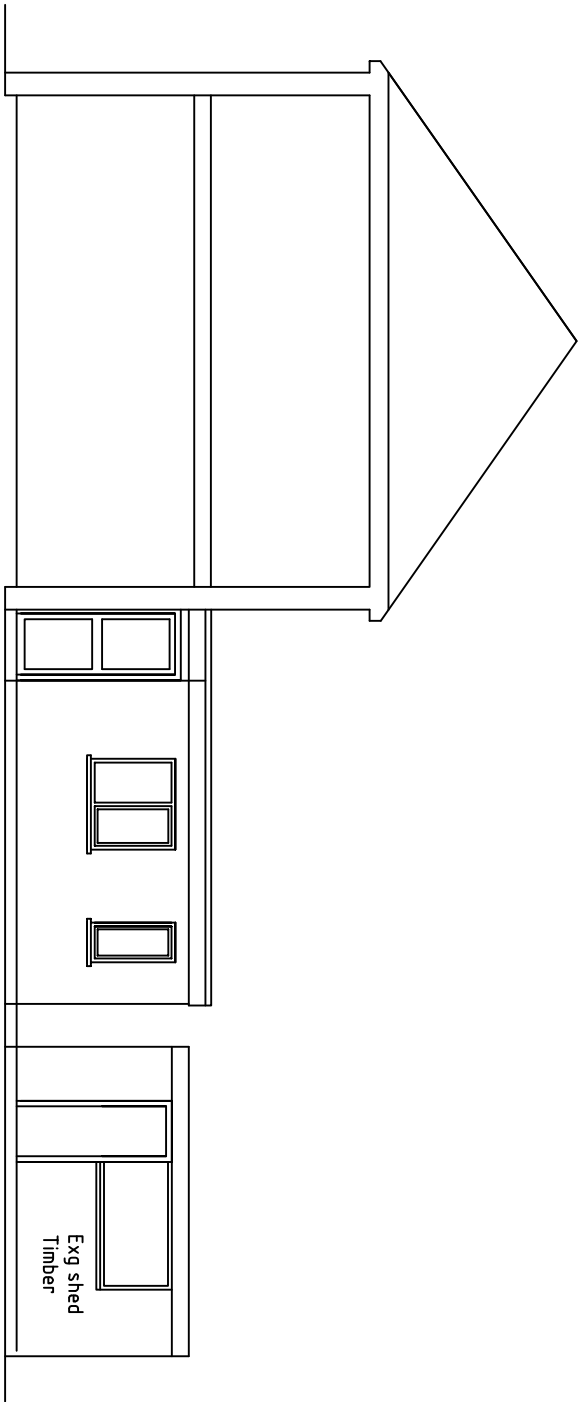

SECTION/ELEVATION ON EXTENSION AS PROPOSED

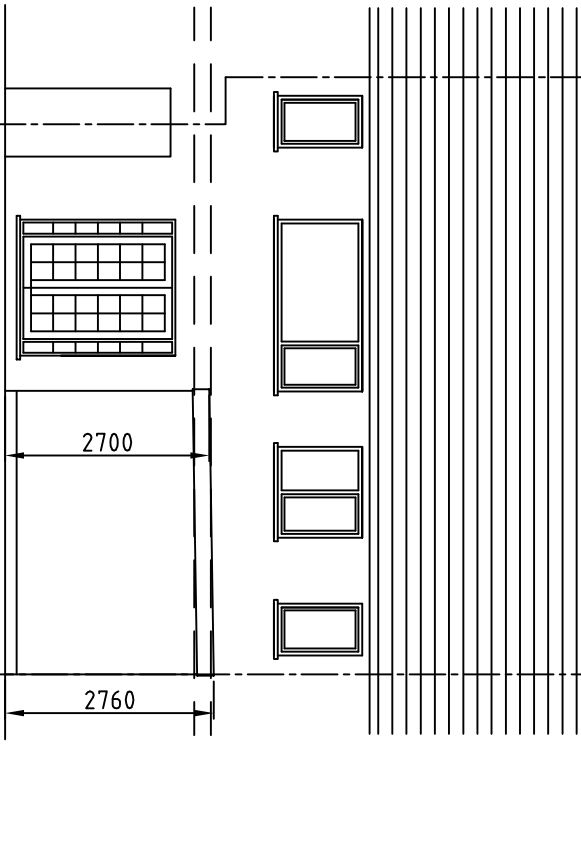

REAR ELEVATION AS PROPOSED

- External finishes
- Existing house: Render painted Magnolia
 - Existing outhouse: Flush pointed brickwork painted magnolia
 - Proposed extension: Either flush pointed brickwork or render painted magnolia
- Roof finishes
- Existing outhouse: Limestone chippings on bituminous felt
 - Proposed extension: Resin/fibreglass roof covering

rev	date	by	chkd
Project			
EXTENSION TO 44			
THORNSGREEN ROAD M22 1GD			
Title			
PLANS AND ELEVATIONS			
Contract No.		Dwg No.	Rev.
19004		01	
Drawn		PNH	Chkd
Date		OCT 2006	App'd.
Scales		1:100 at A2	

Peter N Hewitt Associates Ltd
Consulting Engineers
3 Wadebridge Avenue
Manchester M23 9LS
Tel : 0161 - 905 2555. Mobile 07946 642 414
E-mail: phewitt1@btconnect.com