




**1 South Elevation**  
SK-1040 1 : 500

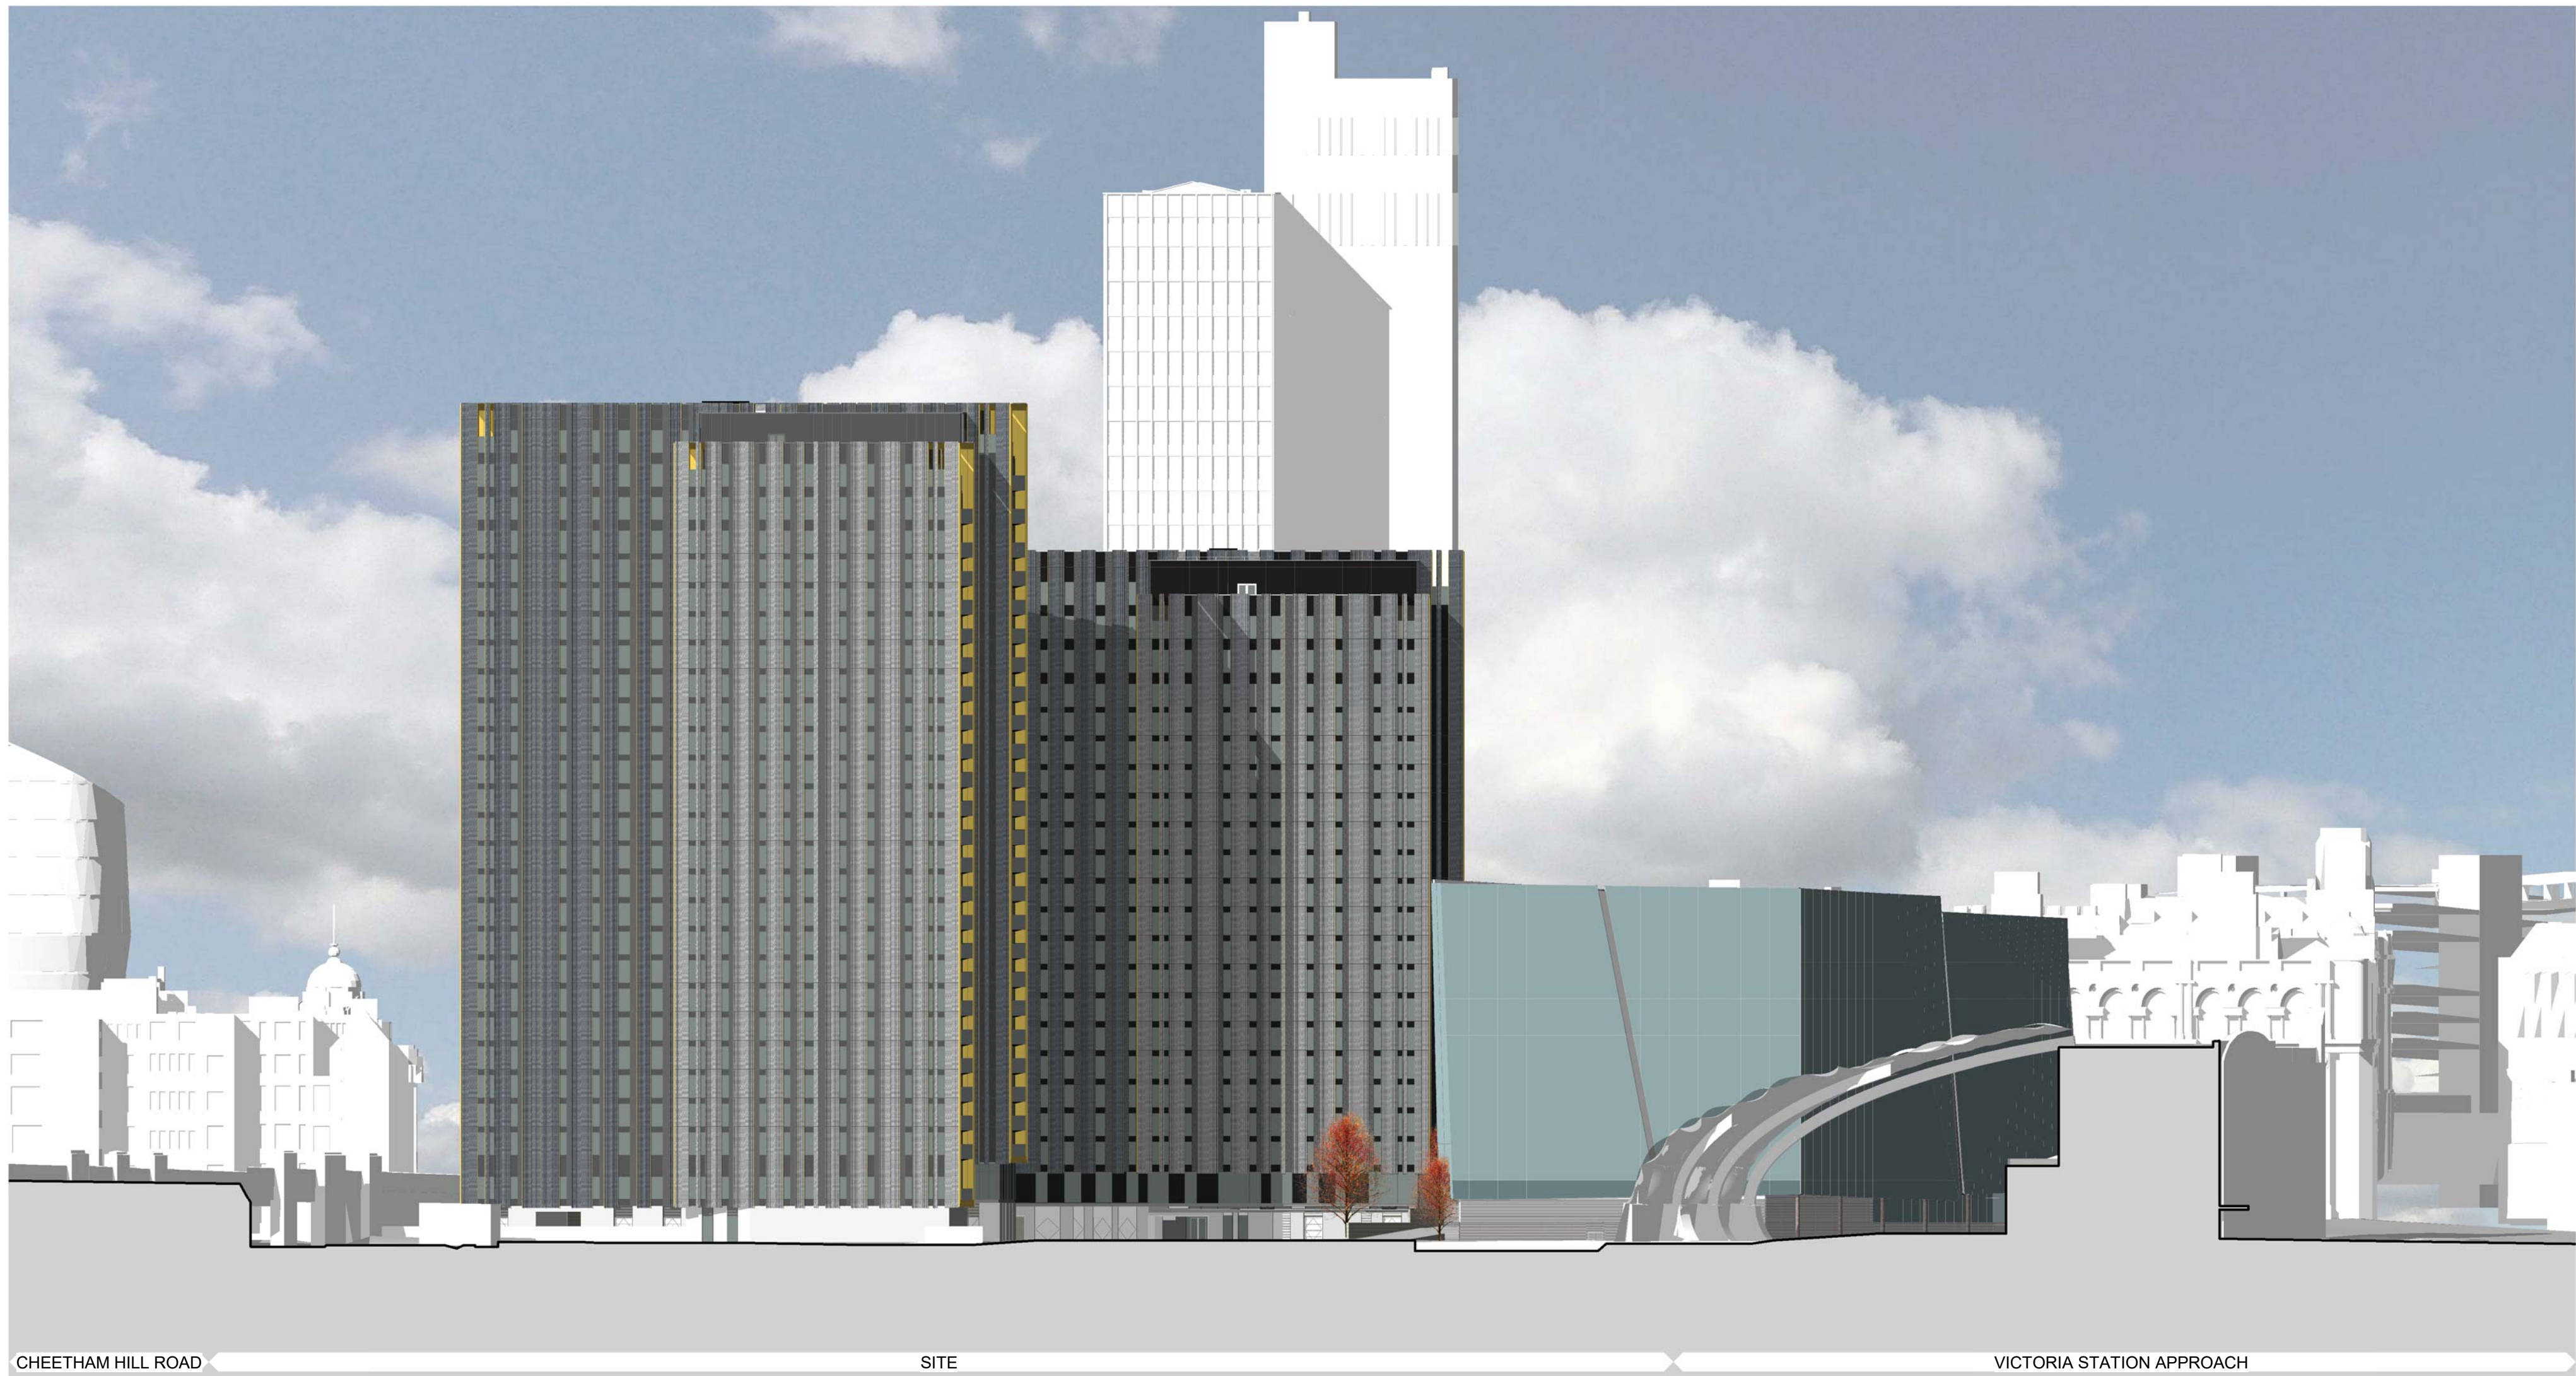

**2 West Elevation**  
00-100 1 : 500


© COPYRIGHT  
The copyright in this drawing is vested in Sheppard Robson and no license or assignment of any kind has been, or is, granted to any third party whether by provision of copies or originals or otherwise unless agreed in writing.

DO NOT SCALE FROM THIS DRAWING  
The contractor shall check and verify all dimensions on site and report any discrepancies in writing to Sheppard Robson before proceeding work.

FOR ELECTRONIC DATA ISSUE  
Electronic Data / drawings are issued as "read only" and should not be interrogated for measurement. All dimensions and levels should read, only from those values stated in text, on the drawing.

NOTE:  
This is an interim Stage 4 issue for information only. The design remains to be developed and further coordinated as necessary with the design team, contractor and their supply chain throughout Stage 4.

| REV. | DATE     | AMENDMENT |
|------|----------|-----------|
| -    | 07/02/20 | PLANNING  |

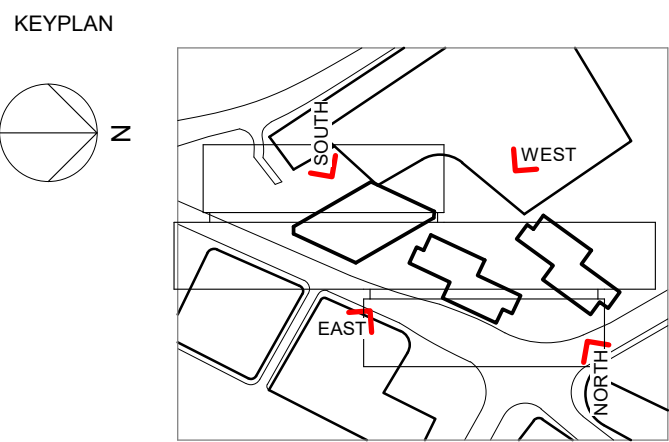

CLIENT  
**Muse Developments**



27th Floor City Tower Piccadilly Plaza Manchester M1 4BT  
T: +44 (0)161 233 8900 E: manchester@sheppardrobson.com

PROJECT  
**NEW VICTORIA**

| SCALE@A1 | DATE     | ORIGINATOR | CHECKED | AUTHORISED |
|----------|----------|------------|---------|------------|
| 1 : 500  | 02/07/20 | MSBA       | LH      | NAB        |

**Proposed Elevations**  
**Sheet 2 of 2**

**STAGE 4**

PURPOSE FOR ISSUE

**PLANNING**

| DRAWING NO.            | REV. |
|------------------------|------|
| <b>5219-SI- 00-916</b> | -    |