


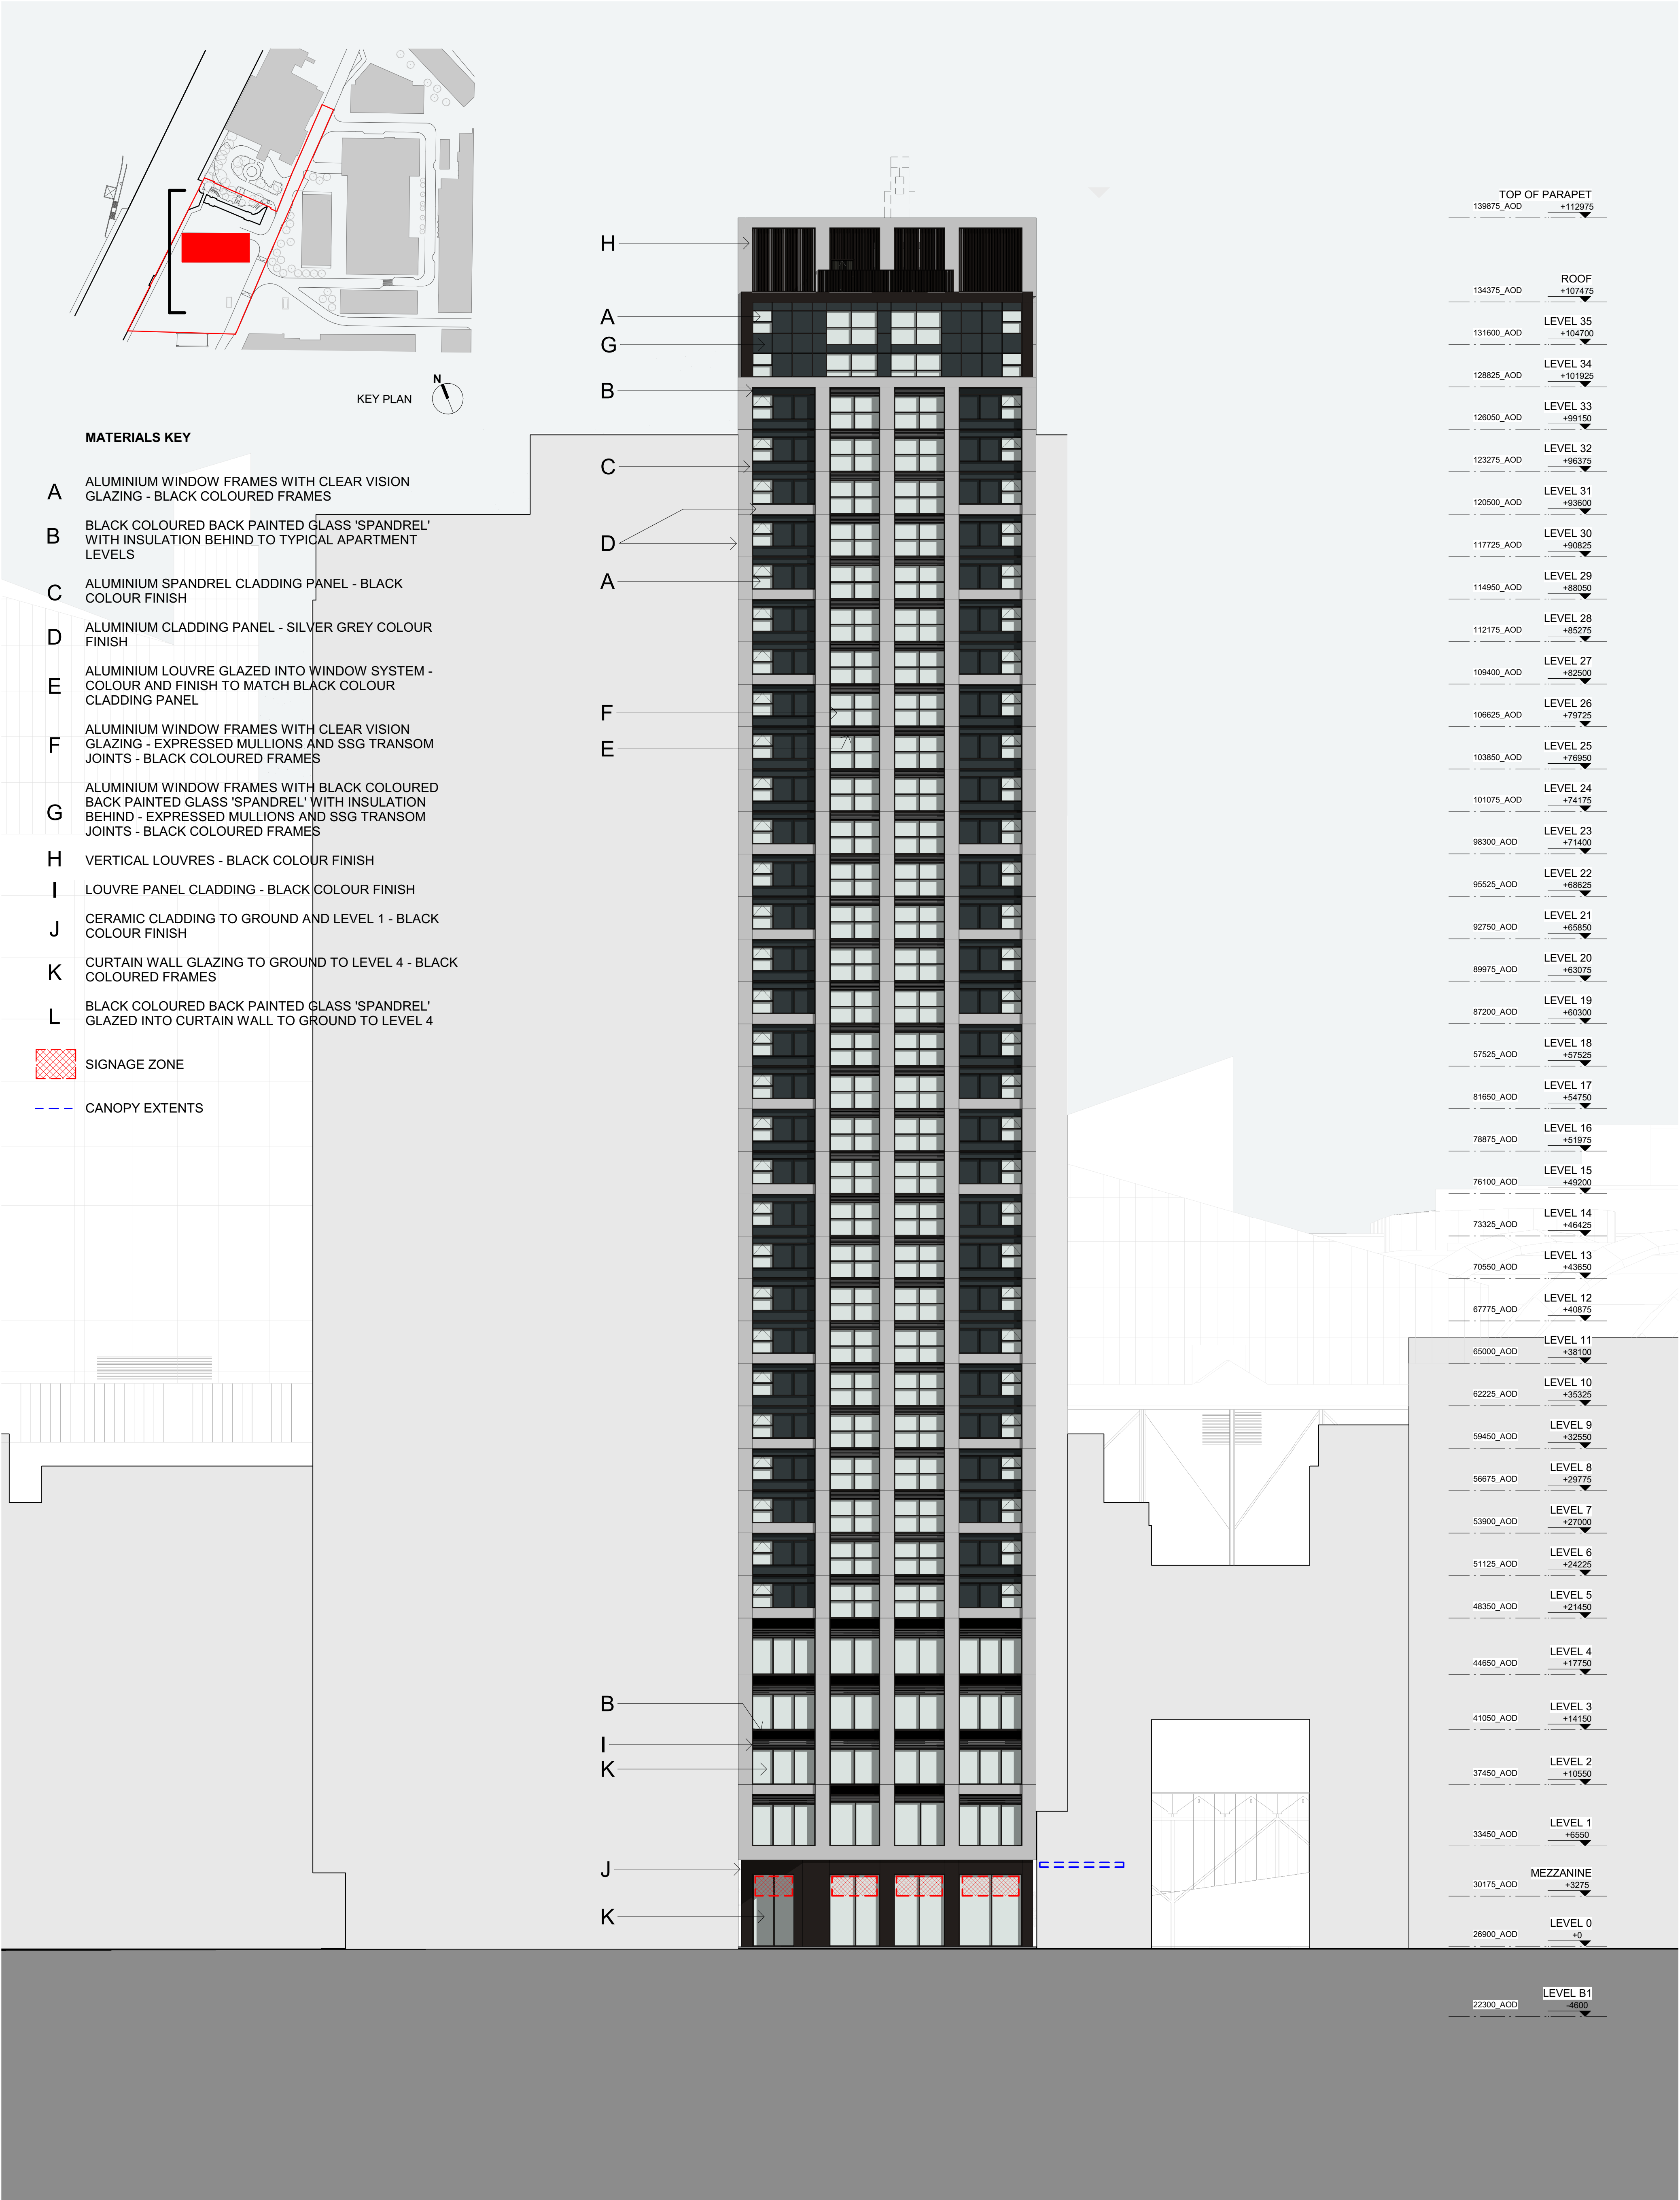

<table><tr><td>No.</td><td>Date</td><td>Dwn</td><td>Chk</td><td>App</td><td>Revision or reason for issue</td></tr><tr><td>A</td><td>20200313</td><td>EDS</td><td>PT</td><td>JR</td><td>ISSUED FOR INFORMATION - DESIGN FREEZE: First Issue</td></tr><tr><td>B</td><td>20200320</td><td>EDS</td><td>PT</td><td>JR</td><td>ISSUED FOR PLANNING First Issue</td></tr><tr><td>C</td><td>20200327</td><td>EDS</td><td>PT</td><td>JR</td><td>ISSUED FOR PLANNING</td></tr></table>					No.	Date	Dwn	Chk	App	Revision or reason for issue	A	20200313	EDS	PT	JR	ISSUED FOR INFORMATION - DESIGN FREEZE: First Issue	B	20200320	EDS	PT	JR	ISSUED FOR PLANNING First Issue	C	20200327	EDS	PT	JR	ISSUED FOR PLANNING	General Notes Do not scale from drawing. Use marked dimensions. To be read in conjunction with all other Consultant's drawings. The Architect to be immediately notified of any discrepancies. Copyright on this drawing retained by the Architect.					Client VITA VITA The Box, Horseshoe Lane Alderly Edge, SK9 7QP Telephone +44 (0) 207123 4000 Facsimile +44 (0) 161 332 7718 Email info@selectproperty.com					Architect Denton Corker Marshall LLP 3.04 The Frames, 1 Phipp Street London EC2A 4PS Telephone 020 7833 2020 Facsimile 020 7833 9320 Email mail@dentoncorkermarshall.co.uk					Project Title UNION ST. JOHNS VITA T2 Scale / North Point 1:200 @ A10 2 4 6 10M 1:400 @ A3					Drawing Title PROPOSED WEST ELEVATION Drawing Number 6555-P-B500-E-W Drawing Status PLANNING Revision C				
No.	Date	Dwn	Chk	App	Revision or reason for issue	
A	20200313	EDS	PT	JR	ISSUED FOR INFORMATION - DESIGN FREEZE: First Issue	
B	20200320	EDS	PT	JR	ISSUED FOR PLANNING First Issue	
C	20200327	EDS	PT	JR	ISSUED FOR PLANNING	