

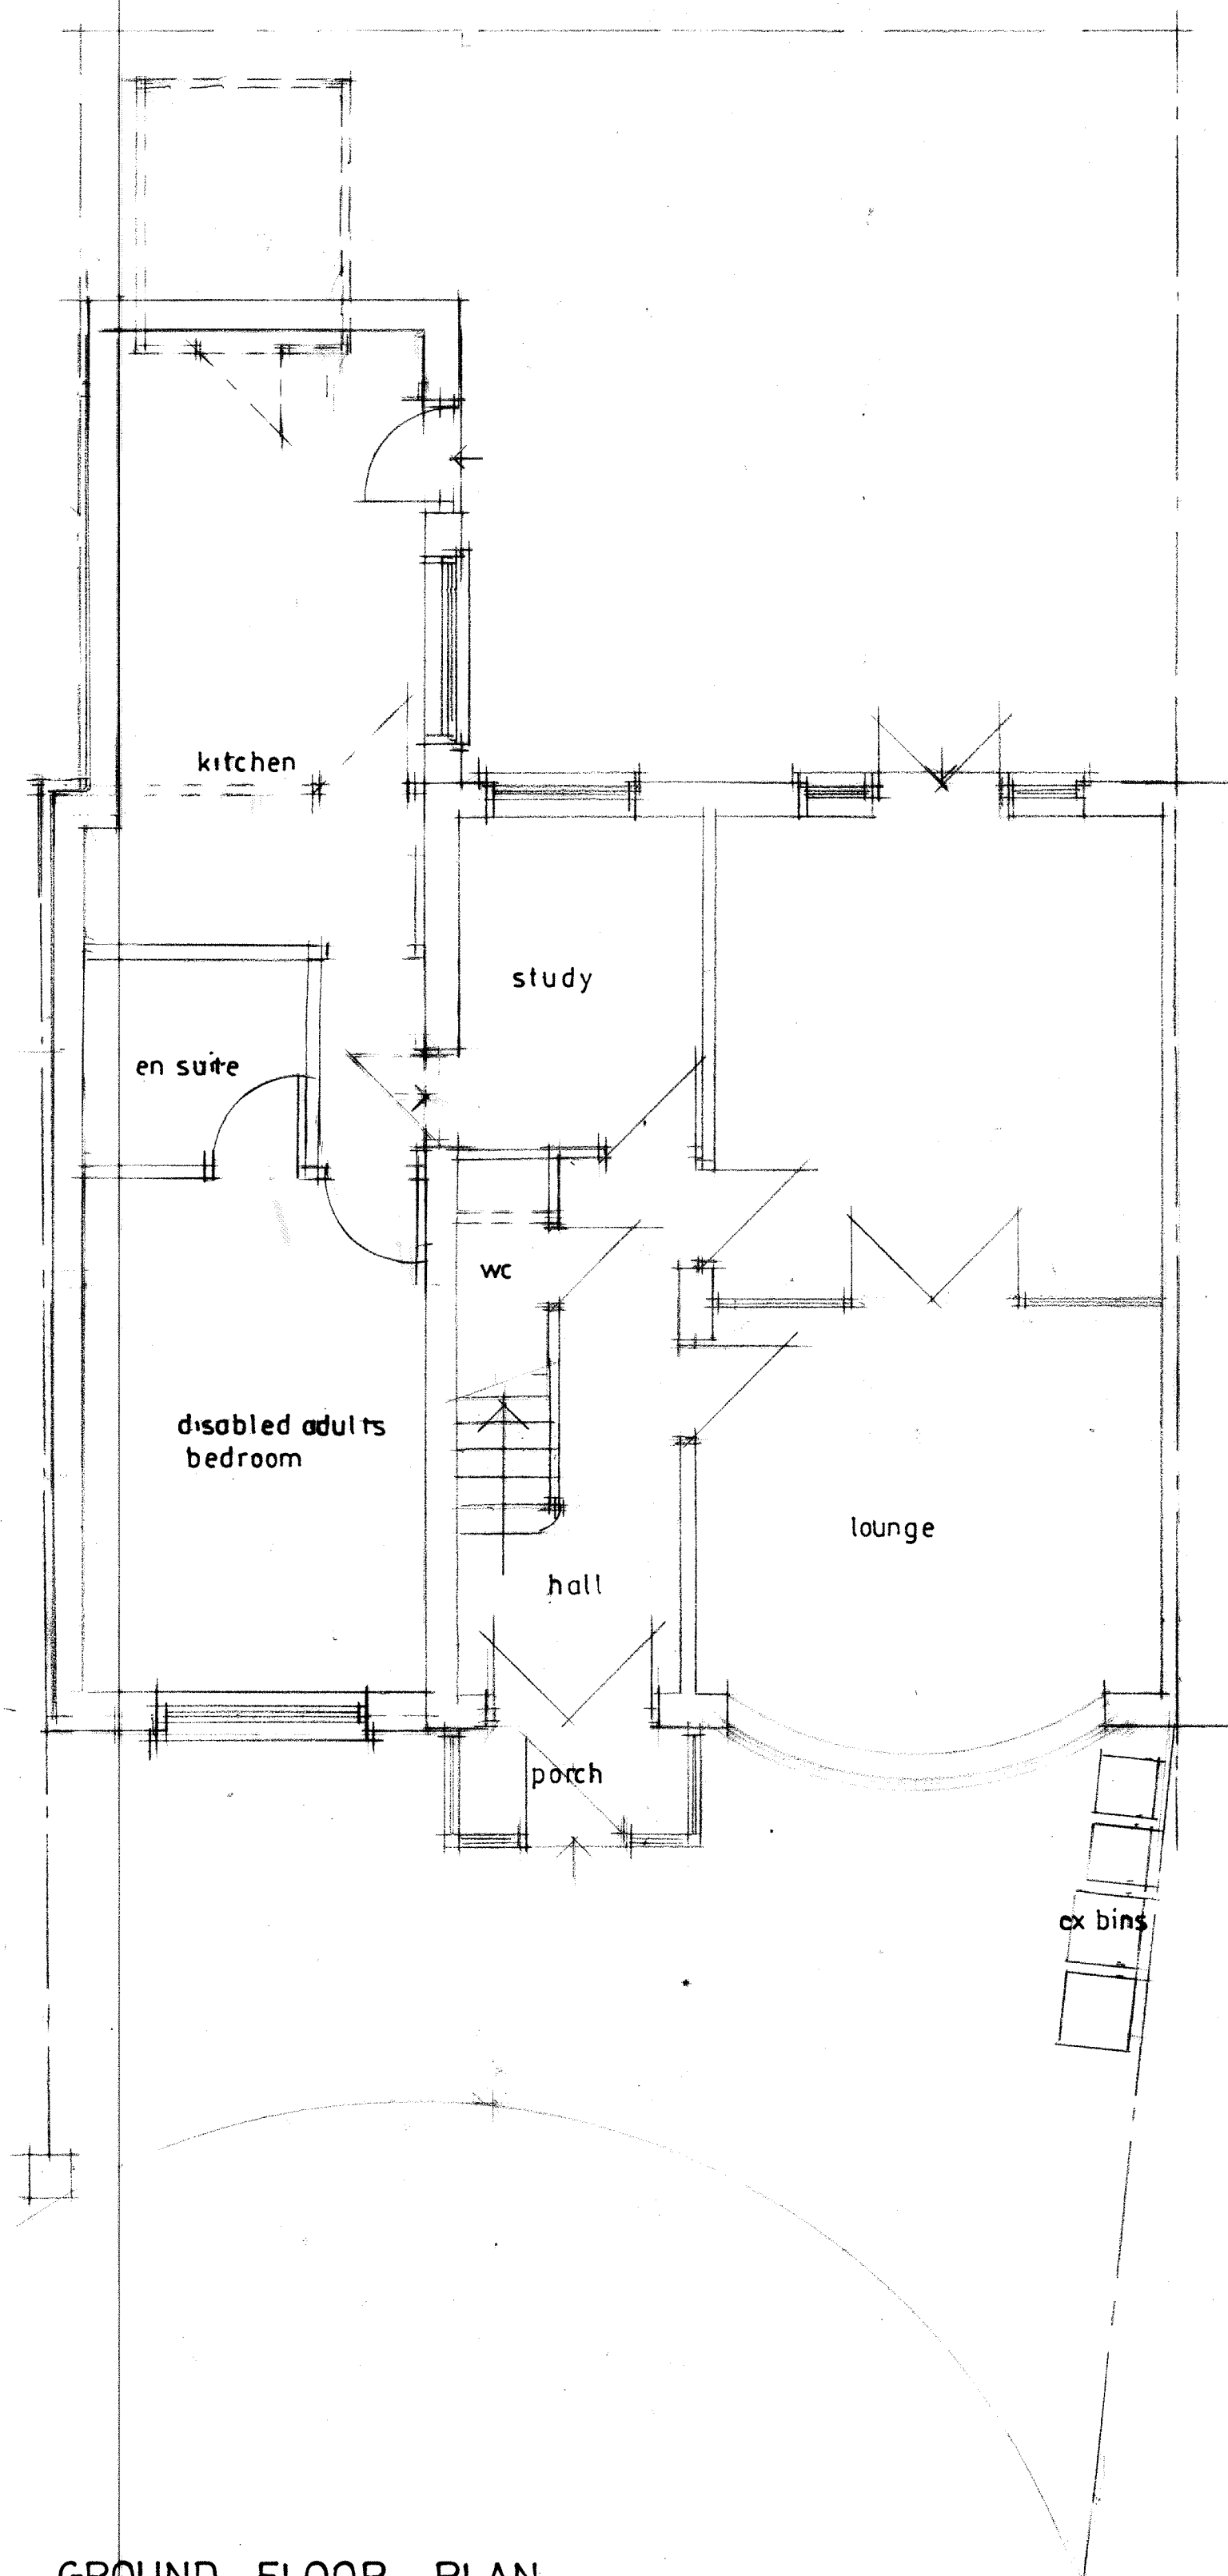


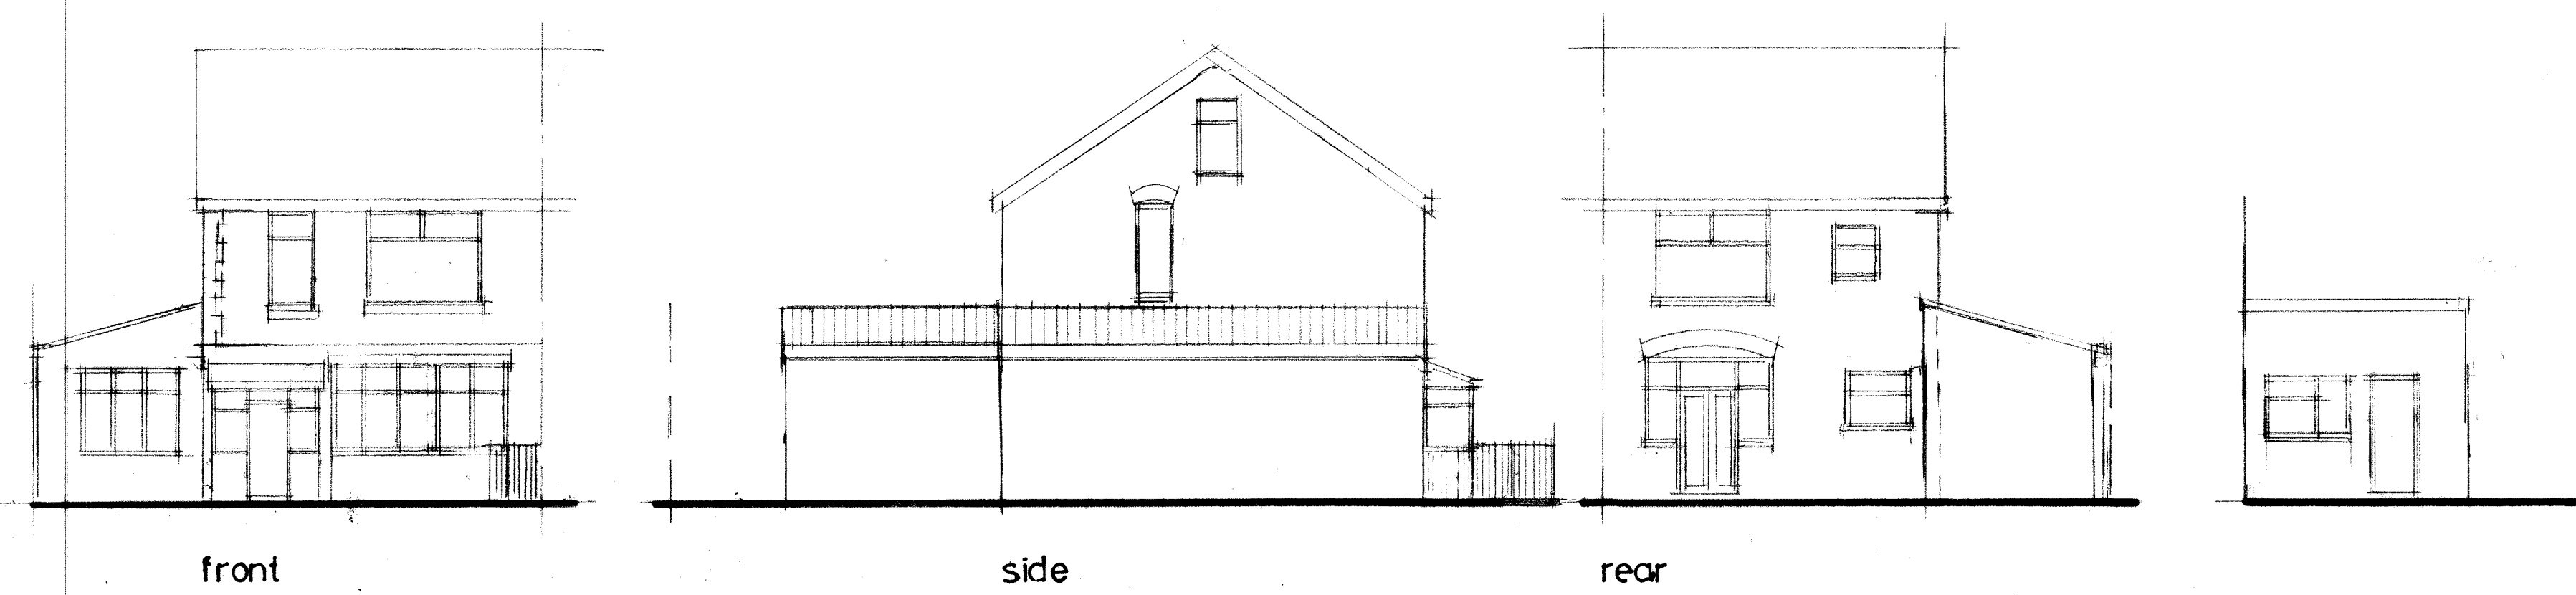

GROUND FLOOR PLAN

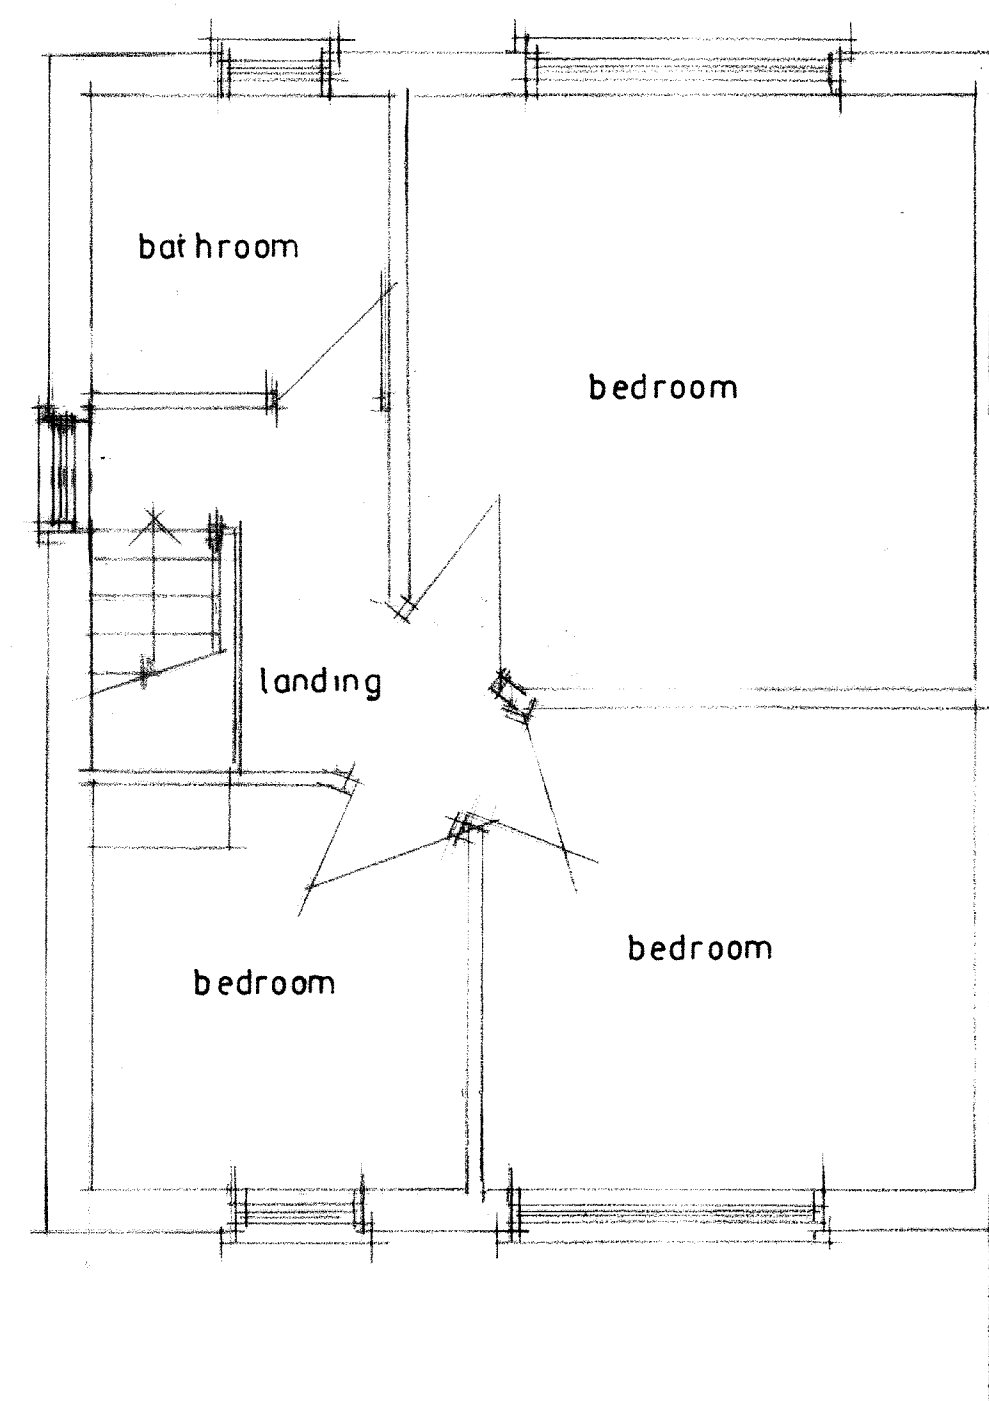

FIRST FLOOR PLAN

CLIENT
Ms S IQBAL
19 DEVON AVENUE
BURNAGE M19 2JH

JOB TITLE
PROPOSED 1 & 2 STOREY
SIDE AND REAR EXTENSIONS

DRG. TITLE
PLANS AND ELEVATIONS
AS PROPOSED

**HOLBOROW +
ORMESHER**
Limited

**architectural &
interior design**

Station House
Adams Hill
Knutsford
Cheshire WA16 6DN
telephone : 01565 652275
fax : 01565 750501

ISSUE	ORIGINAL	1	2	3	4	5	6	7
REVISION		A	B	C	D			
DATE		10/10/02	10/10/02	10/10/02	10/10/02			
DRAWN		ROC	ROC	ROC	ROC			
CHECKED								
APPROVED								

SCALE 1:50 & 1:100 at A1

DRAWING
NUMBER 1974/19/02