



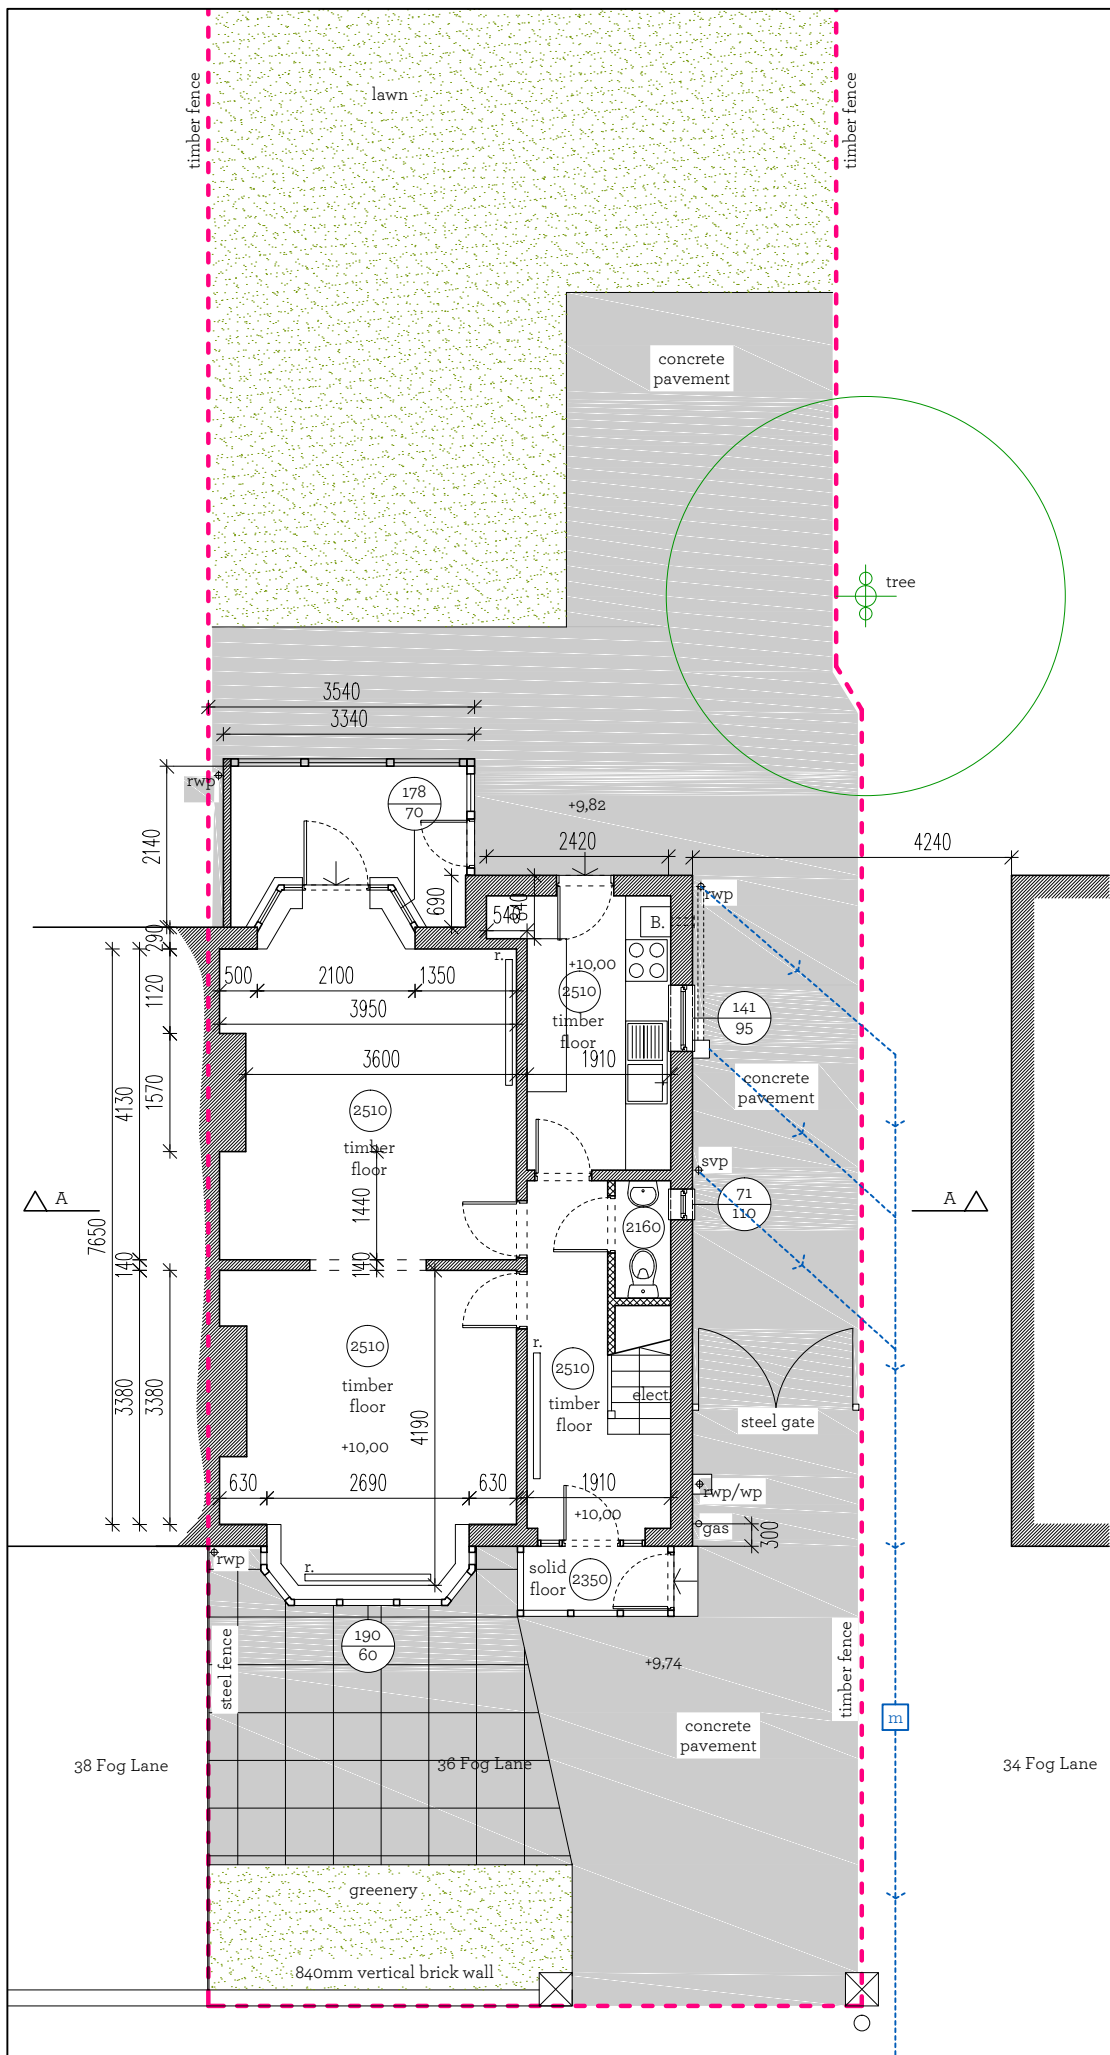

Ground Floor Plan/ Site Plan

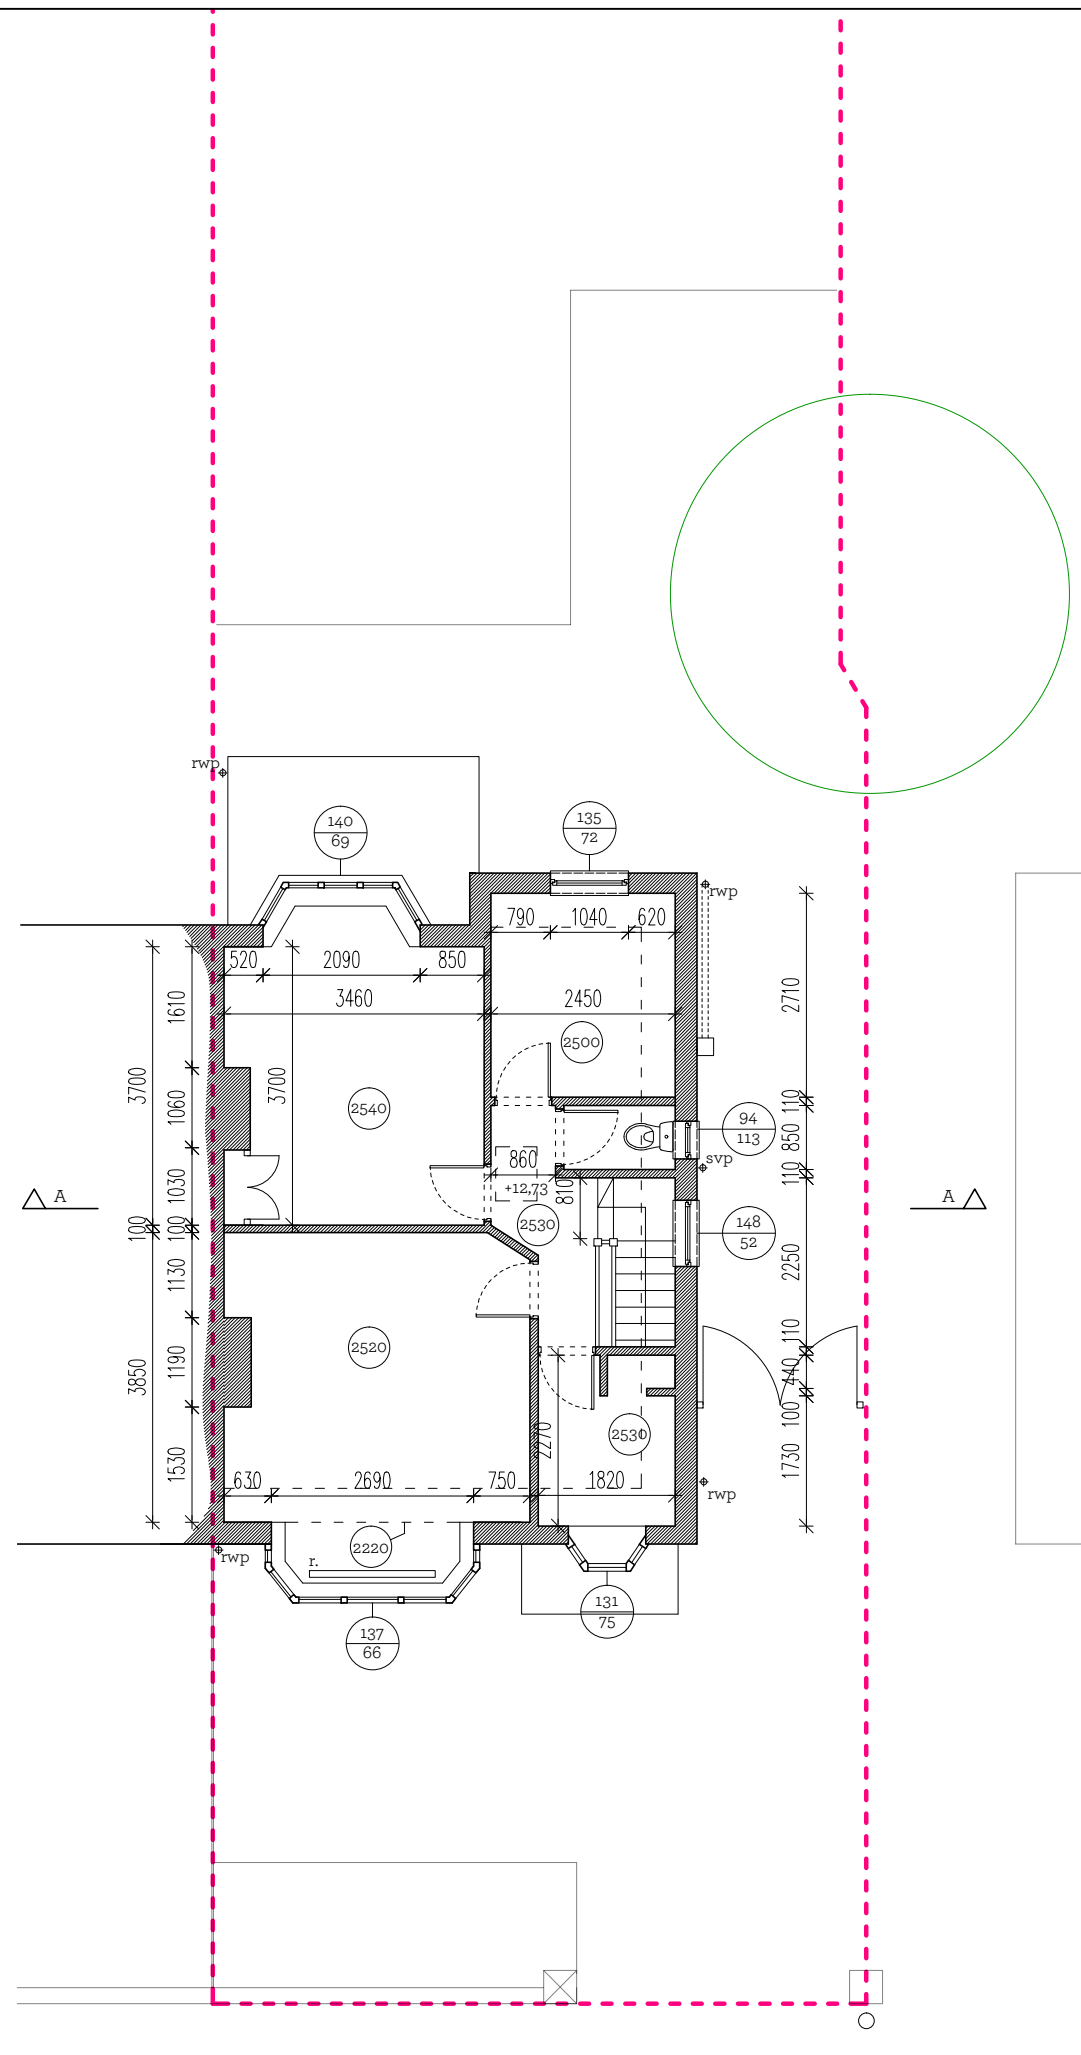

First Floor Plan

 **PRIDE RD.** The architect your home deserves

www.prideroad.co.uk
Tel: 0161 711 1018 Email: magda@prideroad.co.uk @architectMagda | Manchester

Notes:
Drain runs are assumed , client or Builder to check / confirm by CCTV survey and inform architect.

©Pride Rd. Ltd. 2016. All rights reserved. This drawing must not be reproduced without permission. Do not scale from this drawing. All dimension are in millimeters unless otherwise stated. Any discrepancies should be reported to the Architect. Nr. Contractor must check and confirm all dimensions on site prior to manufacture. Concept design drawings are not suitable for planning applications or Building Regulations applications. Client and Contractor to ensure that structural design has been approved by a Building inspector and works in general to be approved by a Building Inspector.

Stage: Existing Plans		Client: Elvira Chinaea				
Title: Existing Floor Plans		Project: 36 Fog Lane Didsbury, Manchester, M20 6AL				
0	1	2	3m	Scale@A3 1:100	Date: 17/02/20	Drawn: LZ
					Job no: M222	No. 1
						Rev: C