



EXISTING ELEVATIONS 1/200

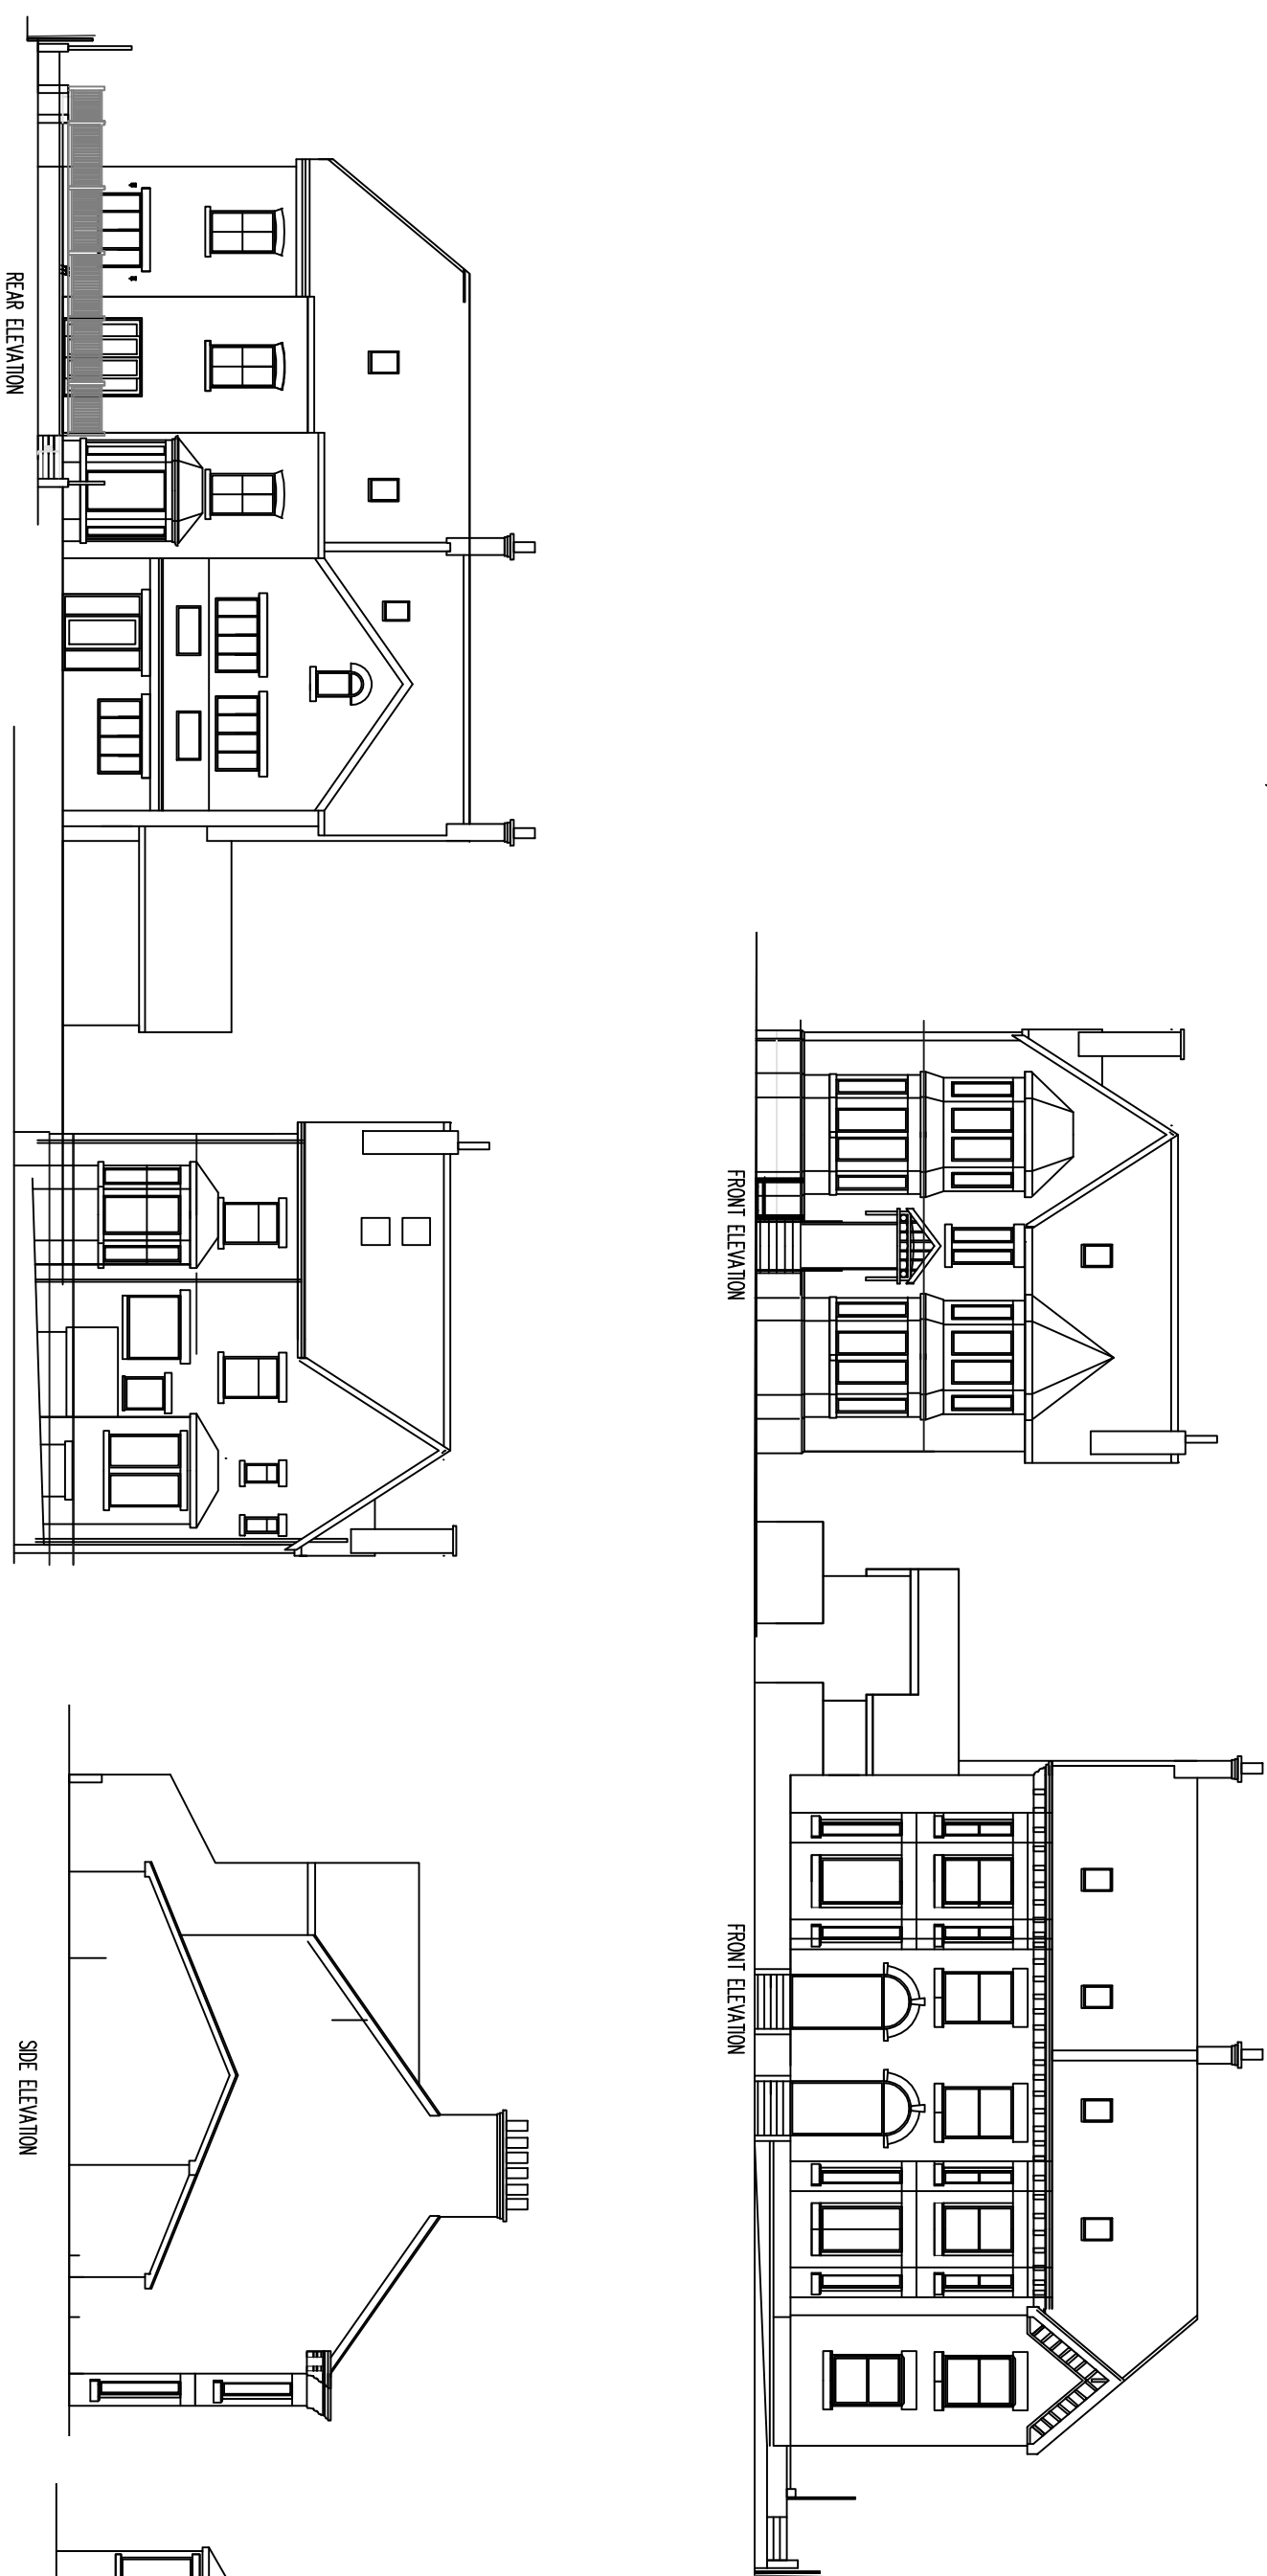



PROPOSED ELEVATIONS 1/200

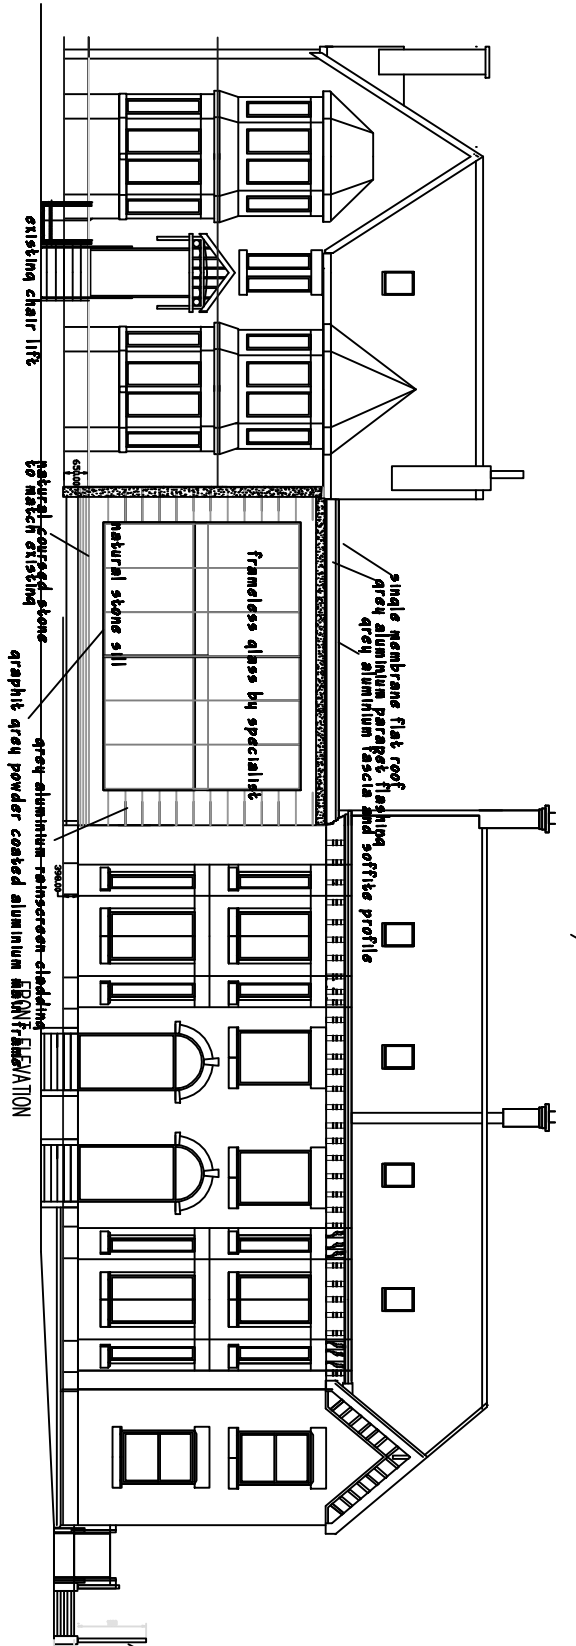


NOTES ORIGINAL A1

DO NOT SCALE FROM THIS DRAWING.
ALL DIMENSIONS TO BE CHECKED ON SITE.
COPYRIGHT PROTECTED.

EXISTING FLOOR PLANS 1/200

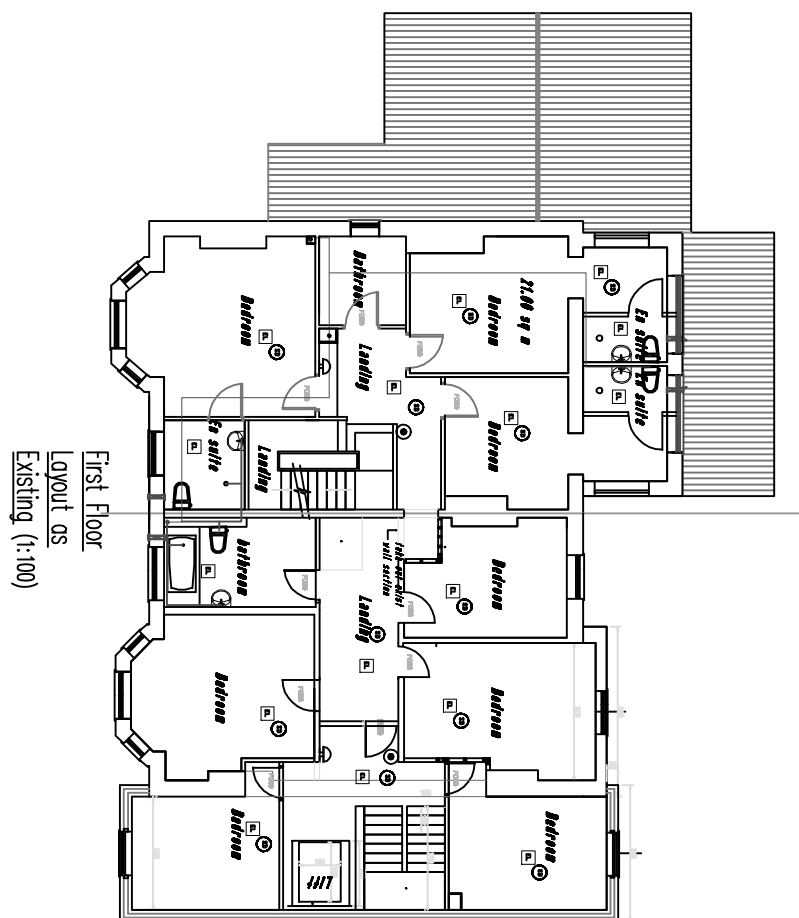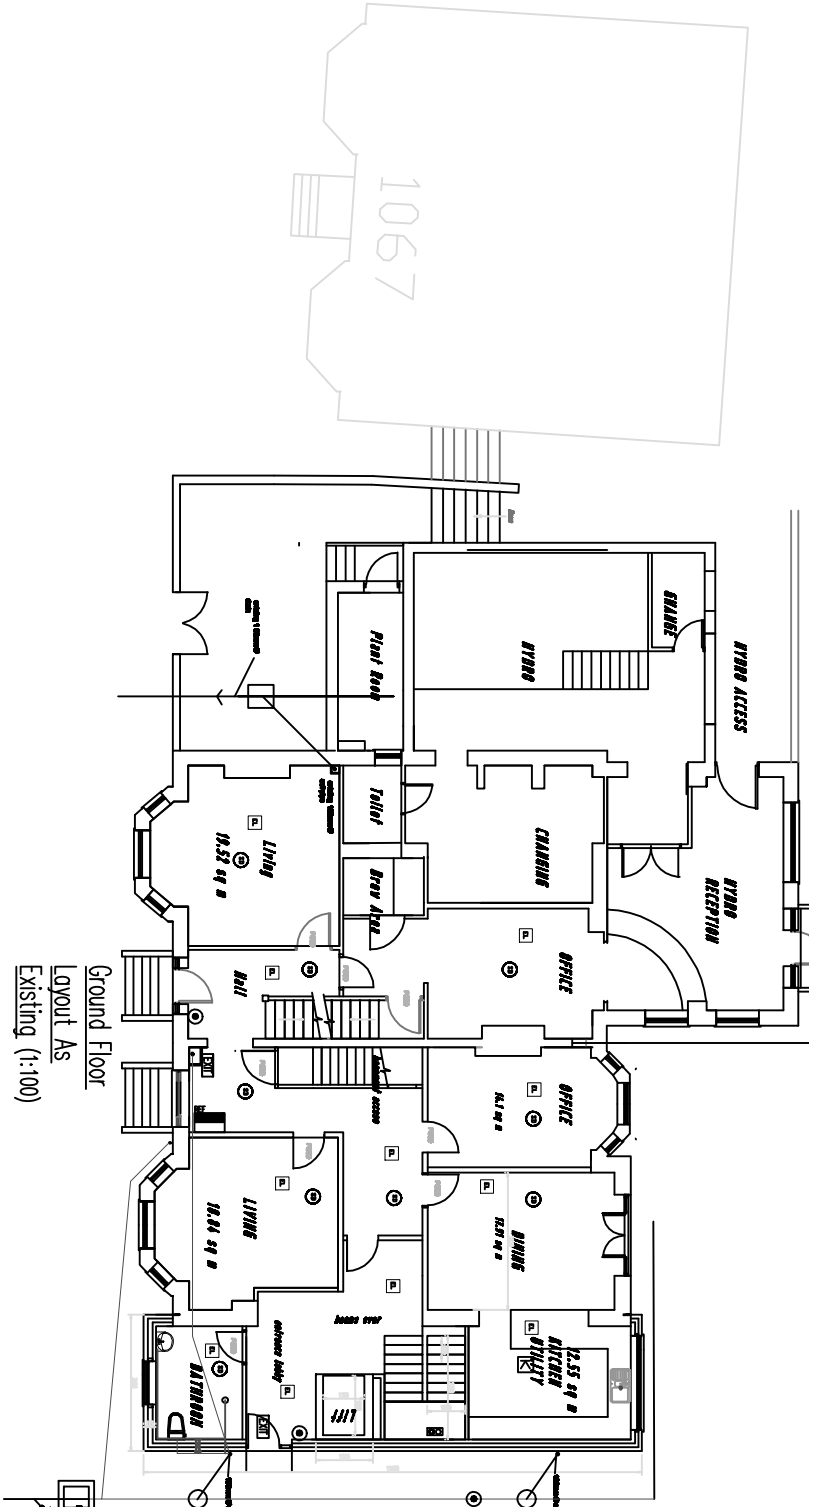


PROPOSED FLOOR PLANS 1/100

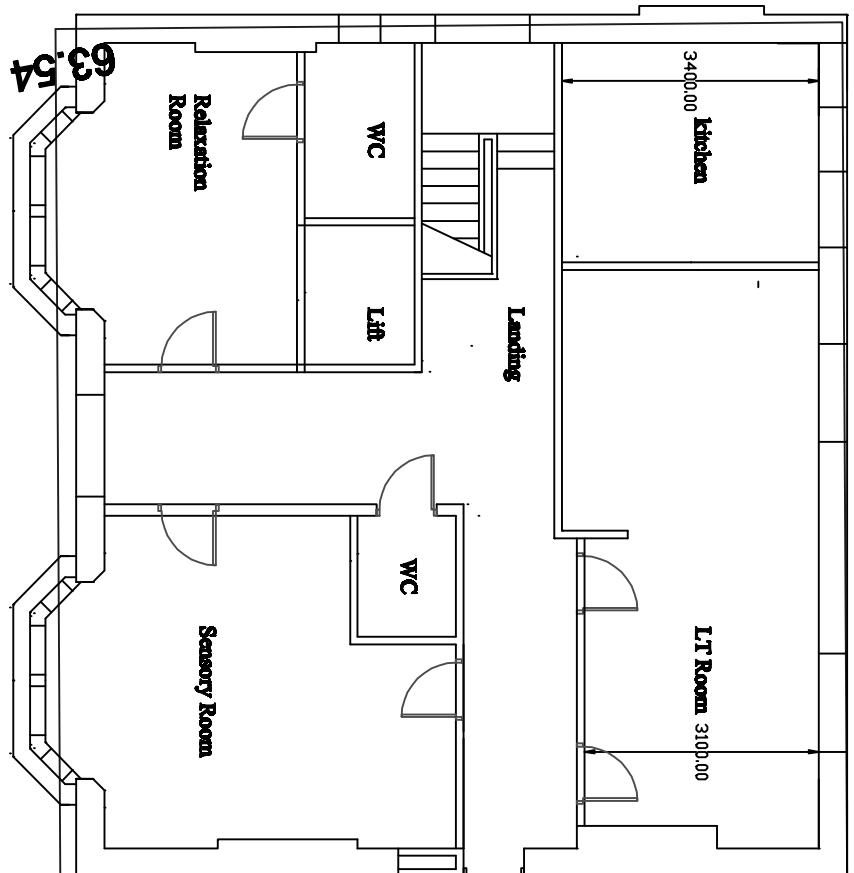


FIRST FLOOR PLAN




PROPOSED FLOOR PLANS 1/100

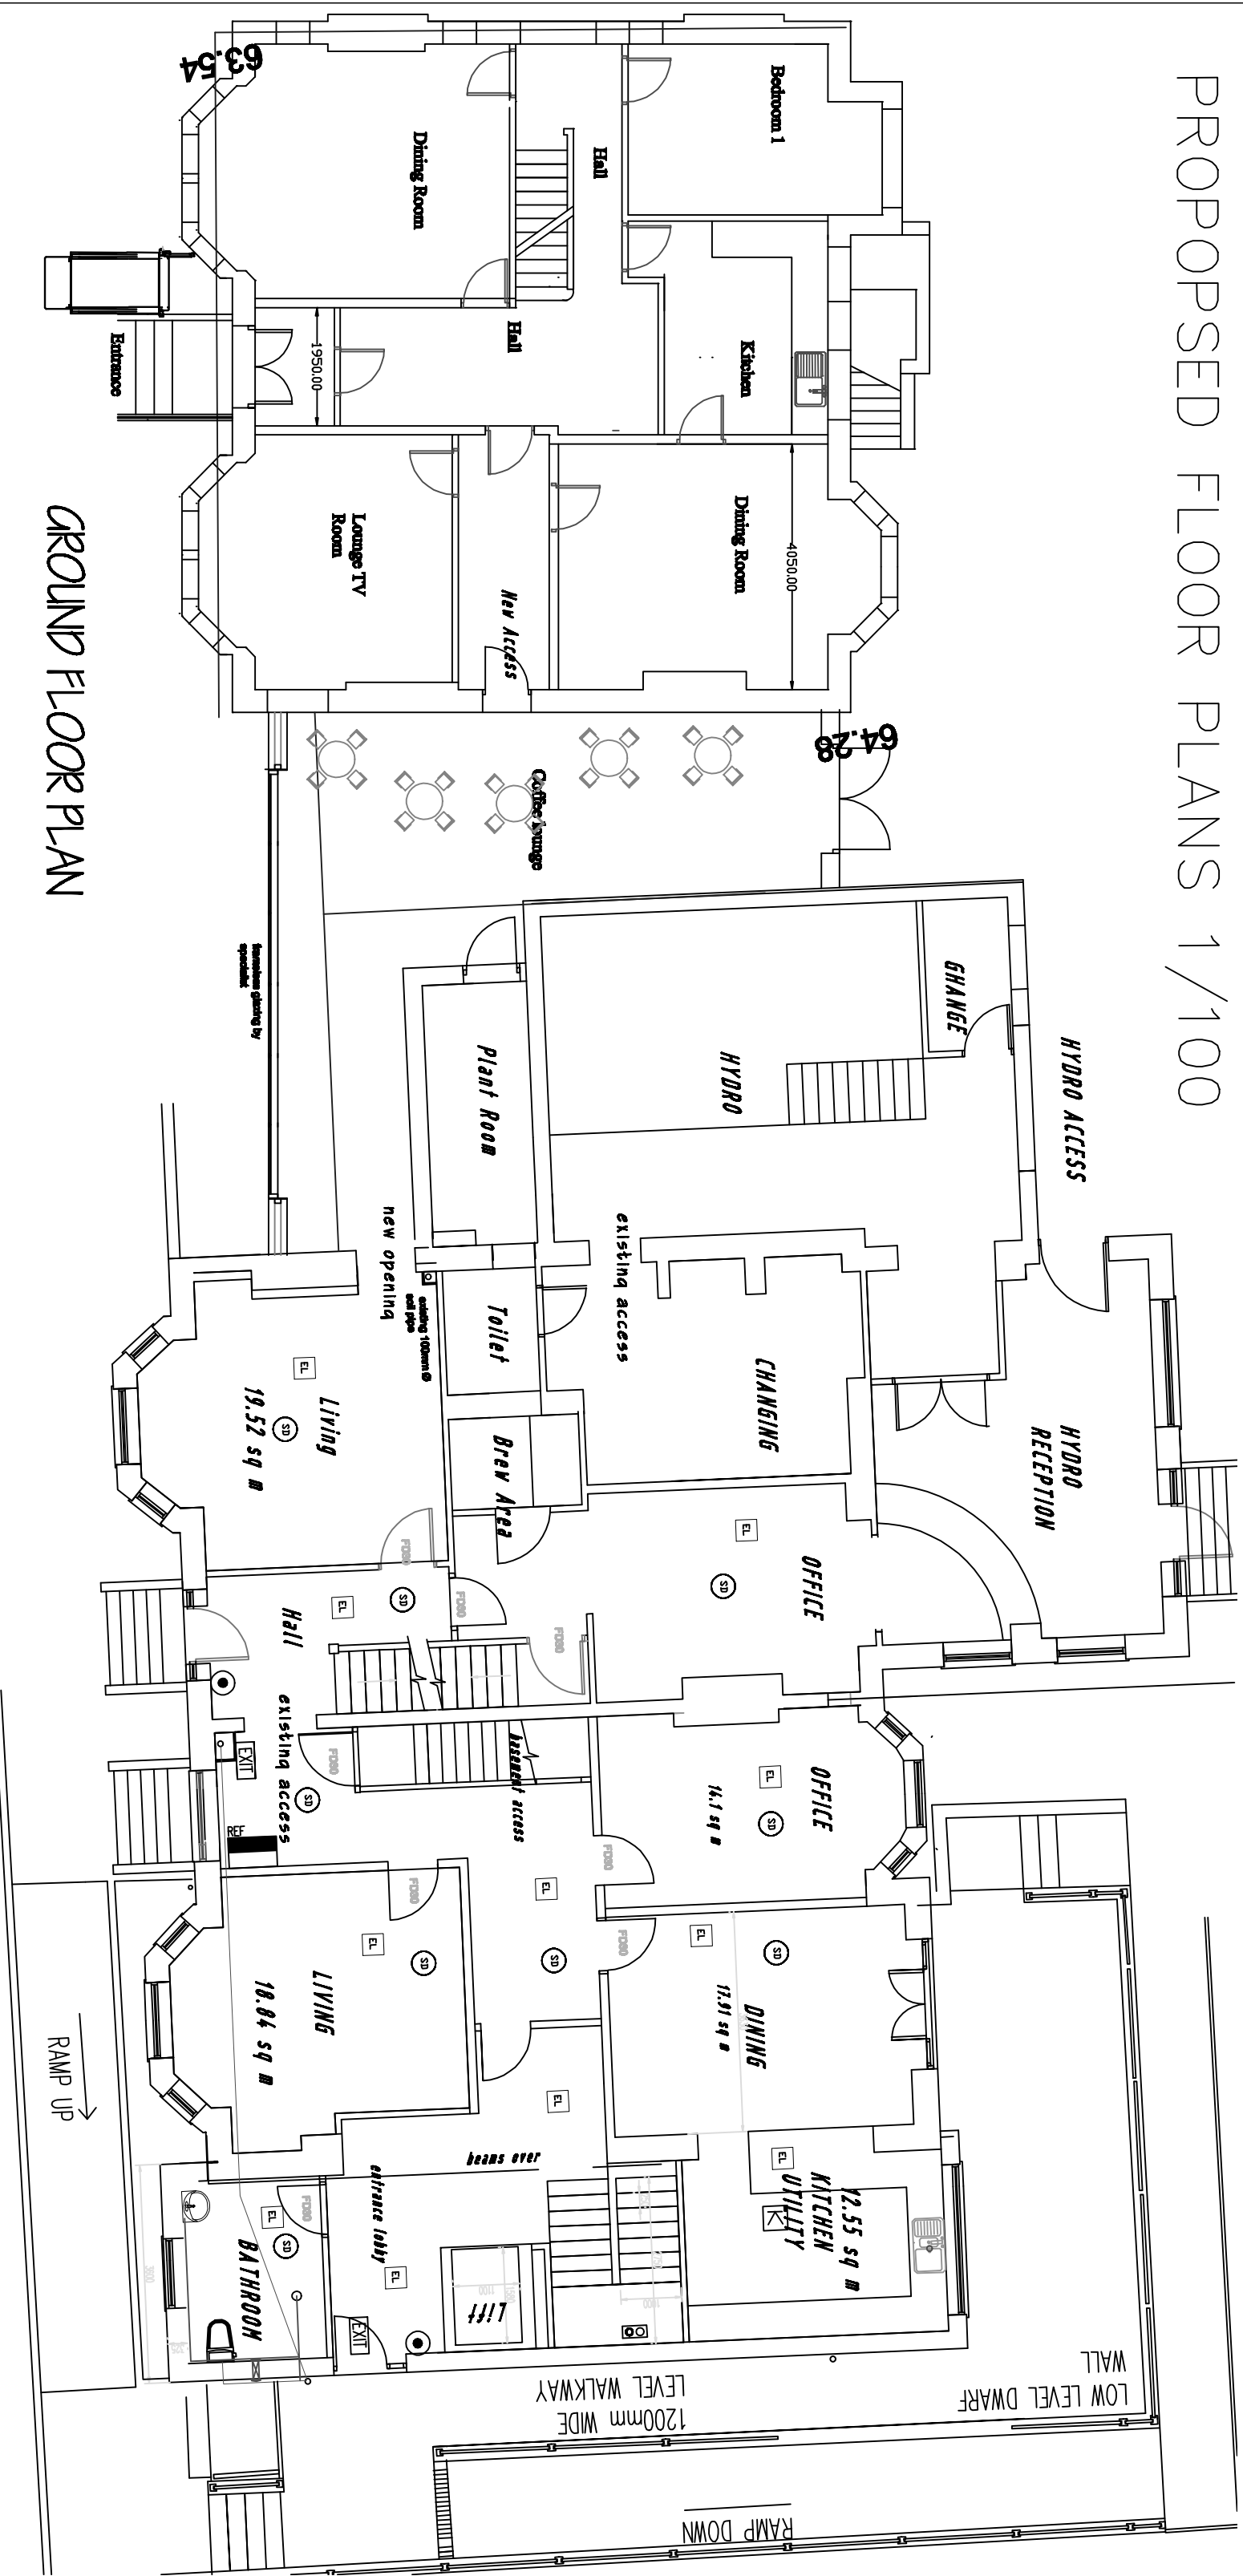

GROUND FLOOR PLAN

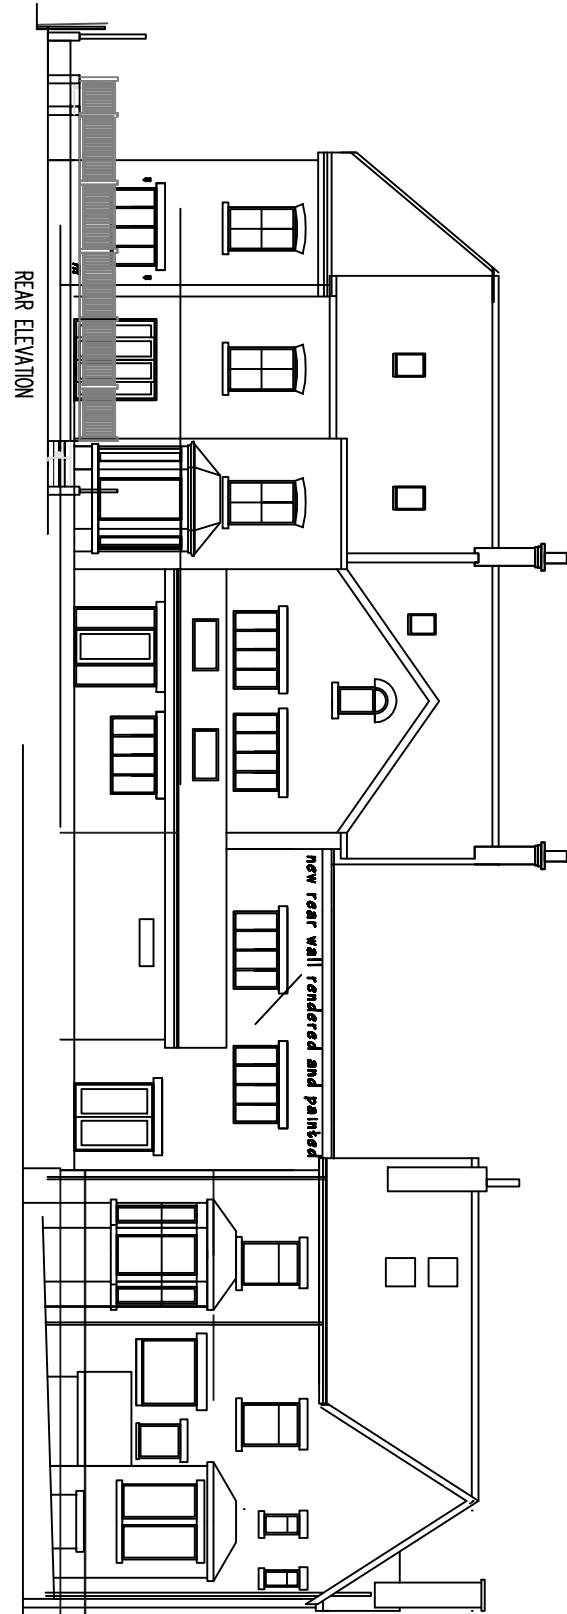


LOCATION PLAN 1/1250

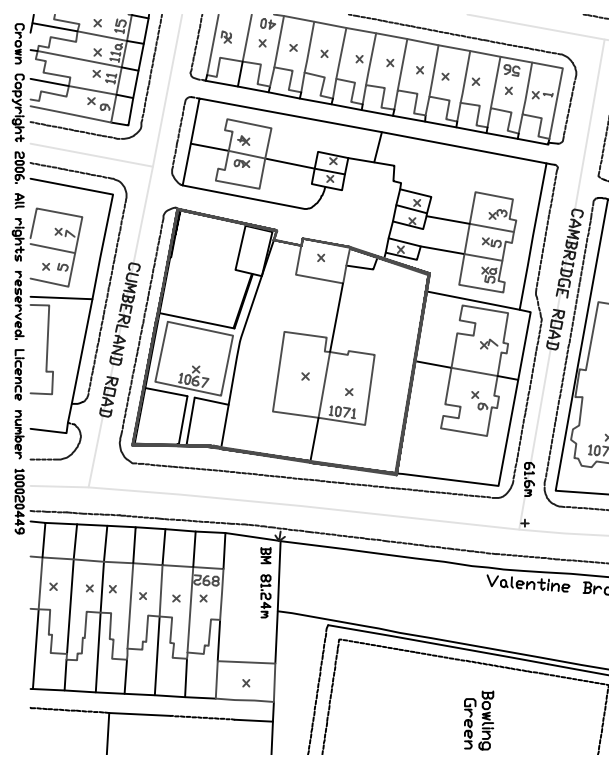

EXISTING SITE PLAN 1/500



BLOCK PLAN /500

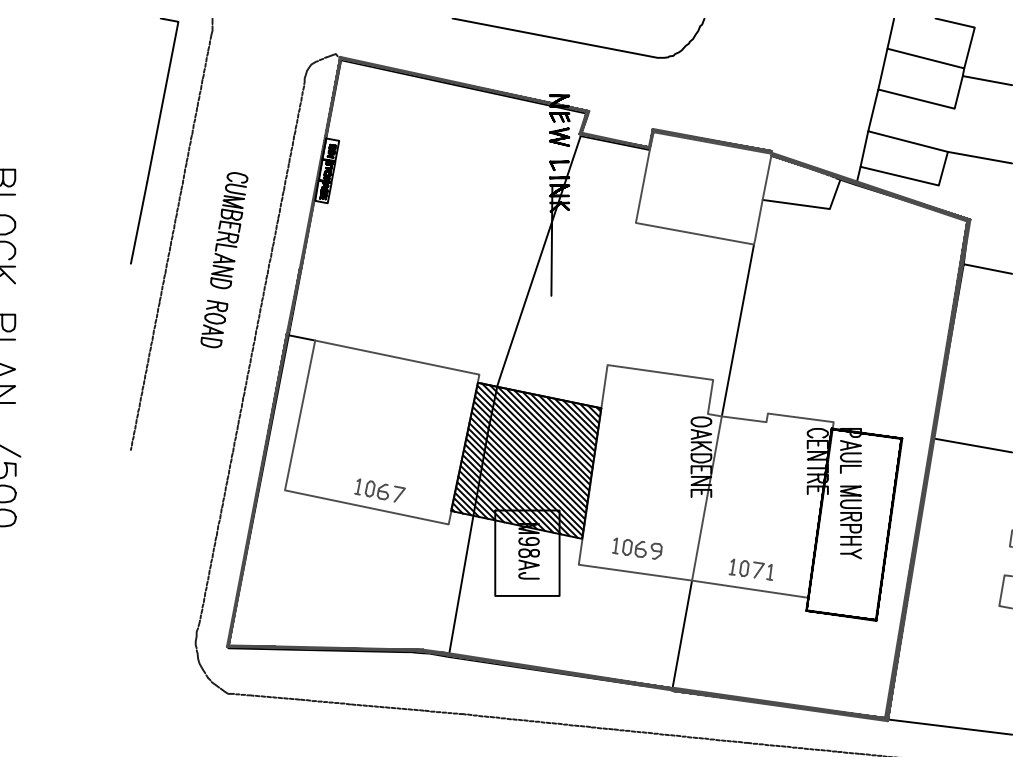

REVISIONS			
FRAMELESS GLASS ADDEP 04/ 21	DATE	DRAWN	CHECKED
LINK SET BACK 07/ 20	JAN 19	ASC	
a disabled persons chair lift's added to drug 06/ 20			
CLIENT			
VESTICARE UK LTD			
TITLE			
PROPOSED FIRST FLOOR LINK BETWEEN 1067 AND 1069			
ROCHDALE ROAD MANCHESTER M9 6AJ			

DRAWINGS SHOWING EXISTING & PROPOSED

DRAWING No. 0.02C