



SITE LOCATION

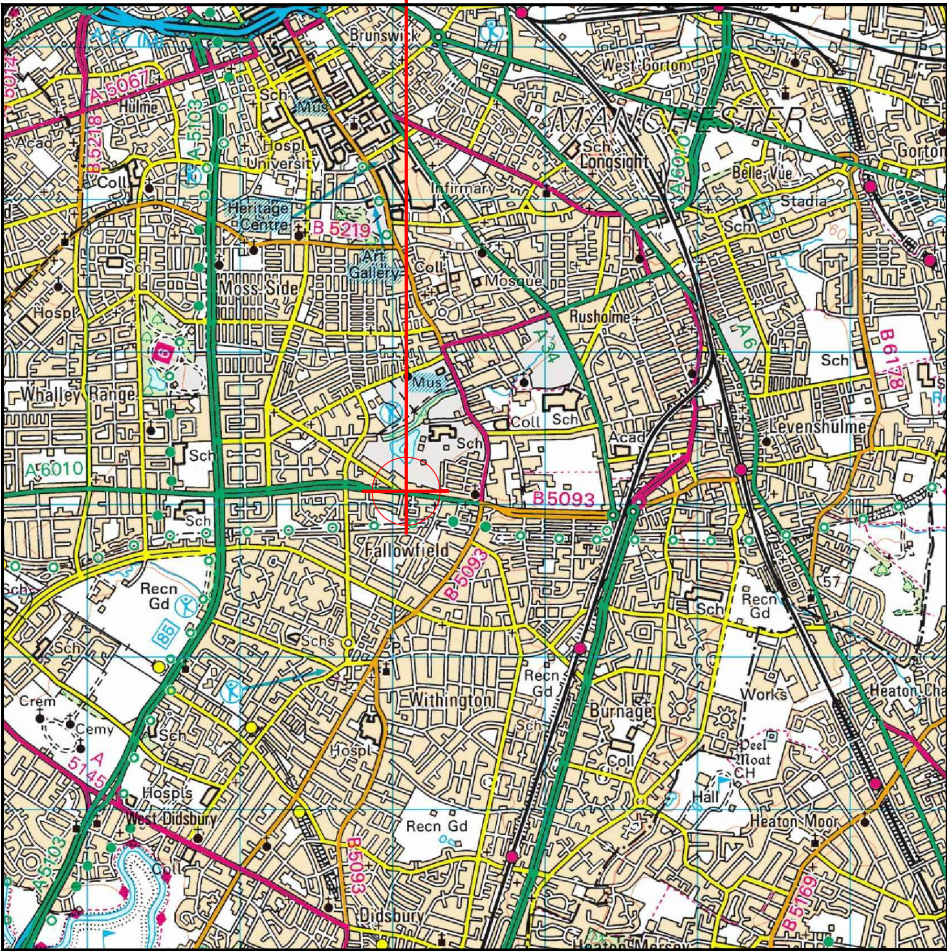


Reproduced by permission of Ordnance Survey on behalf of the Controller of Her Majesty's Stationary Office
All rights reserved. © Crown Copyright licence no. 100022432

SITE AREA PLAN

 


SITE PHOTOGRAPH

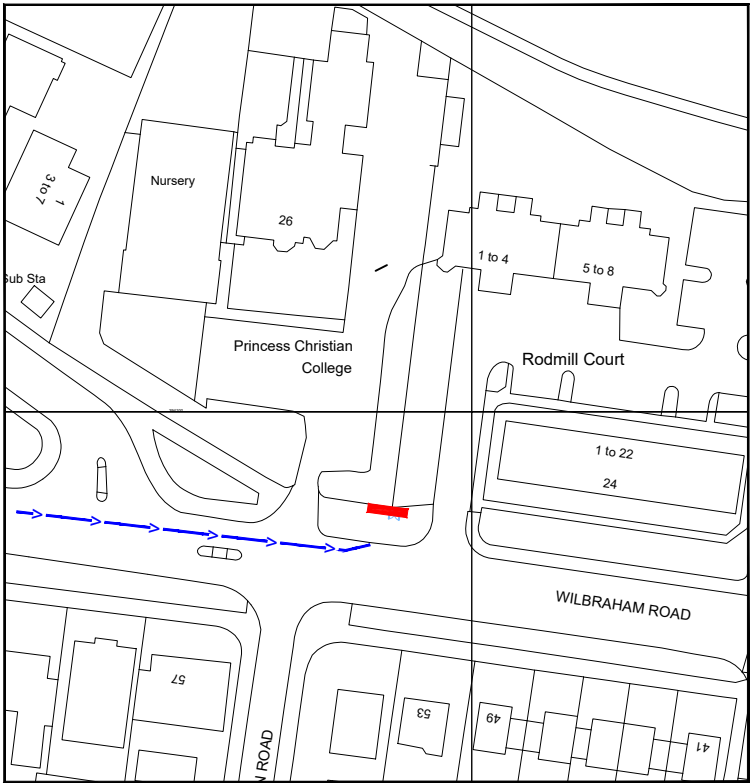

NGR E: 385087 N: 394084

Reproduced by permission of Ordnance Survey on behalf of the
Controller of Her Majesty's Stationary Office
All rights reserved. © Crown Copyright licence no. 100022432

SITE LOCATION PLAN

 

GOOGLE MAPS QR CODE

GOOGLE MAPS - <https://goo.gl/maps/gLhxdeavHehyRJ869>

GOOGLE STREETVIEW -<https://goo.gl/maps/i7QgHgc7V8WL8wGq7>

NOTES:

1. ALL DIMENSIONS IN MM UNLESS OTHERWISE NOTED.

DIRECTIONS TO SITE:

Head southeast on M60, At junction 5, Use the left 2 lanes to merge onto Princess Parkway/A5103 toward M56/Chester/Manchester Airport/Birmingham/M6, Take the B5166 exit toward Northenden/Sale Moor, Turn right onto Palatine Rd/B5167, Continue to follow B5167, Turn right to merge onto Princess Parkway/A5103 toward Ring Road (W & N)/M60/Leeds/M62/Bolton/M61/Manchester, Continue to follow A5103, Turn right onto Wilbraham Rd/A6010, the site is located on the left hand side on the footpath

Site Provider's
Property Boundary:



Access Route To Site:



Access Route:



Master:	MBNL / EE / H3G:	Project:	Purpose of Issue:	Issue:
M001	MBNL	H3G 5G UNILATERAL	Planning	B
Date:	20/05/2020	Revision / Upgrade Description:		
Drawn:	BB	Site Address Corrected		
Checked:	DH			
Approved:	SD			
Master:	MBNL / EE / H3G:	Project:	Purpose of Issue:	Issue:
M001	MBNL	H3G 5G UNILATERAL	Planning	A
Date:	16/04/2020	Revision / Upgrade Description:		
Drawn:	PS	First Issue - Site nomination dated: 25/03/2020		
Checked:	DH			
Approved:	SD			



Hutchison 3G UK Limited
Star House, 20 Grenfell Road
Maidenhead, SL6 1EH
Tel: 01628 765 000
Fax: 01628 765 001

H3G Base Station Information line:
0845 6043000
Available 8am-8pm Monday to Friday


Design Consultant & Principal Contractor:




WHP Telecoms
Unit 1 Maple Park,
Low Fields Avenue, Leeds
LS12 6HH

Tel: 01133023550
e-mail: info@whptelecoms.com

Site Name:	WILBRAHAM ROAD SW		
Site ID:	MAN12076		
Address:	WILBRAHAM ROAD FALLOWFIELD, MANCHESTER, M14 6JX		
Title:	002 SITE LOCATION PLAN		
Project:	H3G 5G UNILATERAL		
Purpose of Issue:	PLANNING		
EE Cell ID:	N/A	MBNL Cell ID:	N/A
3UK Cell ID:	N/A		
Master Drawing No:	MAN12076_M001		Issue: B

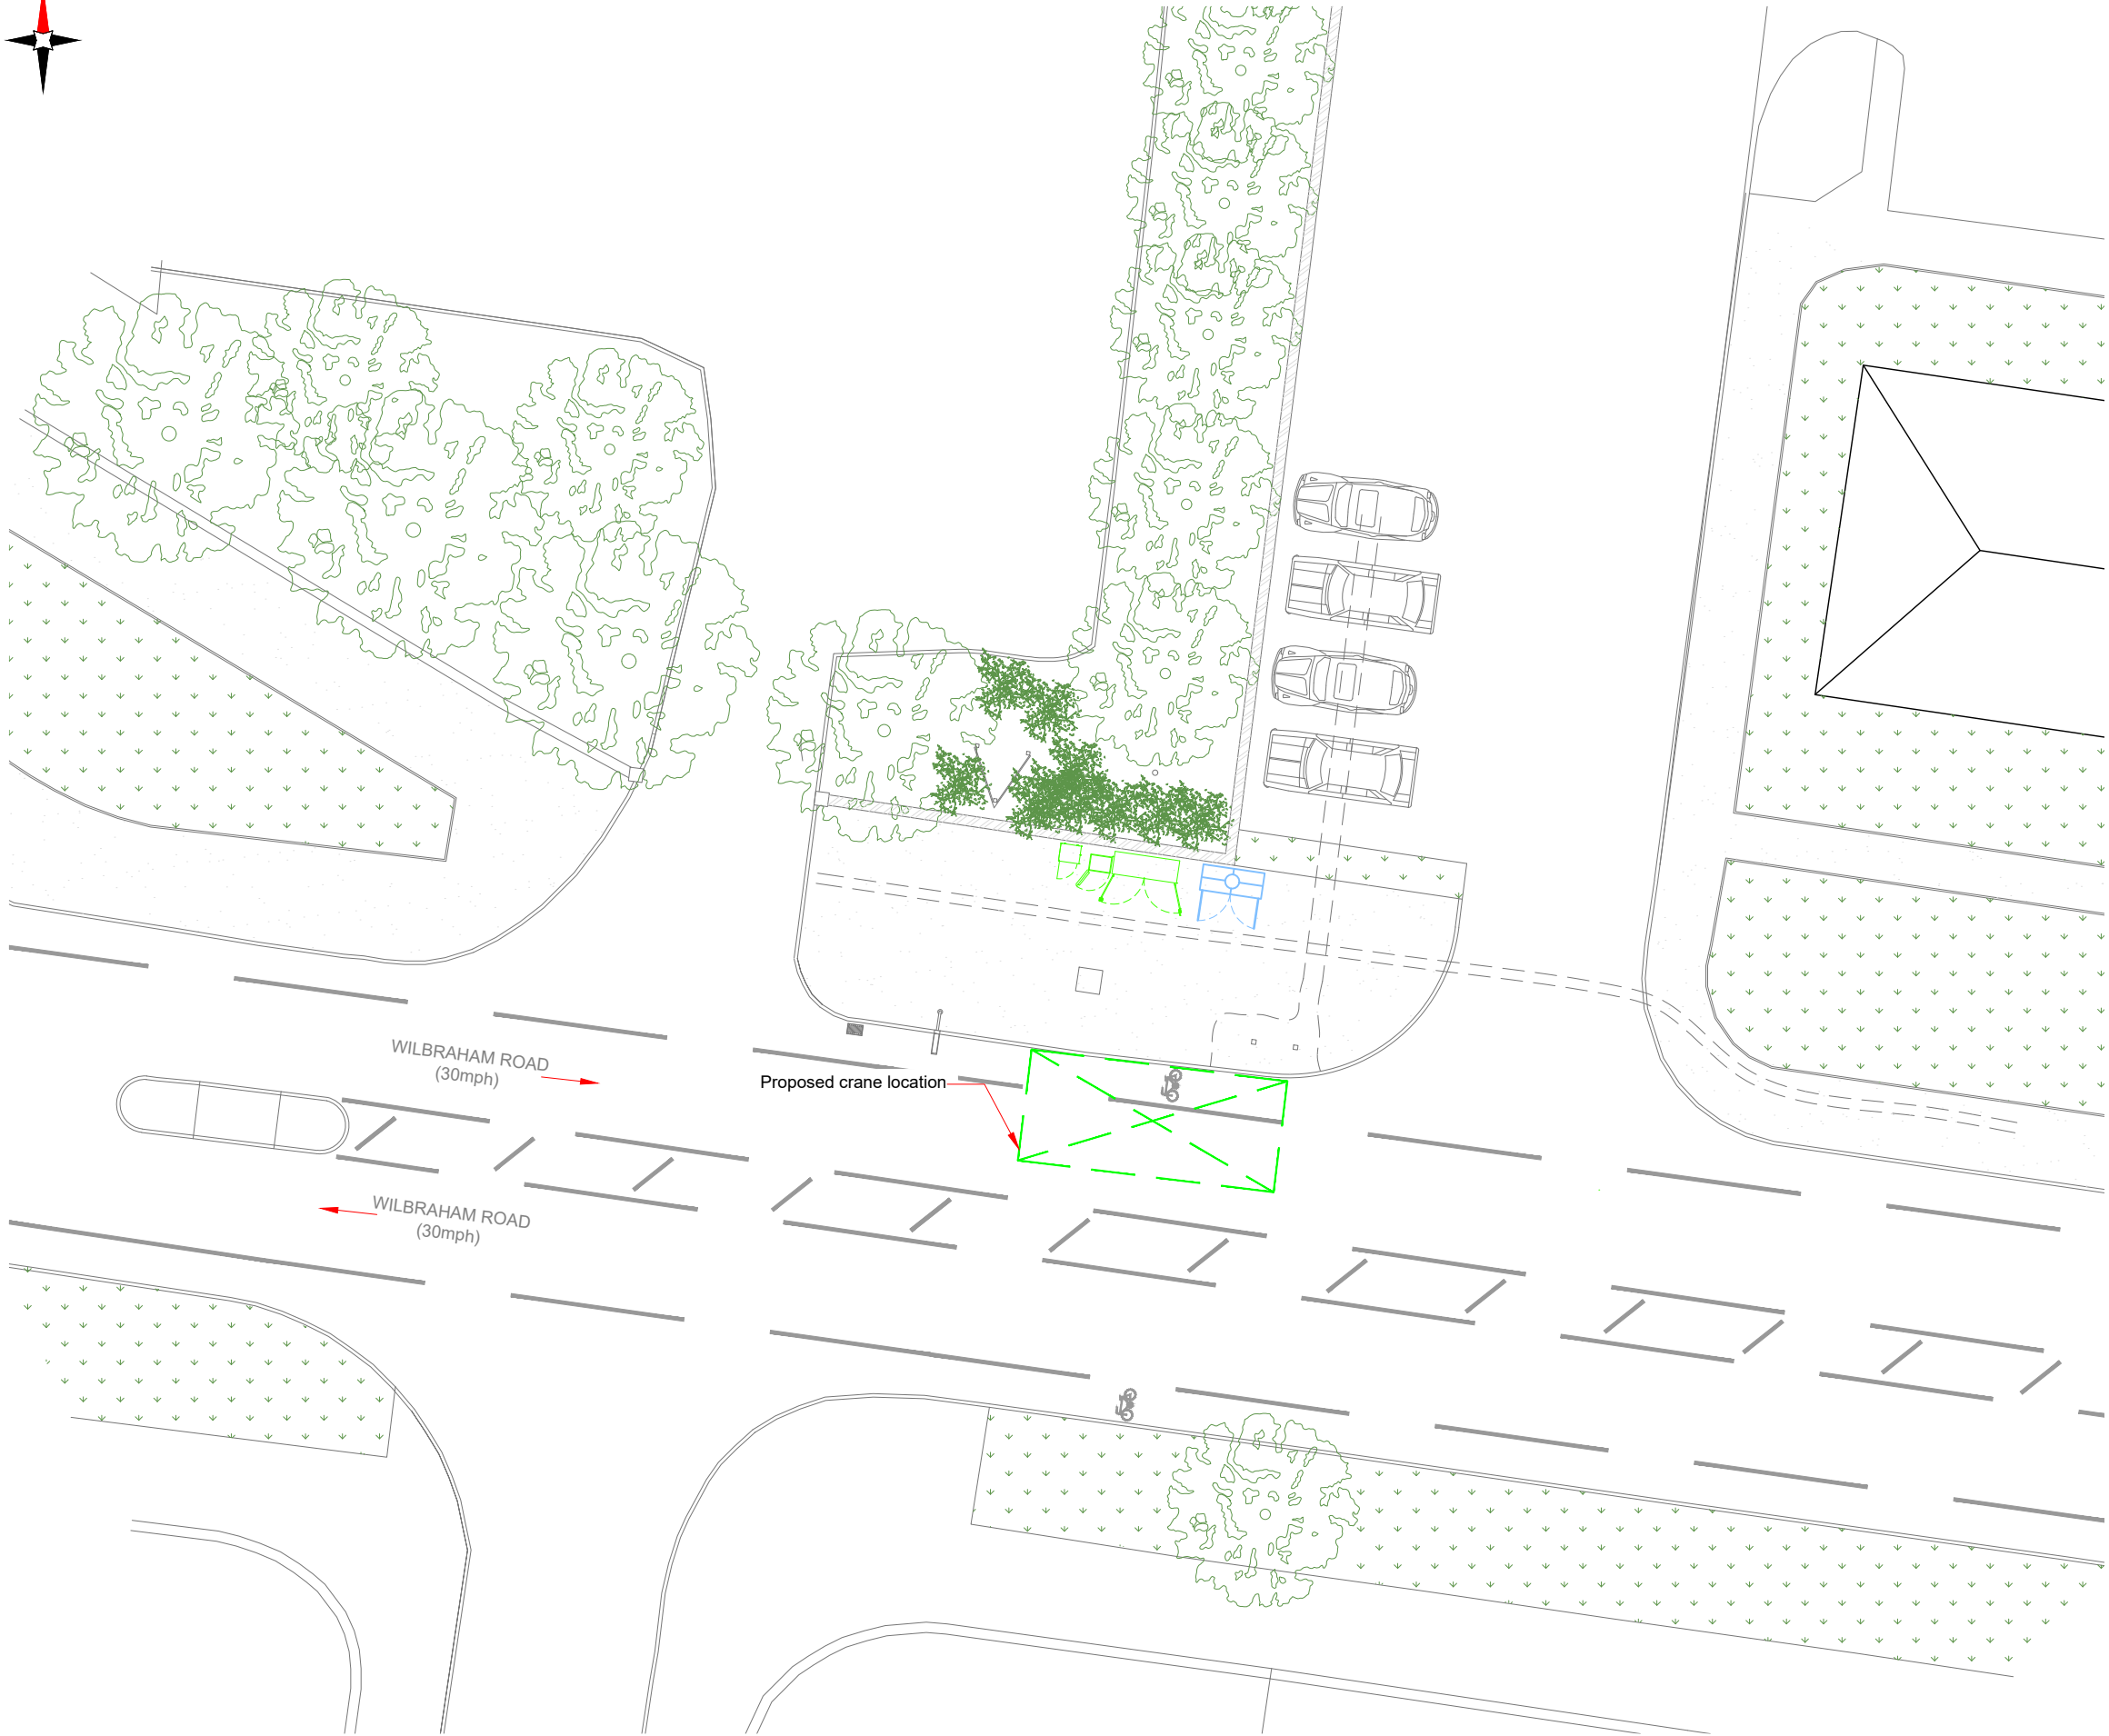

CHERRY PICKER / CRANE LOCATION PLAN

 

- NOTES:
1. ALL DIMENSIONS IN MM UNLESS OTHERWISE NOTED.
- PROPOSED CRANE OR CHERRY PICKER LOCATION:



Master:	MBNL / EE / H3G:	Project:	Purpose of Issue:	Issue:
M001	MBNL	H3G 5G UNILATERAL	Planning	B
Date:	20/05/2020	Revision / Upgrade Description:		
Drawn:	BB	Site Address Corrected		
Checked:	DH			
Approved:	SD			
Master:	MBNL / EE / H3G:	Project:	Purpose of Issue:	Issue:
M001	MBNL	H3G 5G UNILATERAL	Planning	A
Date:	16/04/2020	Revision / Upgrade Description:		
Drawn:	PS	First Issue - Site nomination dated: 25/03/2020		
Checked:	DH			
Approved:	SD			



Hutchison 3G UK Limited
Star House, 20 Grenfell Road
Maidenhead, SL6 1EH
Tel: 01628 765 000
Fax: 01628 765 001

H3G Base Station Information line:
0845 6043000
Available 8am-8pm Monday to Friday

Design Consultant & Principal Contractor:

WHP Telecoms
Unit 1 Maple Park,
Low Fields Avenue, Leeds
LS12 6HH

Tel: 01133023550
e-mail: info@whptelecoms.com

Site Name:				WILBRAHAM ROAD SW			
Site ID:				MAN12076			
Address:				WILBRAHAM ROAD FALLOWFIELD, MANCHESTER, M14 6JX			
Title:				005 CHERRY PICKER & CRANE LOCATION			
Project:				H3G 5G UNILATERAL			
Purpose of Issue:				PLANNING			
EE Cell ID:		MBNL Cell ID:		3UK Cell ID:			
N/A		N/A		N/A			
Master Drawing No:						Issue:	
MAN12076_M001						B	



NOTES:
1. ALL DIMENSIONS IN MM UNLESS OTHERWISE NOTED.

Master:	MBNL / EE / H3G:	Project:	Purpose of Issue:	Issue:
M001	MBNL	H3G 5G UNILATERAL	Planning	B
Date:	20/05/2020	Revision / Upgrade Description:		
Drawn:	BB	Site Address Corrected		
Checked:	DH			
Approved:	SD			
Master:	MBNL / EE / H3G:	Project:	Purpose of Issue:	Issue:
M001	MBNL	H3G 5G UNILATERAL	Planning	A
Date:	16/04/2020	Revision / Upgrade Description:		
Drawn:	PS	First Issue - Site nomination dated: 25/03/2020		
Checked:	DH			
Approved:	SD			



Hutchison 3G UK Limited
Star House, 20 Grenfell Road
Maidenhead, SL6 1EH
Tel: 01628 765 000
Fax: 01628 765 001

H3G Base Station Information line:
0845 6043000
Available 8am-8pm Monday to Friday

Design Consultant & Principal Contractor:



WHP Telecoms
Unit 1 Maple Park,
Low Fields Avenue, Leeds
LS12 6HH

Tel: 01133023550
e-mail: info@whptelecoms.com

Site Name: WILBRAHAM ROAD SW

Site ID: MAN12076

Address: WILBRAHAM ROAD
FALLOWFIELD,
MANCHESTER,
M14
Old Oscott Hill
(60mph)

Title: 100 EXISTING SITE PLAN

Project: H3G 5G UNILATERAL

Purpose of Issue: PLANNING


EE Cell ID:	MBNL Cell ID:	3UK Cell ID:
N/A	N/A	N/A

Master Drawing No:	Issue:
MAN12076_M001	B

100mm

50mm

10mm

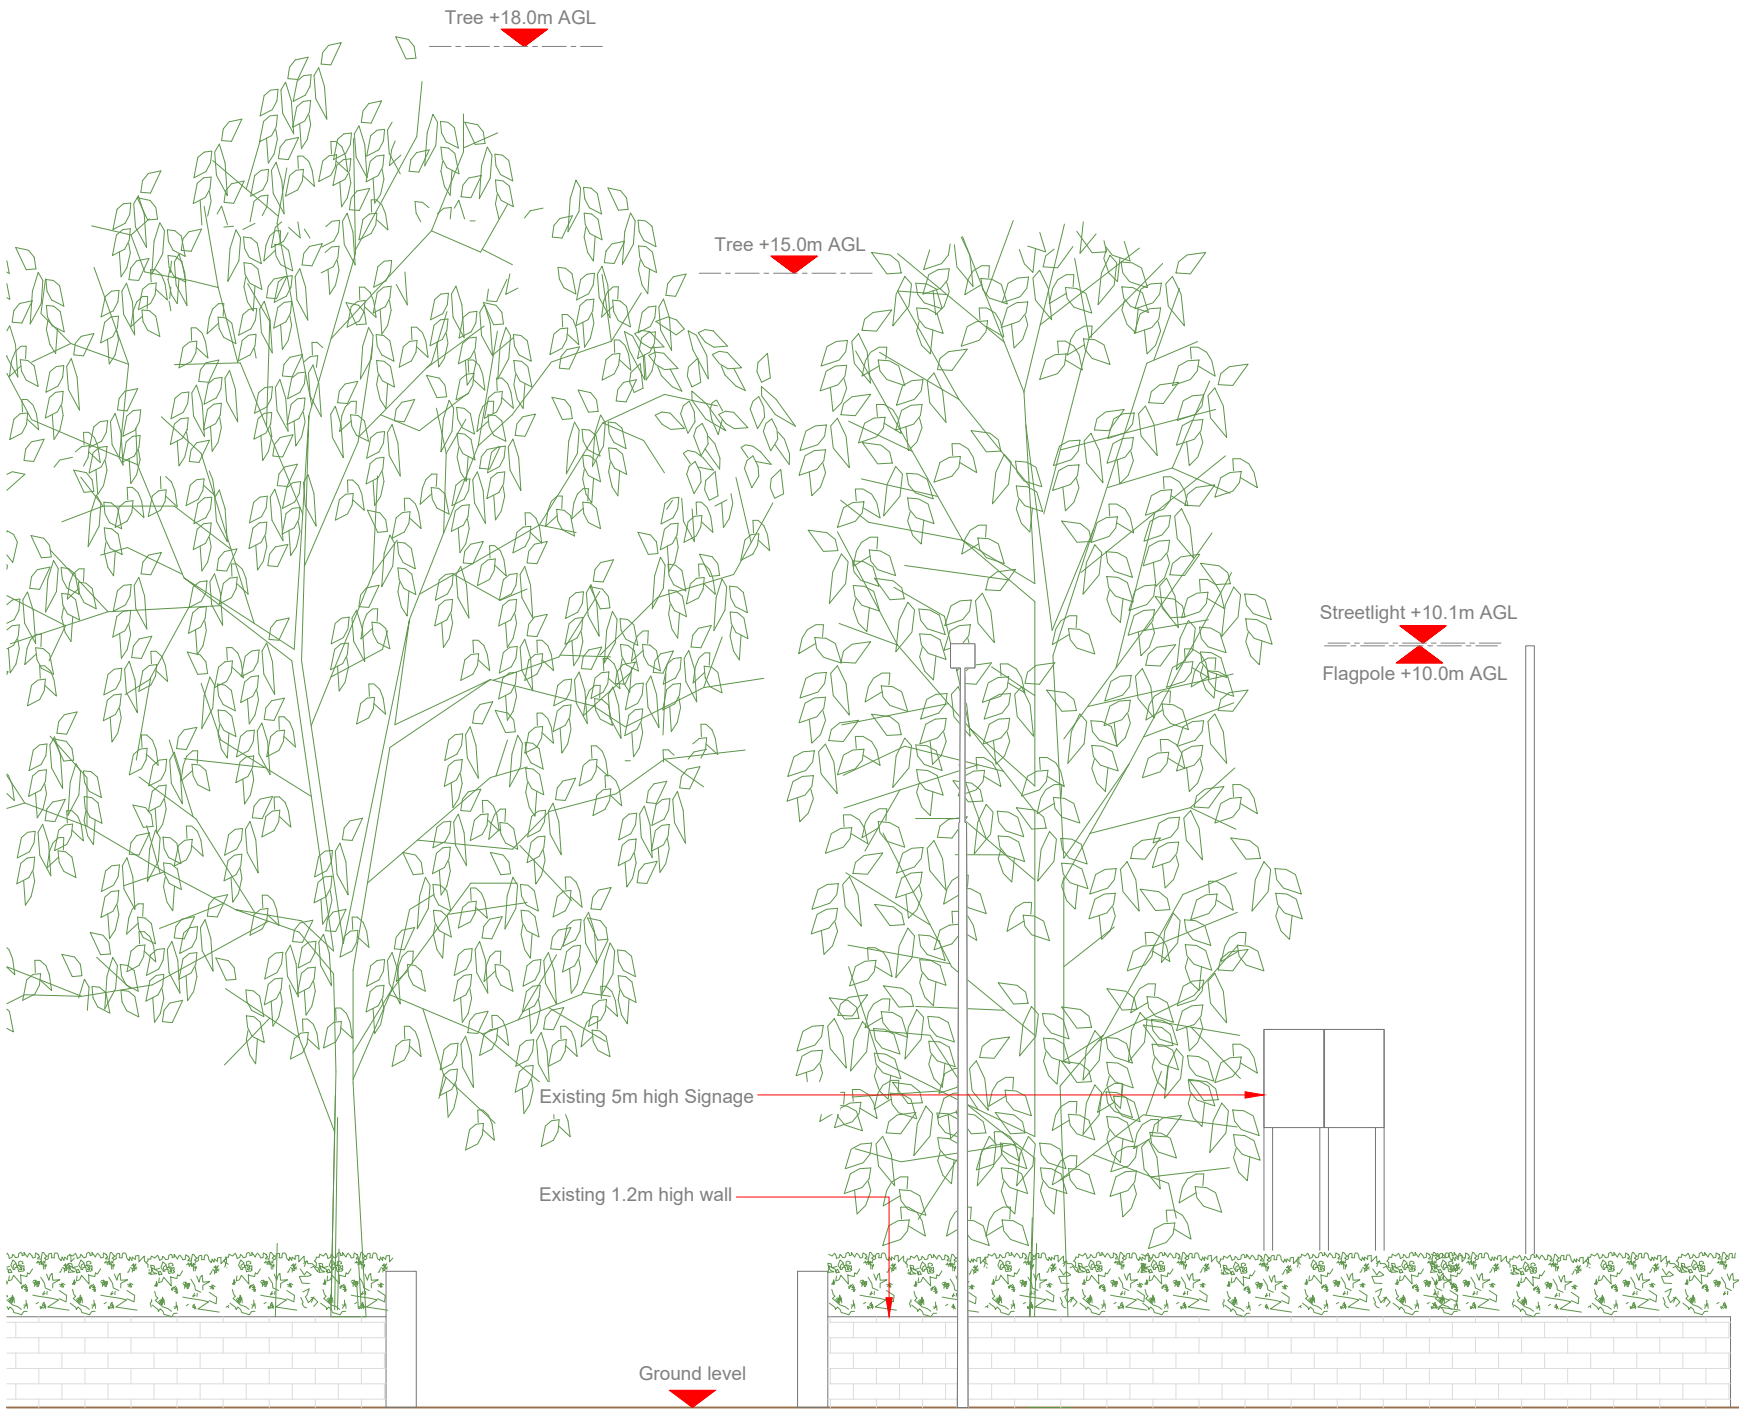

- NOTES:
1. ALL DIMENSIONS IN MM UNLESS OTHERWISE NOTED.

Master:	MBNL / EE / H3G:	Project:	Purpose of Issue:	Issue:
M001	MBNL	H3G 5G UNILATERAL	Planning	B
Date:	20/05/2020	Revision / Upgrade Description:		
Drawn:	BB	Site Address Corrected		
Checked:	DH			
Approved:	SD			
Master:	MBNL / EE / H3G:	Project:	Purpose of Issue:	Issue:
M001	MBNL	H3G 5G UNILATERAL	Planning	A
Date:	16/04/2020	Revision / Upgrade Description:		
Drawn:	PS	First Issue - Site nomination dated: 25/03/2020		
Checked:	DH			
Approved:	SD			



Hutchison 3G UK Limited
Star House, 20 Grenfell Road
Maidenhead, SL6 1EH
Tel: 01628 765 000
Fax: 01628 765 001

H3G Base Station Information line:
0845 6043000
Available 8am-8pm Monday to Friday

Design Consultant & Principal Contractor:



WHP Telecoms
Unit 1 Maple Park,
Low Fields Avenue, Leeds
LS12 6HH

Tel: 01133023550
e-mail: info@whptelecoms.com

Site Name:
WILBRAHAM ROAD SW

Site ID:
MAN12076

Address:
WILBRAHAM ROAD
FALLOWFIELD,
MANCHESTER,
M14 6JX

Title:
150 EXISTING ELEVATION A

Project:
H3G 5G UNILATERAL


Purpose of Issue:
PLANNING

EE Cell ID:	MBNL Cell ID:	3UK Cell ID:
N/A	N/A	N/A

Master Drawing No:	Issue:
MAN12076_M001	B



PROPOSED H3G CONFIGURATION SITE PLAN

 

Antenna Aperture ID	Proposed 4G/5G Bearing	Operator: Shared/ EE/H3G
A1	60°	H3G
A2	60°	H3G
B1	180°	H3G
B2	180°	H3G
C1	300°	H3G
C2	300°	H3G

NOTES:
1. ALL DIMENSIONS IN MM UNLESS OTHERWISE NOTED.

Master: M001	MBNL / EE / H3G: MBNL	Project: H3G 5G UNILATERAL	Purpose of Issue: Planning	Issue: B
Date: 20/05/2020	Drawn: BB	Revision / Upgrade Description: Site Address Corrected		
Checked: DH	Approved: SD			
Master: M001	MBNL / EE / H3G: MBNL	Project: H3G 5G UNILATERAL	Purpose of Issue: Planning	Issue: A
Date: 16/04/2020	Drawn: PS	Revision / Upgrade Description: First Issue - Site nomination dated: 25/03/2020		
Checked: DH	Approved: SD			



Hutchison 3G UK Limited
Star House, 20 Grenfell Road
Maidenhead, SL6 1EH
Tel: 01628 765 000
Fax: 01628 765 001

H3G Base Station Information line:
0845 6043000
Available 8am-8pm Monday to Friday



Design Consultant & Principal Contractor:
WHP Telecoms
Unit 1 Maple Park,
Low Fields Avenue, Leeds
LS12 6HH


Tel: 01133023550
e-mail: info@whptelecoms.com

Site Name:	WILBRAHAM ROAD SW		
Site ID:	MAN12076		
Address:	WILBRAHAM ROAD FALLOWFIELD, MANCHESTER, M14 6JX		
Title:	210 PROPOSED H3G SITE PLAN		
Project:	H3G 5G UNILATERAL		
Purpose of Issue:	PLANNING		
EE Cell ID:	N/A	MBNL Cell ID:	N/A
3UK Cell ID:	N/A		
Master Drawing No:	MAN12076_M001		Issue: B


100mm

50mm

10mm

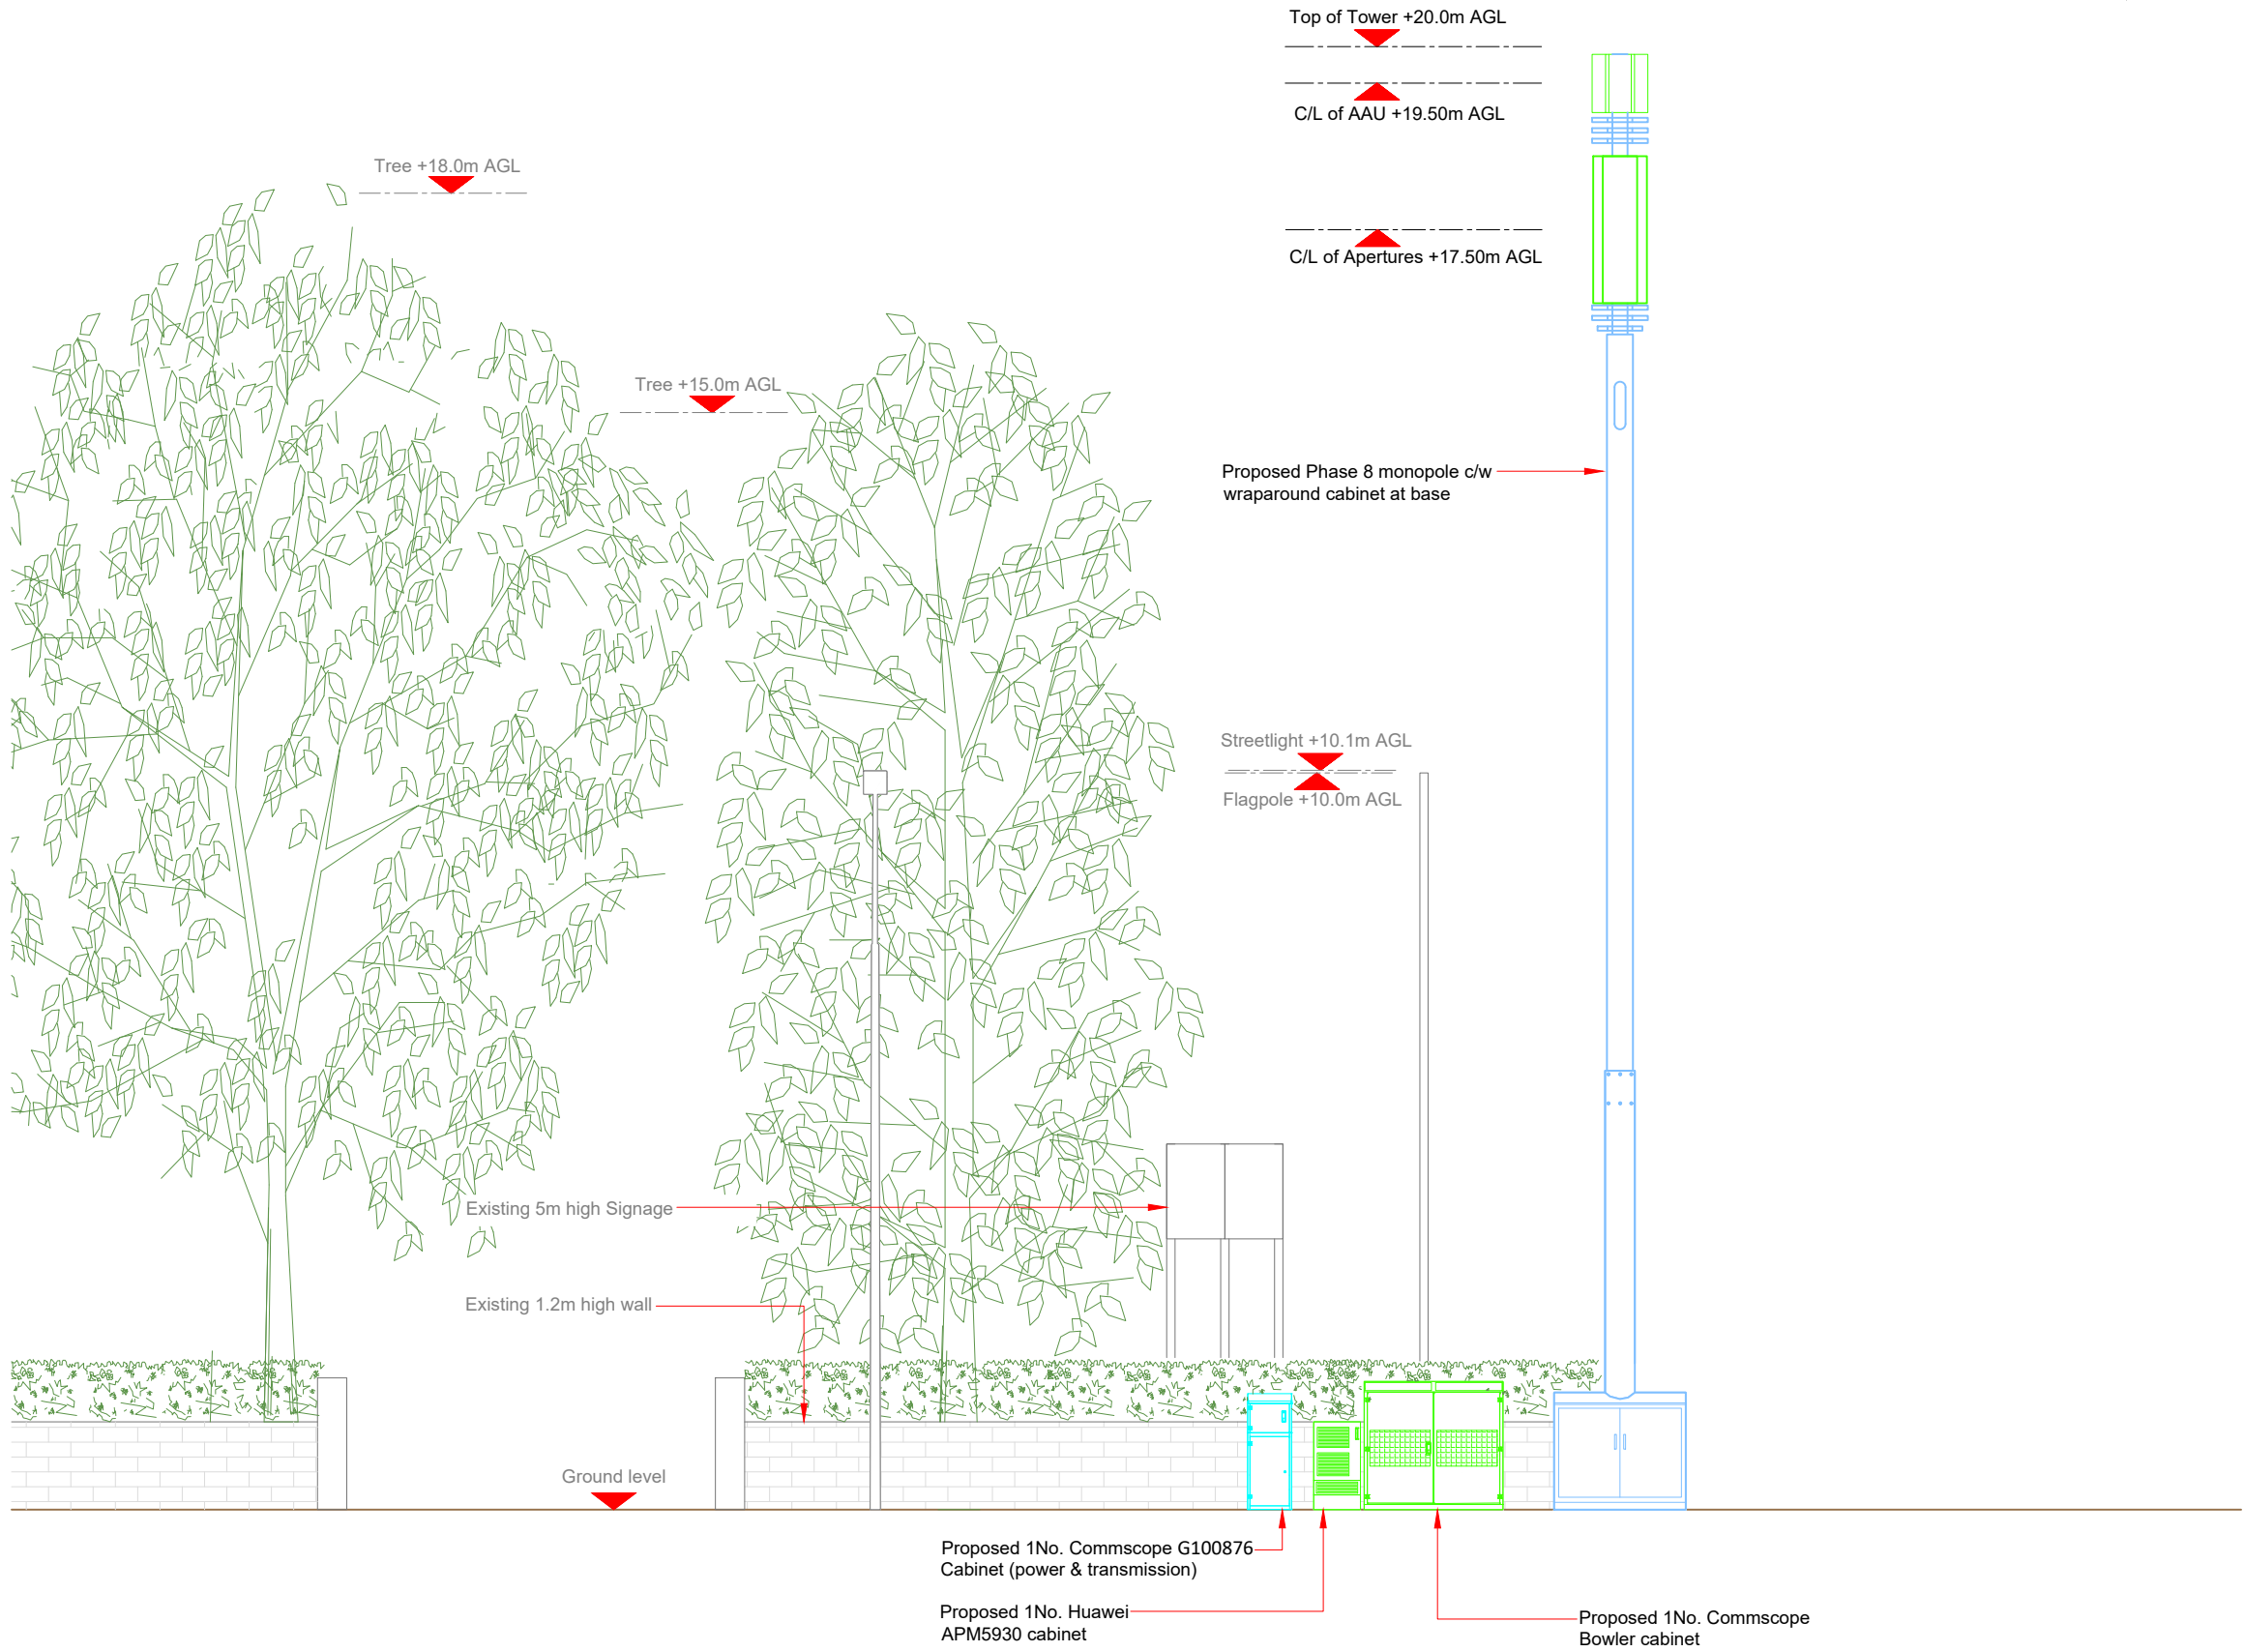

PROPOSED H3G CONFIGURATION ELEVATION

 

Antenna Aperture ID	Proposed 4G/5G Bearing	Operator: Shared/ EE/H3G
A1	60°	H3G
A2	60°	H3G
B1	180°	H3G
B2	180°	H3G
C1	300°	H3G
C2	300°	H3G


NOTES:
1. ALL DIMENSIONS IN MM UNLESS OTHERWISE NOTED.

Master:	MBNL / EE / H3G:	Project:	Purpose of Issue:	Issue:
M001	MBNL	H3G 5G UNILATERAL	Planning	B
Date:	20/05/2020	Revision / Upgrade Description:		
Drawn:	BB	Site Address Corrected		
Checked:	DH			
Approved:	SD			
Master:	MBNL / EE / H3G:	Project:	Purpose of Issue:	Issue:
M001	MBNL	H3G 5G UNILATERAL	Planning	A
Date:	16/04/2020	Revision / Upgrade Description:		
Drawn:	PS	First Issue - Site nomination dated: 25/03/2020		
Checked:	DH			
Approved:	SD			



Hutchison 3G UK Limited
Star House, 20 Grenfell Road
Maidenhead, SL6 1EH
Tel: 01628 765 000
Fax: 01628 765 001

H3G Base Station Information line:
0845 6043000
Available 8am-8pm Monday to Friday

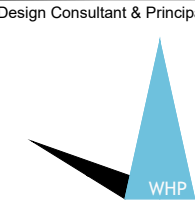

Design Consultant & Principal Contractor:
WHP Telecoms
Unit 1 Maple Park,
Low Fields Avenue, Leeds
LS12 6HH

Tel: 01133023550
e-mail: info@whptelecoms.com

Site Name:
WILBRAHAM ROAD SW

Site ID:
MAN12076

Address:
WILBRAHAM ROAD
FALLOWFIELD,
MANCHESTER,
M14 6JX

Title:
260 PROPOSED H3G ELEVATION


Project:
H3G 5G UNILATERAL

Purpose of Issue:
PLANNING

EE Cell ID:	MBNL Cell ID:	3UK Cell ID:
N/A	N/A	N/A

Master Drawing No:	Issue:
MAN12076_M001	B

Proposed H3G Antenna Aperture Schedule & RF Equipment Capacity																	
Antenna Aperture ID	Antenna Aperture Size (Length x Width x Depth)	Aperture Height C/L	Aperture Max Weight (kg)	Proposed 4G/5G Bearing	Tech: 4G/5G	Operator: Shared/ EE/H3G	Antenna Aperture Coordinates		RRU No. Max Size & Weight L=300mm W=400mm D=150mm Weight=25kg	MHA No. Max Size & Weight L=300mm W=300mm D=150mm Weight=10kg	Main Feeder			BOB Max Size & Weight (300x300x250mm & 5kg)		Active Router No. Max Size & Weight (370x260x150mm & 10kg)	Passive Router No. Max Size & Weight (350x220x150mm & 10kg)
							Eastings	Northings			Size	Length	No.	No. Top	No. Bottom		
A1	795x395x220mm	19.50m	45kg	60°	5G	H3G	-	-	0	0	TBC	TBC	4	1	1	1	1
A2	2009x469x206mm	17.50m	TBC	60°	3G/4G	H3G	-	-	3	0	TBC	TBC	4	1	1	1	1
B1	795x395x220mm	19.50m	45kg	180°	5G	H3G	-	-	0	0	TBC	TBC	4	1	1	1	1
B2	2009x469x206mm	17.50m	TBC	180°	3G/4G	H3G	-	-	3	0	TBC	TBC	4	1	1	1	1
C1	795x395x220mm	19.50m	45kg	300°	5G	H3G	-	-	0	0	TBC	TBC	4	1	1	1	1
C2	2009x469x206mm	17.50m	TBC	300°	3G/4G	H3G	-	-	3	0	TBC	TBC	4	1	1	1	1

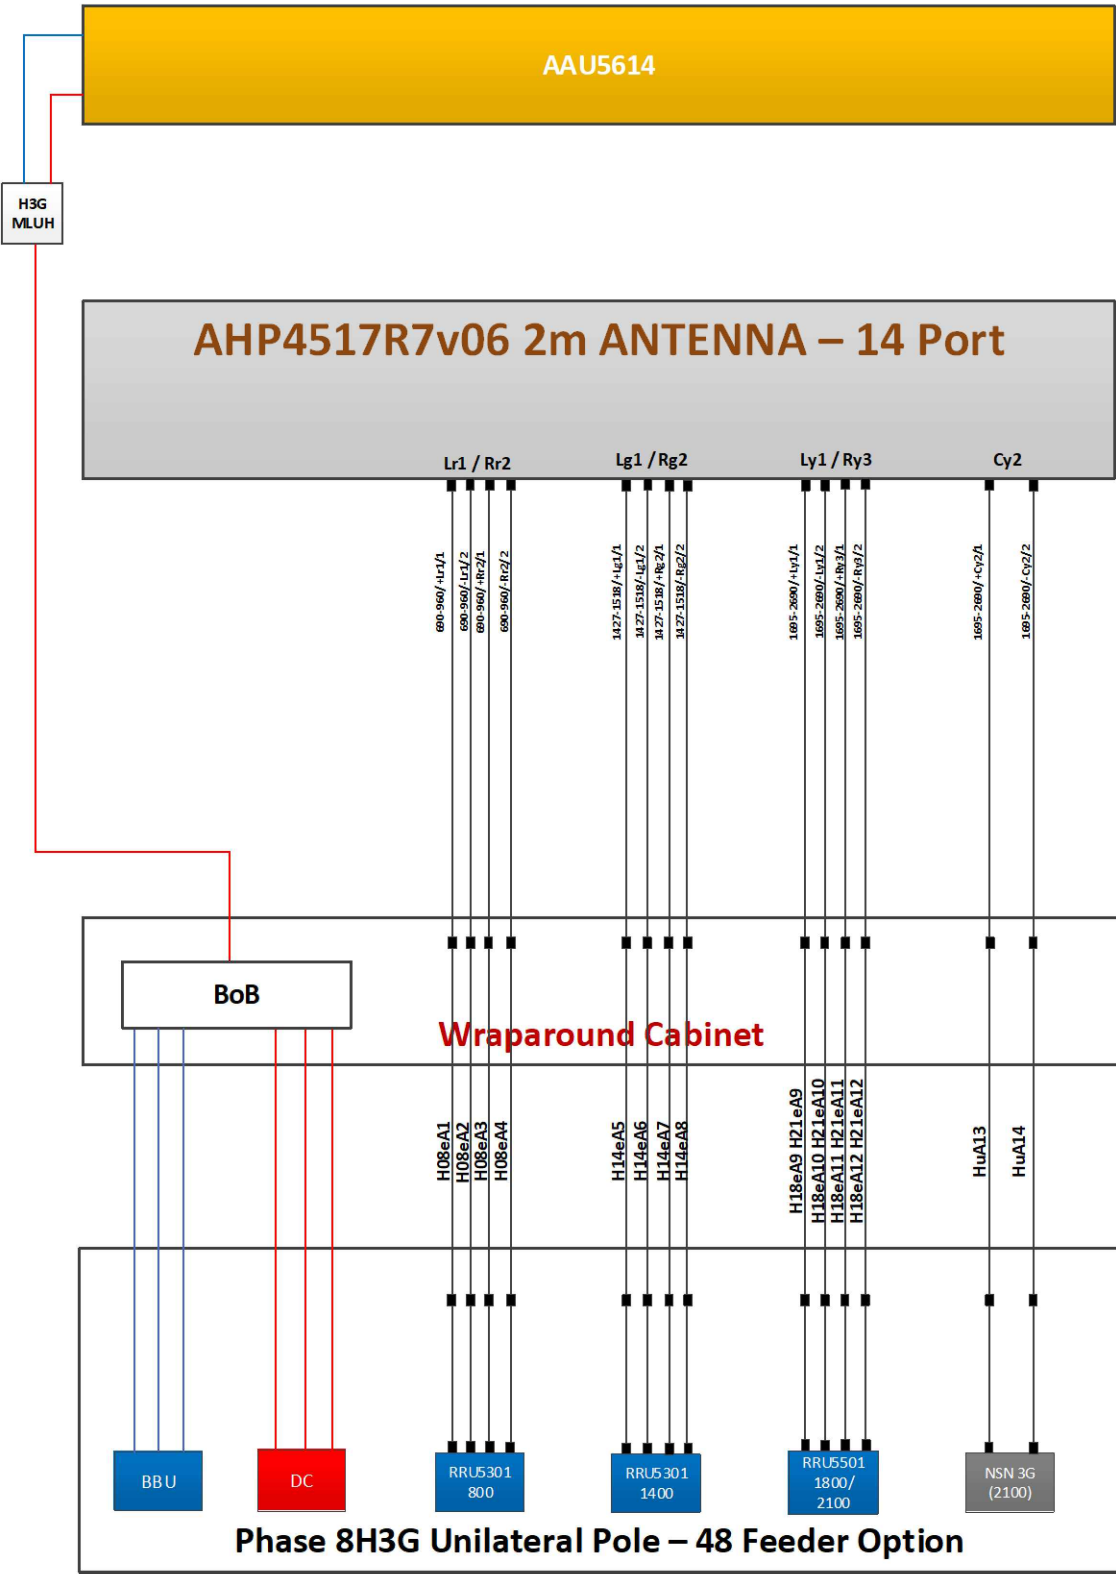

STATUS KEY:

Installed: Existing
Retain: Existing and to remain
Relocate: Existing and to be relocated
Remove: Existing to be removed from site
Proposed: New on site

Master:	MBNL / EE / H3G:	Project:	Purpose of Issue:	Issue:
M001	MBNL	H3G 5G UNILATERAL	Planning	B
Date:	20/05/2020	Revision / Upgrade Description:		
Drawn:	BB	Site Address Corrected		
Checked:	DH			
Approved:	SD			
Master:	MBNL / EE / H3G:	Project:	Purpose of Issue:	Issue:
M001	MBNL	H3G 5G UNILATERAL	Planning	A
Date:	16/04/2020	Revision / Upgrade Description:		
Drawn:	PS	First Issue - Site nomination dated: 25/03/2020		
Checked:	DH			
Approved:	SD			



Hutchison 3G UK Limited
Star House, 20 Grenfell Road
Maidenhead, SL6 1EH
Tel: 01628 765 000
Fax: 01628 765 001

H3G Base Station Information line:
0845 6043000
Available 8am-8pm Monday to Friday

Design Consultant & Principal Contractor:



WHP Telecoms
Unit 1 Maple Park,
Low Fields Avenue, Leeds
LS12 6HH

Tel: 01133023550
e-mail: info@whptelecoms.com

Site Name: WILBRAHAM ROAD SW

Site ID: MAN12076

Address: WILBRAHAM ROAD
FALLOWFIELD,
MANCHESTER,
M14 6JX

Title: 302 PROPOSED H3G ANTENNA
SCHEDULE & LINE CONFIGURATION

Project: H3G 5G UNILATERAL

Purpose of Issue: PLANNING

EE Cell ID:	MBNL Cell ID:	3UK Cell ID:
N/A	N/A	N/A

Master Drawing No:	Issue:
MAN12076_M001	B

Support Structure Schedule													
Structure ID	Status	Equipment Description / Type	Structure Manufacturer	Height AGL (m)	Colour (RAL Colour)	Headframe Details	Foundation / Support Grillage / Host Structure Details	Support Bolt Details	MBNL Ref:	Comments			
ST1	Proposed	Phase 8	-	20.0m	Galvanised	-	Root Foundation	-	-				
Equipment Schedule													
Equipment ID	Quantity	Status	Equipment Description / Type	Equipment Manufacturer	Dimensions (W x D x H)	Weight (kg)	Colour (RAL Colour)	Material	Location	Power	Power cable length (m)	MBNL Ref:	Comments
CAB1	1	Proposed	Commscope - Bowler	-	1900x600x1750	-	Grey	Steel	Outdoor	-	-	-	
CAB2	1	Proposed	H3g - APM5930	-	640x480x1200	-	Grey	Steel	Outdoor	-	-	-	
CAB3	1	Proposed	Diplexer Cabinet	-	1800x750x1600	-	Grey	Steel	Outdoor	-	-	-	
CAB4	1	Proposed	Commscope Kevin Cabinet	-	600x520x1585	-	Grey	Steel	Outdoor	-	-	-	

STATUS KEY:

Installed:

Retain:

Relocate:

Remove:

Proposed:

Existing

Existing and to remain

Existing and to be relocated

Existing to be removed from site

New on site

LOCATION KEY:

Outdoor:

Indoor:

Internal:

Located outside

Located within an equipment cabin or equipment room

located inside a cabinet or item of equipment

Master: M001

Date: 20/05/2020

Drawn: BB

Checked: DH

Approved: SD

MBNL / EE / H3G: MBNL

20/05/2020

BB

DH

SD

Project: H3G 5G UNILATERAL

Revision / Upgrade Description: Site Address Corrected

Purpose of Issue: Planning

Issue: B

Master: M001

Date: 16/04/2020

Drawn: PS

Checked: DH

Approved: SD

MBNL / EE / H3G: MBNL

16/04/2020

PS

DH

SD

Project: H3G 5G UNILATERAL

Revision / Upgrade Description: First Issue - Site nomination dated: 25/03/2020

Purpose of Issue: Planning

Issue: A



Hutchison 3G UK Limited

Star House, 20 Grenfell Road

Maidenhead, SL6 1EH

Tel: 01628 765 000

Fax: 01628 765 001

H3G Base Station Information line:

0845 6043000

Available 8am-8pm Monday to Friday

Design Consultant & Principal Contractor:



WHP Telecoms

Unit 1 Maple Park,

Low Fields Avenue, Leeds

LS12 6HH

Tel: 01133023550

e-mail: info@whptelecoms.com

Site Name:

WILBRAHAM ROAD SW

Site ID:

MAN12076

Address:

WILBRAHAM ROAD
FALLOWFIELD,
MANCHESTER,
M14 6JX

Title:

305 EQUIPMENT SCHEDULE & SUPPORT STRUCTURE DETAILS

Project:

H3G 5G UNILATERAL

Purpose of Issue:

PLANNING

EE Cell ID: N/A

MBNL Cell ID: N/A

3UK Cell ID: N/A

Master Drawing No:

MAN12076_M001

Issue:

B

100mm

50mm

10mm