


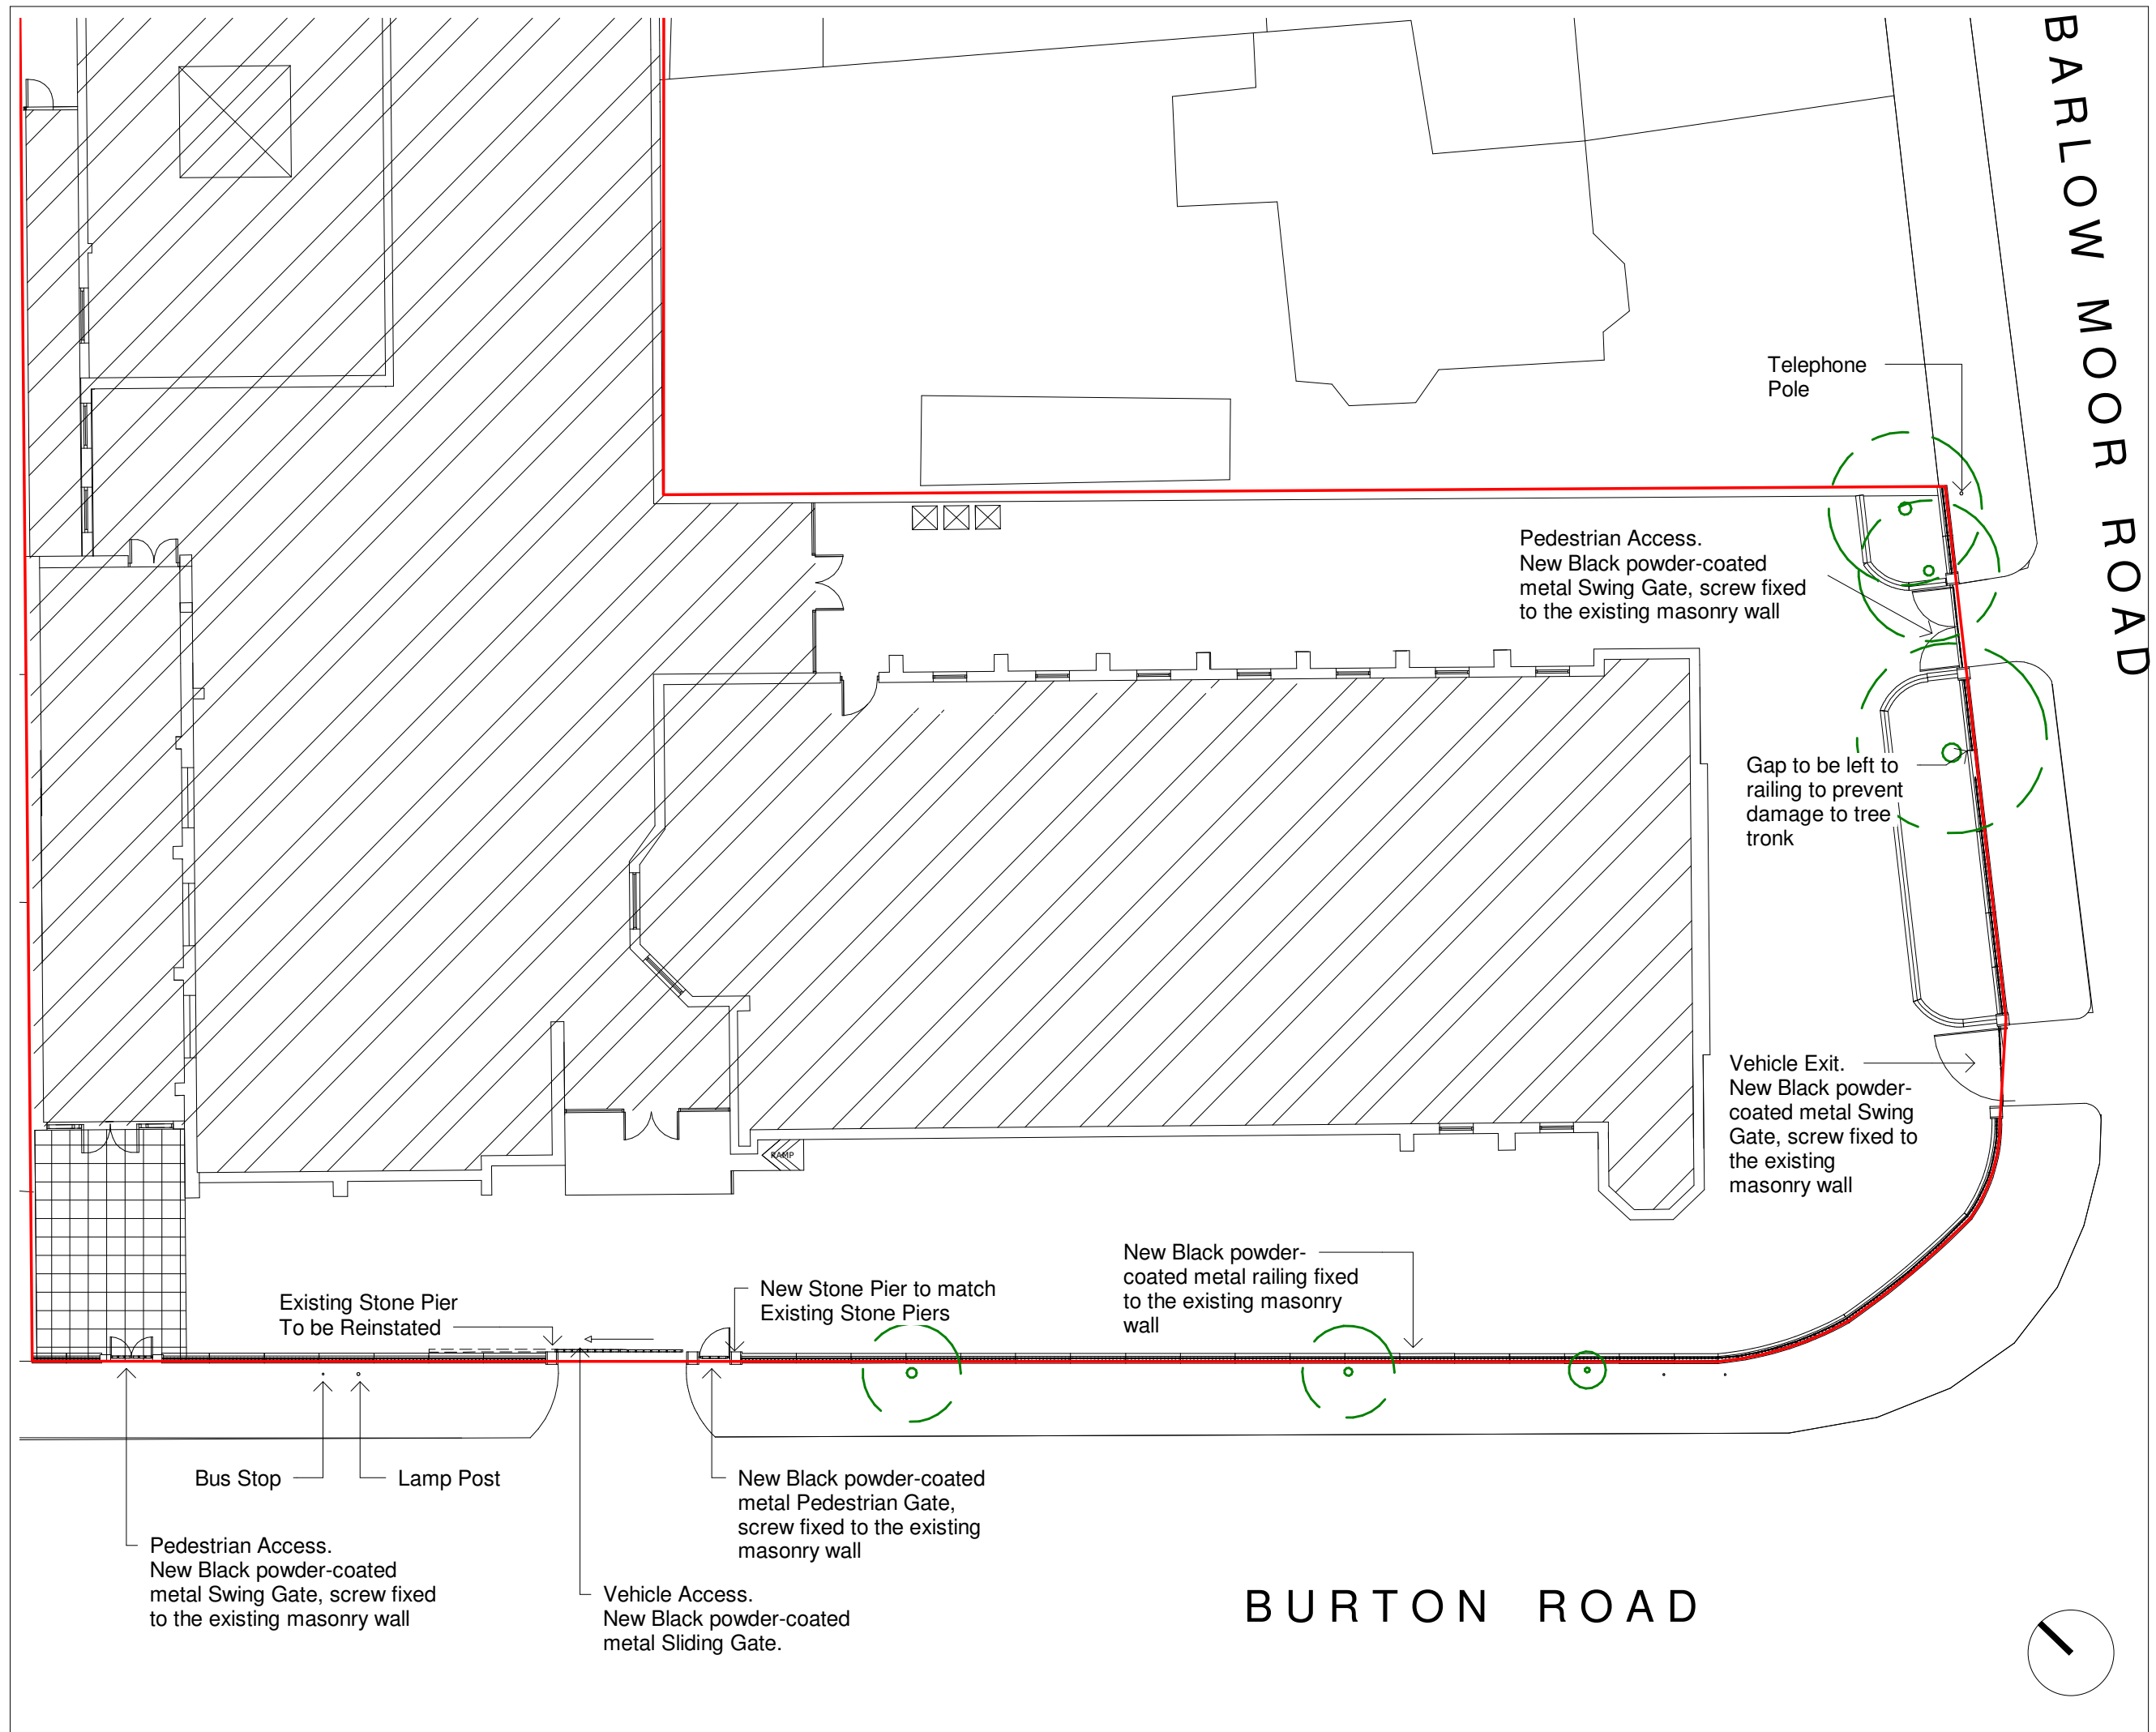

General Notes
The Architect shall have no responsibility for any use made of this document other than for that which it was prepared and issued. All dimensions should be checked on site. Do not scale from this drawing. To be read in conjunction with all other Consultant's drawings. The Architect to be immediately notified of any discrepancies.
Copyright on this drawing retained by the Architect.

LEGEND
— Site Boundary

B 16/03/20 SA SH Amended Fence & Gate
A 02/12/19 SA SH Amended Project
- 18/11/19 SA SH Initial Issue
No. Date Dwn Ck App Revision or reason for issue

Client
Didsbury Mosque

createit studios
Architects & Designers

Create It Studios (NW) Ltd
Universal Square
Devonshire Street North
Manchester M12 6JH
0161 974 6165
www.createitstudios.co.uk
info@createitstudios.co.uk

Project Title
271 Burton Road, M20 2WA

Scale / North Point
1 : 200

Drawing Title
Proposed Floor Plan

Drawing Number
A1234(02)AP001
Drawing Status
Preliminary
Revision
B