

Notes

Diocese Reference
50-9A

Line Indicates Site Boundary

Line Indicates Fence Line



Hatch Indicates Macadam Surface



Hatch Indicates Paved Area




Hatch Indicates Grassed Area



Hatch Indicates Paved Area

Rev	Description	Date	Drawn By	Approved By
ASB	ASB	15.05.2024	MS	MS

AKR Building Consulting Ltd
255 Parkside Street
Macclesfield
Cheshire SK10 1JF
United Kingdom
T +44(0)1625 827000
E info@akr.co.uk
www.akr.co.uk

 



Client
Shrewsbury Roman Catholic Diocese
Trustees Registered

Project
St. Paul's Catholic High School Wythenshaw
Temporary Mobile Classrooms

Proposed Site Plan
Area A


project number		scale
2020_00012.038		As Indicated @A2
drawing number	rev	issue status
SLP_PI004		Planning

This drawing is to be read in conjunction with all related drawings.
All dimensions must be checked and verified on site before construction.
Should be modified immediately if any discrepancy.
This drawing is copyright and remains the property of AKR.

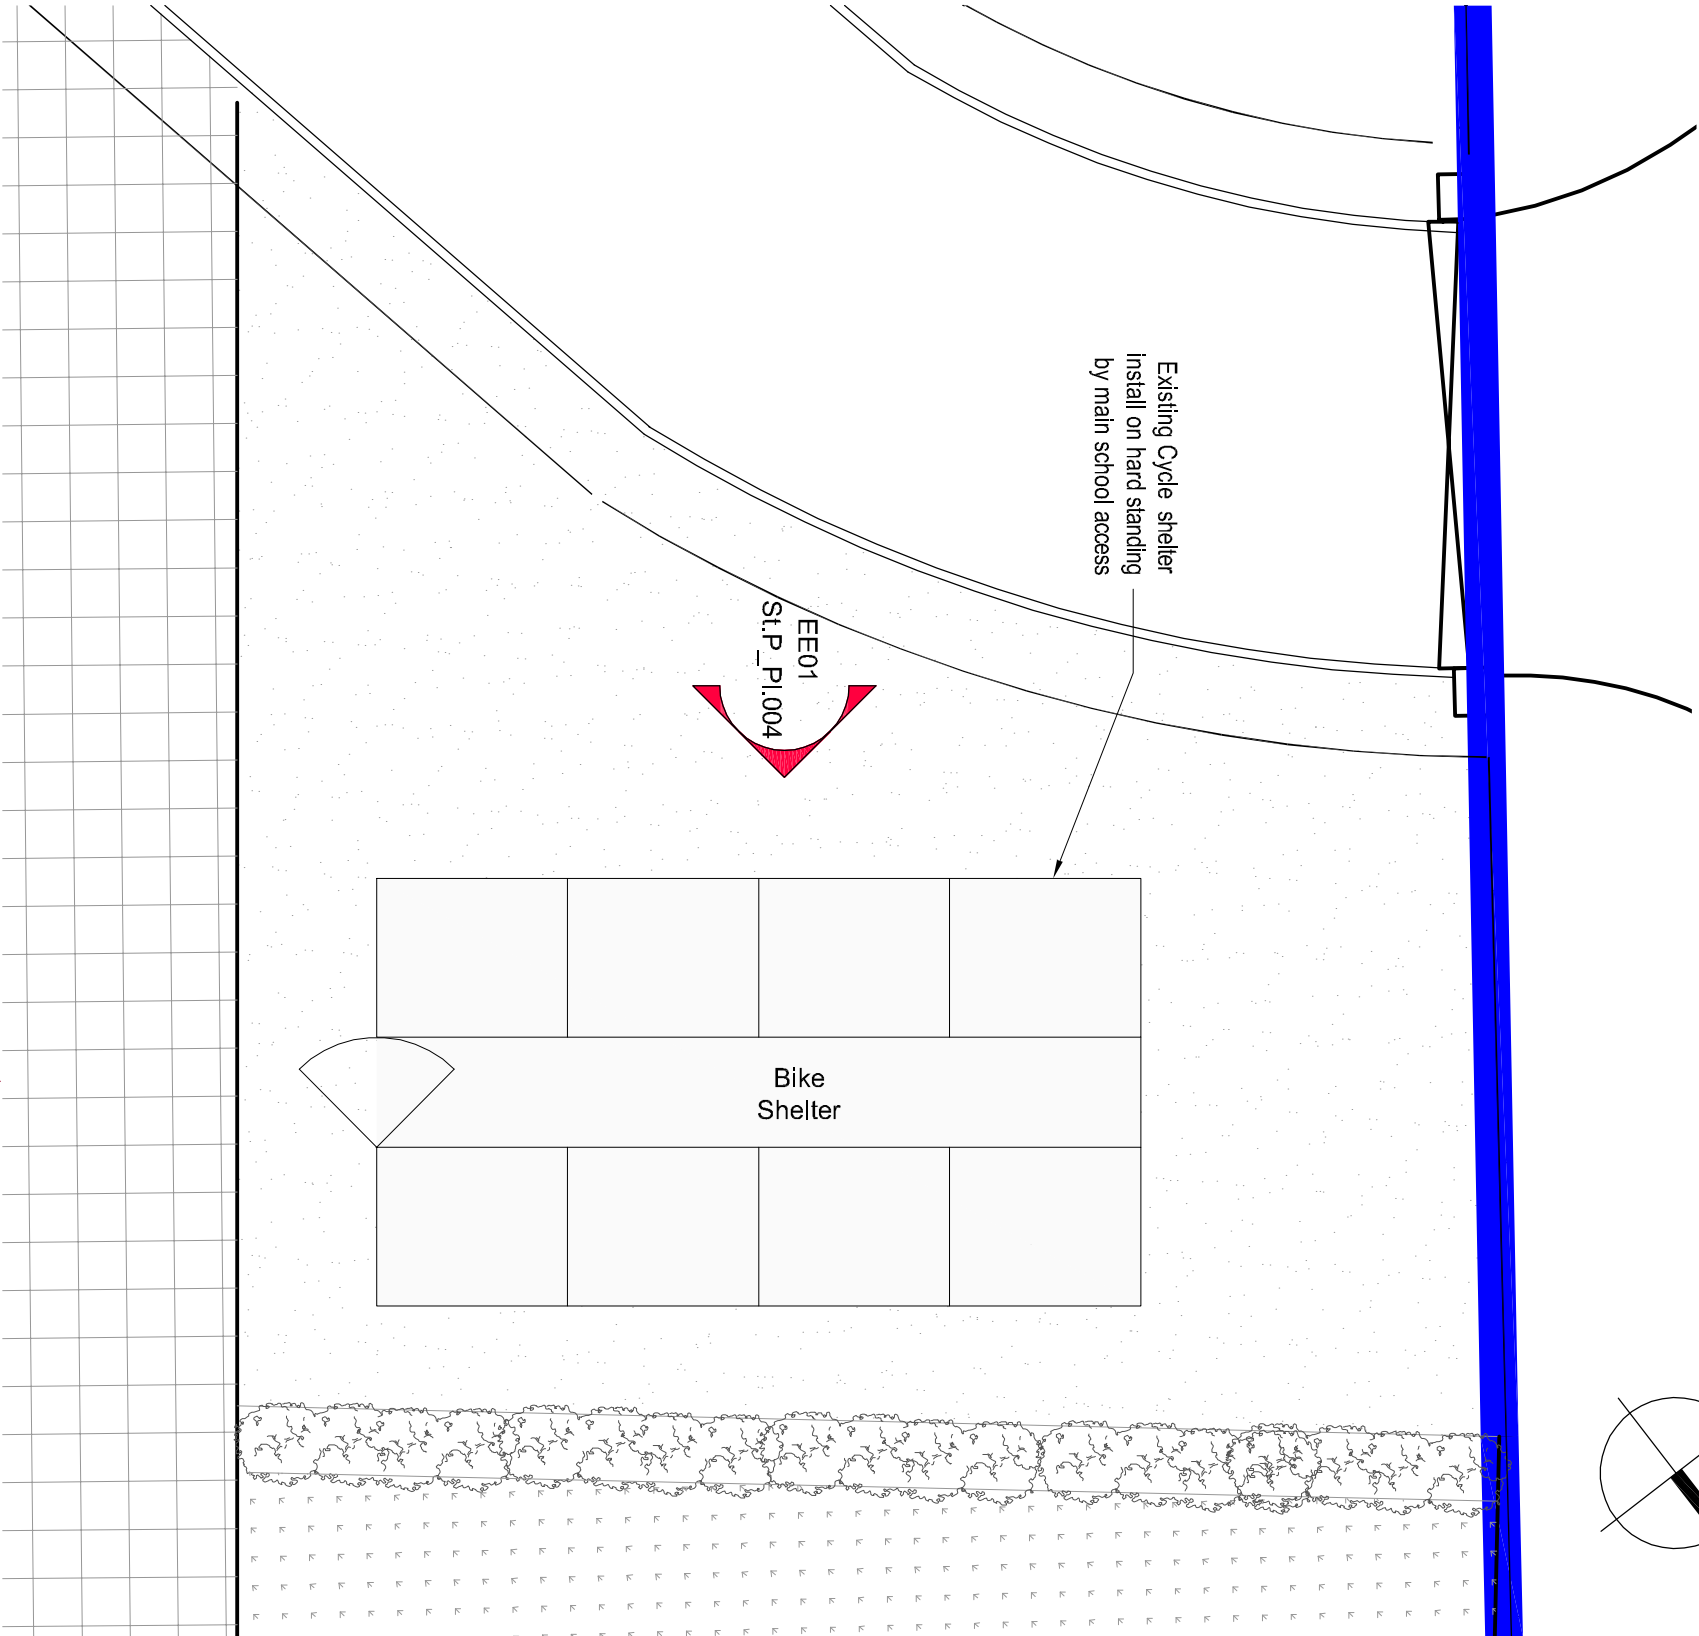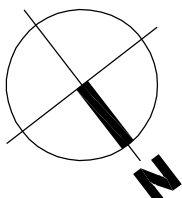


Proposed Plan Area A

Scale 1:100 @ A2

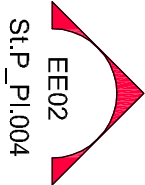


Elevation EE02

Scale 1:50 @ A2

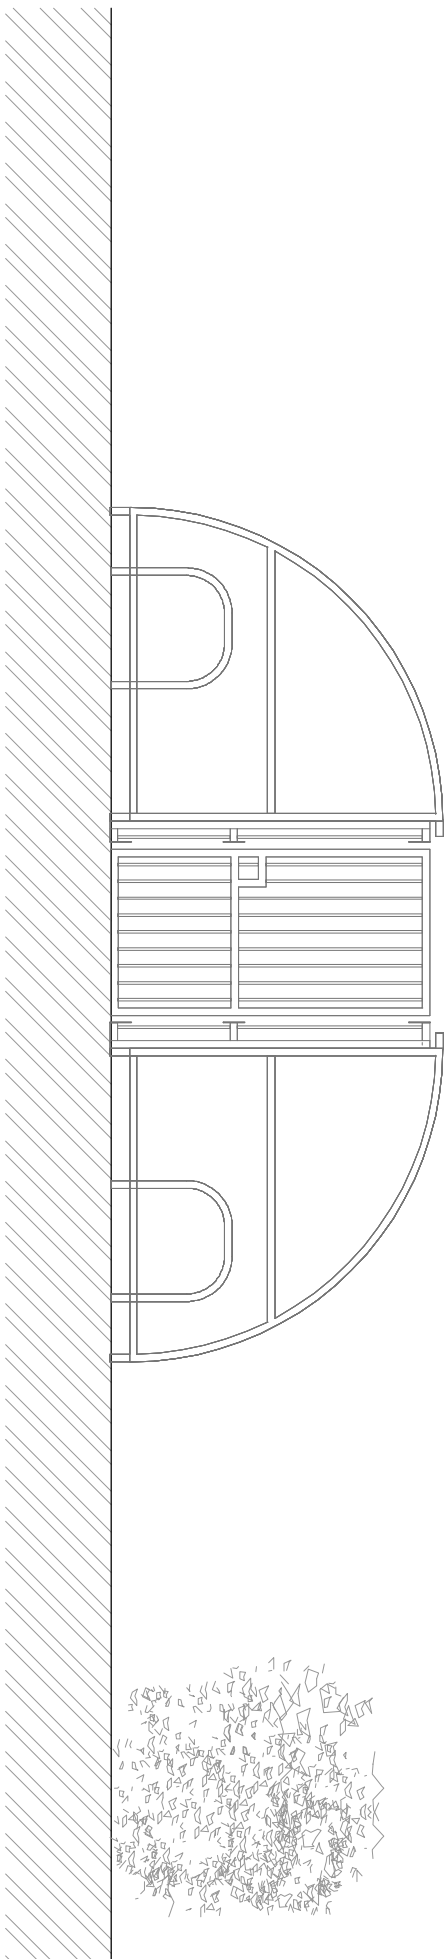


Elevation EE01

Scale 1:50 @ A2

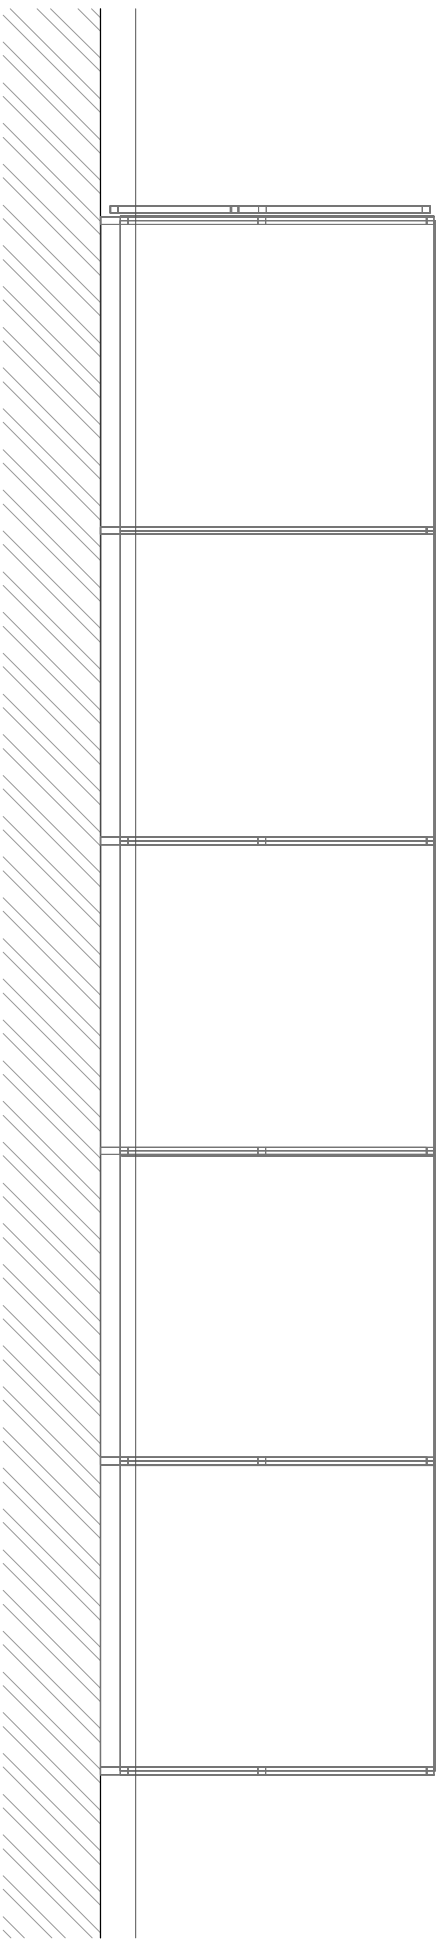

Existing Cycle shelter
Install on hard standing
by main school access

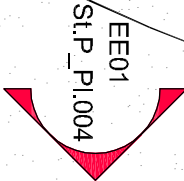

Elevation EE01

Scale 1:50 @ A2

