

THIS DRAWING IS TO BE READ
IN CONJUNCTION WITH TD5936
100 - 600 series & ALL OTHER
CONSULTANTS DRAWINGS
FOR ADDITIONAL SPECIFICATION
NOTES PLEASE REFER TO NBS
DOCUMENT

GENERAL

No dimensions to be scaled from this drawing.
All given dimensions in millimeters. All dimensions
to be checked by contractor prior to
commencement of work on site.

All dimensions shown are from face of block to
face of block, from face of partition to face of
partition or from structural grid line to face of
block or partition & NOT from plastered or dry
lined finishes

All materials, goods and fittings to be used in
strict accordance with the manufacturers
instructions and recommendations.


All new structural steelwork & lintels to conform
to structural engineers specification and
detailing.

All new foundations and floor slab to be as
engineers specification and detailing.


This drawing to be read in conjunction with
structural general arrangement details and all
other consultants drawings.

KEY:

— Steelwork to be painted

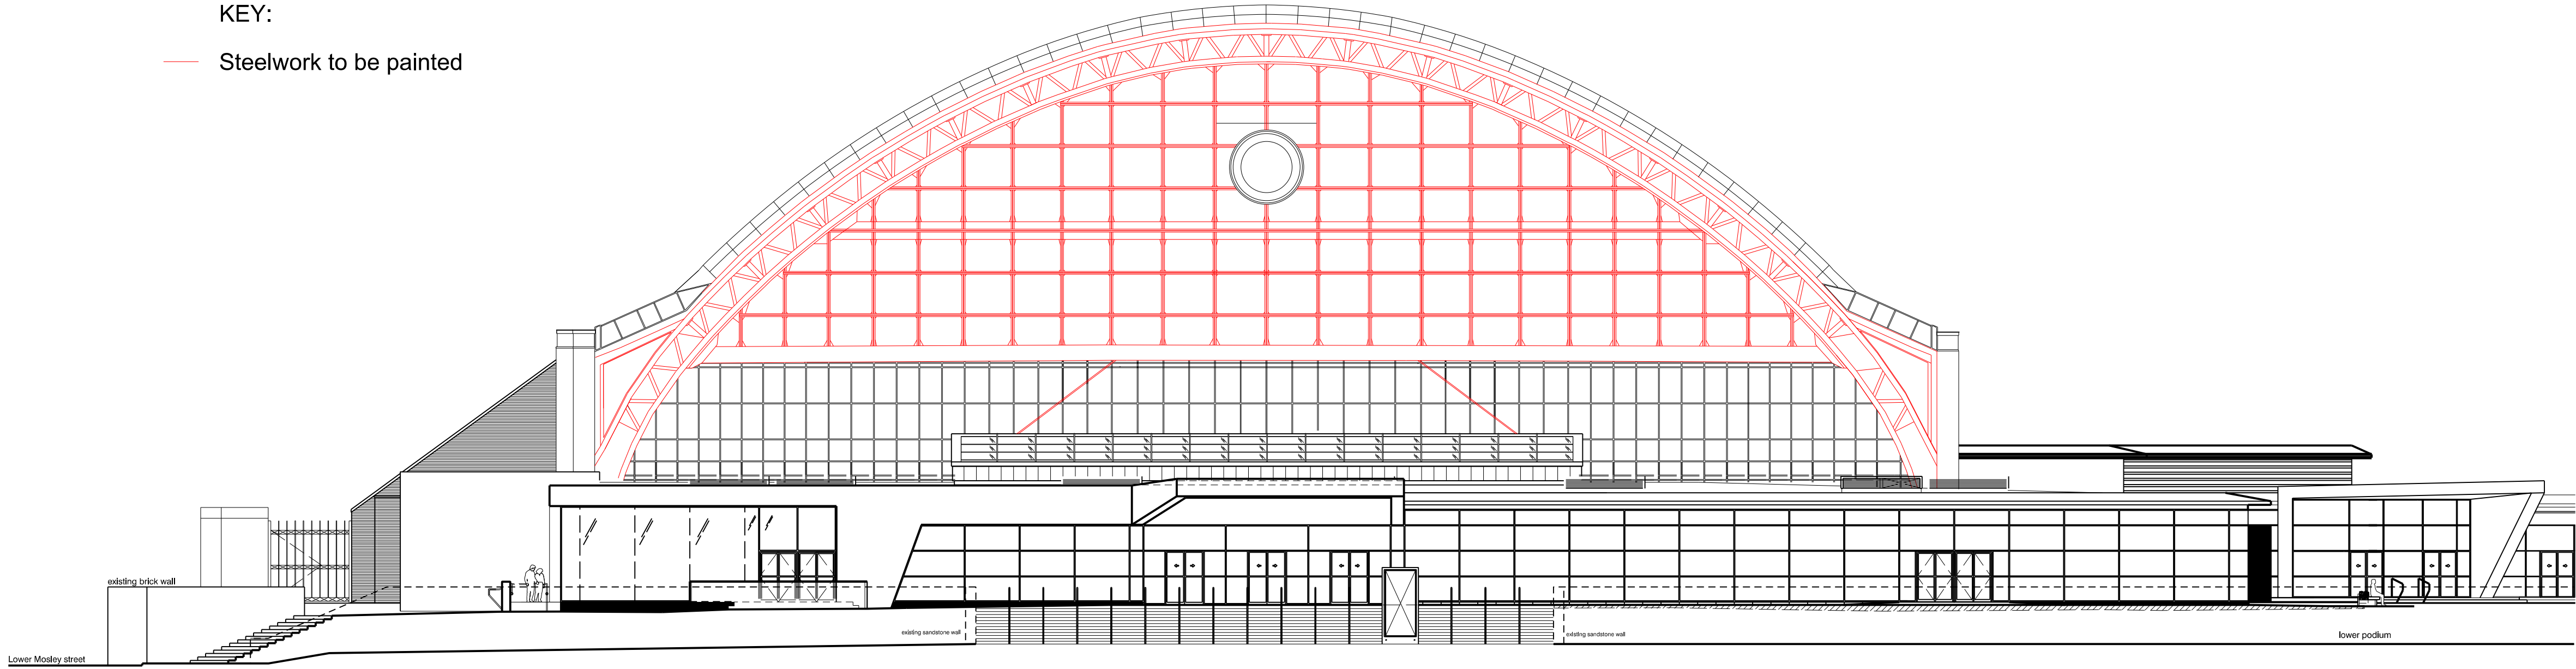

North-East elevation

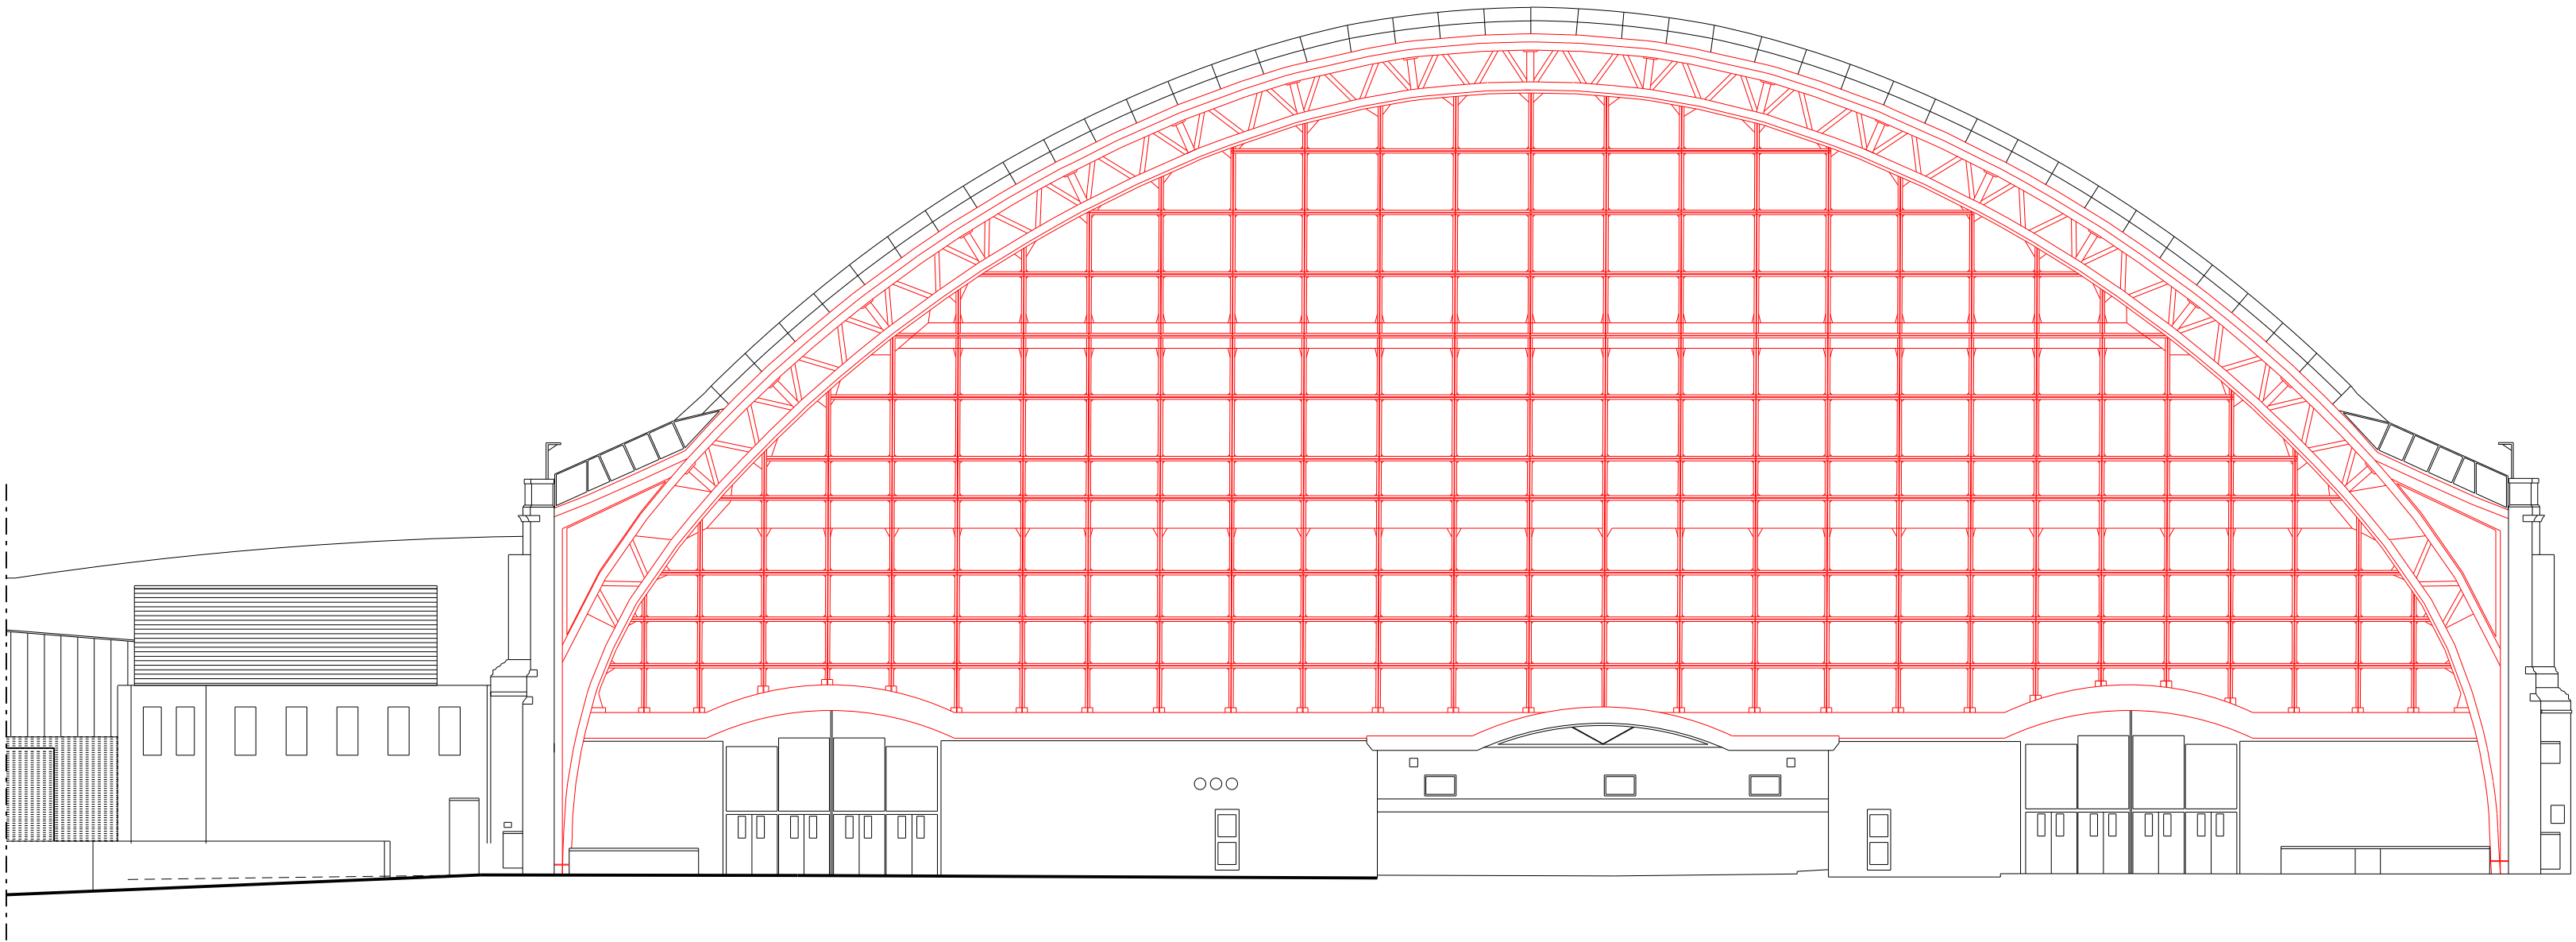

South-West elevation

P1	PLANNING ISSUE 1		AP	17.02.20	
No			Prep	Date	
Amendments					
Do not scale this drawing All given dimensions are in millimetres Architect to be notified of discrepancies in figured dimensions Contractors must check all dimensions from site			© Taylor Design 2017		
This drawing is copyright and is for use on this site only					
Project Manchester Central Gable Works					
Title Proposed GA Elevations					
Job No. 5936			Drawing No. 320		
Amendment:			Scale @A1: 1:200		
P1					
Status PLANNING					
Auth AP			Date January 2020		
TAYLORD DESIGN architects ltd					
30 Manchester Road, Wilmot, Cheshire SK3 1BG					
1 01625 528181 e office@taylor-design.co.uk w www.taylor-design.co.uk					