



notes

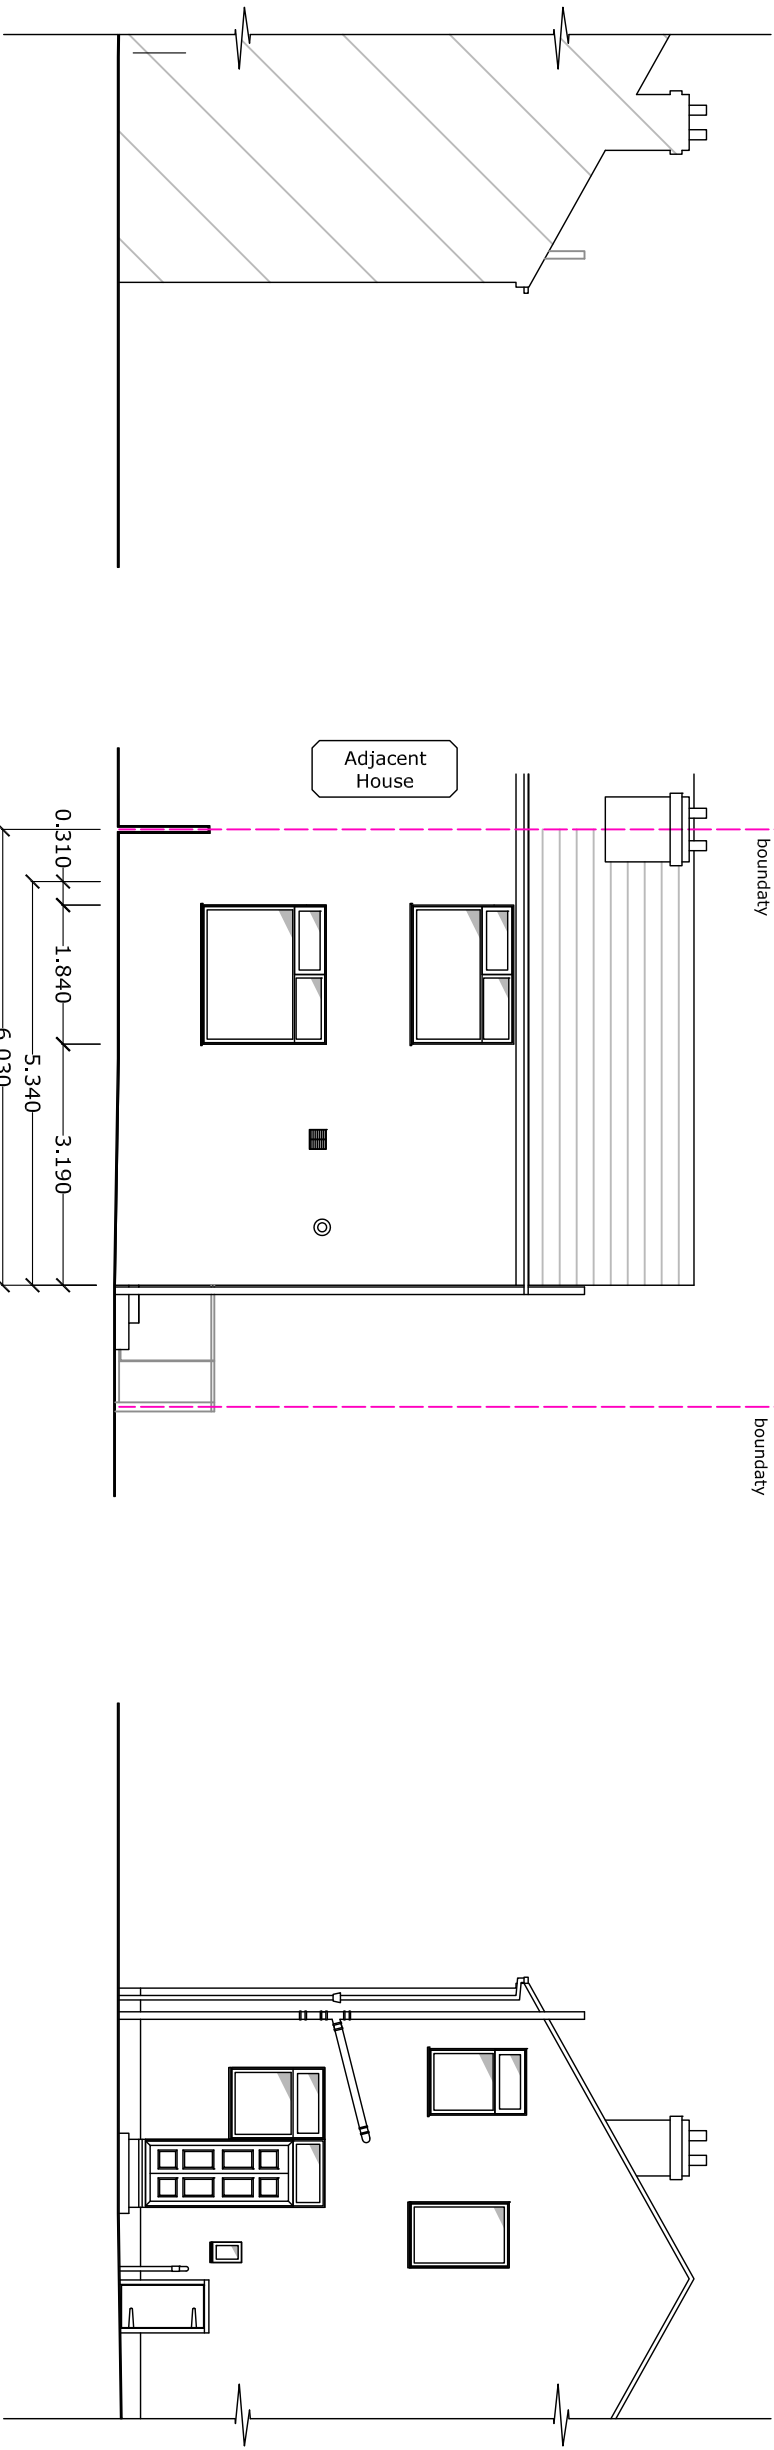

Existing Part Section/Side Elevation

Existing Rear Elevation


Proposed Part Side Elevation

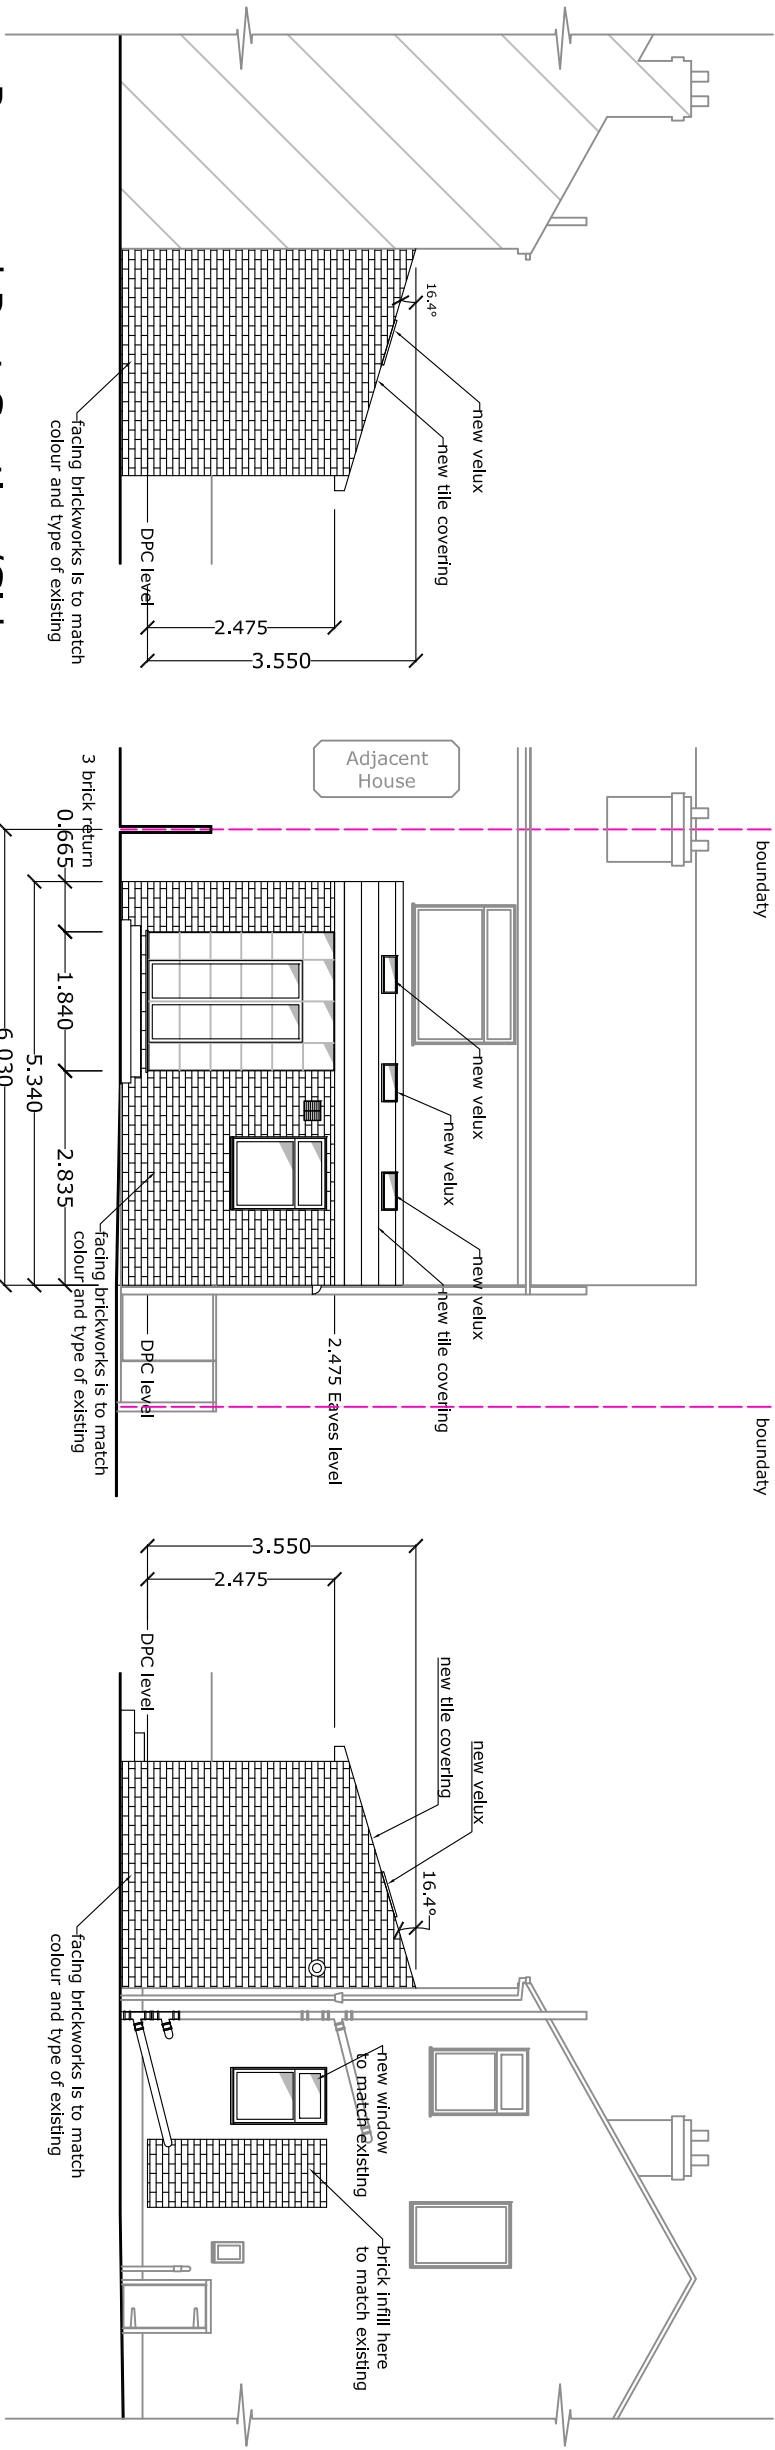

Proposed Part Section/Side Elevation

Proposed Rear Elevation

Proposed Part Side Elevation

 

Tel: 07895 515856

client
Ms Vanitha Sivalingam

project
Proposed Extension
33 Heathside Road,
Withington, M20 4XW

site
Existing/Proposed Elevations

date
03/03/2020

scale
1:100

drawn by
CP

checked by

status
PLANNING

status code

internal job no
2020-0004-01

dwg no
2020-0004-01

revision