
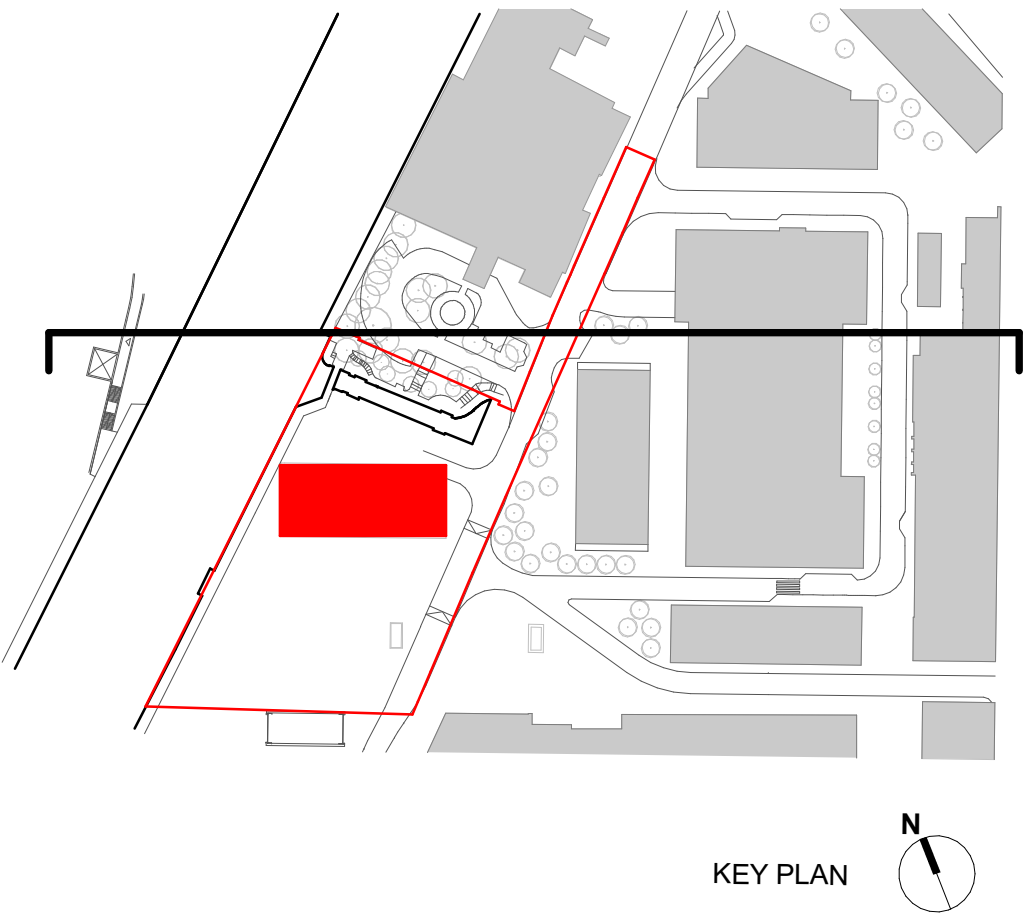


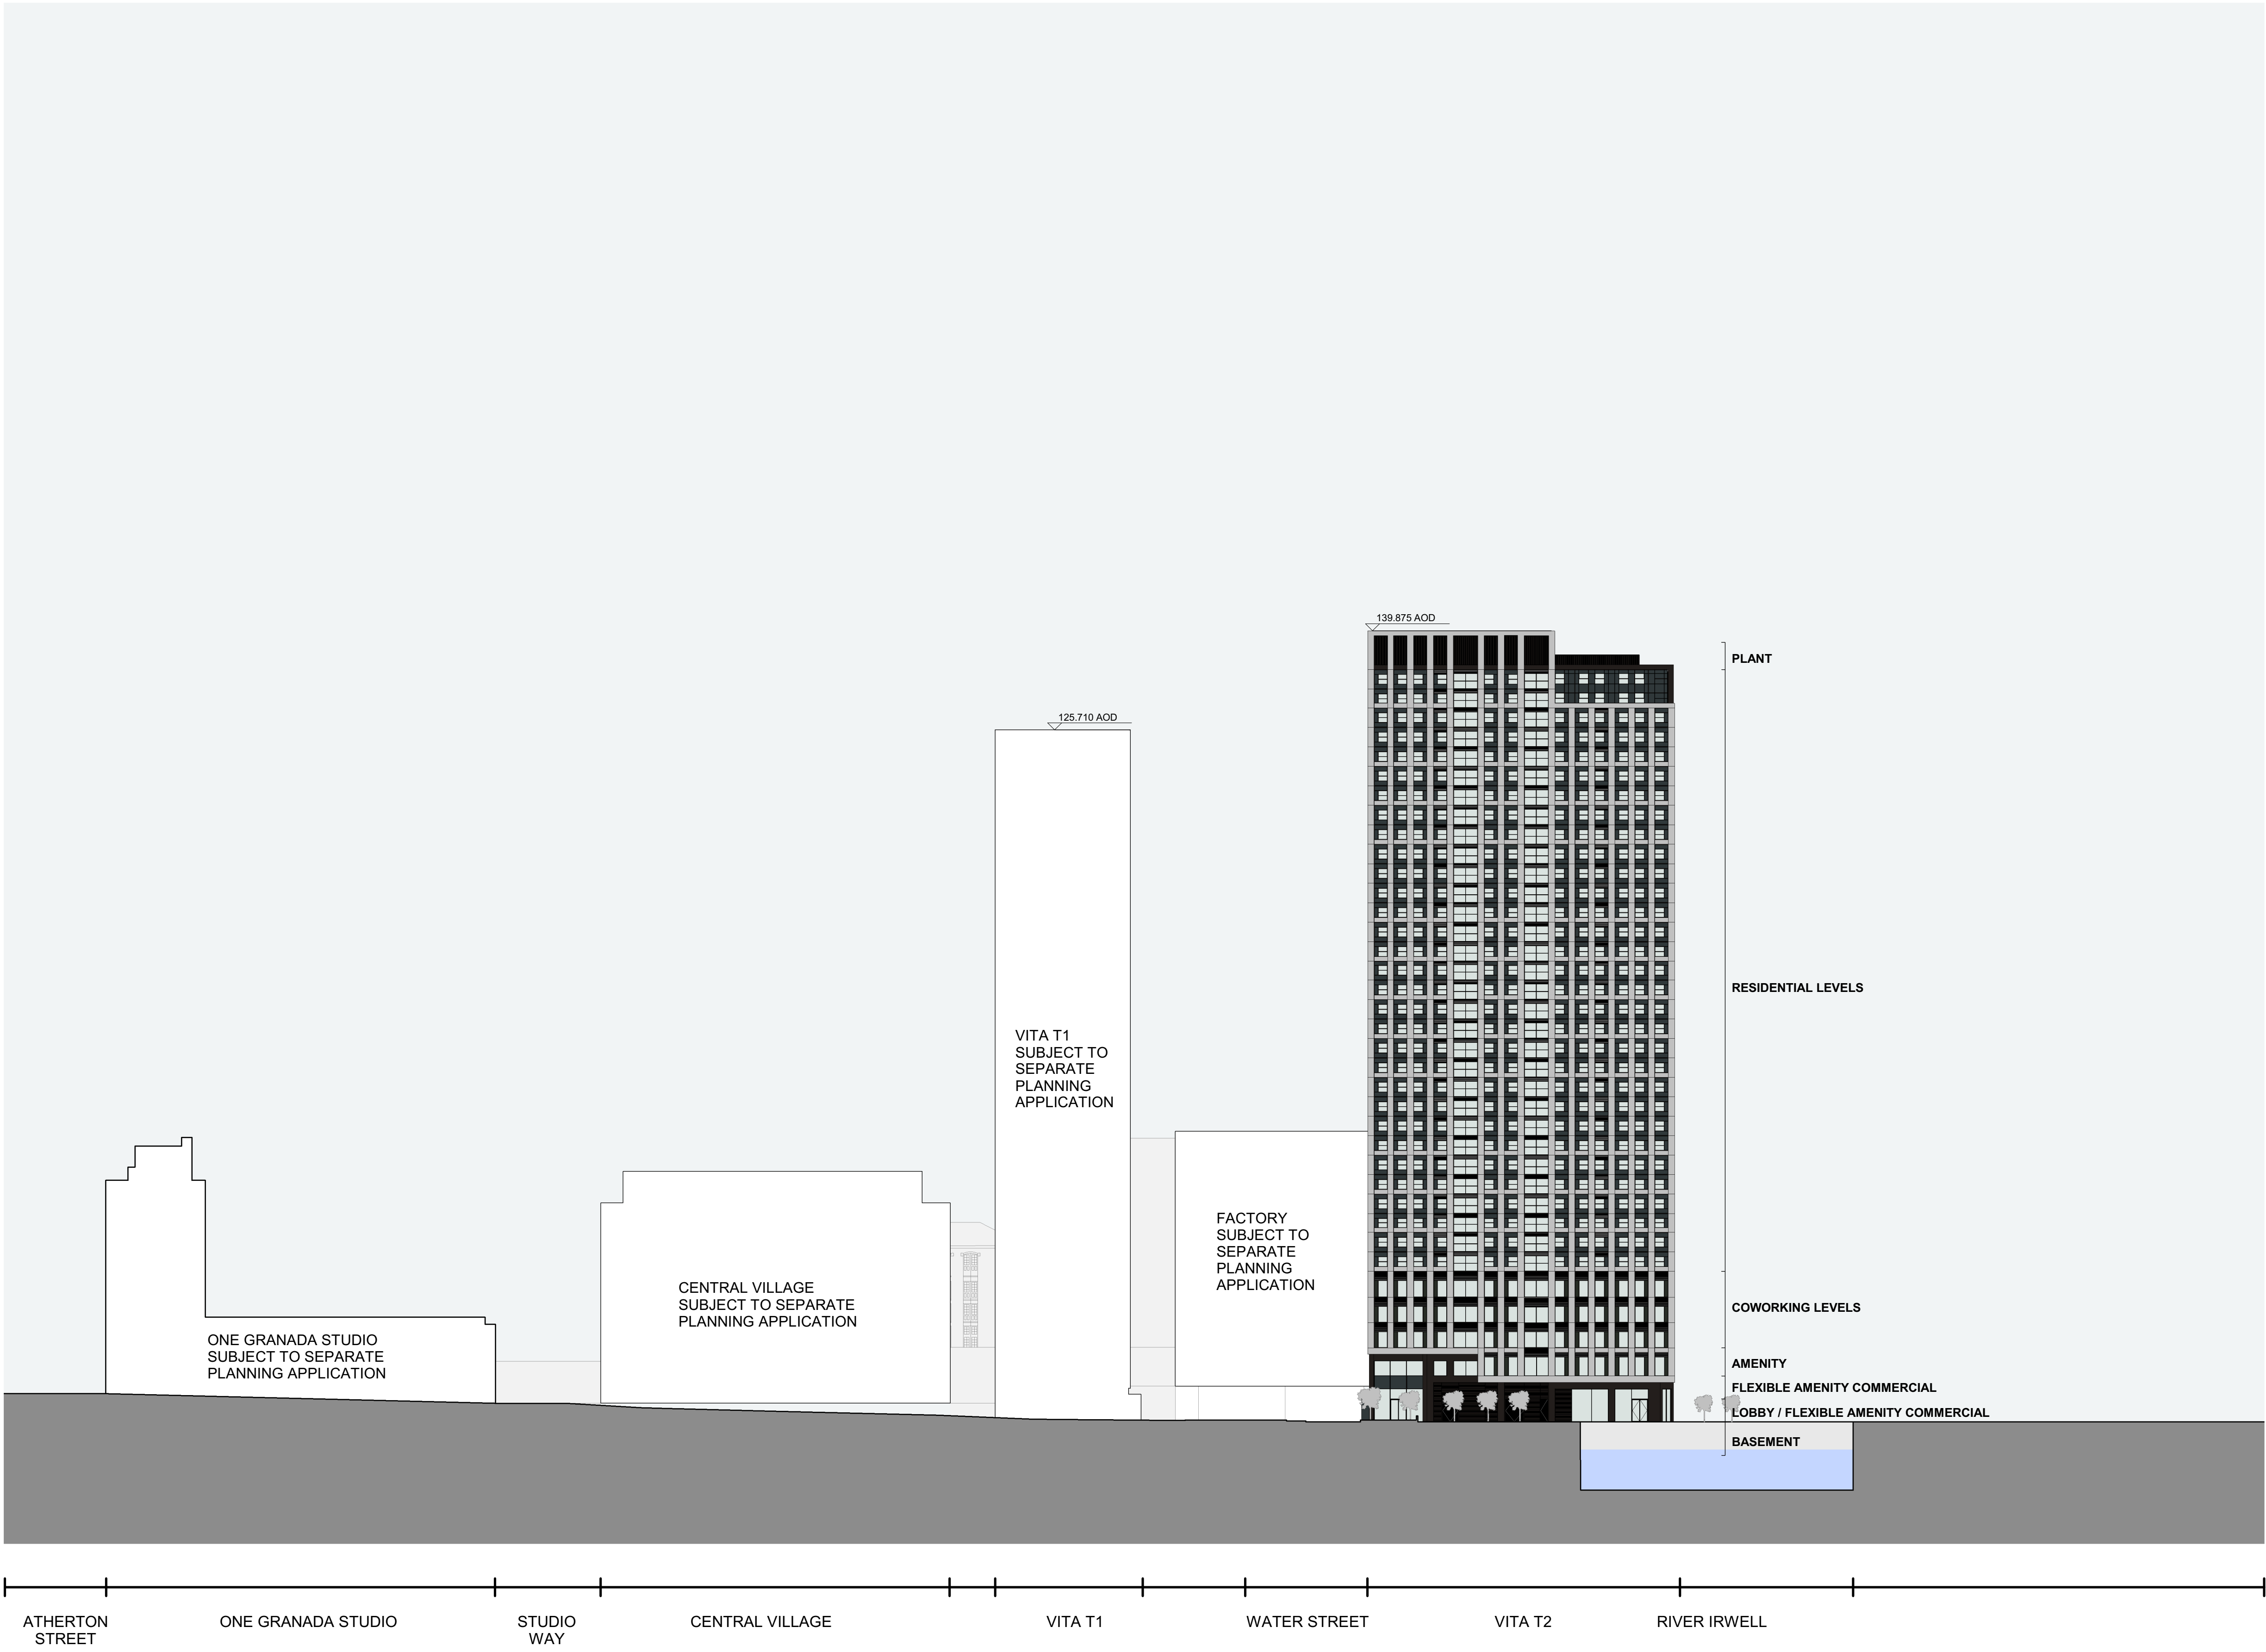

No		Dat		Dwn		Chk		App		Revision or reason for	
A		40200320		MM		PT		JR		ISSUED FOR PLANNING	
B		20200327		EDS		PT		JR		ISSUED FOR PLANNING	

General Notes	
Do not scale from drawing. Use marked dimensions.	
To be read in conjunction with all other Consultant's drawings.	
The Architect to be immediately notified of any discrepancies.	
Copyright on this drawing retained by the Architect.	

Client	
VITA	
Client	
VITA	
The Box, Horseshoe Lane	
Alderley Edge, SK9 7QP	
Telephone +44 (0) 207123 4000 Facsimile +44 (0) 161 332 7718	
Email info@selectproperty.com	

DENTON CORKER MARSHALL	
Architect	
Denton Corker Marshall LLP	
3.04 The Frames 1 Phipp Street	
London EC2A 4PS	
Telephone 020 7833 2020 Facsimile 020 7833 9320	
Email mail@dentoncorkermarshall.co.uk	

Project Title	
UNION ST. JOHNS VITA T2	
Scale / North Point	
1:500 @ A10 5 10 15 25M	
1:1000 @ A3	

Drawing Title	
PROPOSED CONTEXTUAL NORTH ELEVATION	
Drawing Number	
6555-A-B500-E-N-001	
Revision	
B	
Drawing Status	
PLANNING	