

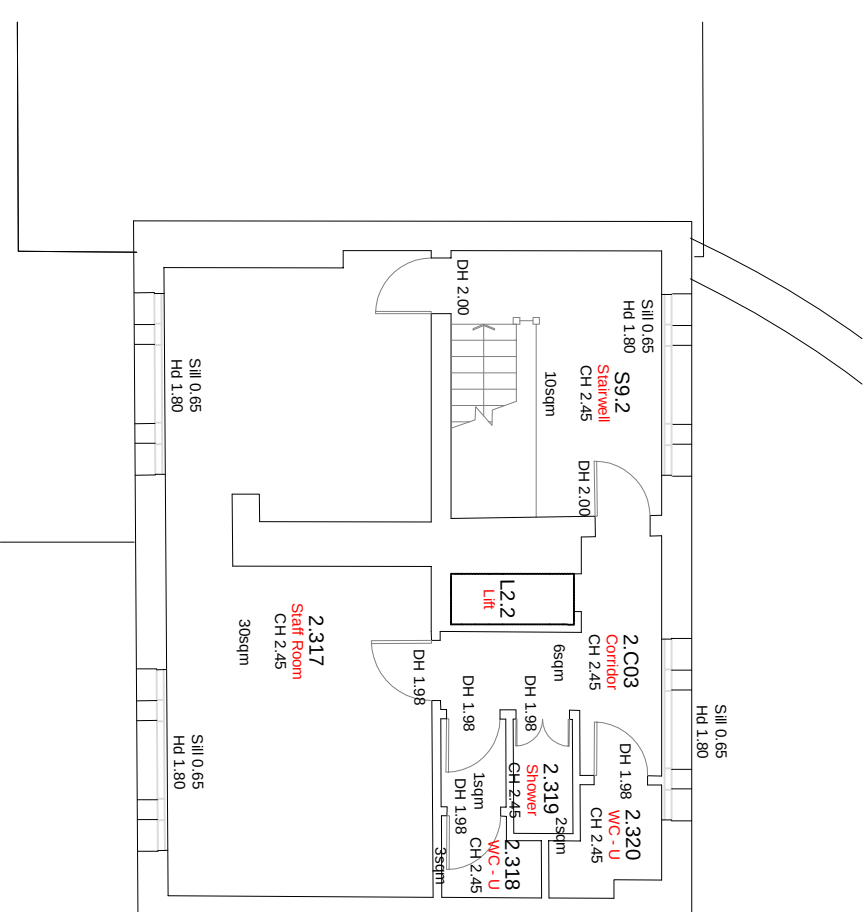
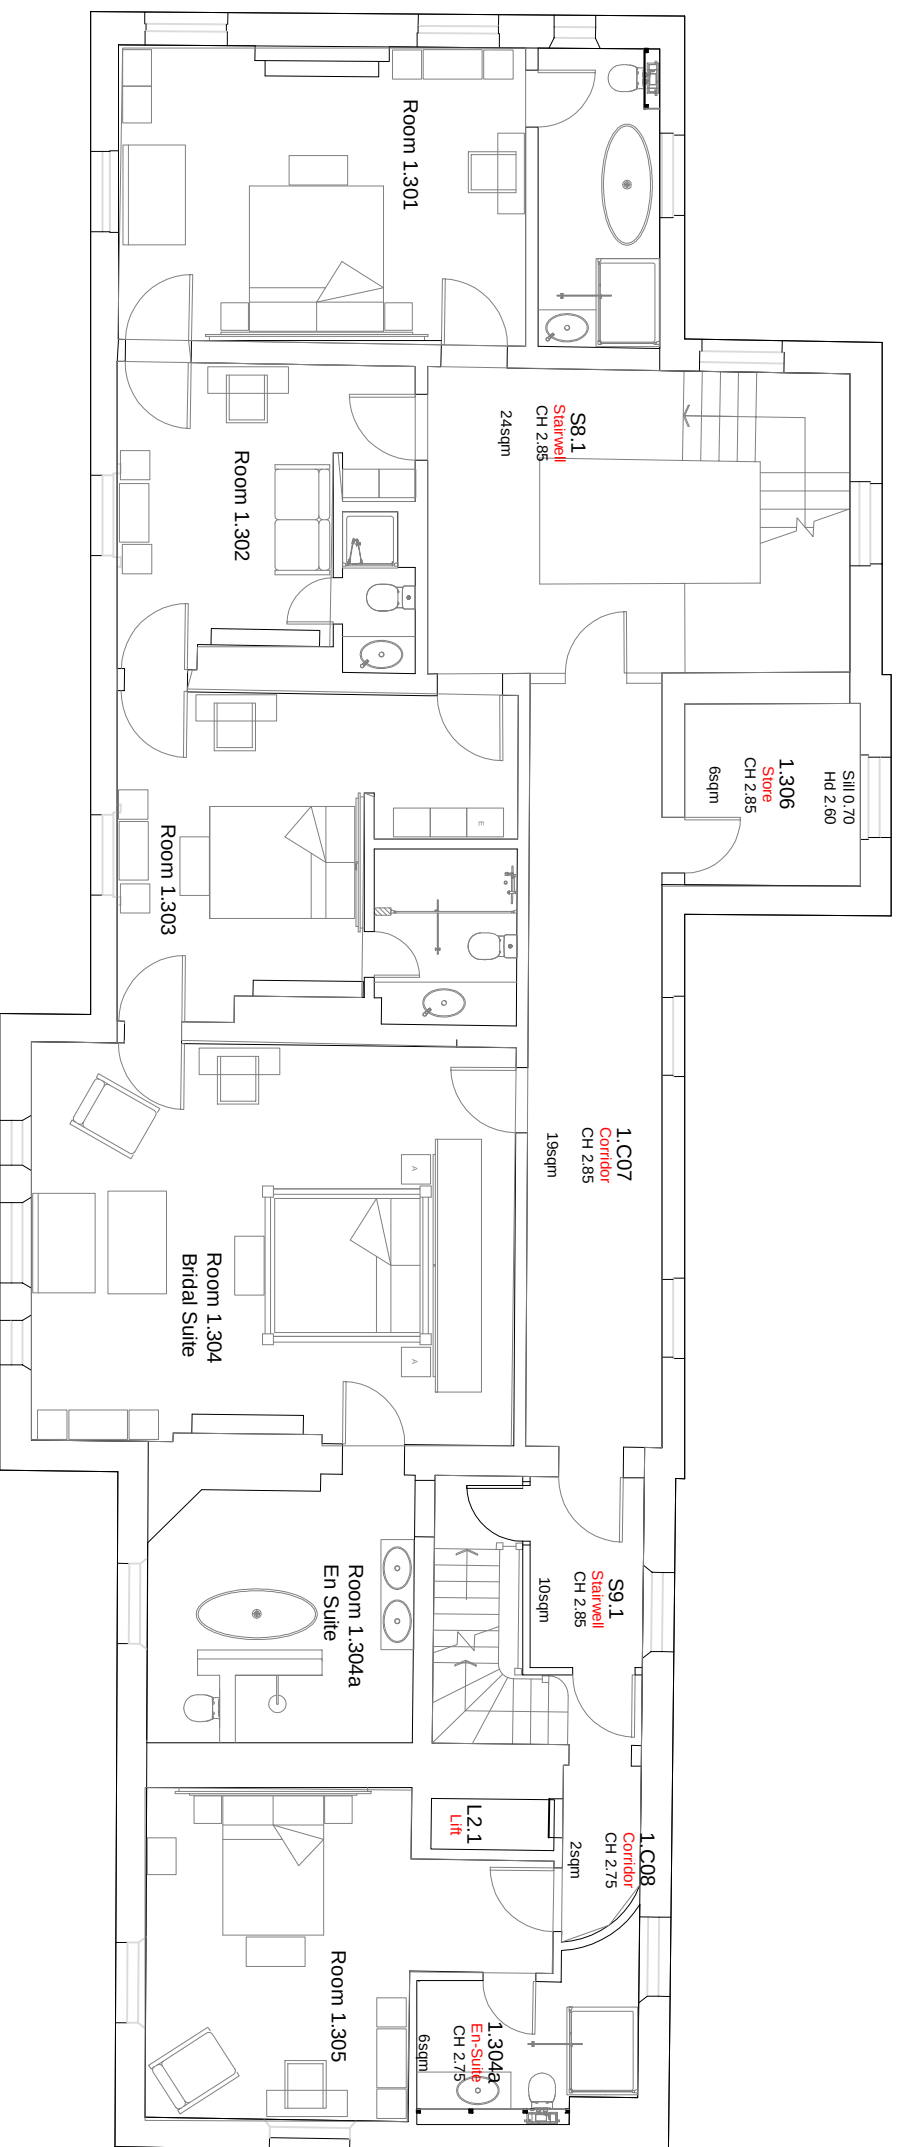
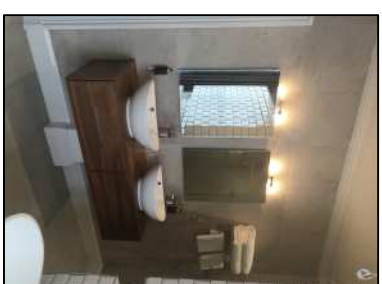
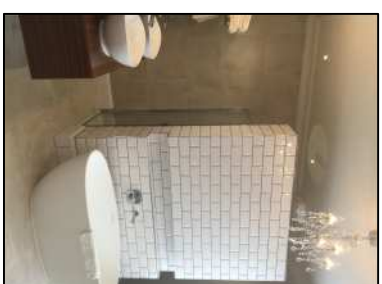


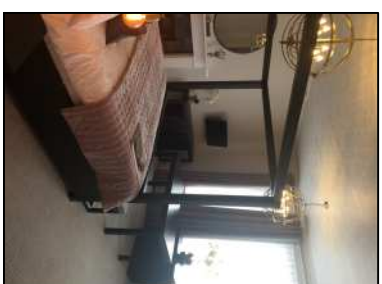

EXISTING FIRST FLOOR PLAN (SCALE 1:100)

EXISTING SECOND FLOOR PLAN
(SCALE 1:100)

EXISTING PHOTOGRAPHIC VIEWS OF BEDROOMS

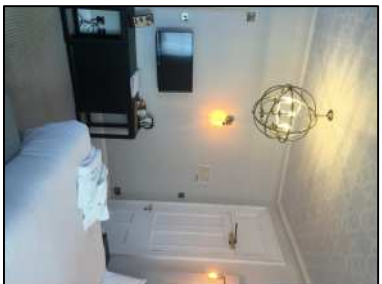

ROOM 1.301



ROOM 1.302

ROOM 1.303

ROOM 1.304

ROOM 1.304a

ROOM 1.305

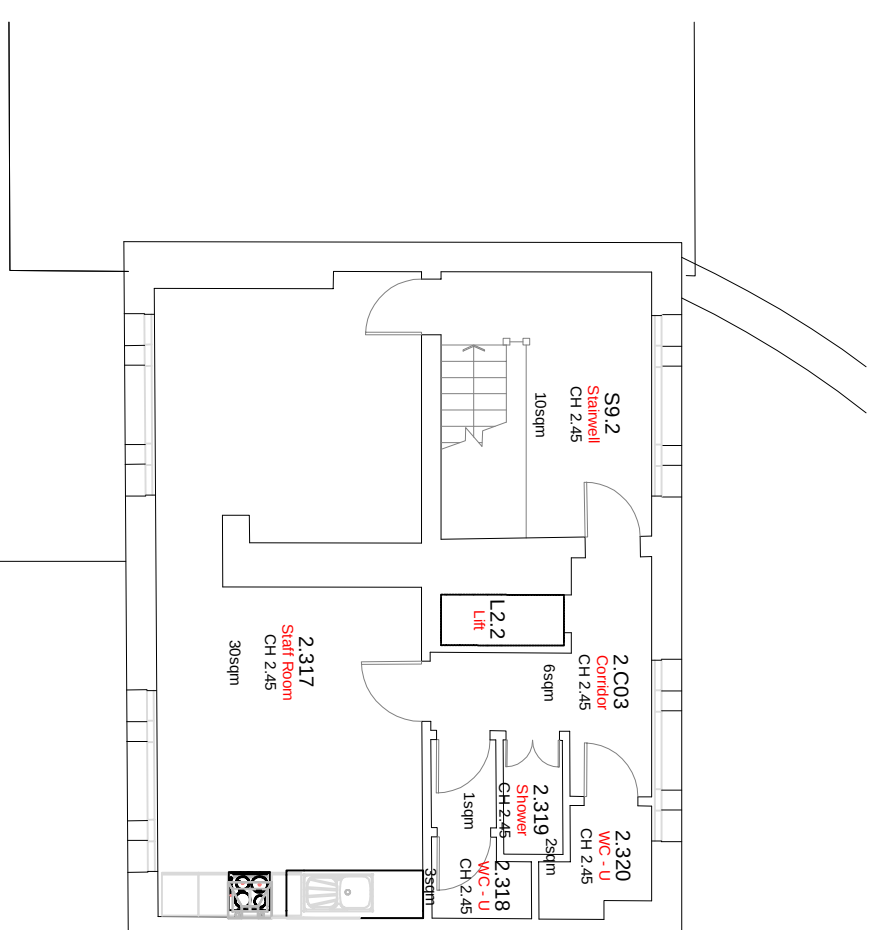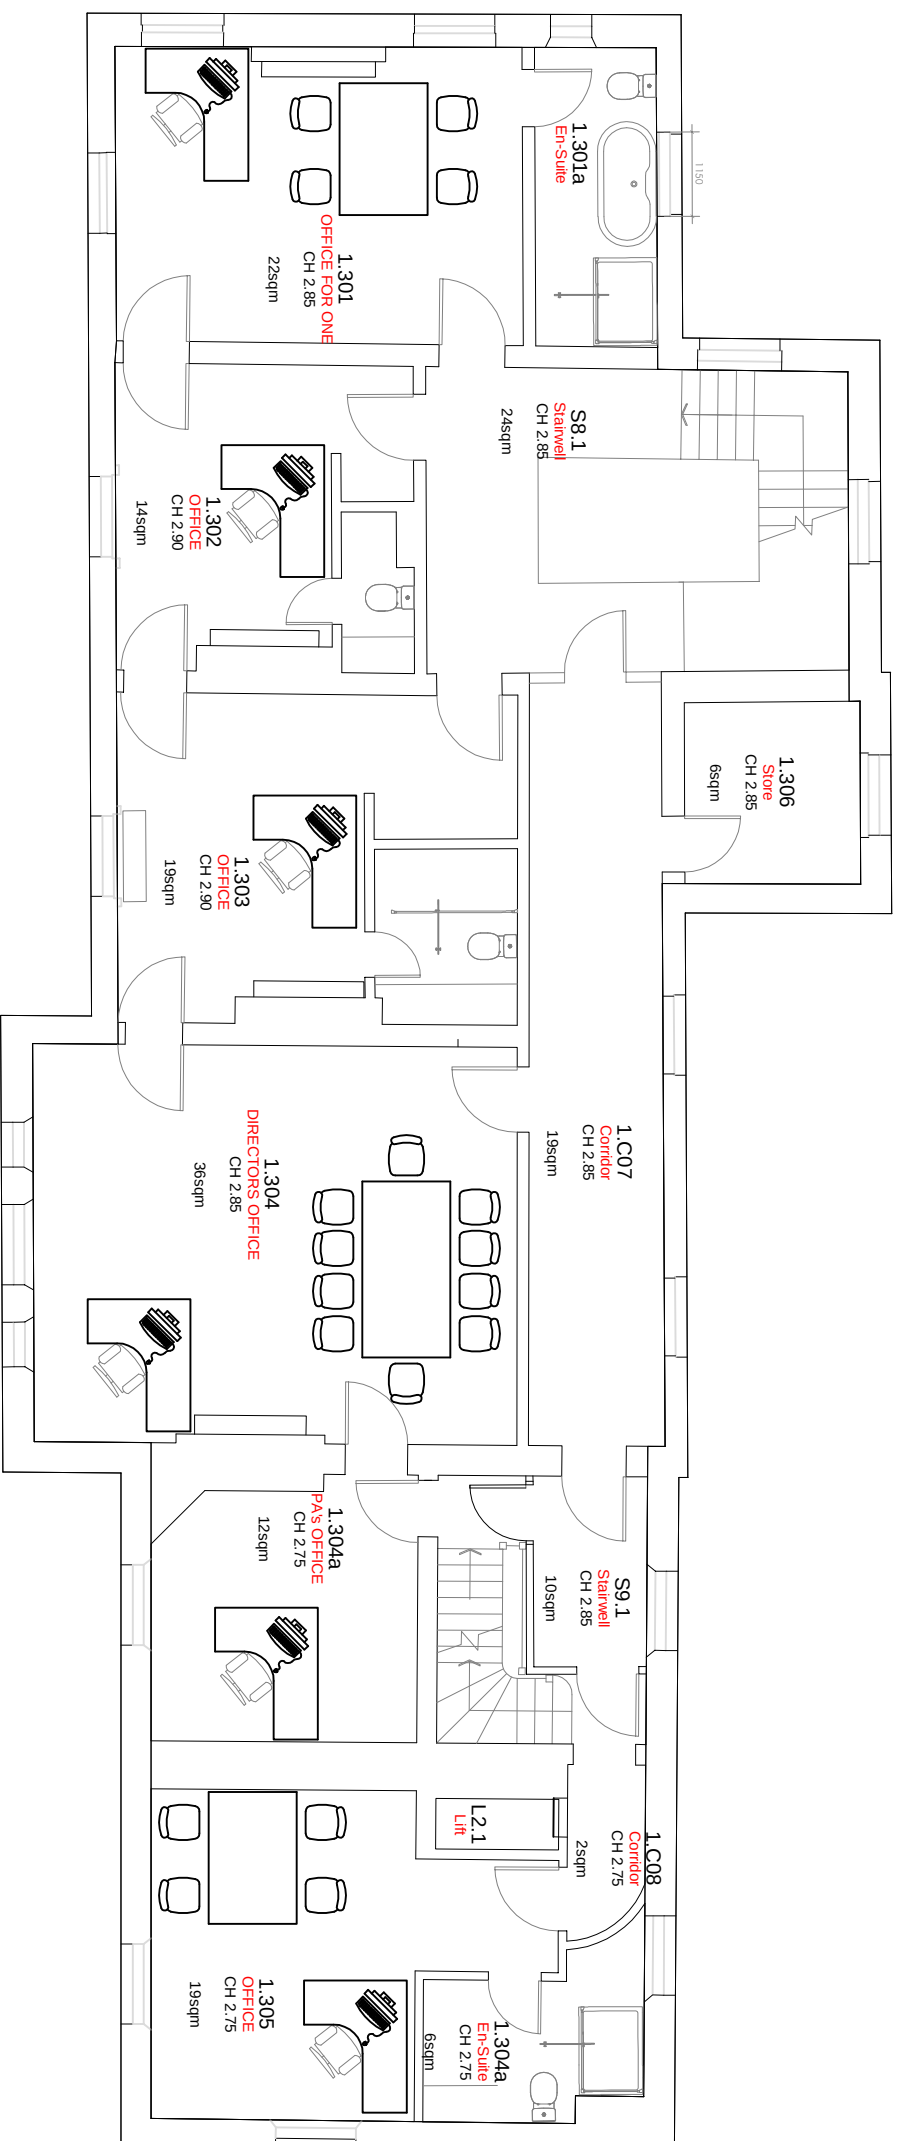

PROPOSED FIRST FLOOR PLAN (SCALE 1:100)

PROPOSED SECOND FLOOR PLAN
(SCALE 1:100)

1. DO NOT SCALE FROM THIS DRAWING.
2. ALL MEASUREMENTS ARE IN MILLIMETRES UNLESS STATED OTHERWISE.
3. THIS DRAWING IS TO BE READ IN CONJUNCTION WITH THE SPECIFICATION AND ALL RELEVANT ARCHITECTURAL, ELECTRICAL, MECHANICAL, AND STRUCTURAL DRAWINGS.

[illegible][illegible]

sdaconsulting
construction consultants

SDA CONSULTING LLP
Edward House
100 Broad Street
Trinity Way
Salford
M3 7BE
Tel: 0161 815 5252
www.sdaconsulting.co.uk

Drawing Status	PLANNING
Project	
CHANCELLORS HOTEL, ALTERATIONS TO FORM STUDENT RESIDENCE	
Building Name	
CHANCELLORS HOTELS & CONFERENCE SUITE	
Sit Site Name	CHANCELLORS WAY
Sit Name	
MOSELEY ROAD, MANCHESTER	

Drawing Title			
EXISTING & PROPOSED 2ND FLOOR TO THE OLD HOUSE FOR THE RESIDENTIAL TEAM			
PM	Drawn	Checked	Authorized
RECROM	PR	--	--
Scale	Date	Date	Date
1:20	@1/2"	03/03/20	--/--/--
Drawing No.	Revision		
2278_PL_015	--		