
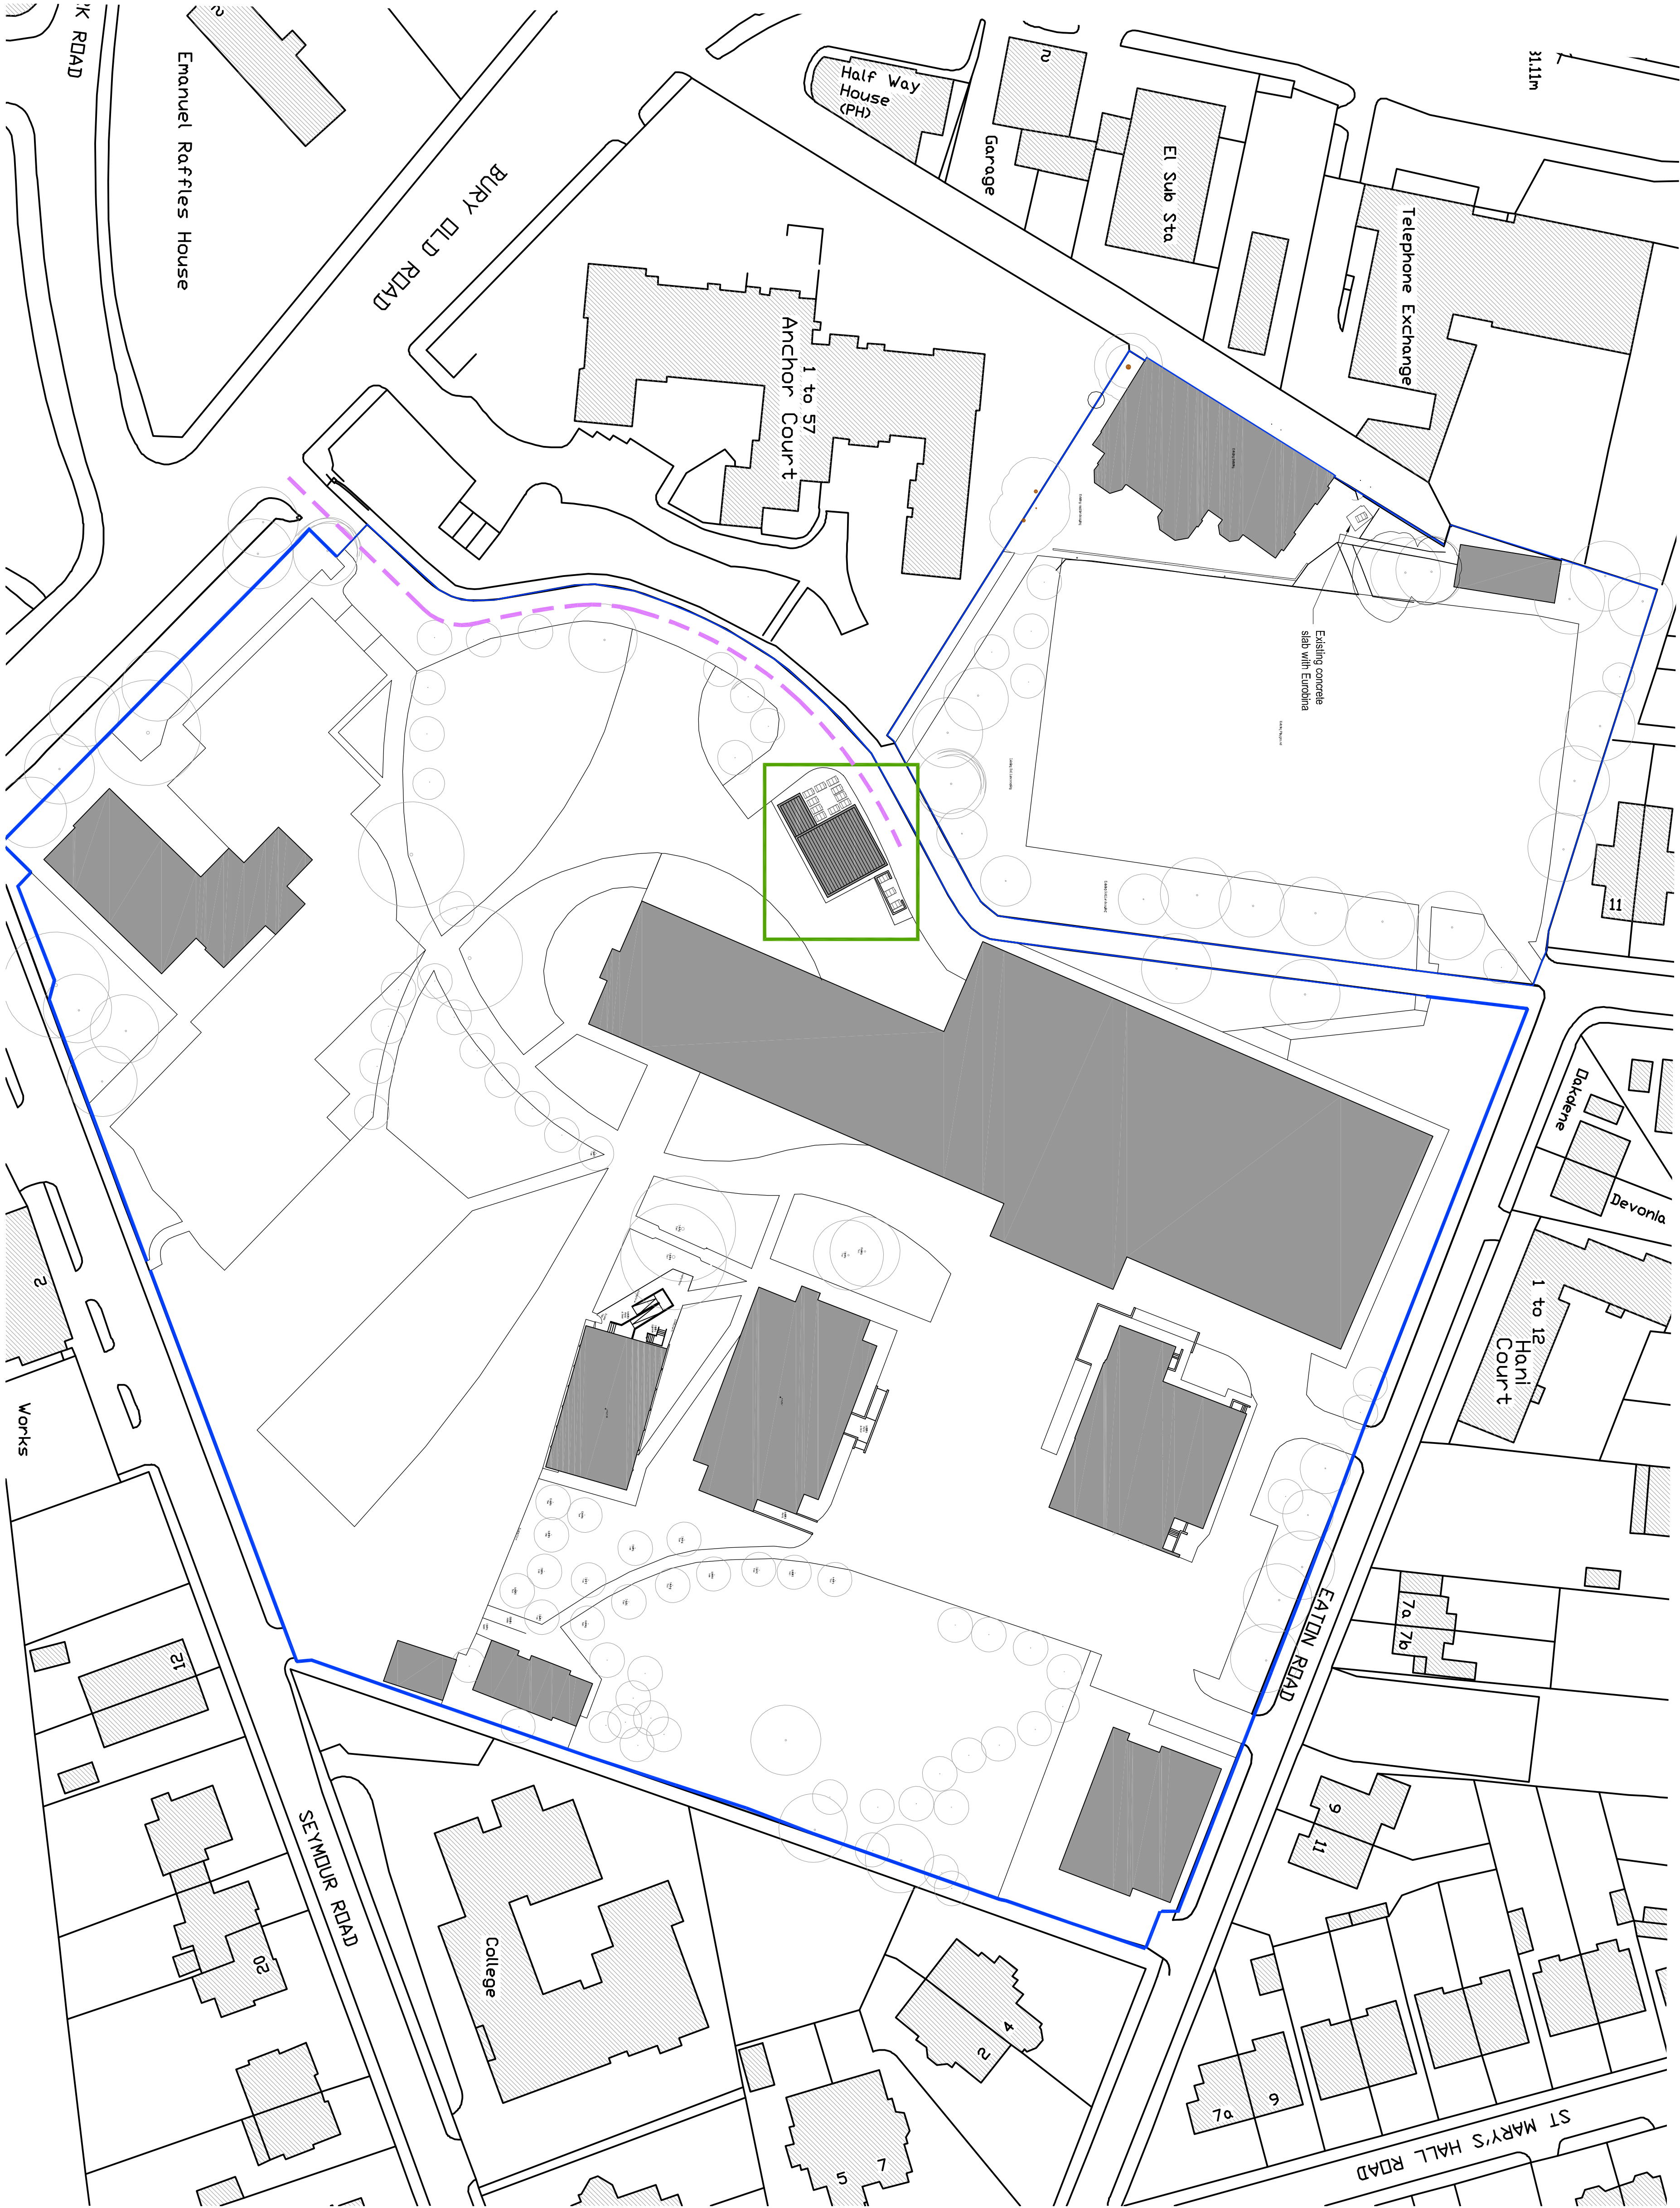


Notes

- Line Indicates Site Boundary
- Line Indicates Area of Existing Waste Storage
- Route used for refuse collection

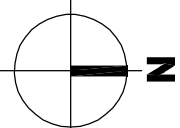

Site Plan

Scale 1:500 @ A1

Rev	Description	Date created	Date	Dr by / App by
001	Original	28.11.19		SB

14R

14R Building Consultancy Ltd
5th Floor
55-57, Piccadilly Street
Manchester
M2 4EW
United Kingdom

T +44(0)161 8287900
E manchester@14r.co.uk
www.14r.co.uk

Client
King David High School

Project
Replacement Girl's Yarnen Building

Drawings
Existing Waste Storage

Project number	2015.00871.006	Scale	1:500	@A0
Drawing number	52.002	Rev		Planning

This drawing is the property of 14R Building Consultancy Ltd. It is to be used for the project only and is not to be reproduced or used for any other purpose without the written consent of 14R Building Consultancy Ltd. The copyright should be notified immediately of any discrepancy. This drawing is copyright and remains the property of 14R.