




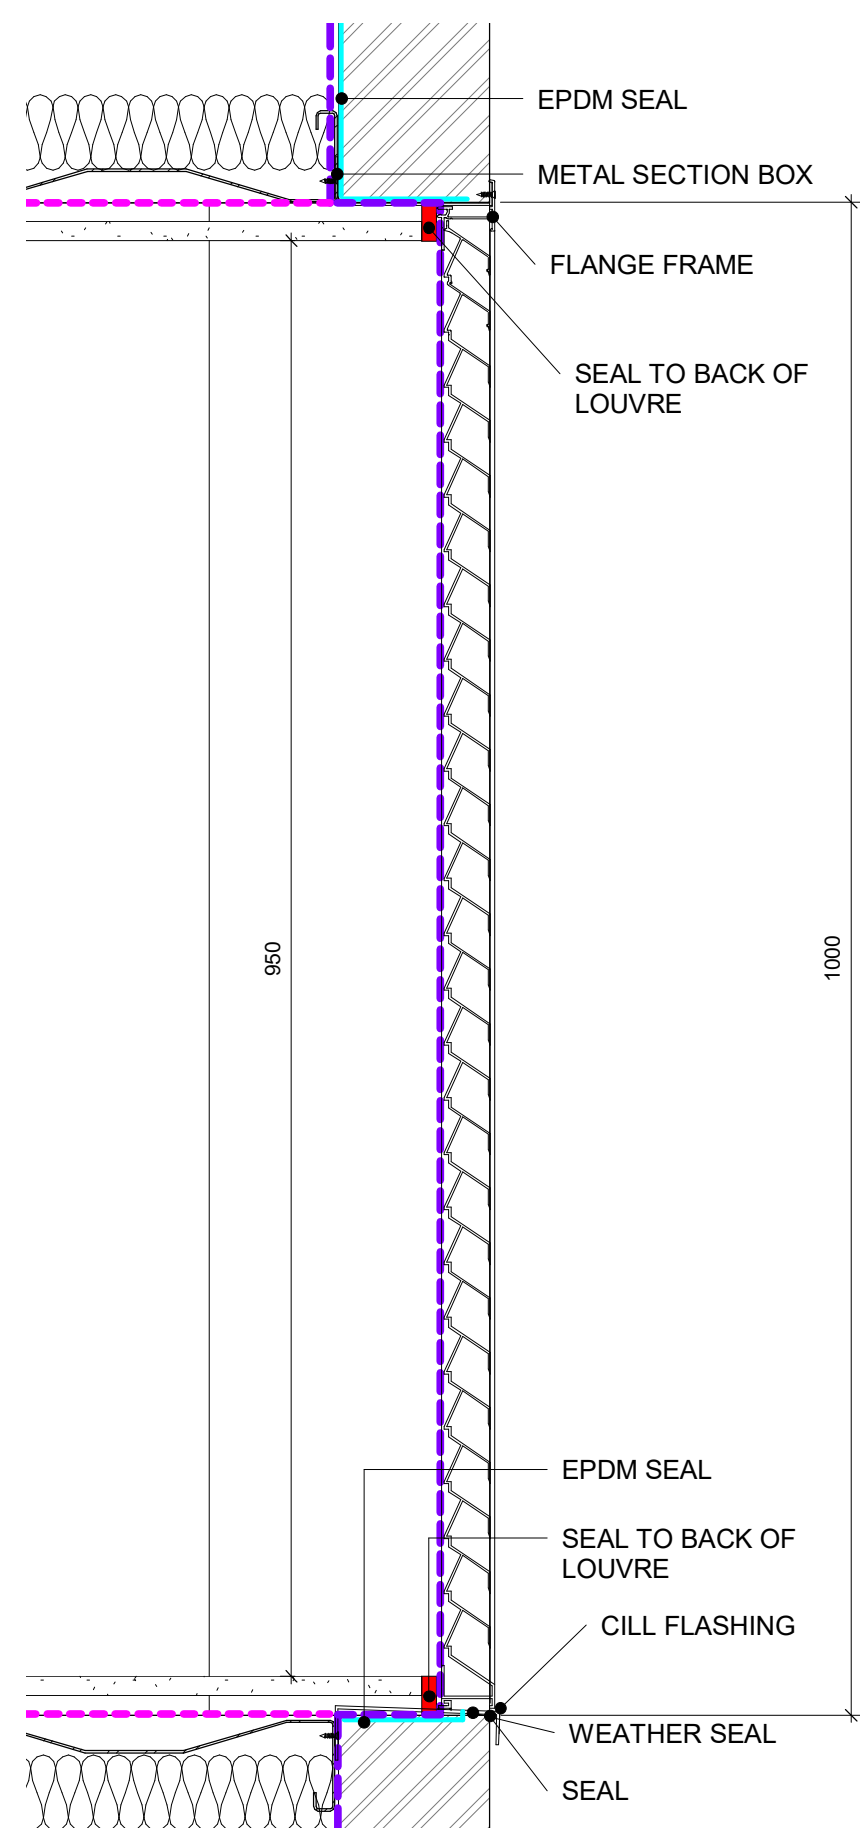


4 Louvre Detail
1 : 5

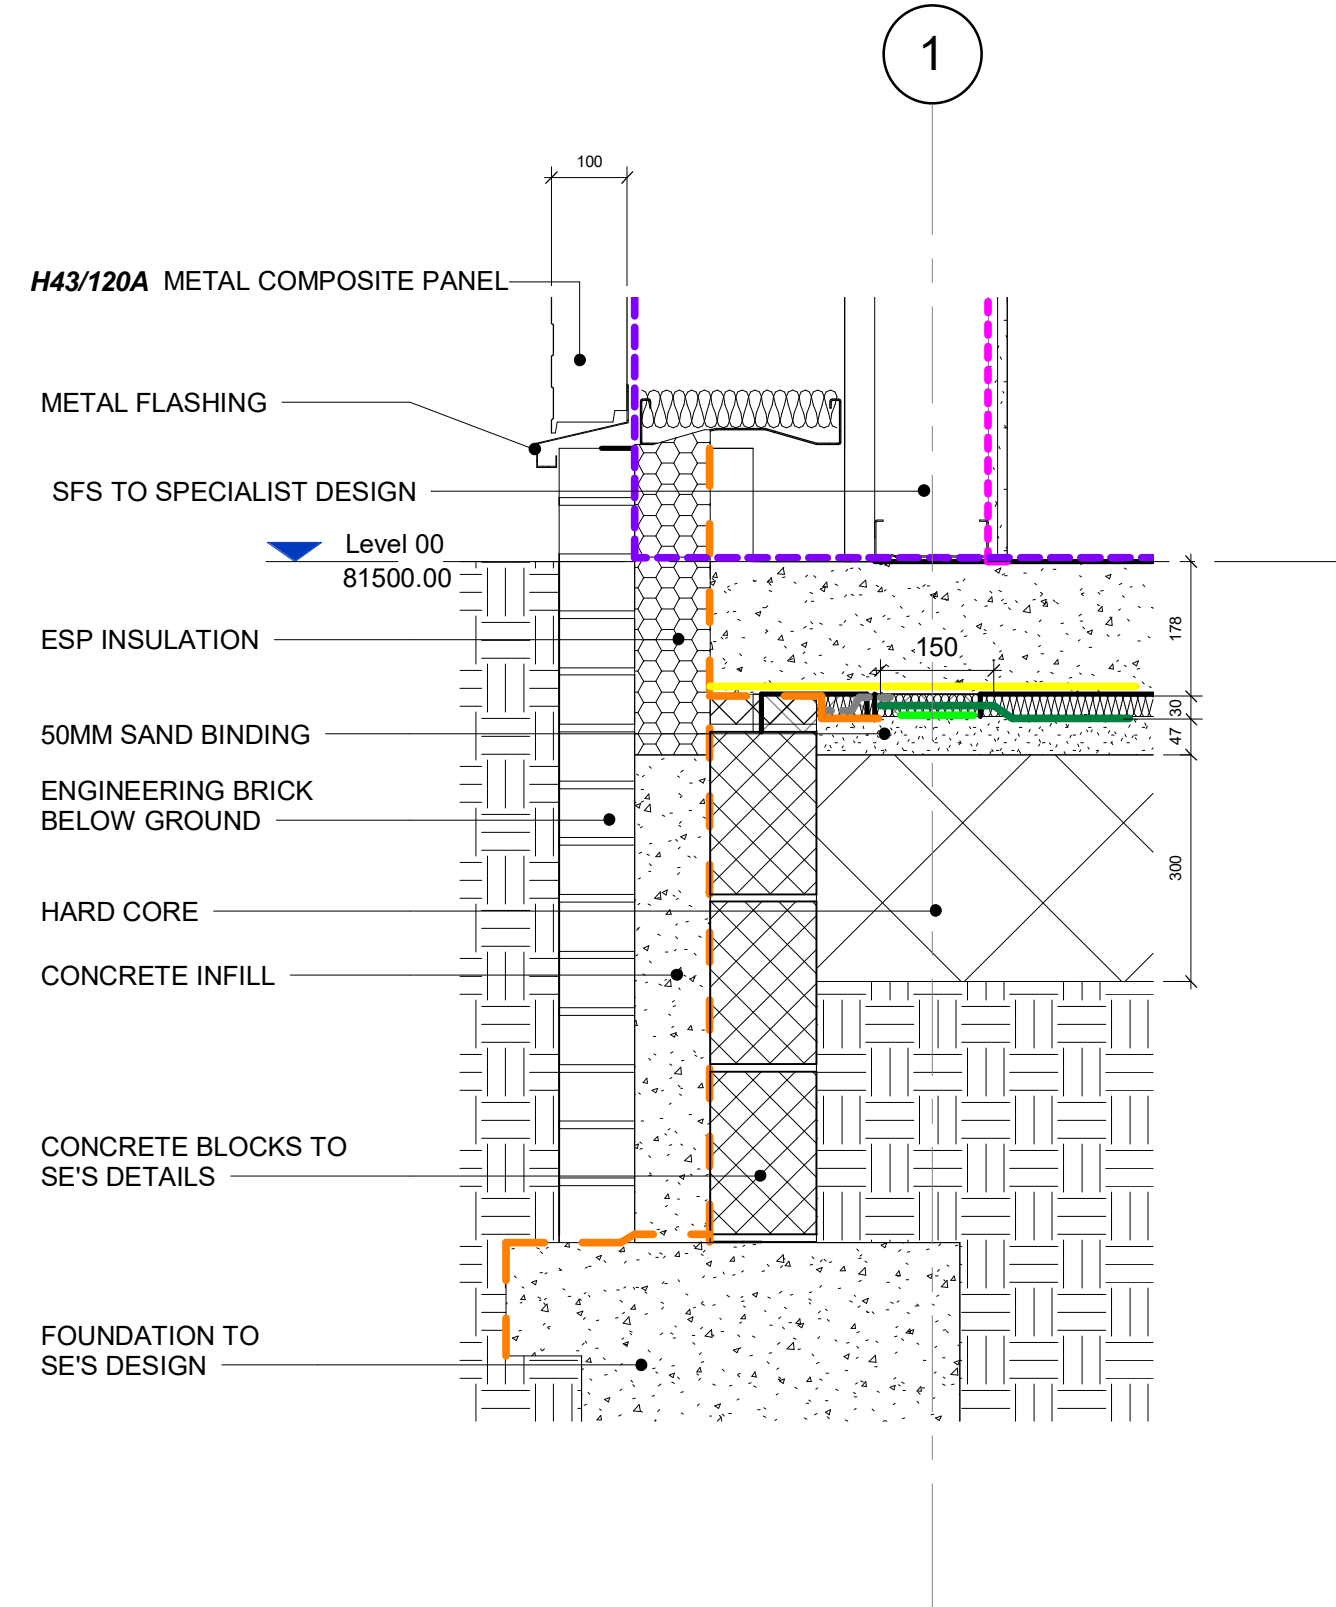

2 Brick to cladding section detail
1 : 10

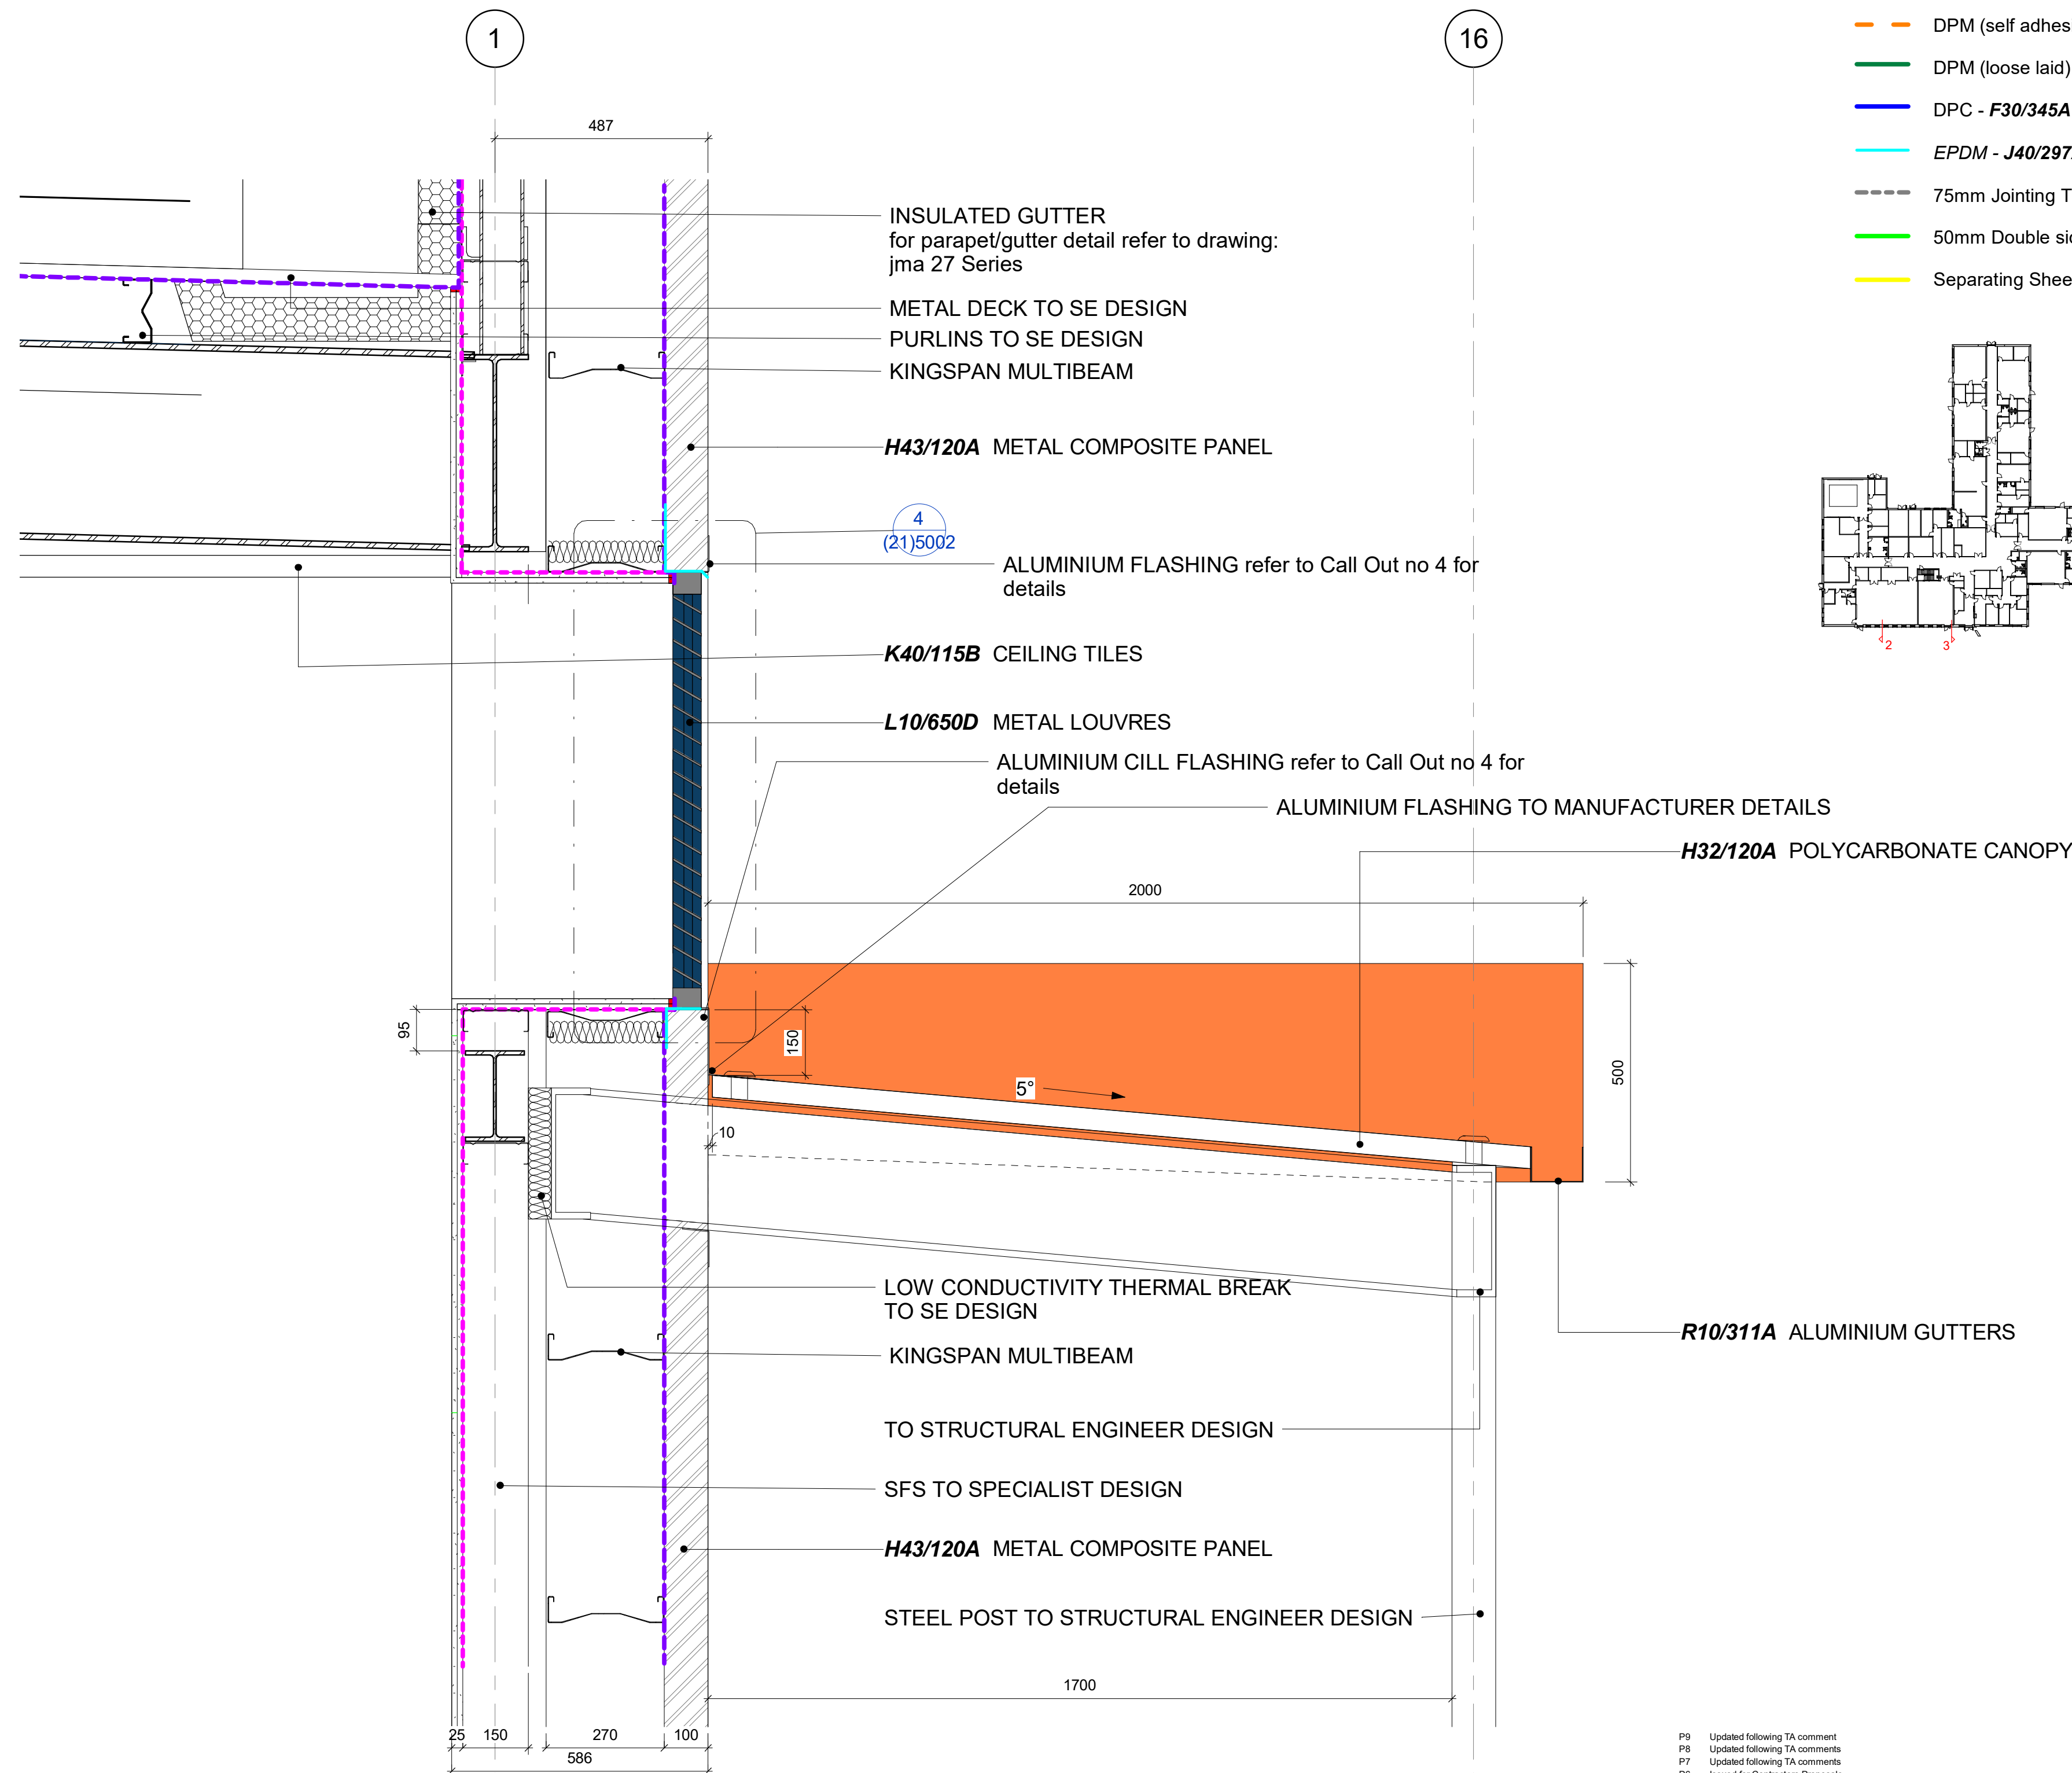


3 External Wall detail - Louvre
1 : 10

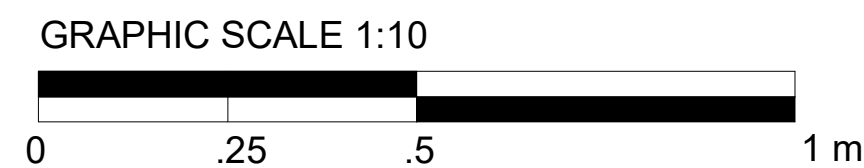

Notes :
1. This drawing should not be scaled, figured dimensions only to be taken
2. should any discrepancies be found with this drawing, please inform this office.
3. Copyright of this drawing is owned by JM Architects.
Structural information indicative only. To be confirmed by Structural Engineer.

KEY

- Vapour Control Layer - **P10/310A**
- Air tightness Line
- DPM (self adhesive) - **J40/180A**
- DPM (loose laid) - **J40/140A**
- DPC - **F30/345A**
- EPDM - **J40/297A**
- 75mm Jointing Tape
- 50mm Double sided butyl tape
- Separating Sheet - **J40/297B**

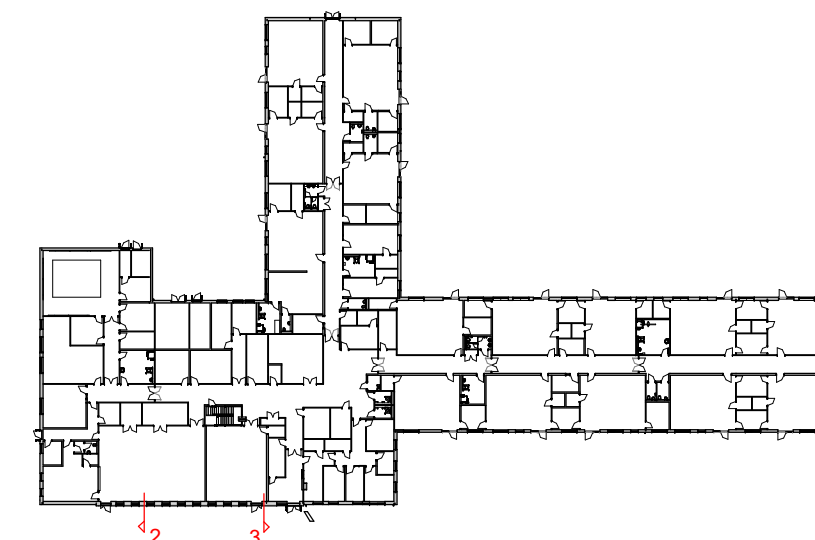

P9	Updated following TA comment	29.11.19	LM	SDH
P8	Updated following TA comments	19.11.19	LM	SDH
P7	Updated following TA comments	25.10.19	LM	SDH
P6	Issued for Contractors Proposals	19.09.19	LM	SDH
P5	Polycarbonate canopy updated - Head det moved to drwg 21-5001	11.09.19	LM	SDH
P4	Hall Louvre detail added - to be reviewed by SE	28.08.19	LM	SDH
P3	Membrane updated following Manufacturer Recommendation	20.08.19	NB	LM
P2	Note moved	08.08.19	LM	SDH
P1	First Issue	07.08.19	LM	SDH
Rev	Description	Date	Drn By	Chk By

Project	Manchester SEND - Prospect House	3A, 54 Princess Street Manchester M1 6HS
Title	External Wall Section Details 2 of 2	T : 0161 2006300
Client	Interserve Construction Ltd	man@jmachitects.net jmachitects.net
Purpose	Contractor Proposals	Scale : 1:10 @ A1
Drawing Number	Project - Originator - Volume - Level - Type - Role - Class - Number	Status Revision
	FS0831-JMA-01-ZZ-DR-A-21-5002	S4 P9