




West Elevation - Scale 1:200@A1

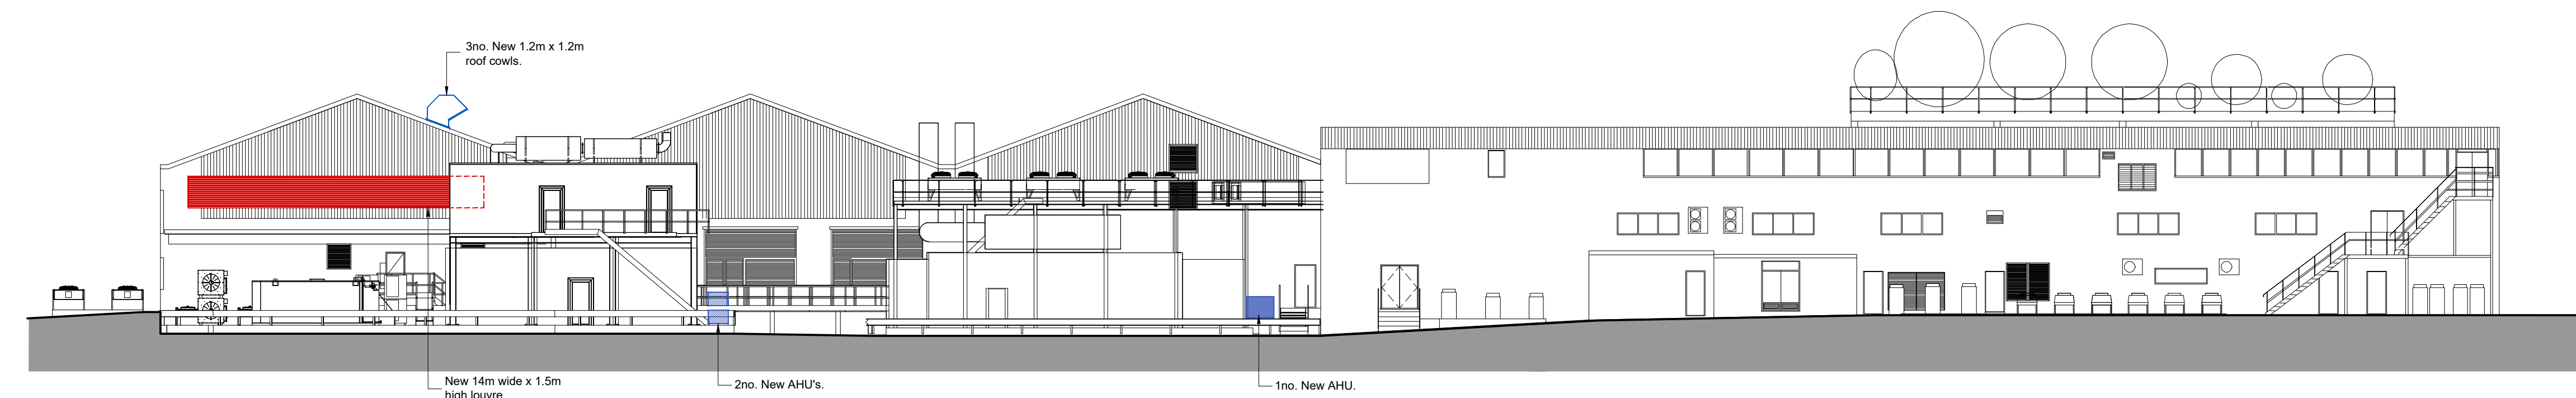

South Elevation - Scale 1:200@A1

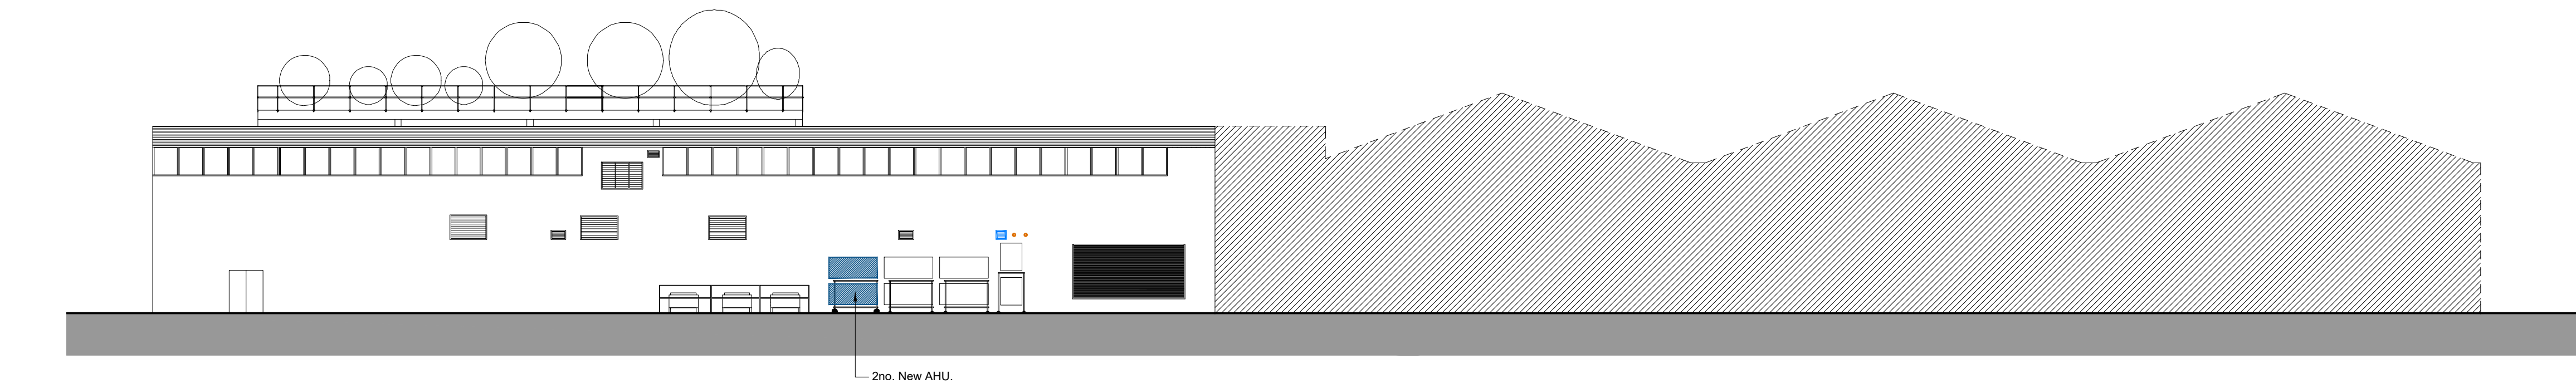

North Elevation - Scale 1:200@A1

 

Notes:

OS Licence No: 10006354

All dimensions to be checked on site.

~~DO NOT SCALE FROM DRAWING~~

Discrepancies ambiguities and/or omissions between this drawing and information given elsewhere must be reported immediately to the architect before proceeding.

THIS DRAWING IS COPYRIGHT.

This drawing is to be read in conjunction with drawings:-

4	06/04/2020	BUILDING CONTROL - Updated doors.
3	02/04/2020	BUILDING CONTROL FIRST ISSUE
2	30/03/2020	Updated louvre size to south elevation.
1	26/03/2020	Planning Issue.

REV DATE REVISION NOTES

NAPPER

info@napperarchitects.co.uk
www.napperarchitects.co.uk

Napper Architects Ltd
3 Waterloo Square
Newcastle upon Tyne
NE1 4DR
Tel: 0191 2610491

First Floor, 6 Bakers Yard
London
EC1R 3DD
Tel: 0203 3066814



W: www.upnorthgroup.com | E: info@upnorthgroup.com | T: +44 191 414 2882

Status:

Client: Virgin Media

Site: Baguley

Zone/Room: Site

Title: Proposed Elevations.

Site/Bun Nr:	C0490	Post Code:	M23 9WX
Designer:	MB	Scale:	1:200 & 1:100
CAD Tech:	MJG	Paper Size:	A1
Approver:	MB	Date:	March 2020

Origin Drg/File Number:	Rev:
AL(0)21	4

UNG Project Number:	UNG Drg Number:	Rev:
P-20-3392		