






1 Front Elevation as Existing
1 : 50

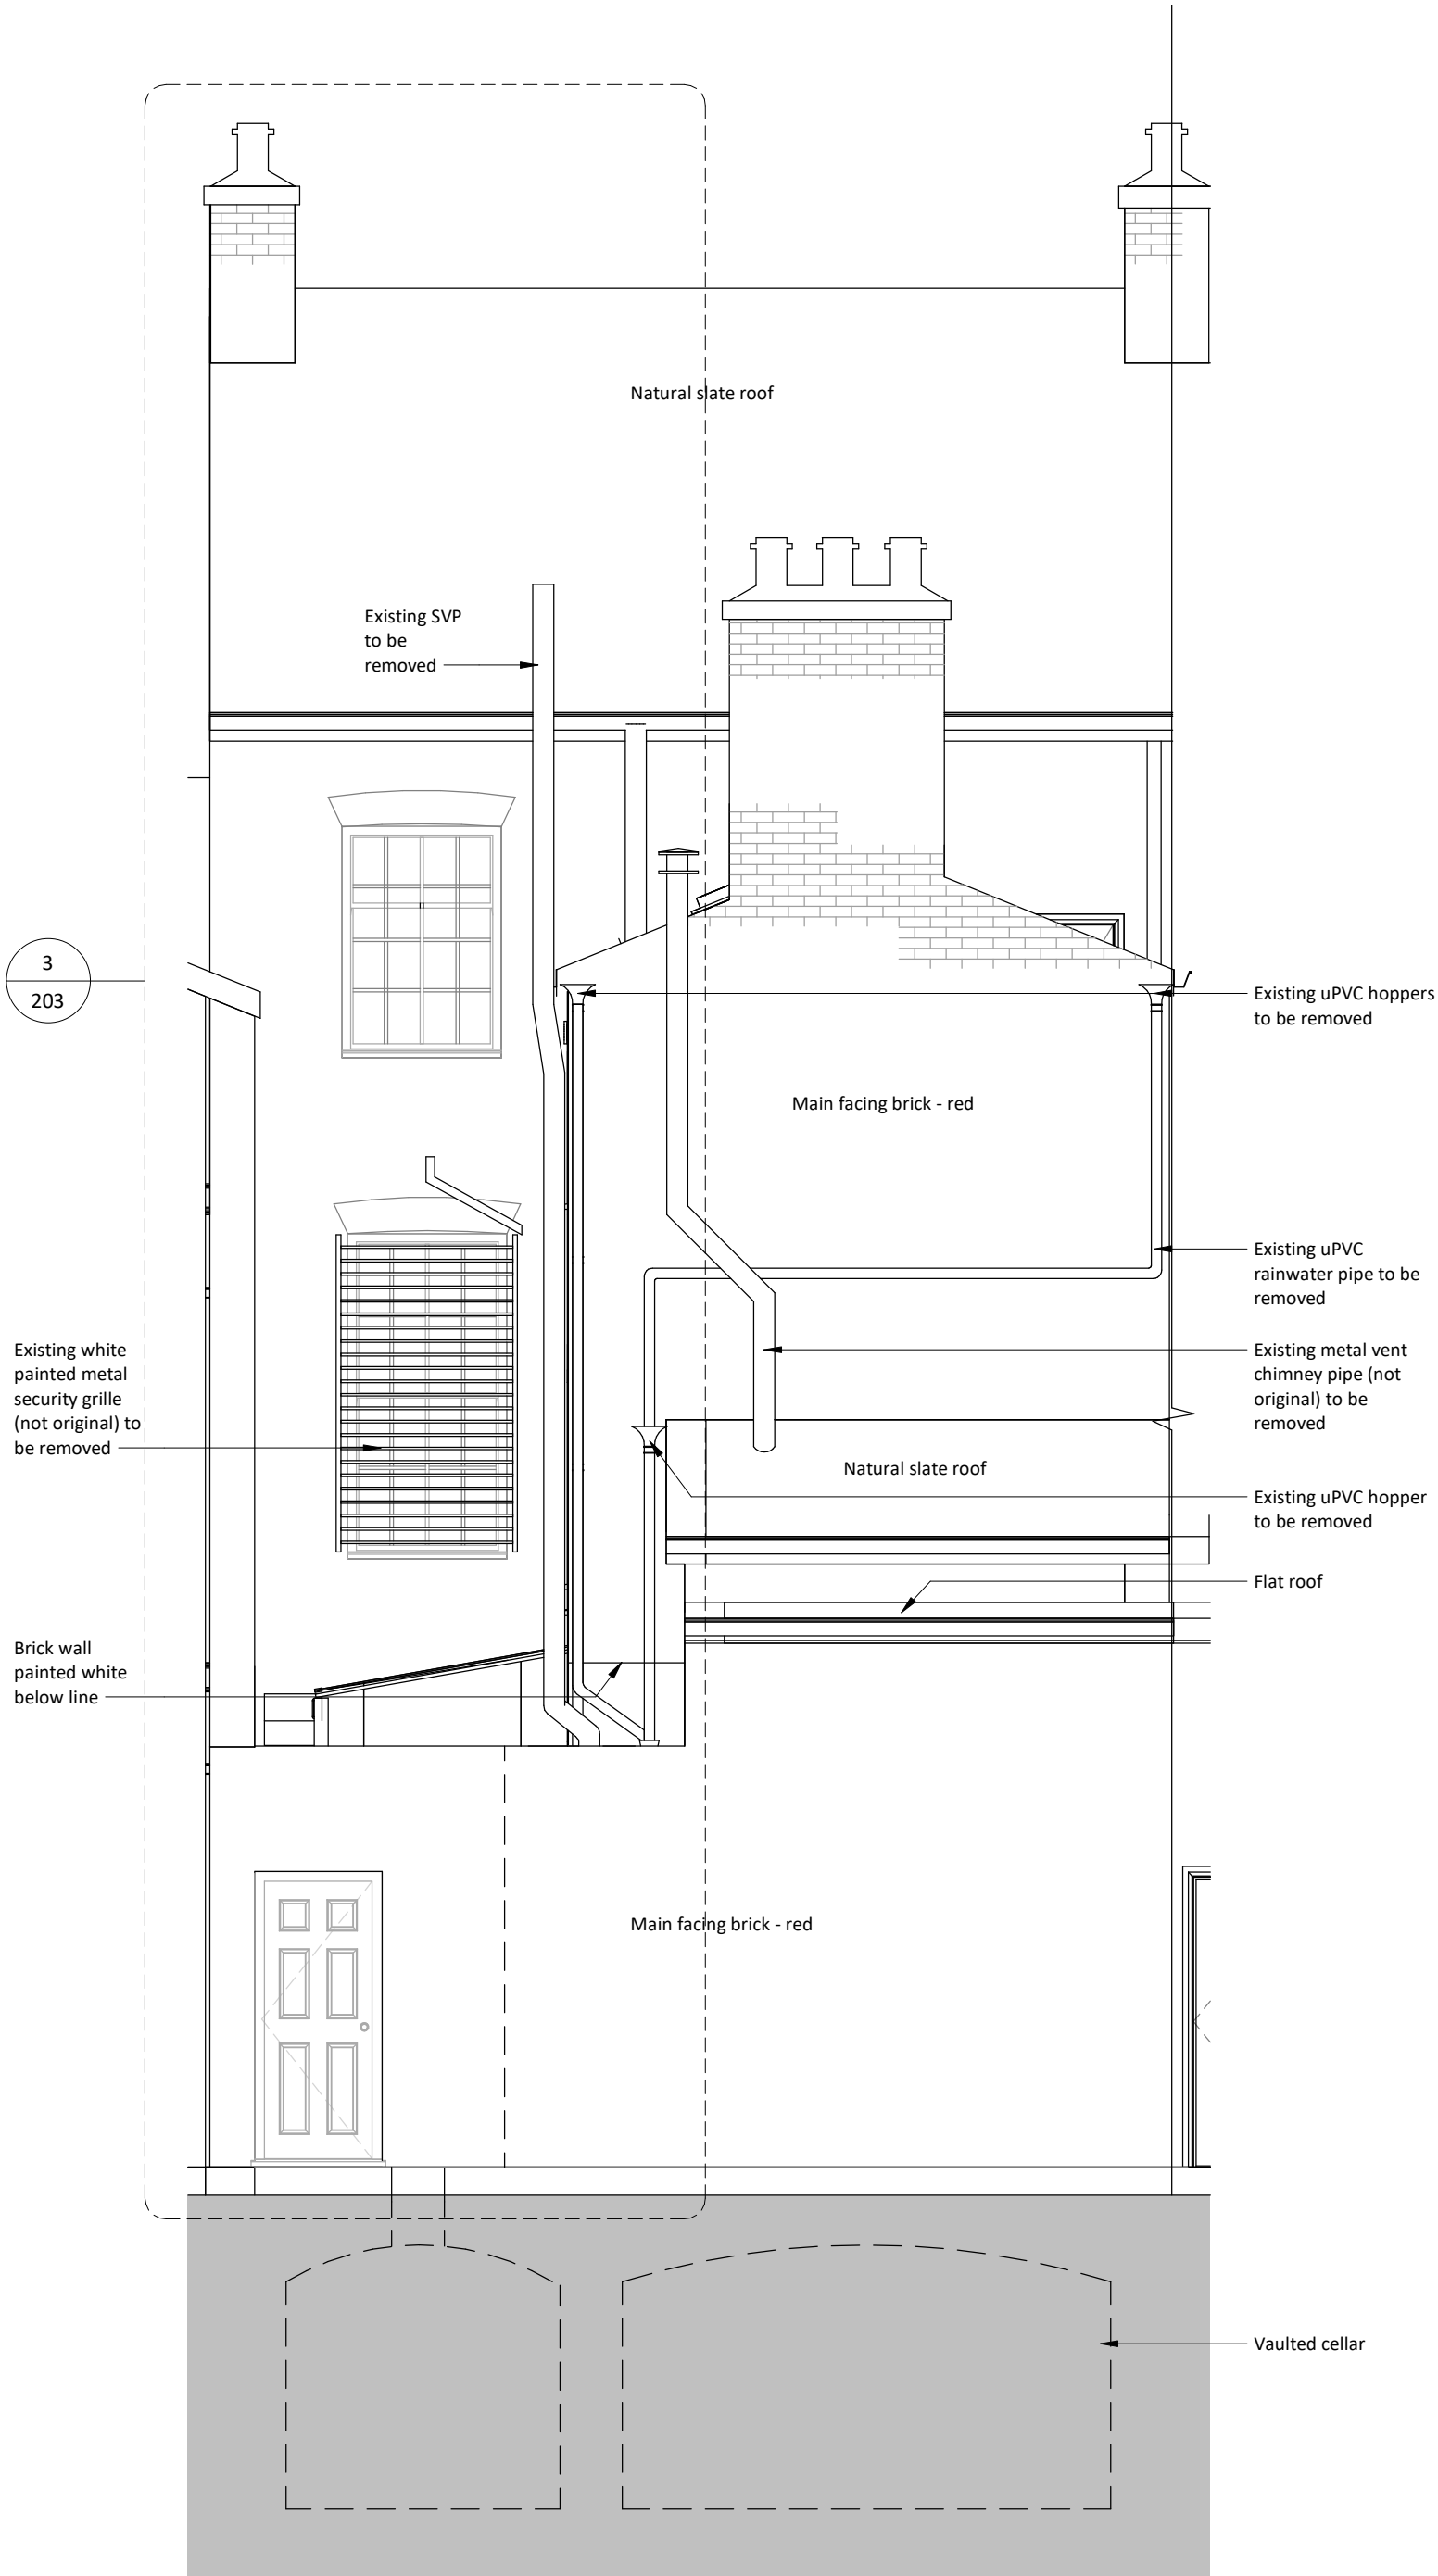

2 Rear Elevation as Existing
1 : 50

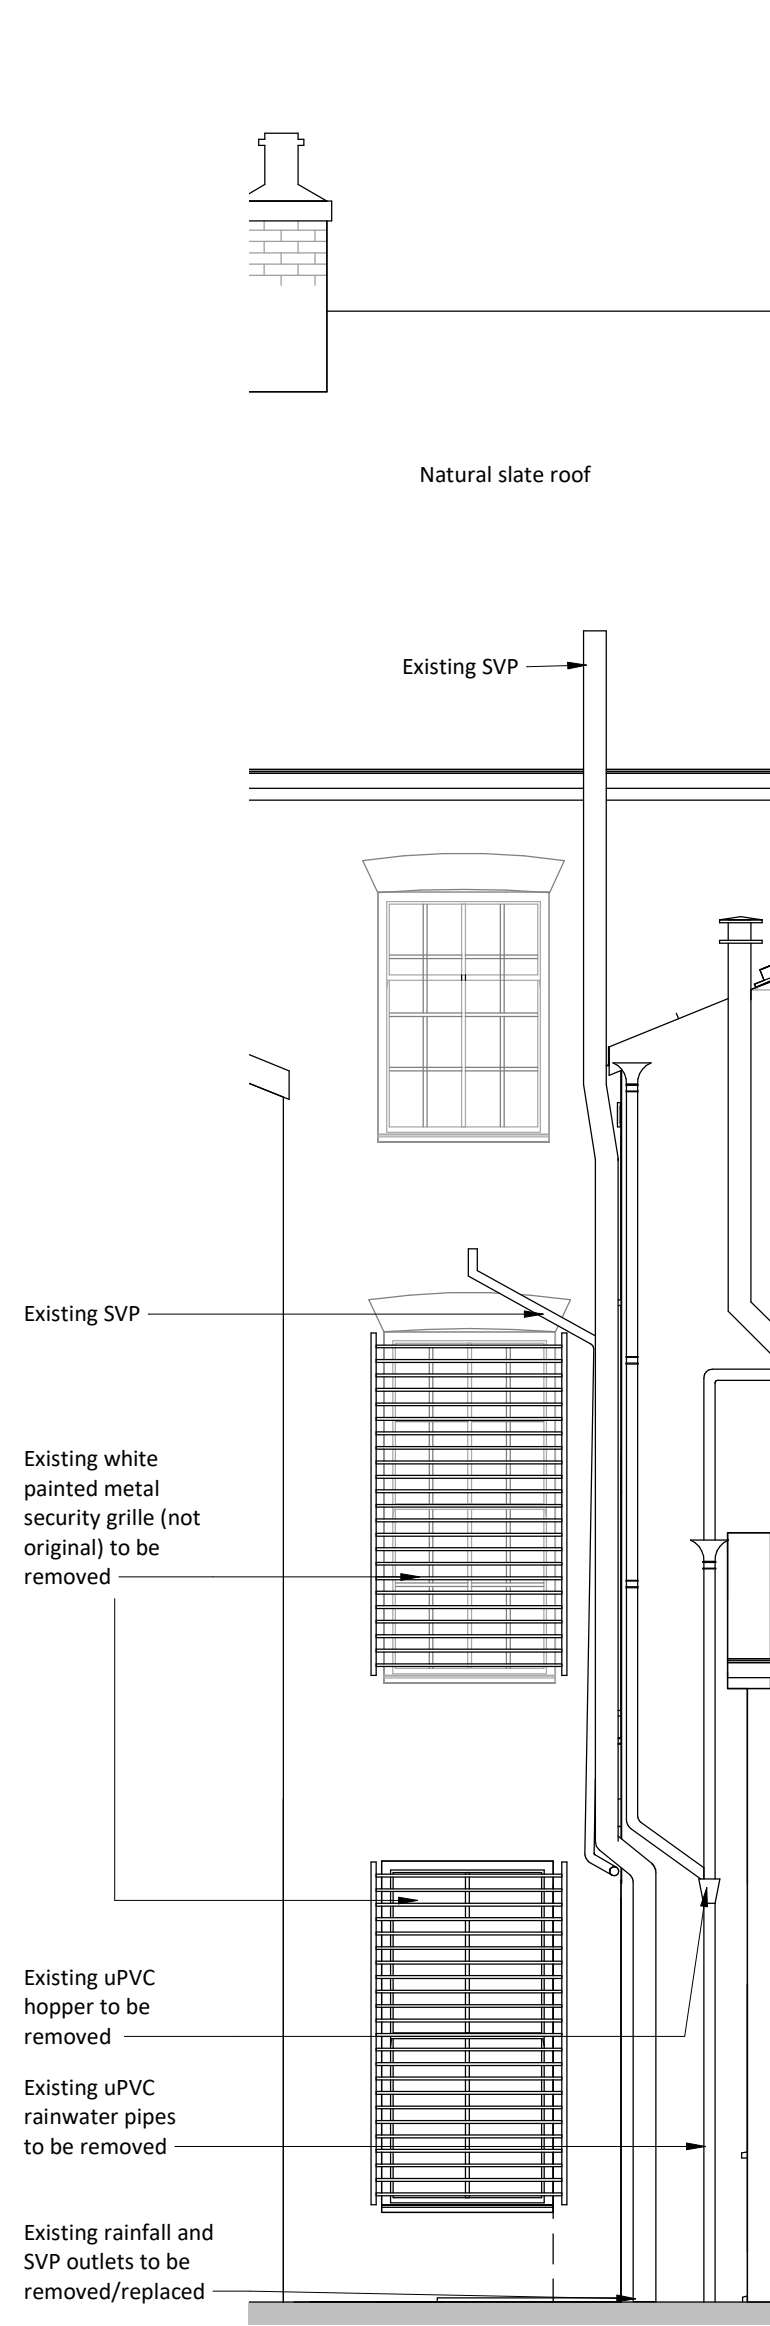

3 Yard North Elevation as Existing
1 : 50

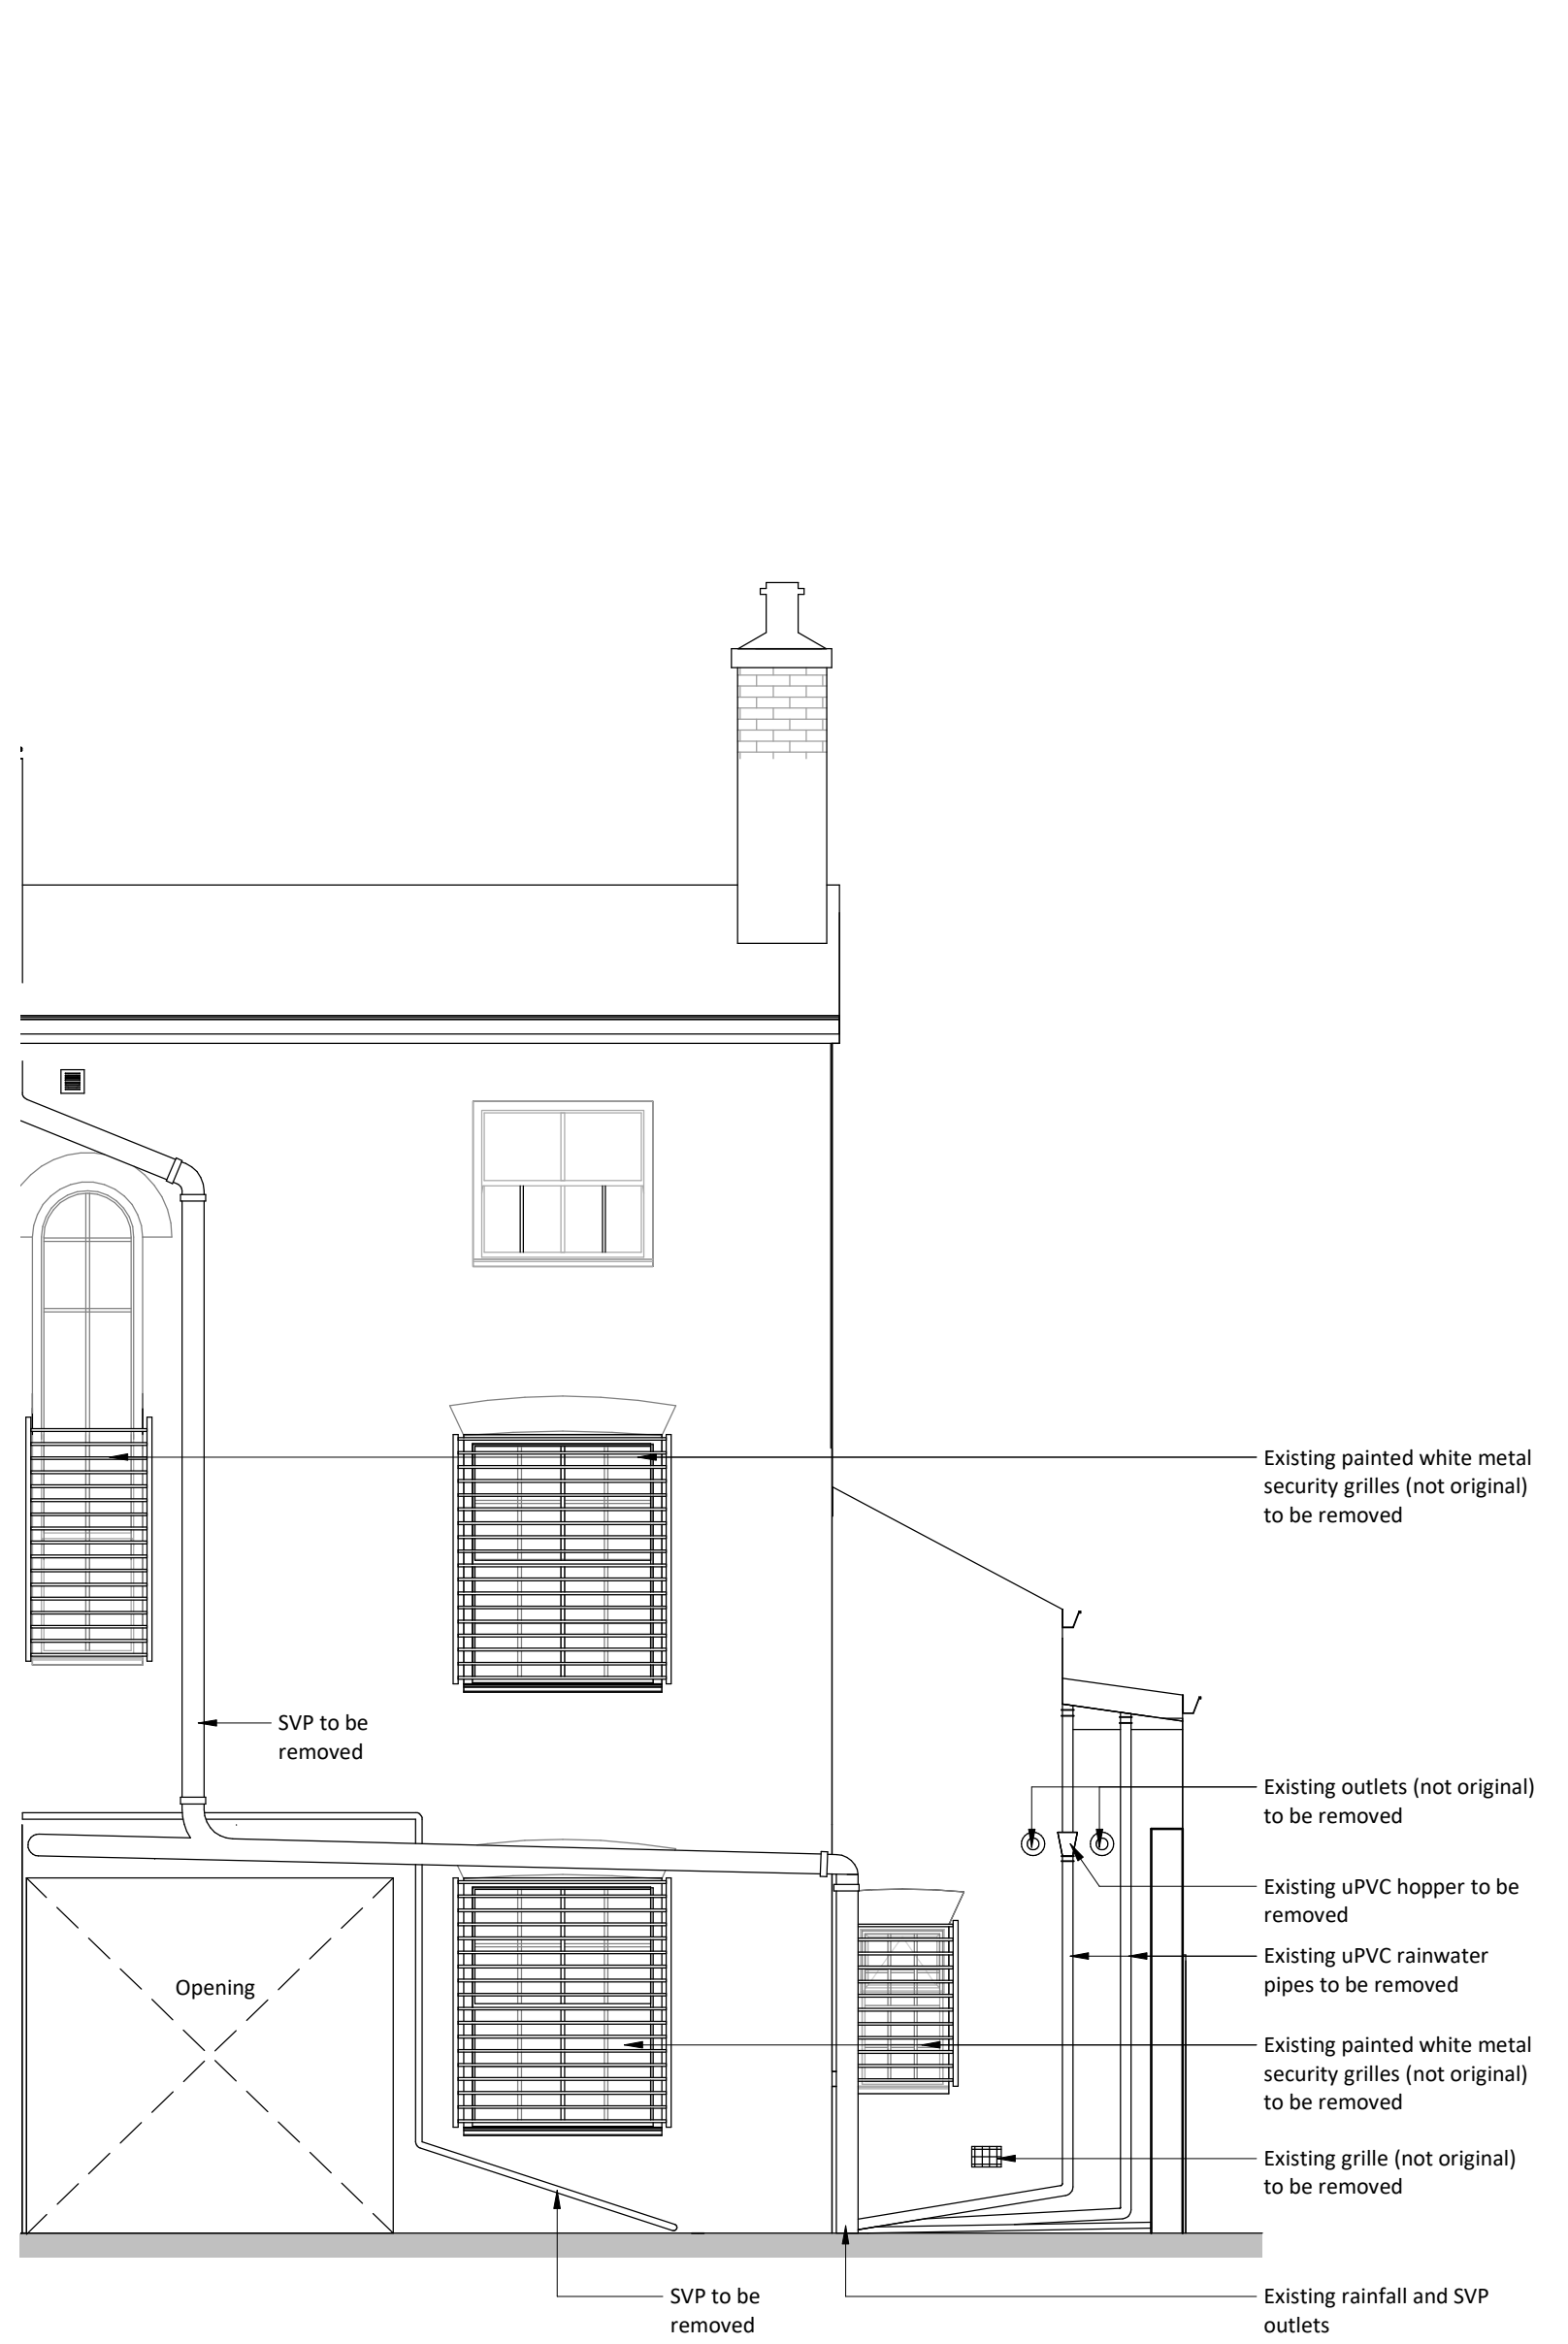

4 Yard East Elevation as Existing
1 : 50

A	14/08/19	LT	Existing pipework and window grilles shown
Rev	Date	Int	Description



Client:
Nilesh Bhatt

Project:
**13 St John Street,
Manchester**

Description:
Existing Elevations

Purpose of Issue:
Building Regulations

Drawn By:	Checked By:	Date:	Scale @ A1:
LT	VJS	12/08/19	1 : 50
Job No:	Status Code:	Drawing No:	Rev:
3521	S0	203	A

File Identifier:
SJ-BTP-00-E-DR-A-3521_203
Elizabeth House, 486 Didsbury Road, Heaton Mersey, Stockport, SK4 3BS
t 0161 443 1221 e info@bernardtaylor.co.uk w www.btparchitects.co.uk