



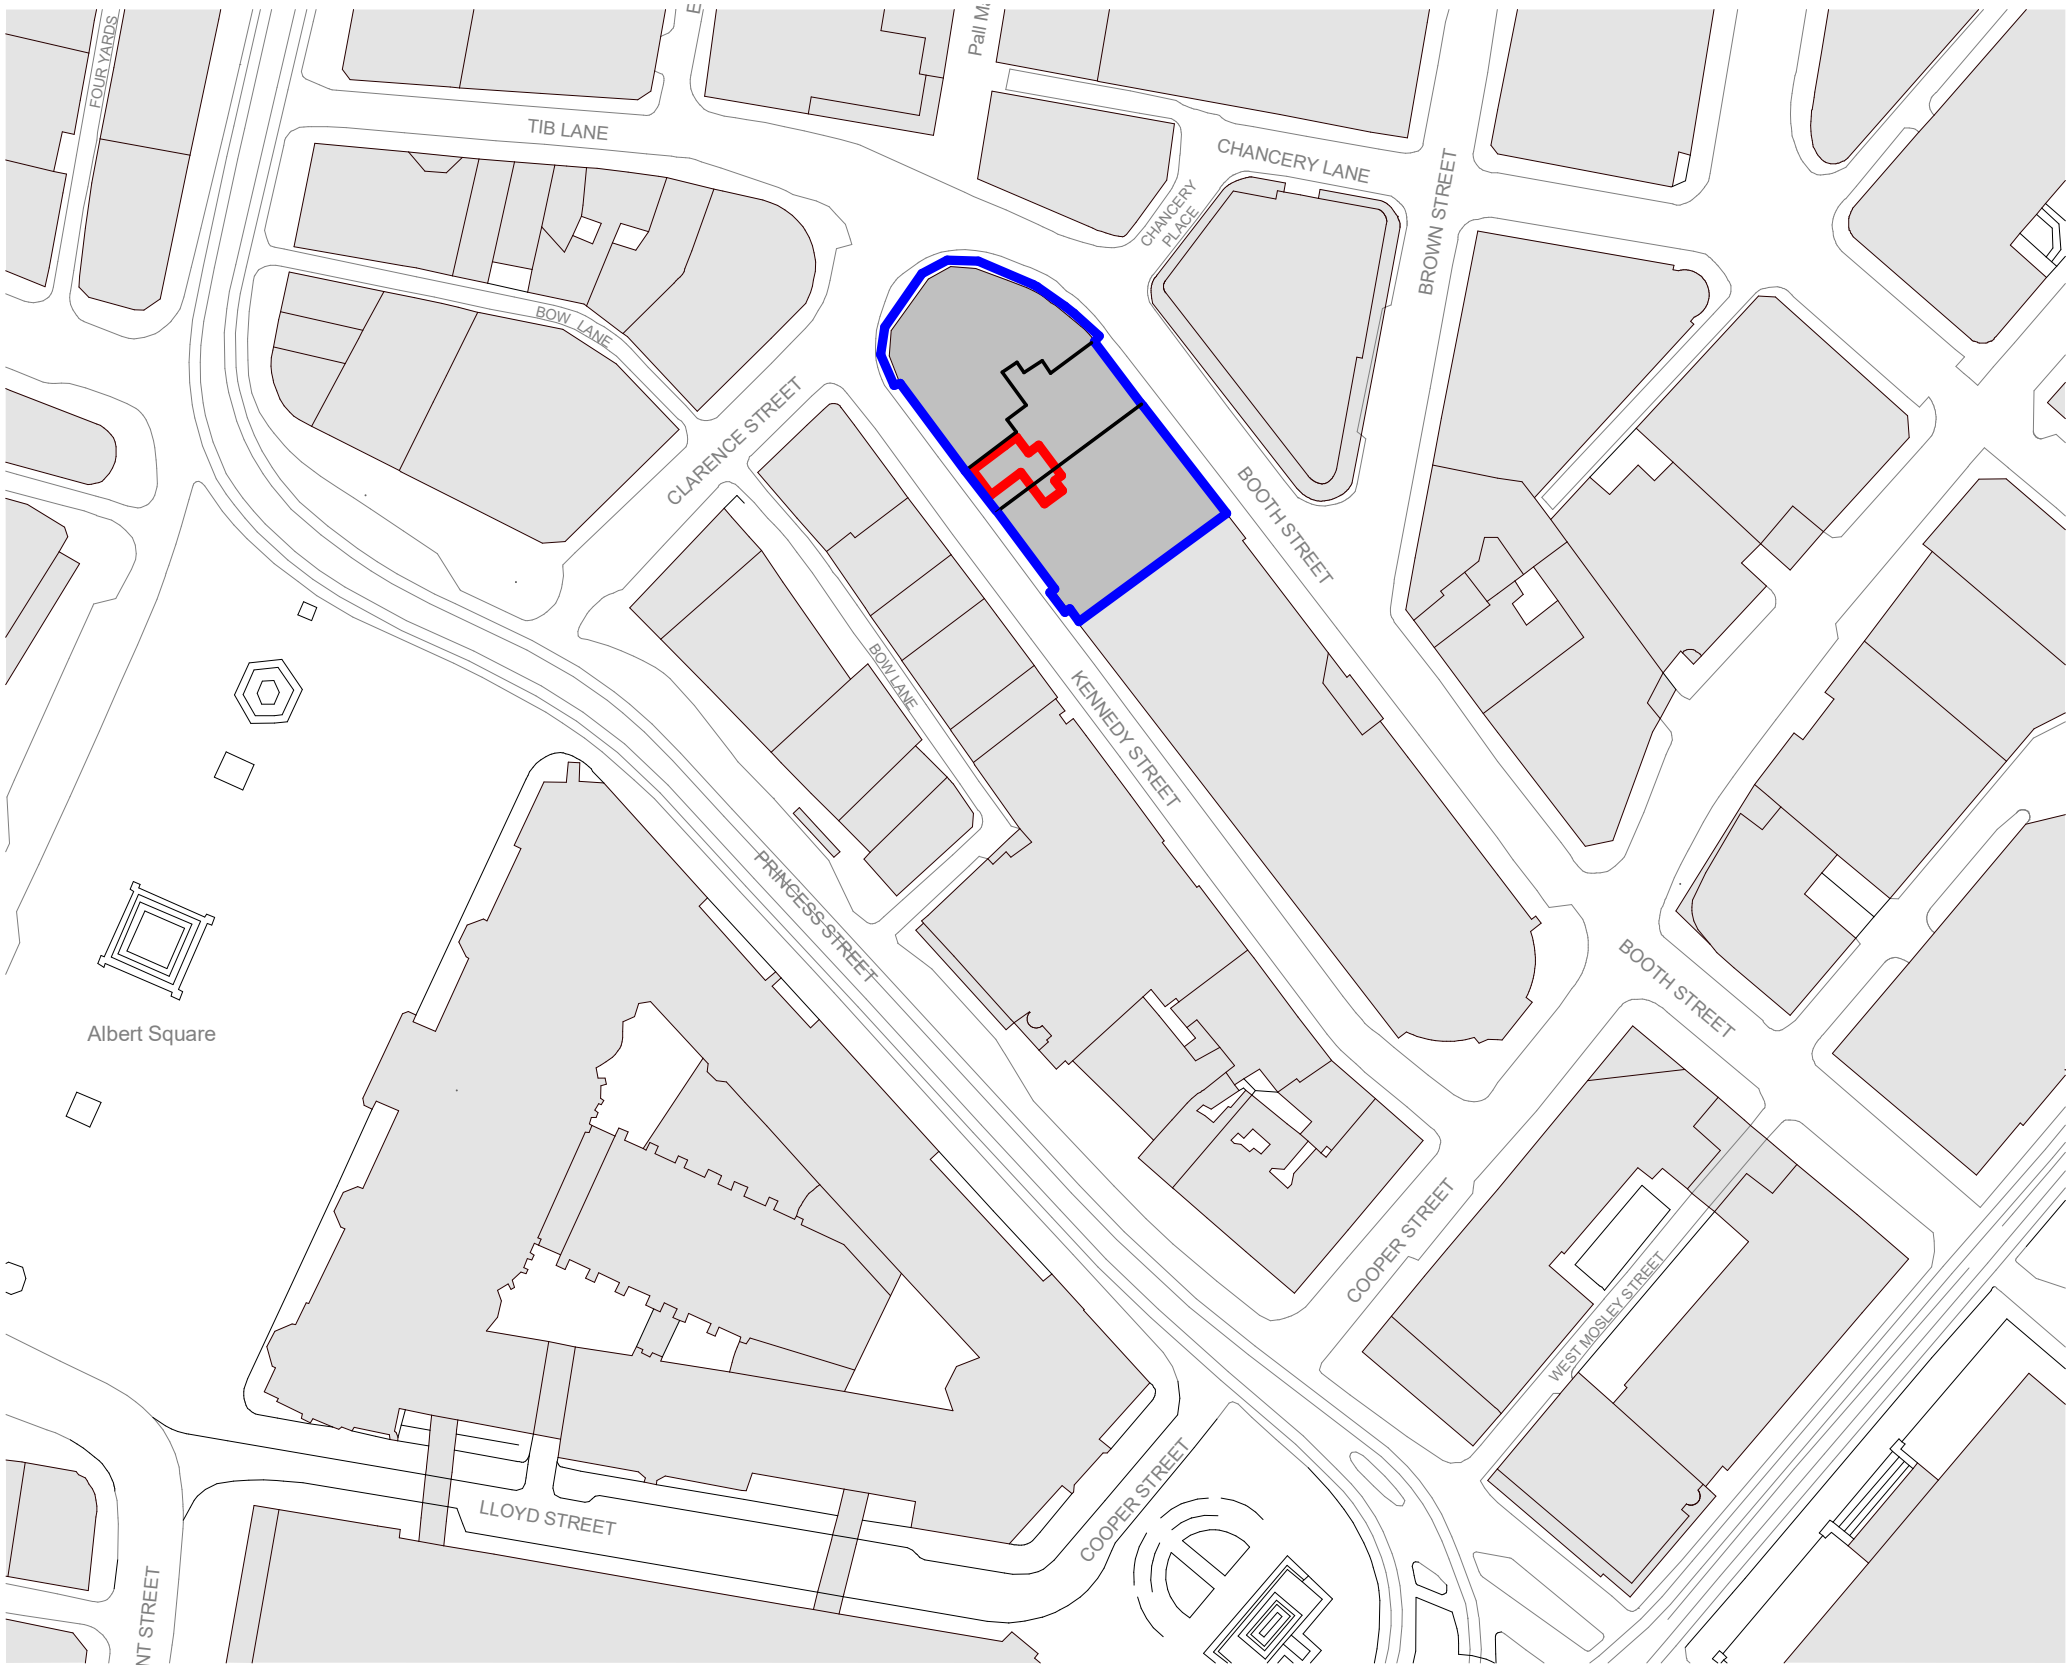

1 Existing Location Plan
1:500

Keyplan

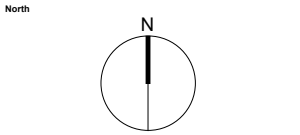


Notes:
Do not scale off this document/drawing/model for any purposes other than those required in connection with the application for planning consent for the project.

This document/drawing/model is prepared for the sole use of EPR Architects' employer and the benefit of the employer's permitted licensees. No liability to any other persons is accepted by EPR Architects.

EPR Architects accepts no liability for any use of this document/drawing/model by parties other than the party for whom it was prepared or for purposes other than those for which it was prepared.


Copyright in the design contained in this document/drawing/model remains vested in EPR Architects.

 

- KEY**
-  Application Boundary
 -  Ownership Boundary

Note. Application Boundary and Ownership Boundary for Basement level only

No.	Revision	Date	Initial	Chk'd
EPR Architects 30 Millbank, London SW1P 4DU +44(0)20 79327600 www.epr.co.uk				
2 Booth Street - Manchester			EPR Project No 11178	
Existing Location Plan				
Scale @A1	Status	Suitability Revision		
1 : 500	Planning	S6 - 01		
Project Code	Originator	Zone	Level	Type Rate Class Number
11178 - EPR-00-00	TP	A	-	01-5000

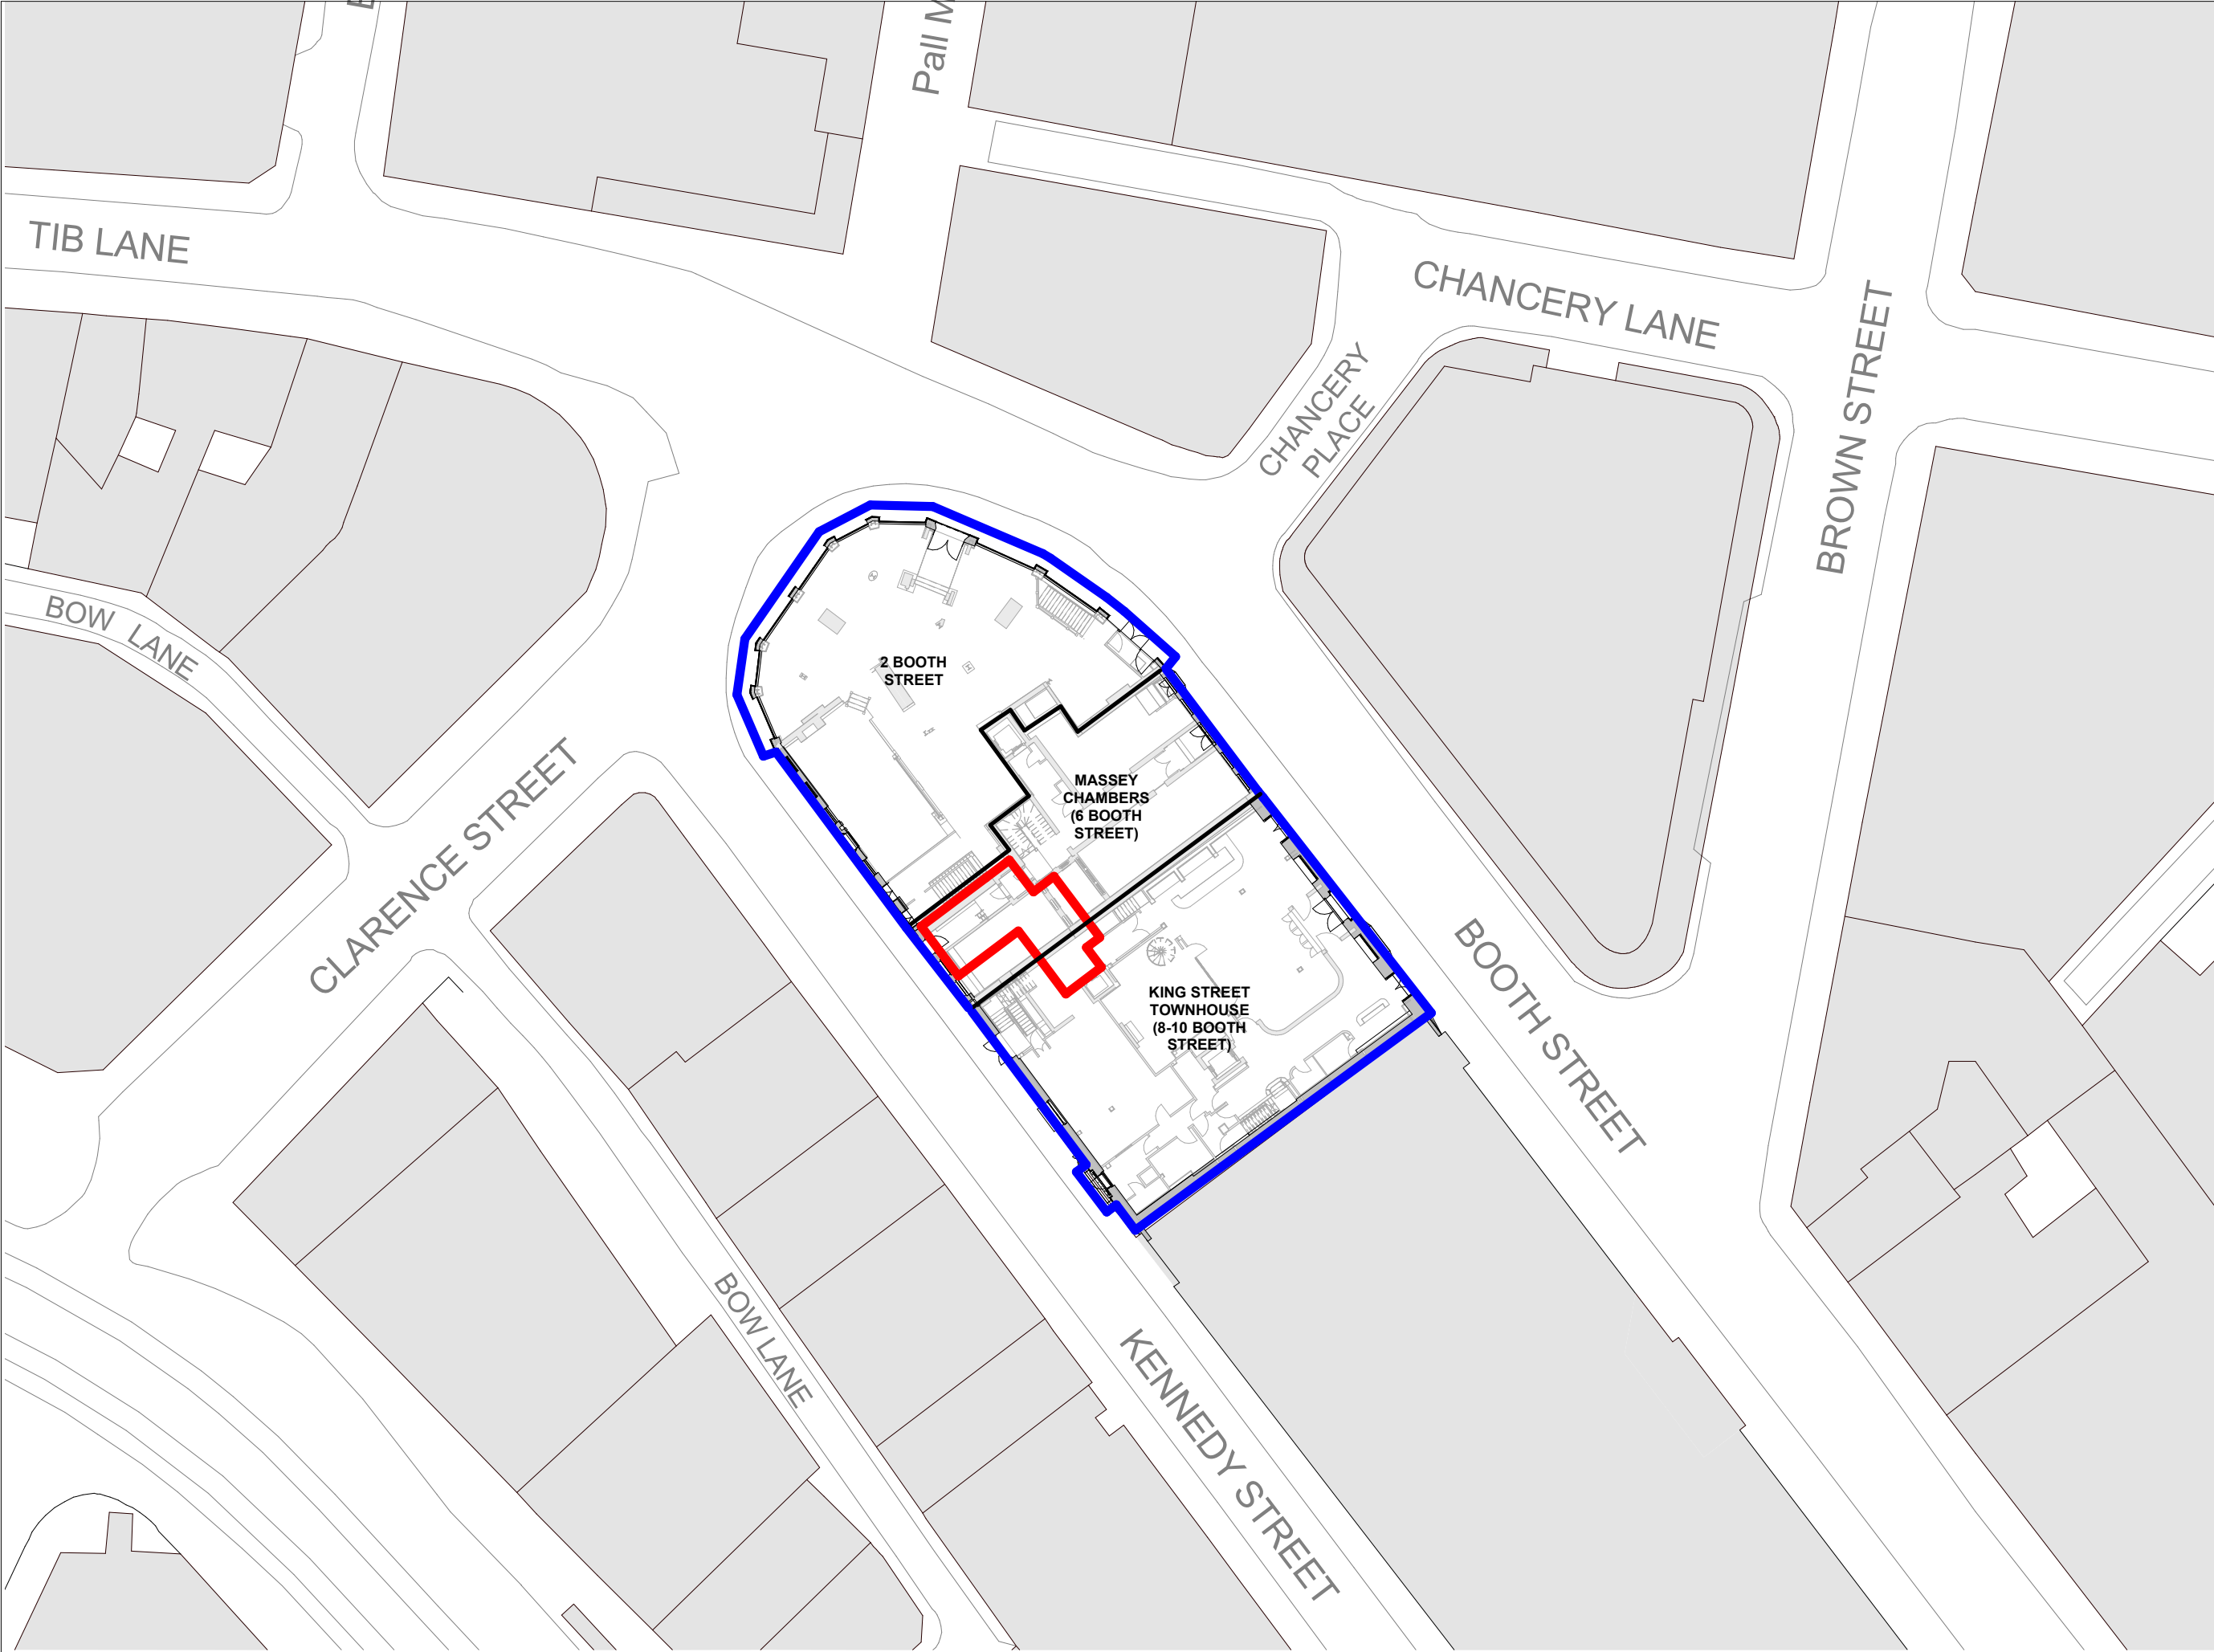

Keyplan

North

Notes:

Do not scale off this document/drawing/model for any purposes other than those required in connection with the application for planning consent for the project.

This document/drawing/model is prepared for the sole use of EPR Architects' employer and the benefit of the employer's permitted licensees. No liability to any other persons is accepted by EPR Architects.

EPR Architects accepts no liability for any use of this document/drawing/model by parties other than the party for whom it was prepared or for purposes other than those for which it was prepared.

Copyright in the design contained in this document/drawing/model remains vested in EPR Architects.

2 0 2 4 6 8 10
m
SCALE 1:200


KEY

Application Boundary

Ownership Boundary

Note. Application Boundary and Ownership Boundary for Basement level only

01	Planning Issue	04-2020	SB	DS
No.	Revision	Date	Initial	Chk'd
EPR Architects 30 Millbank, London SW1P 4DU +44(0)20 79327600 www.epr.co.uk				
2 Booth Street - Manchester			EPR Project No 11178	
Existing Site Plan				
Scale @A1 1:200		Status Planning	Suitability Revision S6 - 01	
Project Code Originator Zone Level Type Rate Class Number 11178 - EPR-00-00-TP-A-01-5001				

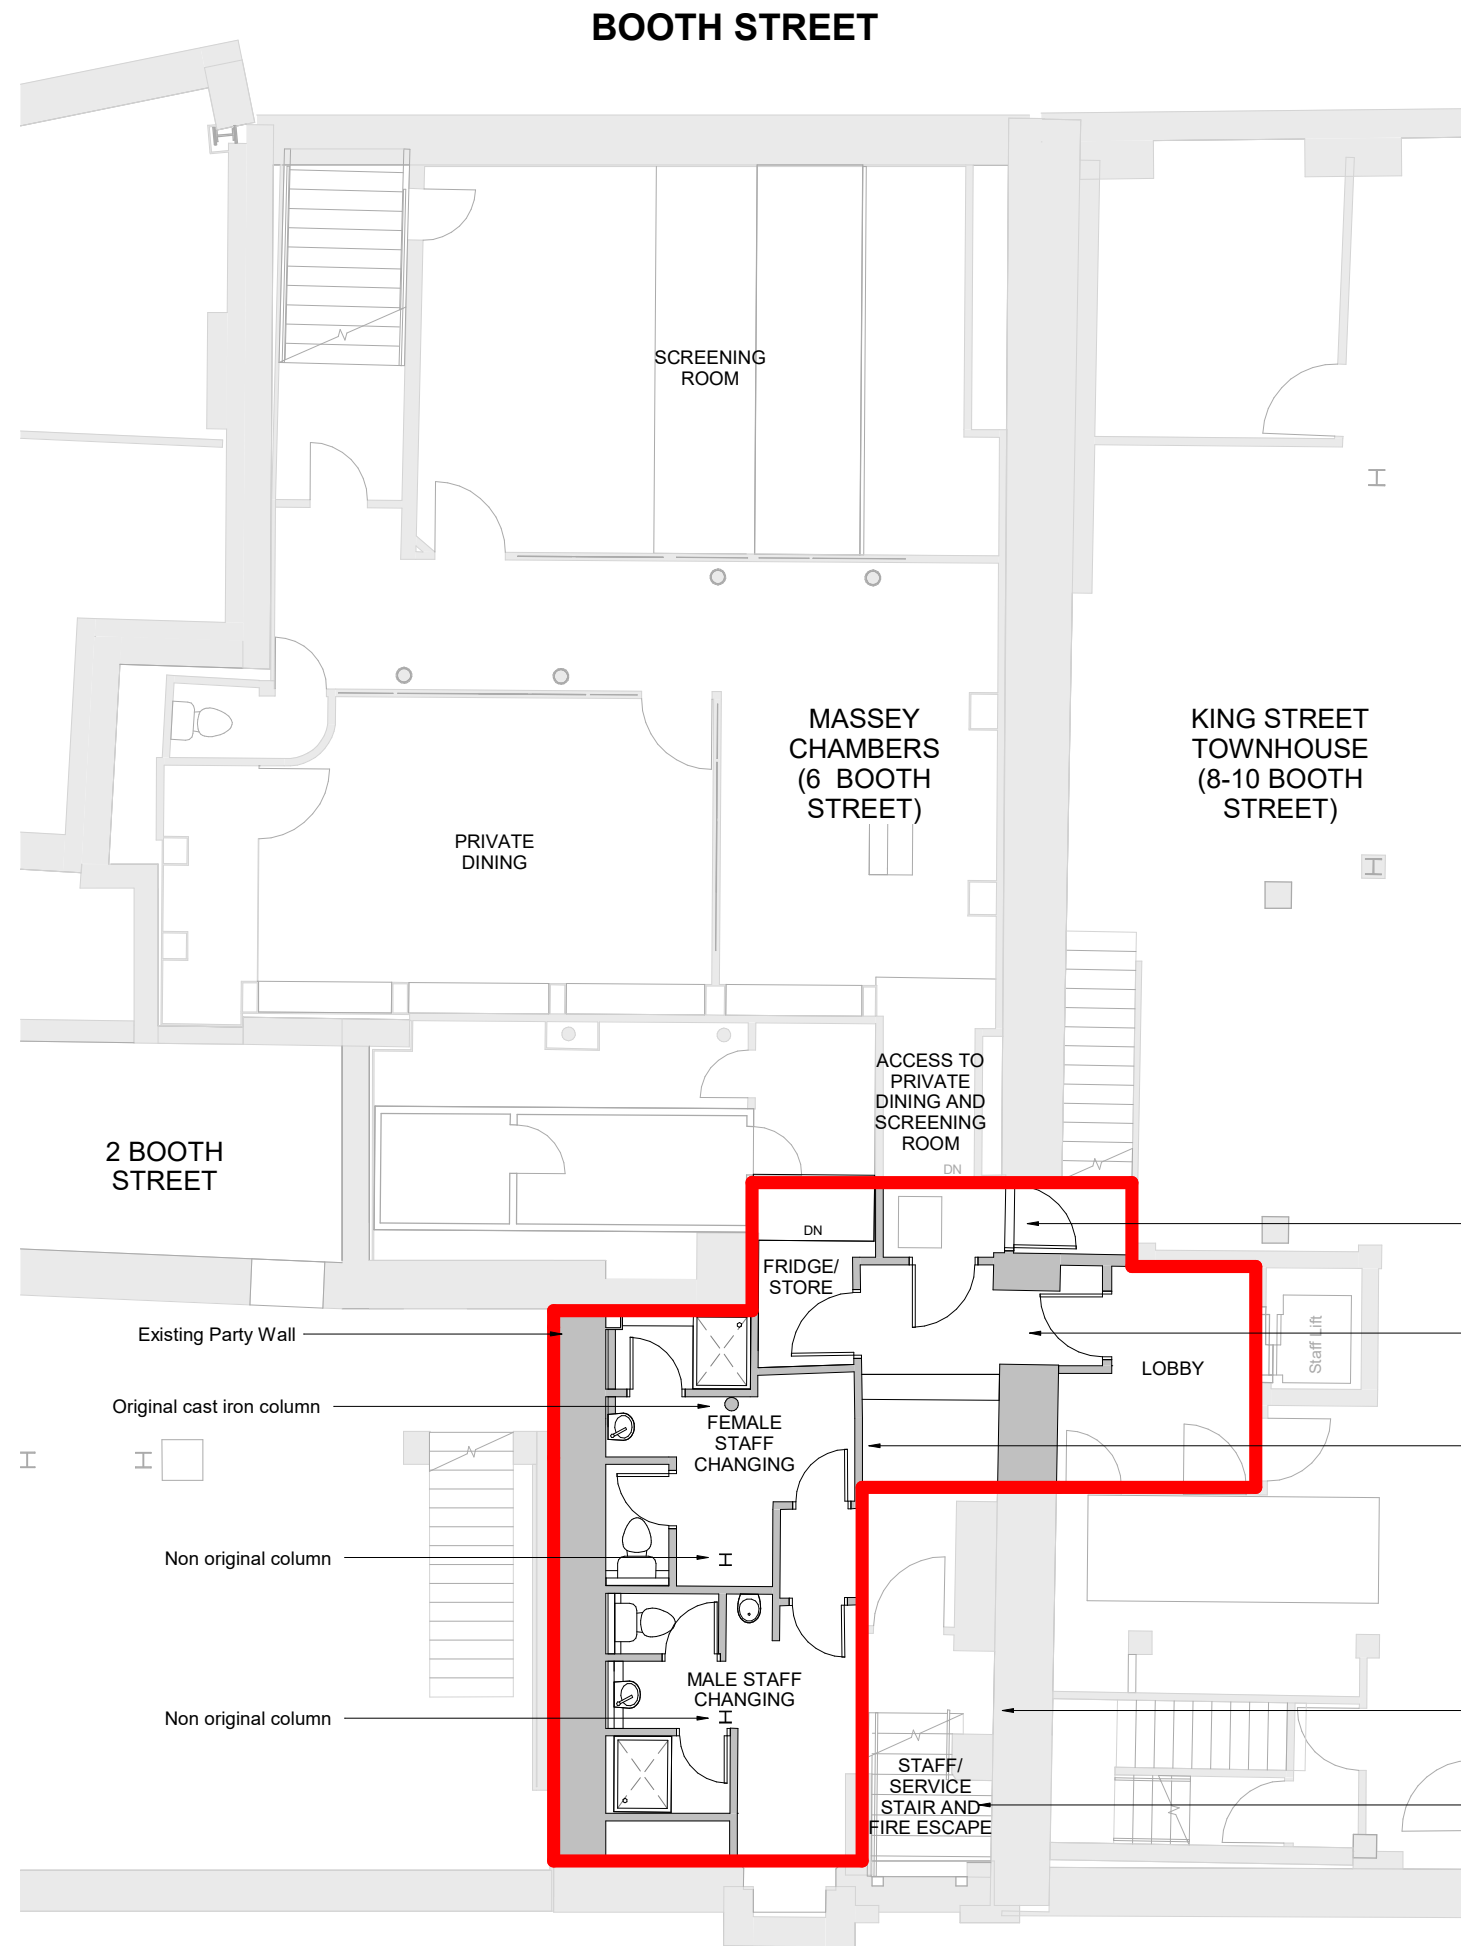


1 B1 Existing Floor Plan - MC
1:50

KENNEDY STREET

Keyplan

North

 

Notes:


Do not scale off this document/drawing/model for any purposes other than those required in connection with the application for planning consent for the project.

This document/drawing/model is prepared for the sole use of EPR Architects' employer and the benefit of the employer's permitted licensees. No liability to any other persons is accepted by EPR Architects.

EPR Architects accepts no liability for any use of this document/drawing/model by parties other than the party for whom it was prepared or for purposes other than those for which it was prepared.

Copyright in the design contained in this document/drawing/model remains vested in EPR Architects.

Scale bar

 

KEY



Application Boundary

01	Planning Issue	04-2020	SB	DS
No.	Revision	Date	Initial	Chk'd

EPR Architects

30 Millbank, London SW1P 4DU
+44(0)20 79327600
www.epr.co.uk



2 Booth Street - Manchester

EPR Project No
11178

Existing Basement Level

Scale @A1	Status	Suitability	Revision
1:50	Planning	S6	01

Project Code	Originator	Zone	Level	Type	Rate	Class	Number
11178 - EPR - 00 - B1 - TP - A - 02-5110							

 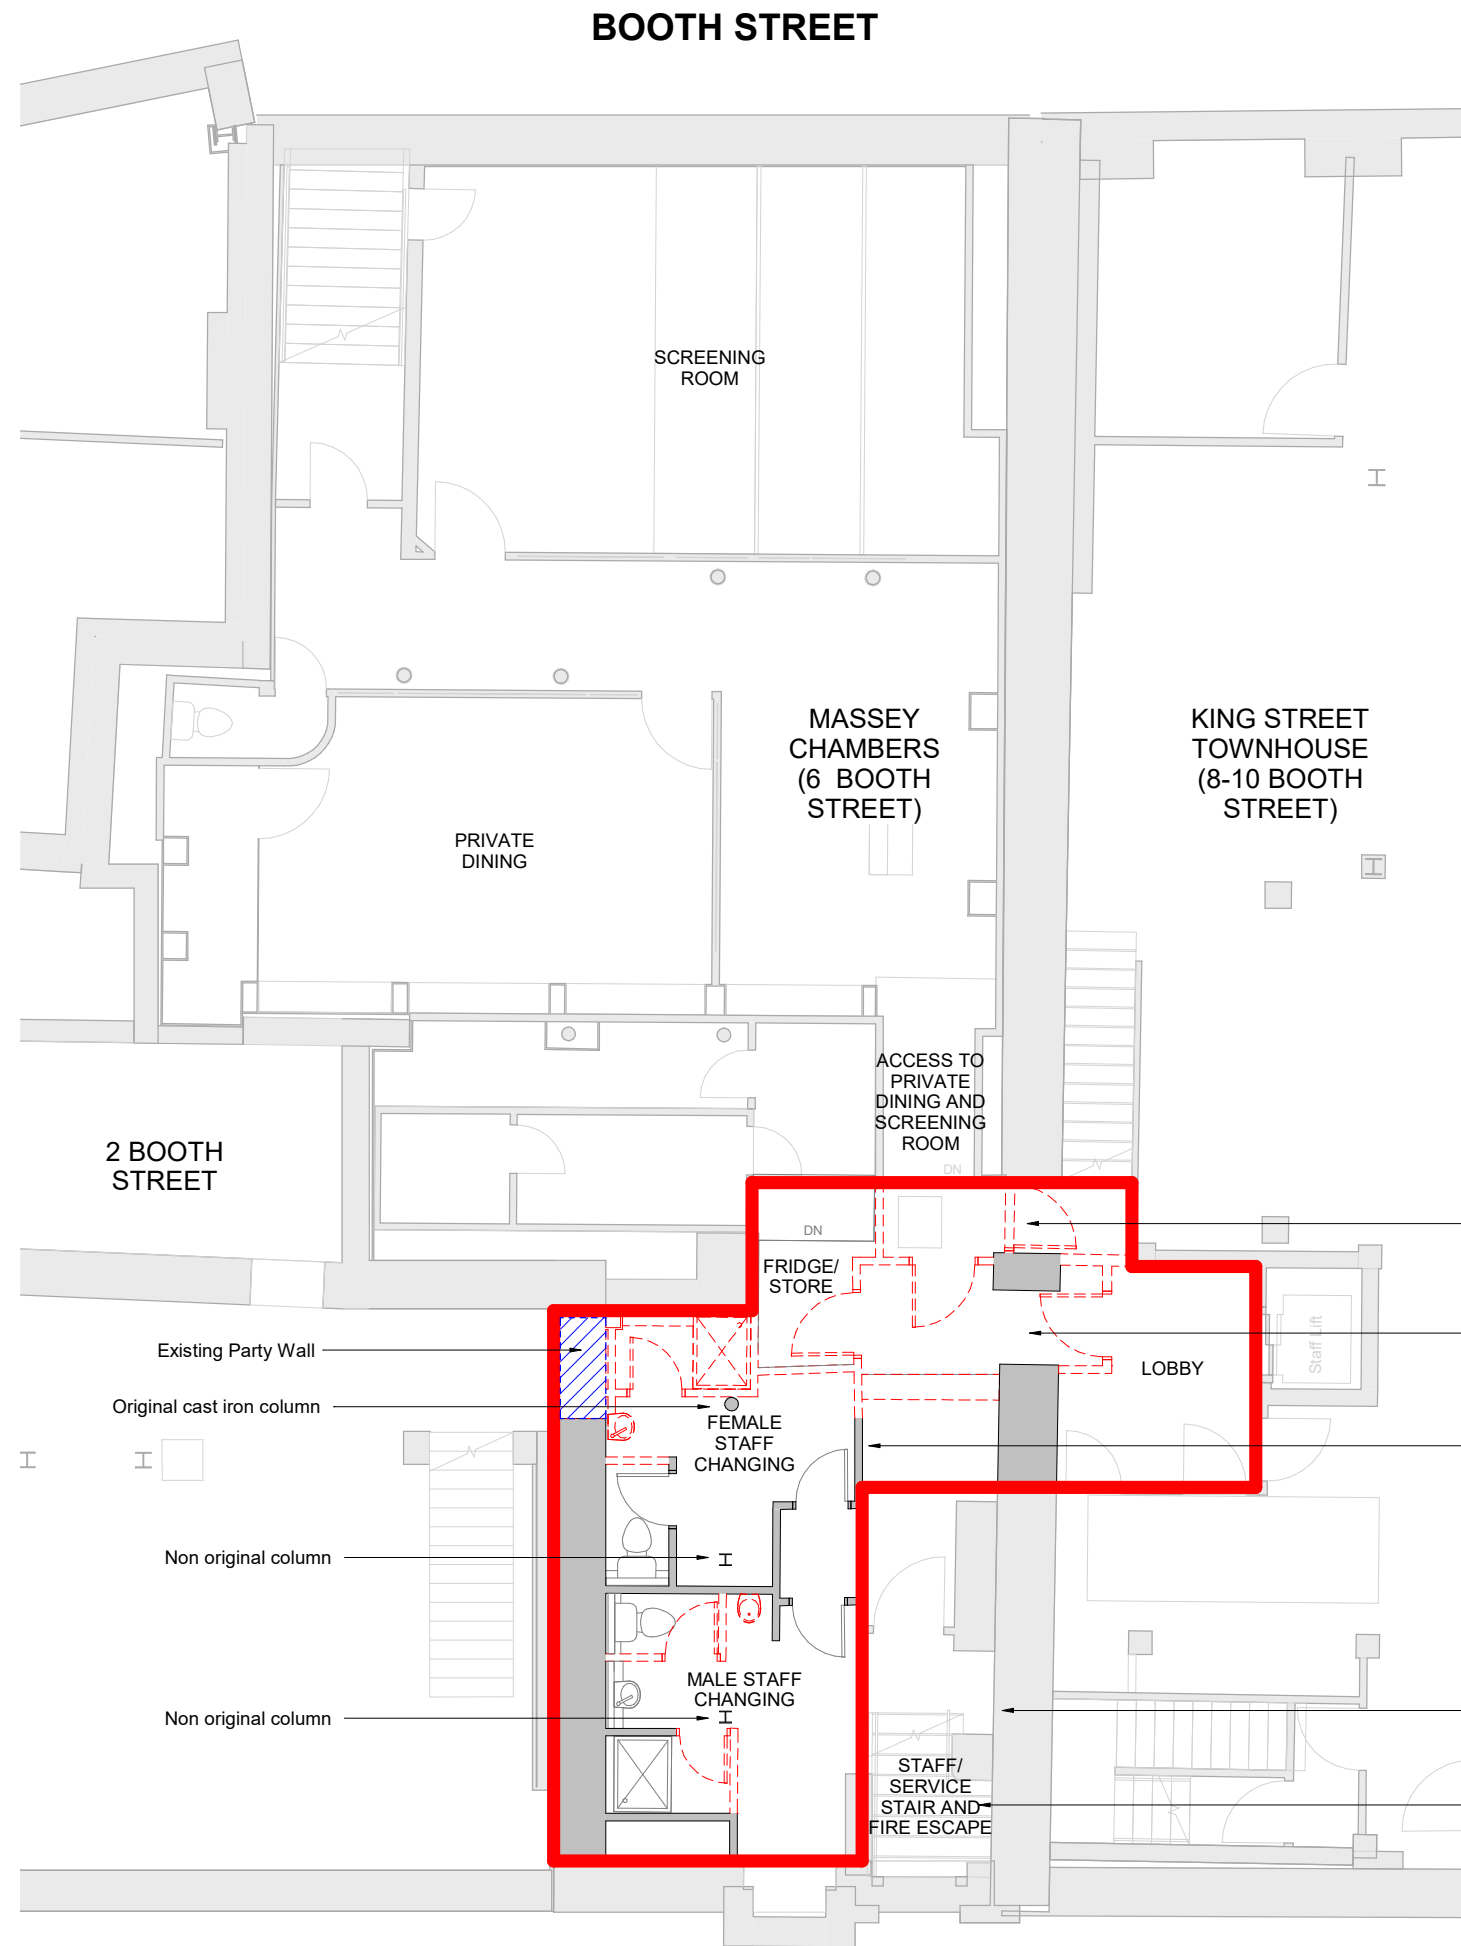

KEY

- Application Boundary
- Demolition - no significance
- Demolition - high significance

Non original opening to connect to 8-10 Booth Street Hotel Ground floor

Non original opening to connect to 8-10 Booth Street Hotel passenger/goods lift

Non original stud partition walls

Existing Party Wall

Original stone staircase

No.	Revision	Date	Initial	Chk'd
-----	----------	------	---------	-------

EPR Architects


30 Millbank, London SW1P 4DU
+44(0)20 79327600
www.epr.co.uk

2 Booth Street - Manchester EPR Project No 11178

Demolition Basement Level

Scale @A1 Status Suitability Revision
1:50 Planning S6 - 01

Project Code Originator Zone Level Type Rate Class Number
11178 - EPR - 00 - B1 - TP - A - 02-5210

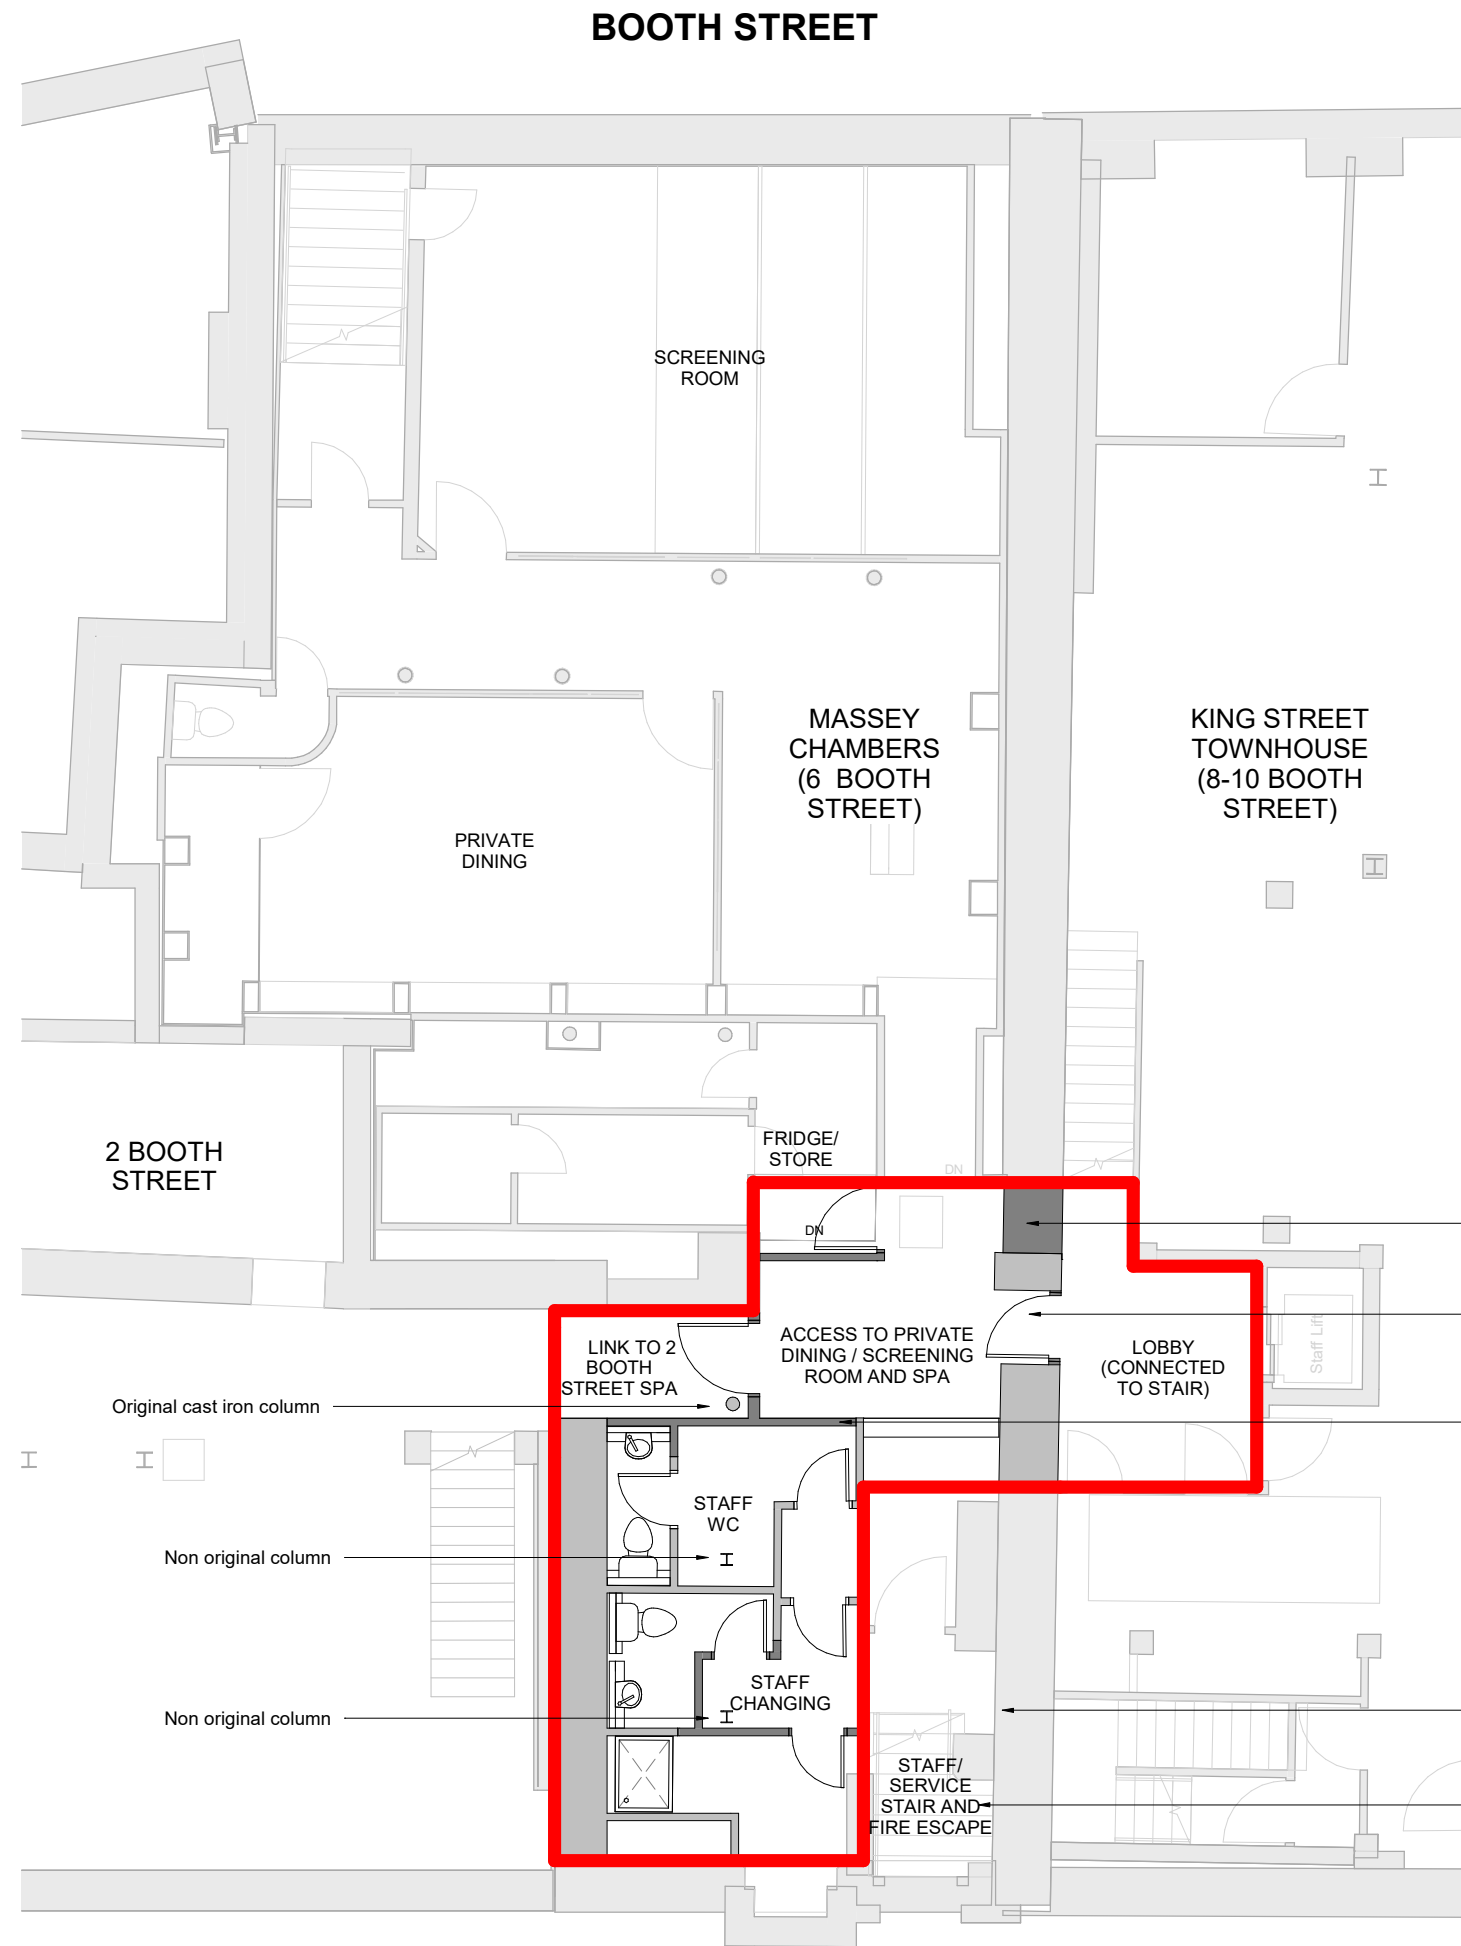


1 B1 Proposed Floor Plan - MC
1:50

KENNEDY STREET

Keyplan

North

 

Notes:
Do not scale off this document/drawing/model for any purposes other than those required in connection with the application for planning consent for the project.

This document/drawing/model is prepared for the sole use of EPR Architects' employer and the benefit of the employer's permitted licensees. No liability to any other persons is accepted by EPR Architects.

EPR Architects accepts no liability for any use of this document/drawing/model by parties other than the party for whom it was prepared or for purposes other than those for which it was prepared.
Copyright in the design contained in this document/drawing/model remains vested in EPR Architects.

Scale bar


0.5 0 0.5 1 1.5 2 2.5
SCALE 1:50 m

KEY

- Application Boundary
- Existing Internal Walls
- Proposed Internal Walls

- Non original opening closed
- Non original opening - guests to arrive in lobby from ground floor of King Street Townhouse to access the Private Dining, Screening Room or Spa facilities
- New stud partition walls
- Existing Party Wall
- Original stone staircase to be retained

01	Planning Issue	04-2020	SB	DS
No.	Revision	Date	Initial	Chk'd
EPR Architects 30 Millbank, London SW1P 4DU +44(0)20 79327600 www.epr.co.uk				
2 Booth Street - Manchester			EPR Project No 11178	
Proposed Basement Level				
Scale @A1	Status	Suitability Revision		
1: 50	Planning	S6 - 01		
Project Code	Originator	Zone	Level	Type Rate Class Number
11178 - EPR - 00 - B1 - TP - A -	02-5310			

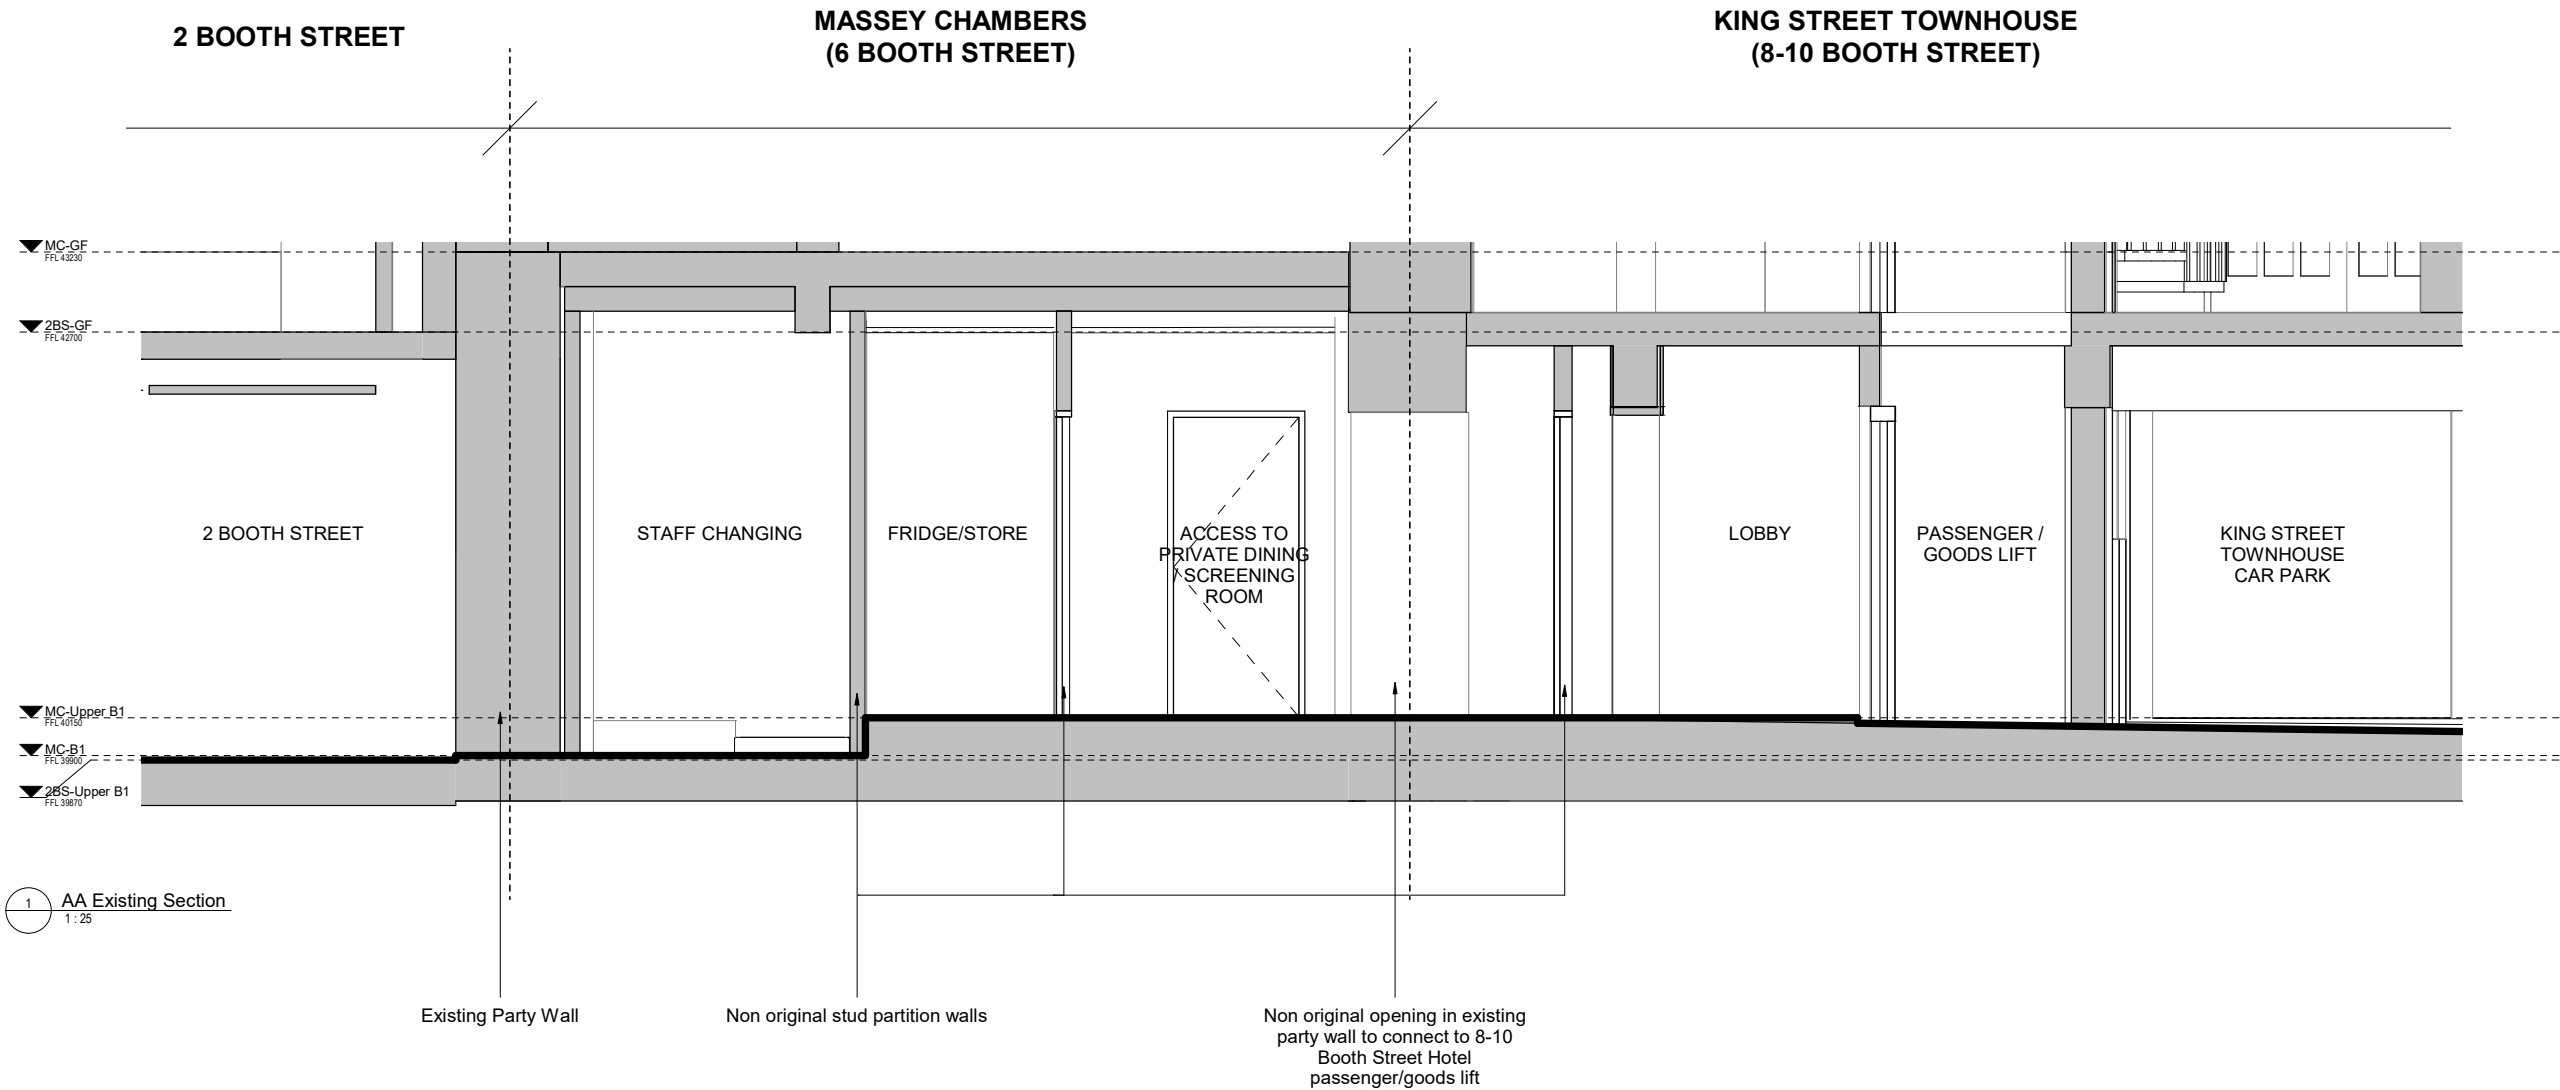

1 AA Existing Section
1:25

Keyplan

North

Notes:

Do not scale off this document/drawing/model for any purposes other than those required in connection with the application for planning consent for the project.

This document/drawing/model is prepared for the sole use of EPR Architects' employer and the benefit of the employer's permitted licensees. No liability to any other persons is accepted by EPR Architects.


EPR Architects accepts no liability for any use of this document/drawing/model by parties other than the party for whom it was prepared or for purposes other than those for which it was prepared.

Copyright in the design contained in this document/drawing/model remains vested in EPR Architects.


Scale bar

200 0 200 400 600 800 1000
LFL/LJ
SCALE 1:25 mm


01	Planning Issue	04-2020	SB	DS
No.	Revision	Date	Initial	Chk'd
EPR Architects 30 Millbank, London SW1P 4DJ +44(0)20 79327600 www.epr.co.uk				
2 Booth Street - Manchester			EPR Project No 11178	
Existing Section AA				
Scale @A1 1:25	Status Planning	Suitability S6	Revision - 01	
Project Code 11178 - EPR - 00 - AA - TP - A - 05-5140	Originator	Zone	Level	Type Rate Class Number

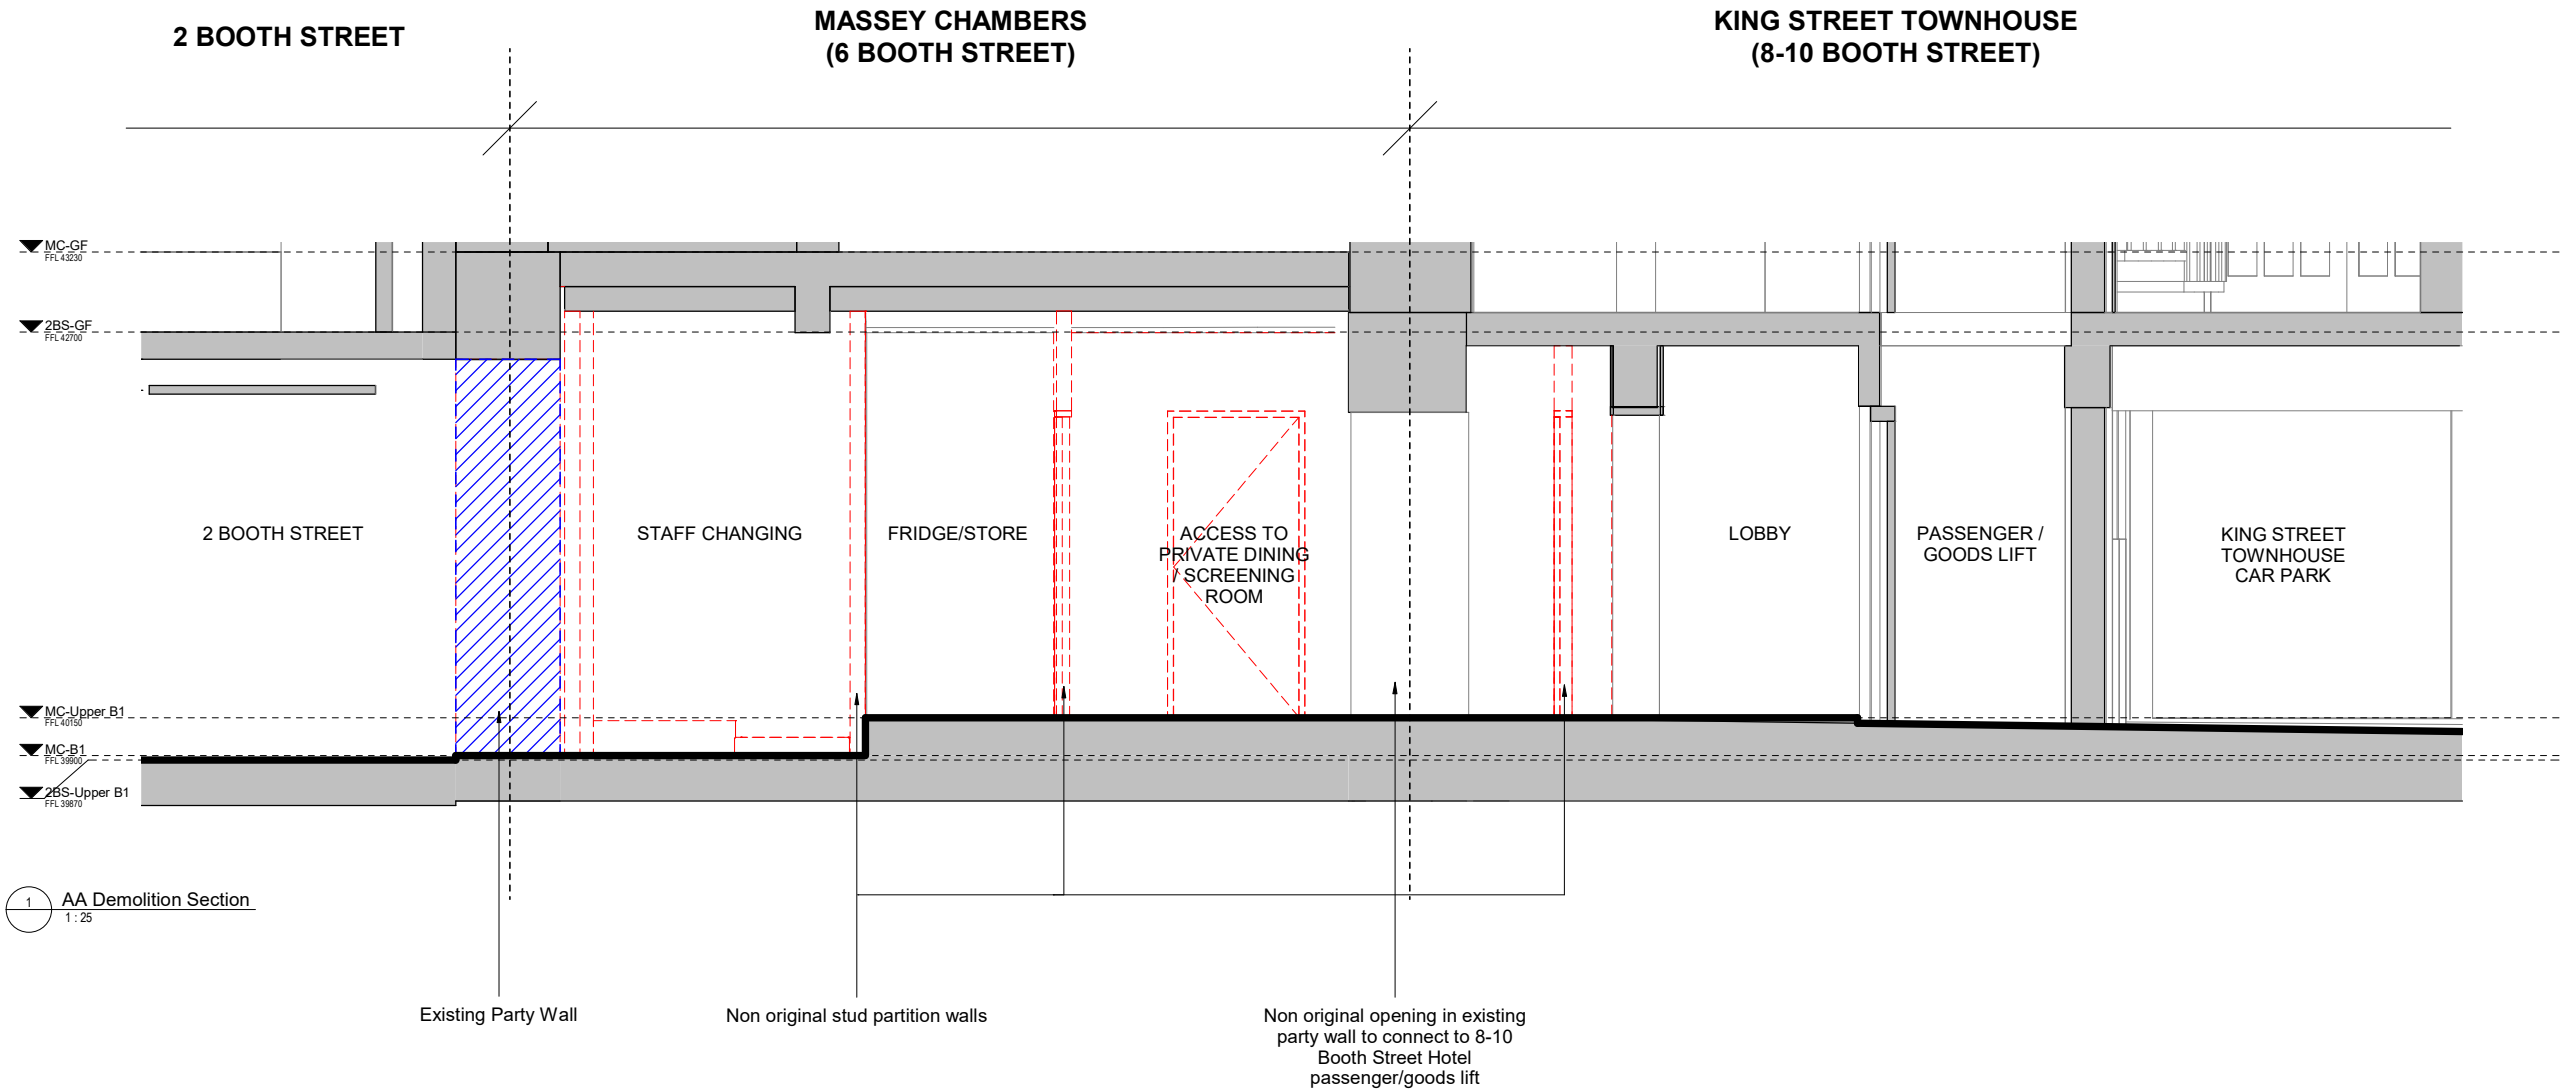

Keyplan

 

North

 

Notes:

Do not scale off this document/drawing/model for any purposes other than those required in connection with the application for planning consent for the project.

This document/drawing/model is prepared for the sole use of EPR Architects' employer and the benefit of the employer's permitted licensees. No liability to any other persons is accepted by EPR Architects.

EPR Architects accepts no liability for any use of this document/drawing/model by parties other than the party for whom it was prepared or for purposes other than those for which it was prepared.

Copyright in the design contained in this document/drawing/model remains vested in EPR Architects.

Scale bar


200 0 200 400 600 800 1000
mm
SCALE 1:25

KEY


Demolition - no significance

Demolition - high significance


01	Planning Issue	04-2020	SB	DS
No.	Revision	Date	Initial	Chk'd
EPR Architects 30 Millbank, London SW1P 4DU +44(0)20 79327600 www.epr.co.uk				
2 Booth Street - Manchester			EPR Project No 11178	
Demolition Section AA				
Scale @A1 1:25		Status Planning	Suitability S6 - 01	
Project Code Originator Zone Level Type Rate Class Number 11178 - EPR - 00 - AA - TP - A - 05-5240				

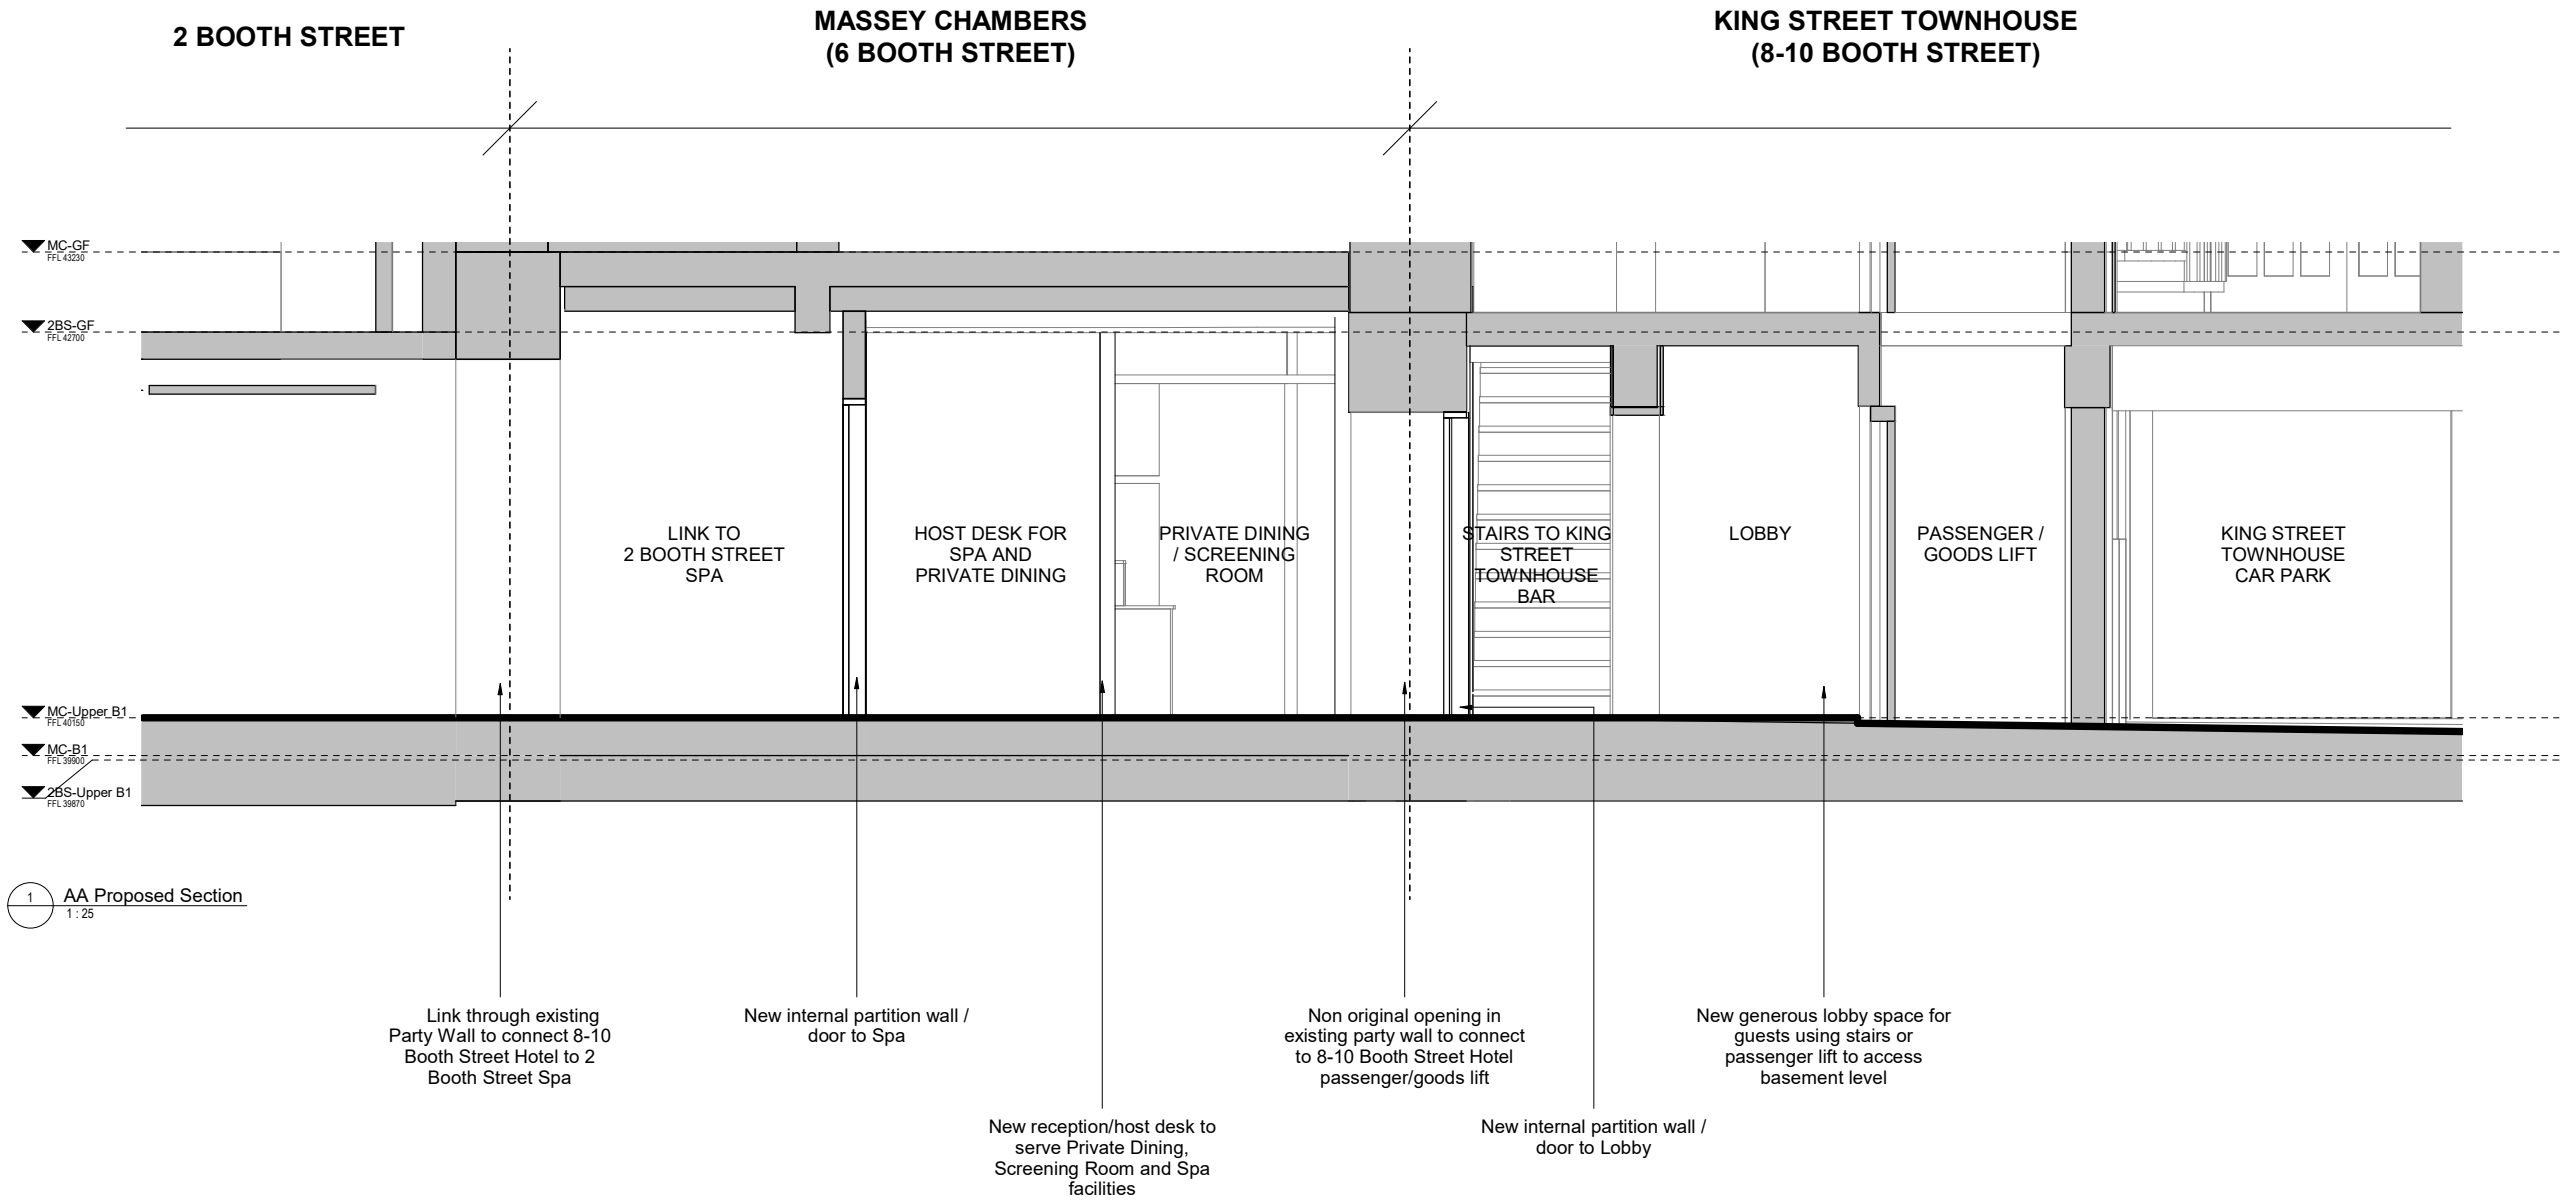

Keyplan

 

North

 

Notes:
Do not scale off this document/drawing/model for any purposes other than those required in connection with the application for planning consent for the project.

This document/drawing/model is prepared for the sole use of EPR Architects' employer and the benefit of the employer's permitted licensees. No liability to any other persons is accepted by EPR Architects.

EPR Architects accepts no liability for any use of this document/drawing/model by parties other than the party for whom it was prepared or for purposes other than those for which it was prepared.

Copyright in the design contained in this document/drawing/model remains vested in EPR Architects.

Scale bar



01 Planning Issue 04-2020 SB DS

No.	Revision	Date	Initial	Chk'd
01	Planning Issue	04-2020	SB	DS


EPR Architects
30 Millbank, London SW1P 4DJ
+44(0)20 79327600
www.epr.co.uk

2 Booth Street - Manchester EPR Project No 11178

Proposed Section AA

Scale @A1	Status	Suitability	Revision
1 : 25	Planning	S6	- 01

Project Code	Originator	Zone	Level	Type	Rate	Class	Number
11178 - EPR - 00 - AA - TP - A - 05-5340							

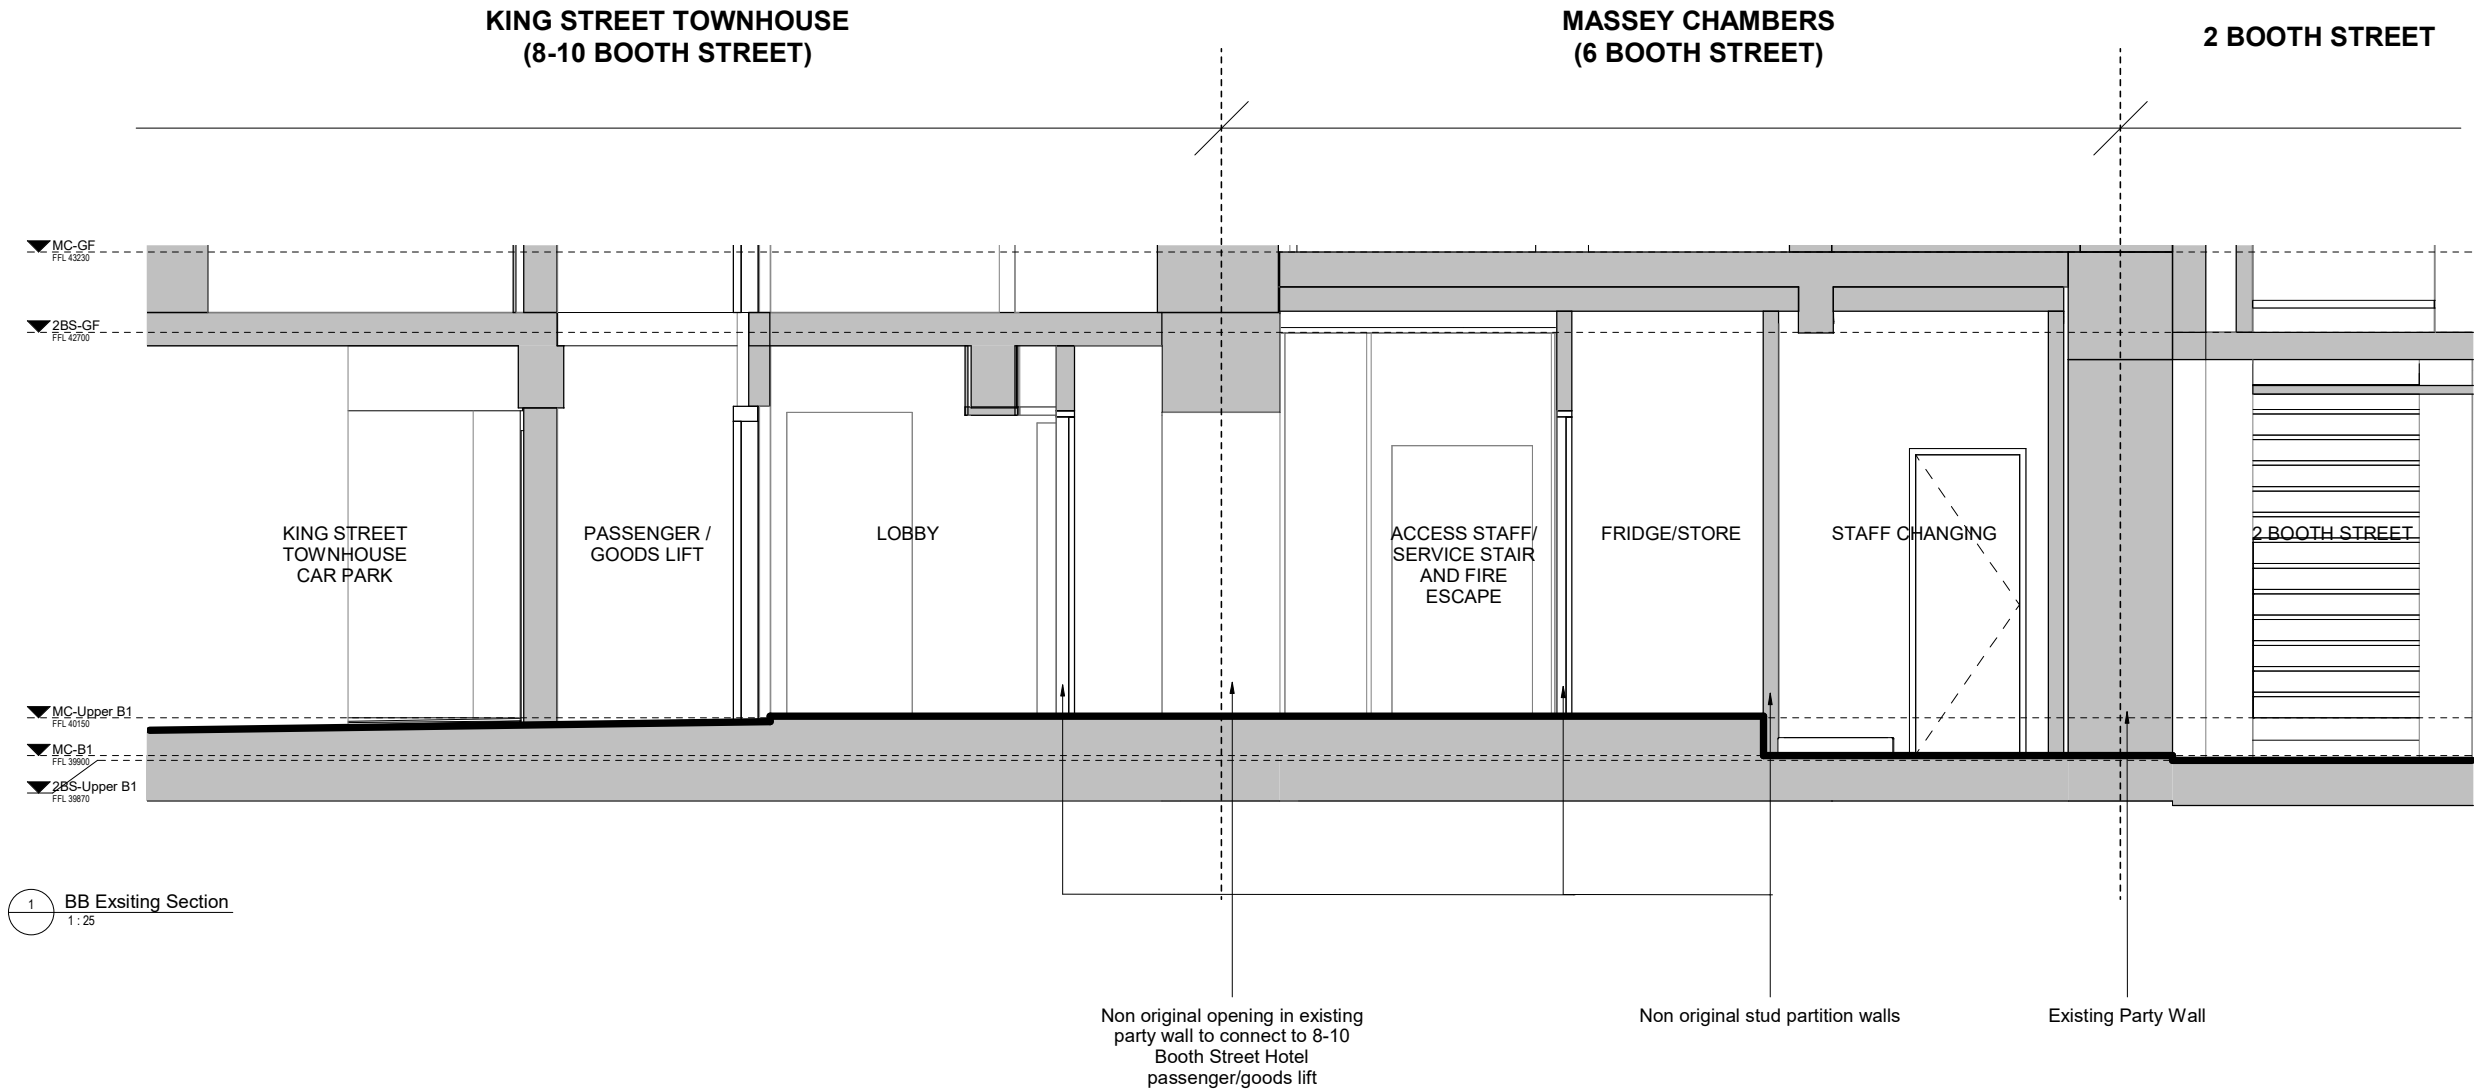

Keyplan

North

Notes:

Do not scale off this document/drawing/model for any purposes other than those required in connection with the application for planning consent for the project.

This document/drawing/model is prepared for the sole use of EPR Architects' employer and the benefit of the employer's permitted licensees. No liability to any other persons is accepted by EPR Architects.


EPR Architects accepts no liability for any use of this document/drawing/model by parties other than the party for whom it was prepared or for purposes other than those for which it was prepared.

Copyright in the design contained in this document/drawing/model remains vested in EPR Architects.

Scale bar

200 0 200 400 600 800 1000
LFL/LJ
SCALE 1:25 mm

01	Planning Issue	04-2020	SB	DS
No.	Revision	Date	Initial	Chk'd
EPR Architects 30 Millbank, London SW1P 4DJ +44(0)20 79327600 www.epr.co.uk				
2 Booth Street - Manchester			EPR Project No 11178	
Existing Section BB				
Scale @A1 1:25		Status Planning	Suitability Revision S6 - 01	
Project Code Originator Zone Level Type Rate Class Number 11178 - EPR - 00 - BB - TP - A - 05-5141				

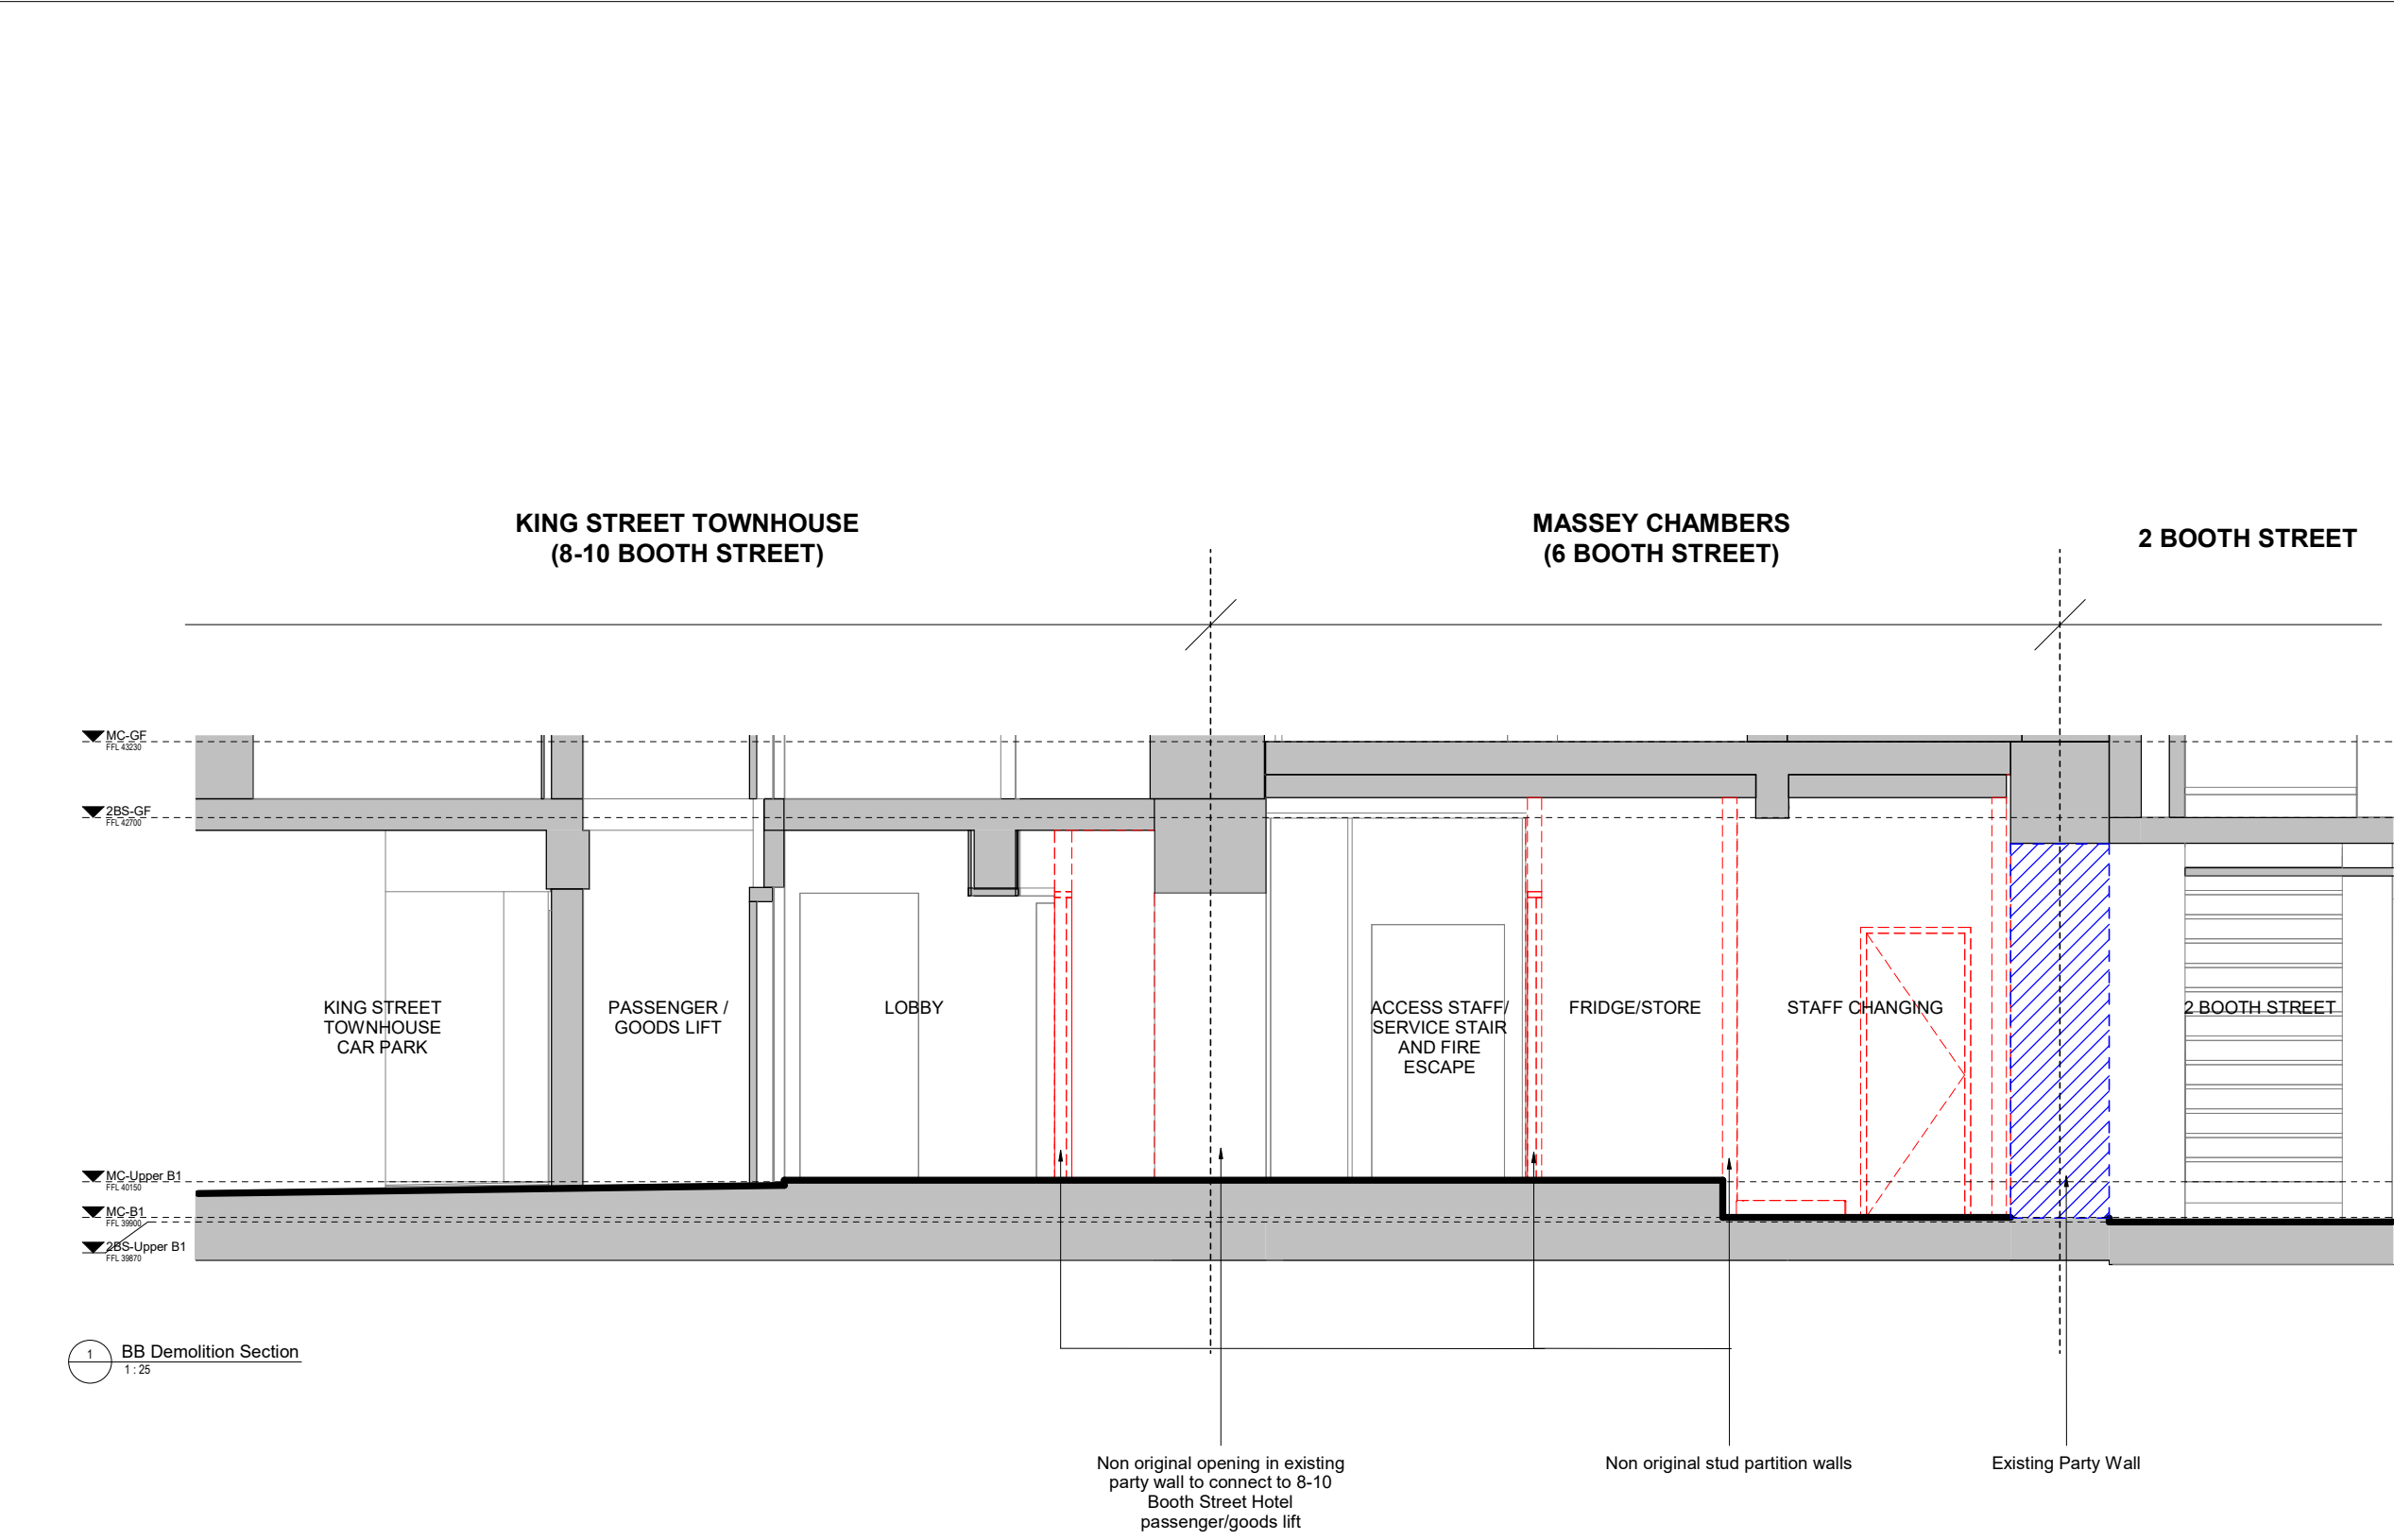

Keyplan

North

Notes:
Do not scale off this document/drawing/model for any purposes other than those required in connection with the application for planning consent for the project.

This document/drawing/model is prepared for the sole use of EPR Architects' employer and the benefit of the employer's permitted licensees. No liability to any other persons is accepted by EPR Architects.

EPR Architects accepts no liability for any use of this document/drawing/model by parties other than the party for whom it was prepared or for purposes other than those for which it was prepared.

Copyright in the design contained in this document/drawing/model remains vested in EPR Architects.

Scale bar

200 0 200 400 600 800 1000
LFL/LJ
SCALE 1:25 mm

KEY

Demolition - no significance

Demolition - high significance

01	Planning Issue	04-2020	SB	DS
No.	Revision	Date	Initial	Chk'd
EPR Architects 30 Millbank, London SW1P 4DU +44(0)20 79327600 www.epr.co.uk				
2 Booth Street - Manchester			EPR Project No 11178	
Demolition Section BB				
Scale @A1		Status	Suitability	Revision
1:25		Planning	S6	- 01
Project Code	Originator	Zone	Level	Type
11178 - EPR - 00 - BB - TP - A - 05-5241				

**MASSEY CHAMBERS
(6 BOOTH STREET)**

1 BB Proposed Section
1:25

New generous lobby space for guests using stairs or passenger lift to access basement level


Non original opening in
existing party wall to connect
to 8-10 Booth Street Hotel
passenger/goods lift

New internal partition wall /
door to Lobby


New internal partition wall /
door to Spa

Original cast iron column

Link through existing
Party Wall to connect 8-10
Booth Street Hotel to 2
Booth Street Spa

 

North

 

Notes:
Do not scale off this document/drawing/model for any purposes other than those required in connection with the application for planning consent for the project.

This document/drawing/model is prepared for the sole use of EPR Architects' employer and the benefit of the employer's permitted licensees. No liability to any other persons is accepted by EPR Architects.

EPR Architects accepts no liability for any use of this document/drawing/model by parties other than the party for whom it was prepared or for purposes other than those for which it was prepared.

Copyright in the design contained in this document/drawing/model remains vested in EPR Architects.

Scale bar



Planning Issue		04-2020	SB	DS
No.	Revision	Date	Initial	Chk'd

EPR Architects




20 Barkway, London SW1P 4DU
+44(0)20 7332 9000
www.epr.co.uk

2 Booth Street - Manchester

EPR Project No
11718

Proposed Section BB

Scale @A1	Status	Suitability	Revision				
1 : 25	Planning	S6	01				
Project Code	Originator	Zone	Level	Type	Rate	Class	Number
11718	EPR	00-BB	TP	A	05	5341	

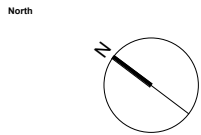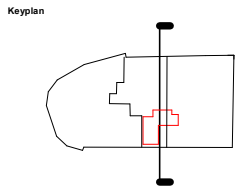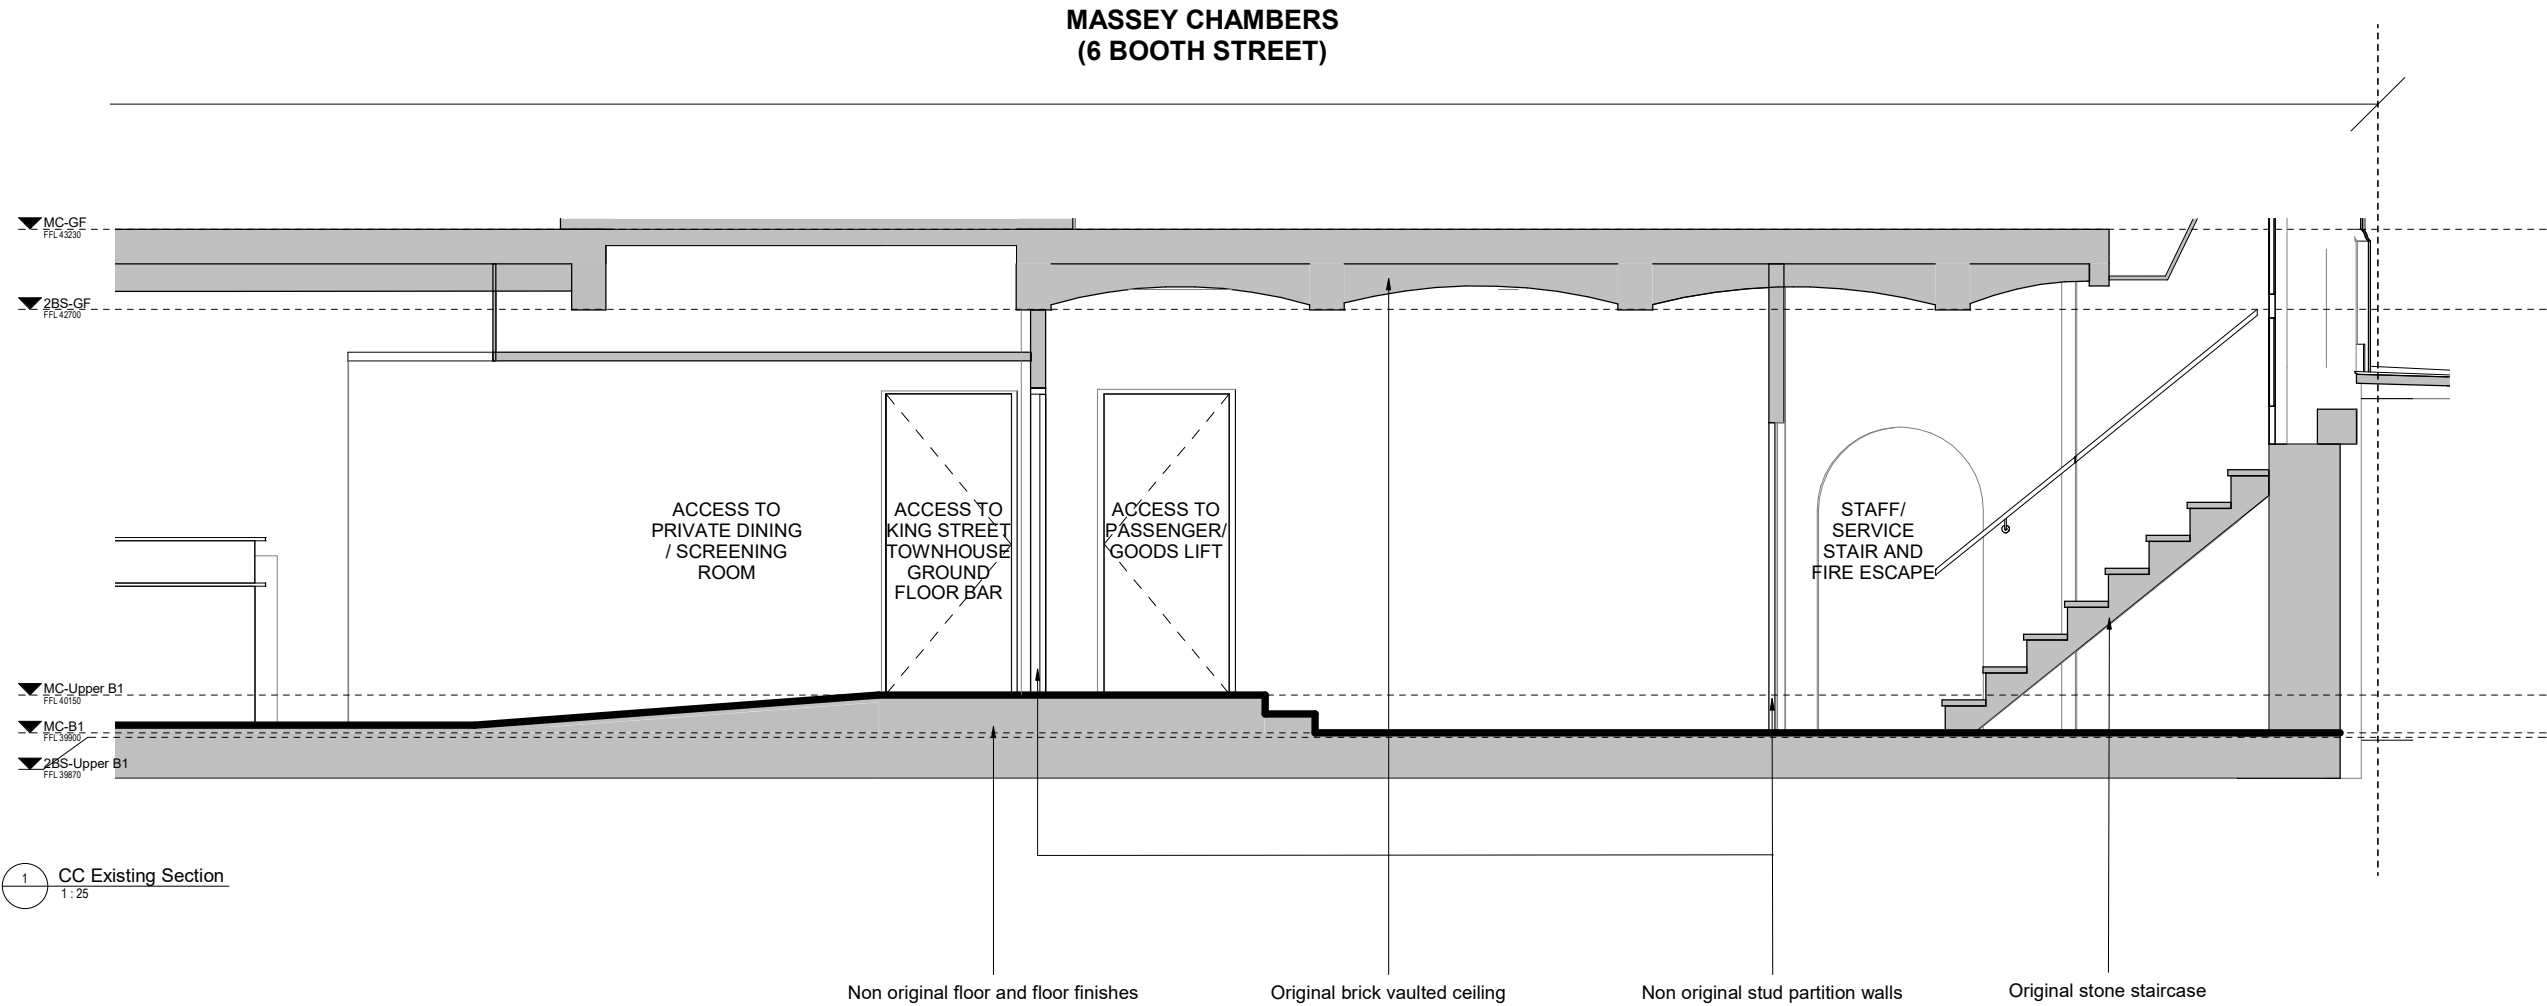


Notes:
Do not scale off this document/drawing/model for any purposes other than those required in connection with the application for planning consent for the project.

This document/drawing/model is prepared for the sole use of EPR Architects' employer and the benefit of the employer's permitted licensees. No liability to any other persons is accepted by EPR Architects.


EPR Architects accepts no liability for any use of this document/drawing/model by parties other than the party for whom it was prepared or for purposes other than those for which it was prepared.

Copyright in the design contained in this document/drawing/model remains vested in EPR Architects.

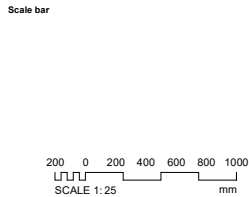

01	Planning Issue	04-2020	SB	DS
No.	Revision	Date	Initial	Chk'd
EPR Architects 30 Millbank, London SW1P 4DJ +44(0)20 79327600 www.epr.co.uk				
2 Booth Street - Manchester			EPR Project No 11178	
Existing Section CC				
Scale @A1 1 : 25	Status Planning	Suitability S6	Revision - 01	
Project Code 11178 - EPR - 00 - CC - TP - A - 05-5142	Originator	Zone	Level	Type Rate Class Number


MASSEY CHAMBERS
(6 BOOTH STREET)

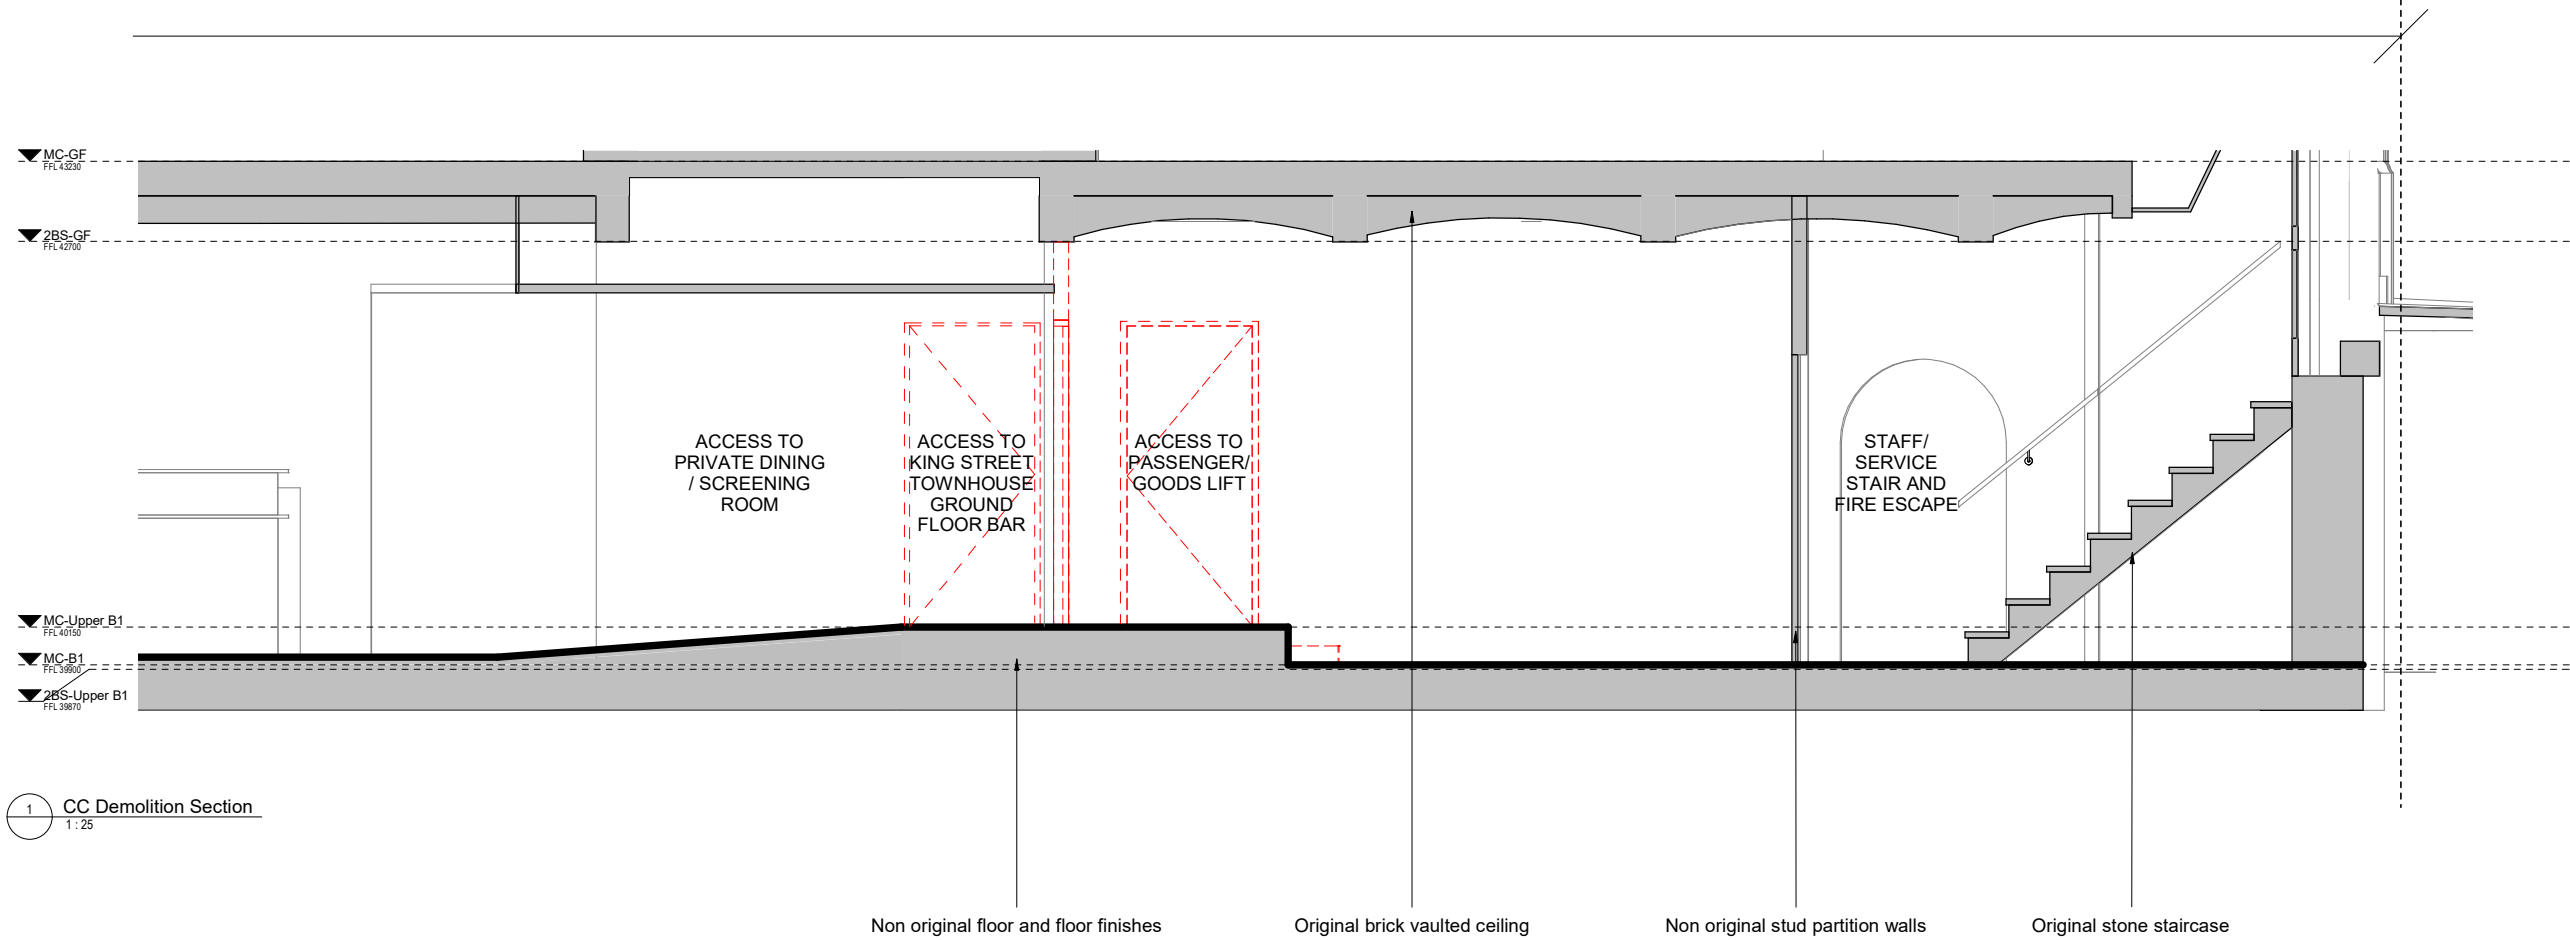



Keyplan

</

MASSEY CHAMBERS
(6 BOOTH STREET)

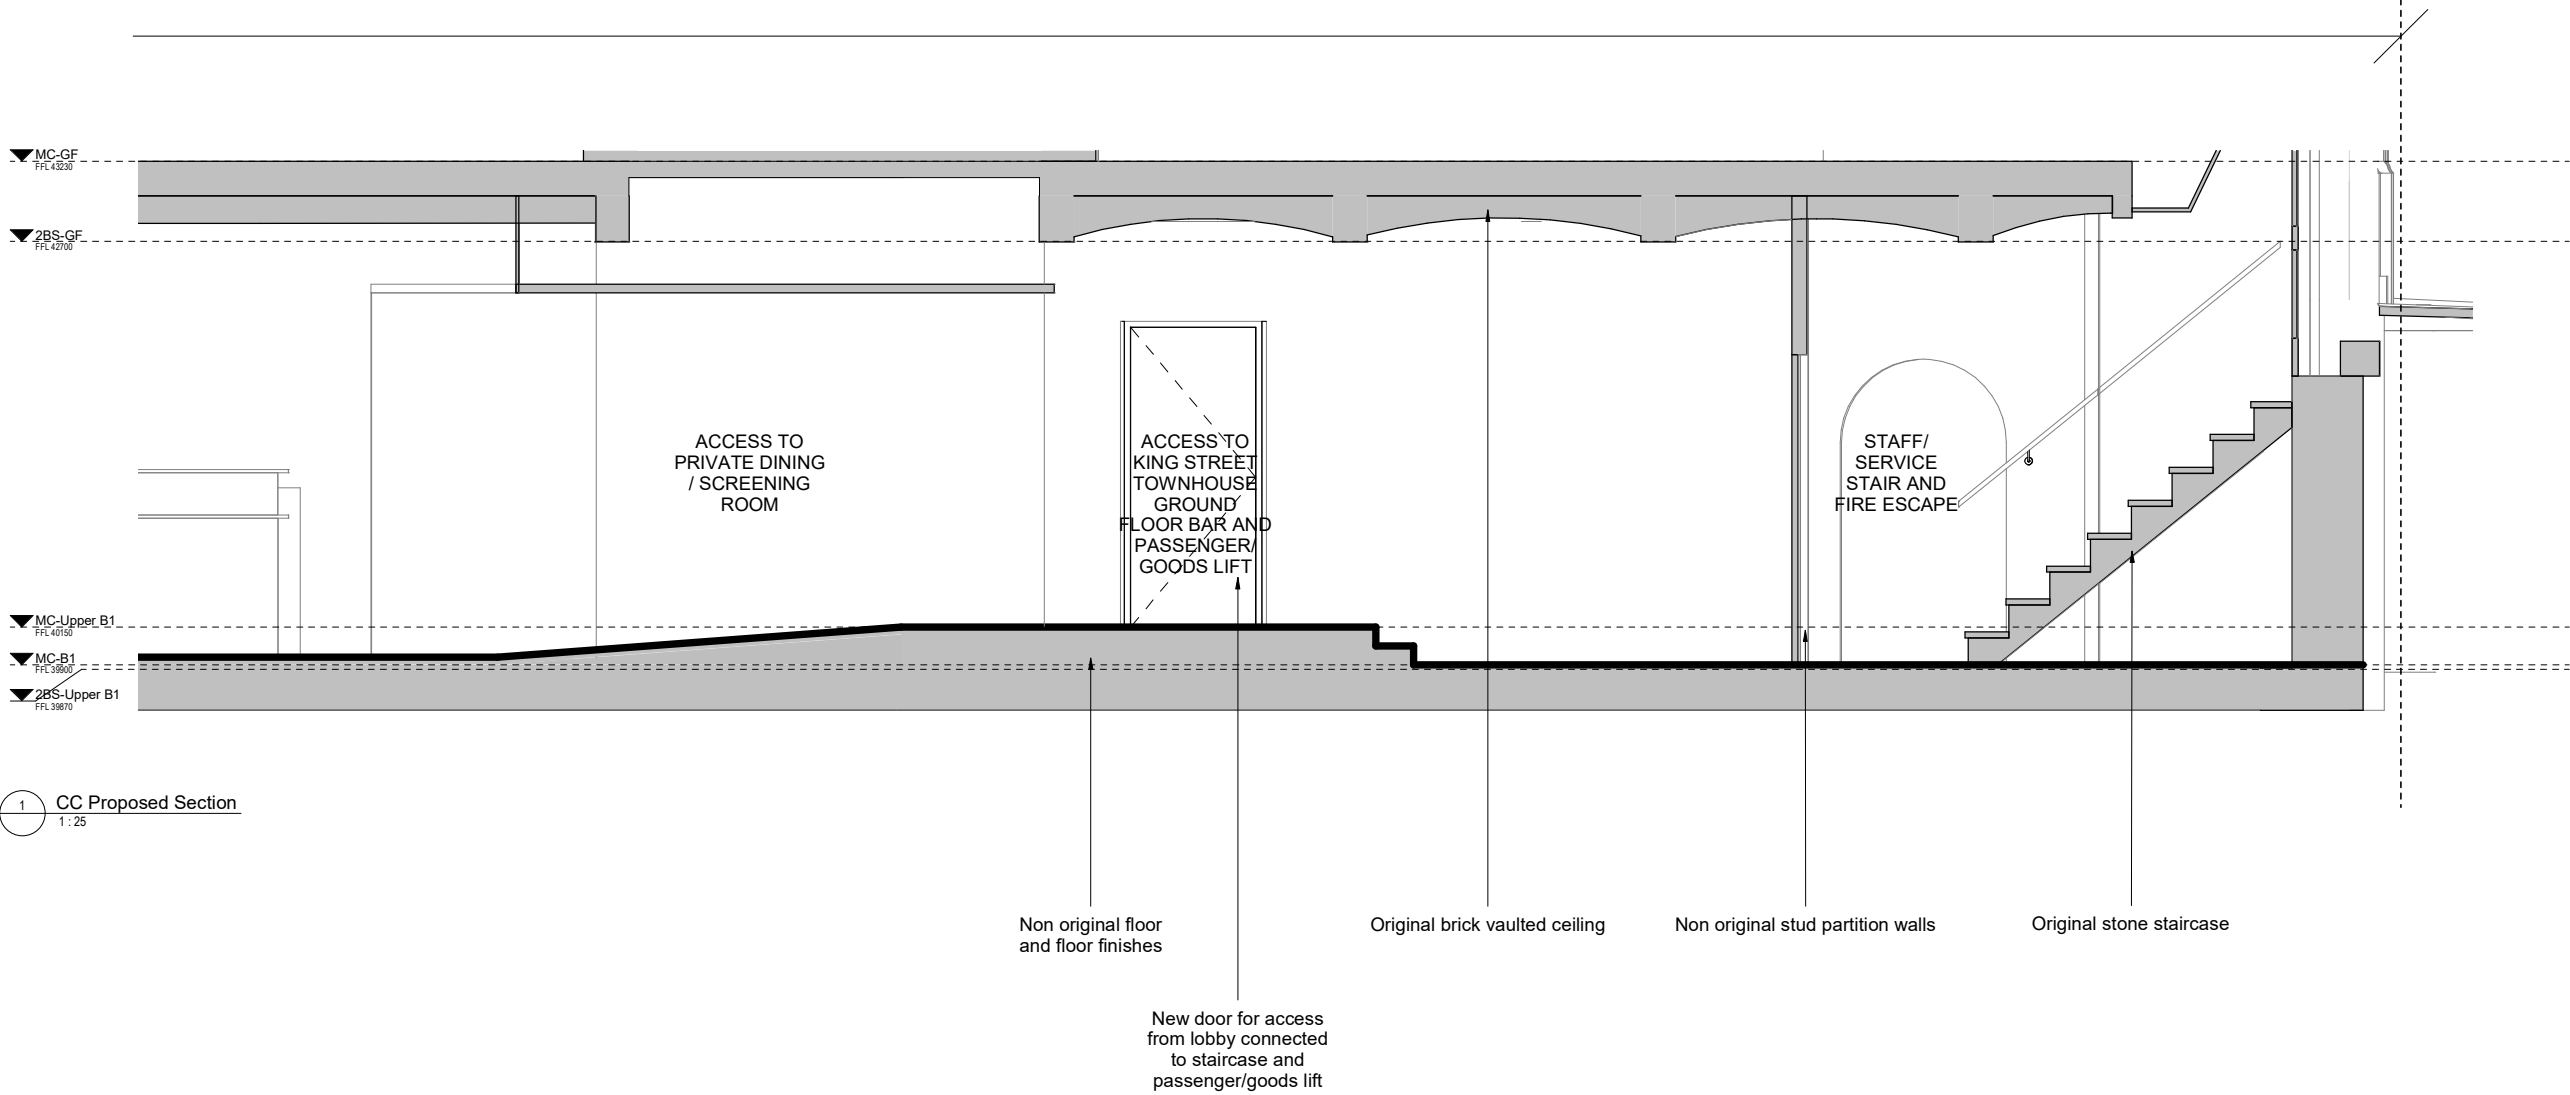

1 CC Proposed Section
1:25

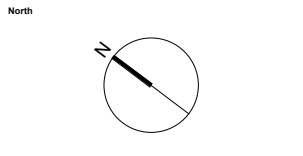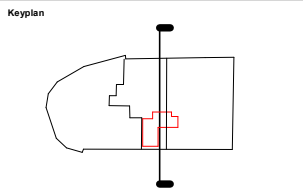


Notes:
Do not scale off this document/drawing/model for any purposes other than those required in connection with the application for planning consent for the project.

This document/drawing/model is prepared for the sole use of EPR Architects' employer and the benefit of the employer's permitted licensees. No liability to any other persons is accepted by EPR Architects.


EPR Architects accepts no liability for any use of this document/drawing/model by parties other than the party for whom it was prepared or for purposes other than those for which it was prepared.

Copyright in the design contained in this document/drawing/model remains vested in EPR Architects.

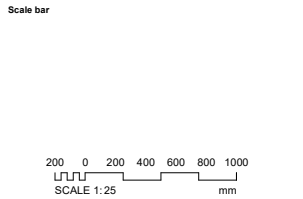

01	Planning Issue	04-2020	SB	DS
No.	Revision	Date	Initial	Chk'd
EPR Architects 30 Millbank, London SW1P 4DU +44(0)20 79327600 www.epr.co.uk				
2 Booth Street - Manchester			EPR Project No 11178	
Proposed Section CC				
Scale @A1	Status	Suitability Revision		
1:25	Planning	S6 - 01		
Project Code	Originator	Zone	Level	Type Rate Class Number
11178 - EPR - 00 - CC - TP - A - 05-5342				

MASSEY CHAMBERS
(6 BOOTH STREET)

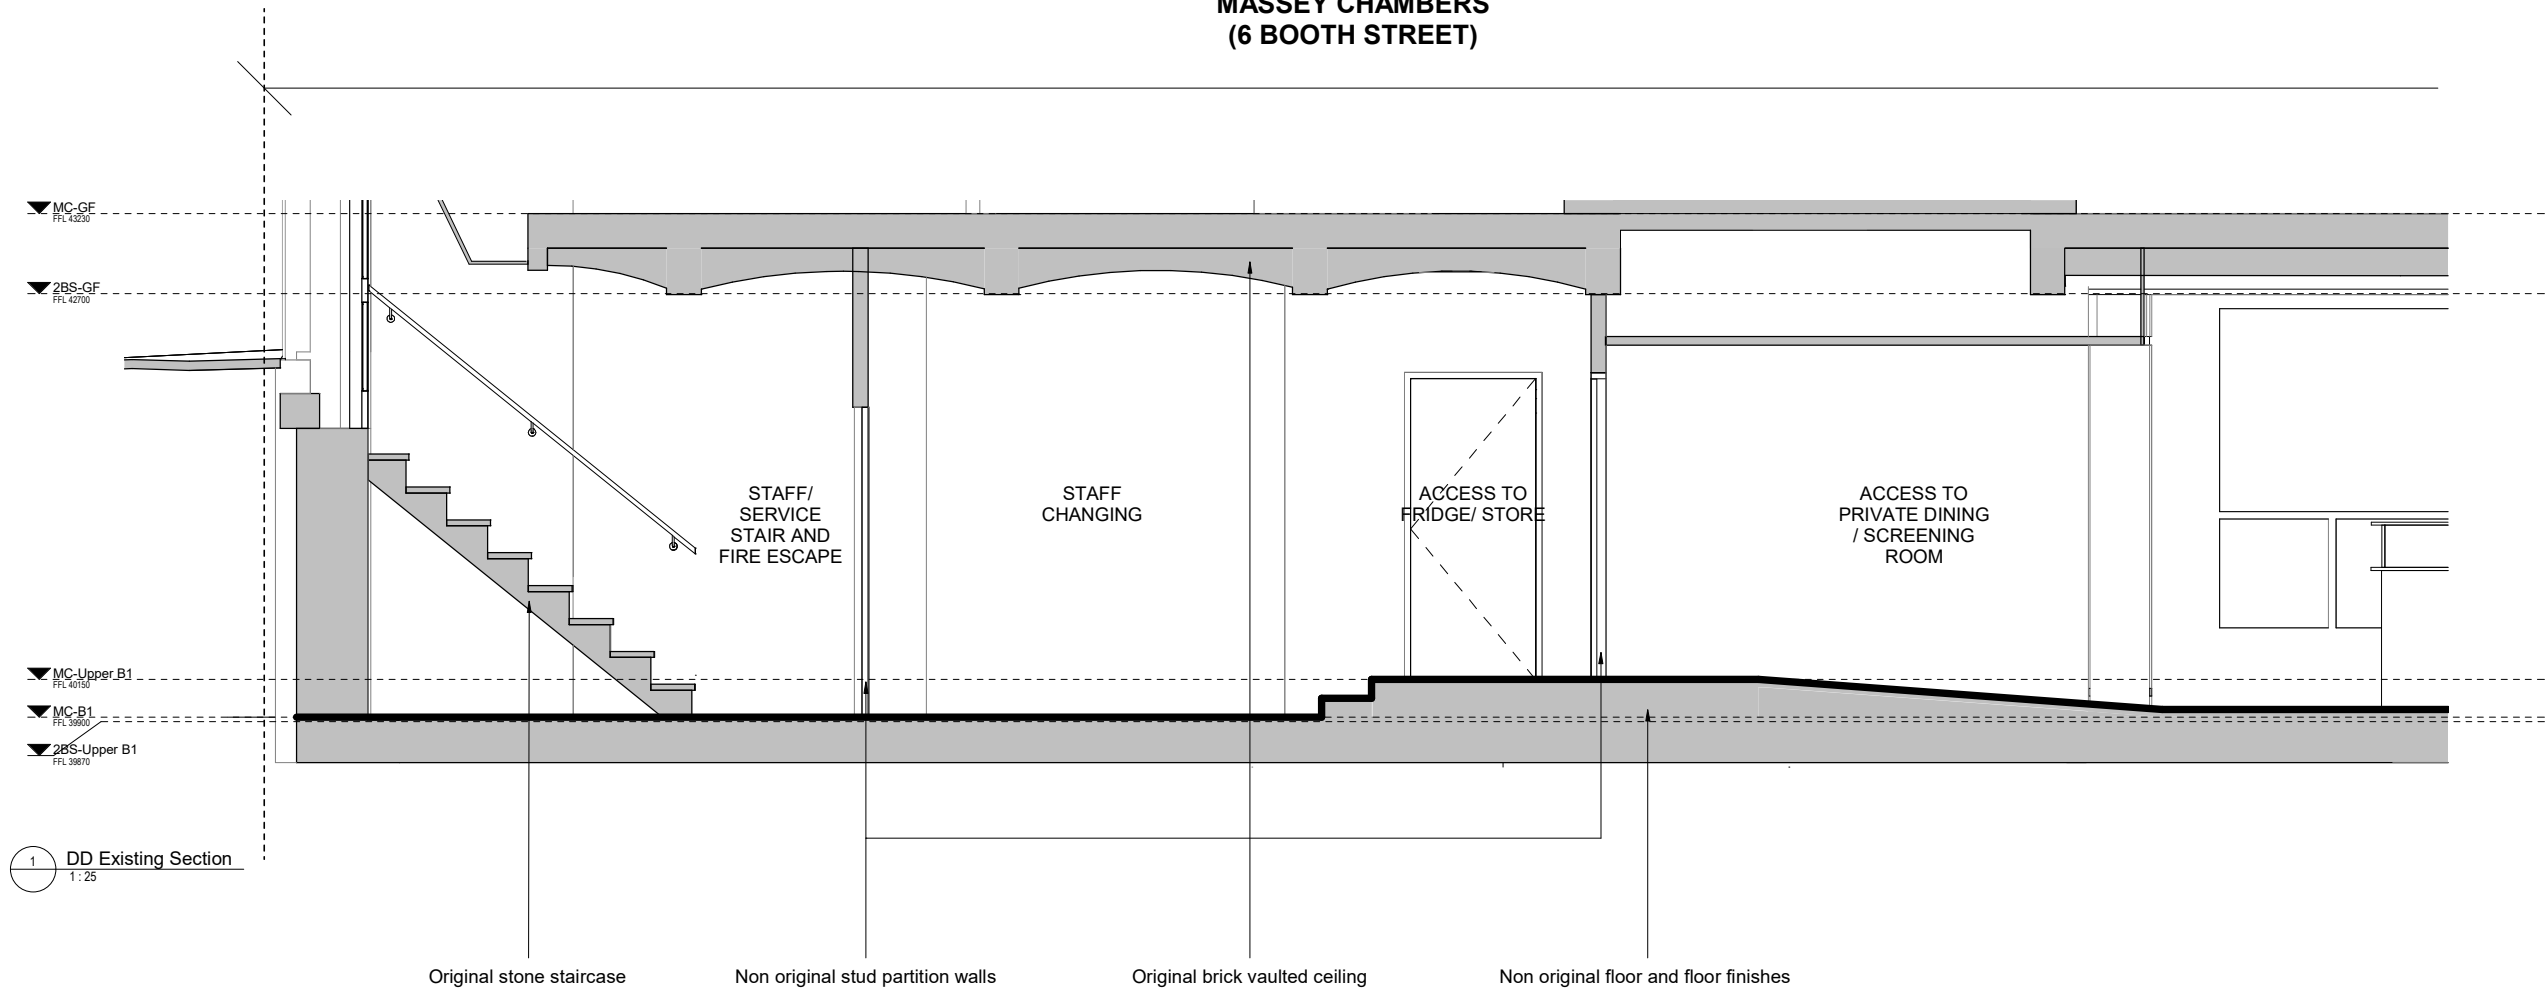

1 DD Existing Section
1:25

Keyplan

North

Notes:

Do not scale off this document/drawing/model for any purposes other than those required in connection with the application for planning consent for the project.

This document/drawing/model is prepared for the sole use of EPR Architects' employer and the benefit of the employer's permitted licensees. No liability to any other persons is accepted by EPR Architects.

EPR Architects accepts no liability for any use of this document/drawing/model by parties other than the party for whom it was prepared or for purposes other than those for which it was prepared.


Copyright in the design contained in this document/drawing/model remains vested in EPR Architects.

Scale bar

200 0 200 400 600 800 1000
LFL/LJ
SCALE 1:25 mm

01	Planning Issue	04-2020	SB	DS
No.	Revision	Date	Initial	Chk'd
EPR Architects 30 Millbank, London SW1P 4DU +44(0)20 79327600 www.epr.co.uk				
2 Booth Street - Manchester			EPR Project No 11178	
Existing Section DD				
Scale @A1 1:25		Status Planning	Suitability S6 - 01	
Project Code 11178 - EPR - 00 - DD - TP - A - 05-5143				

MASSEY CHAMBERS
(6 BOOTH STREET)

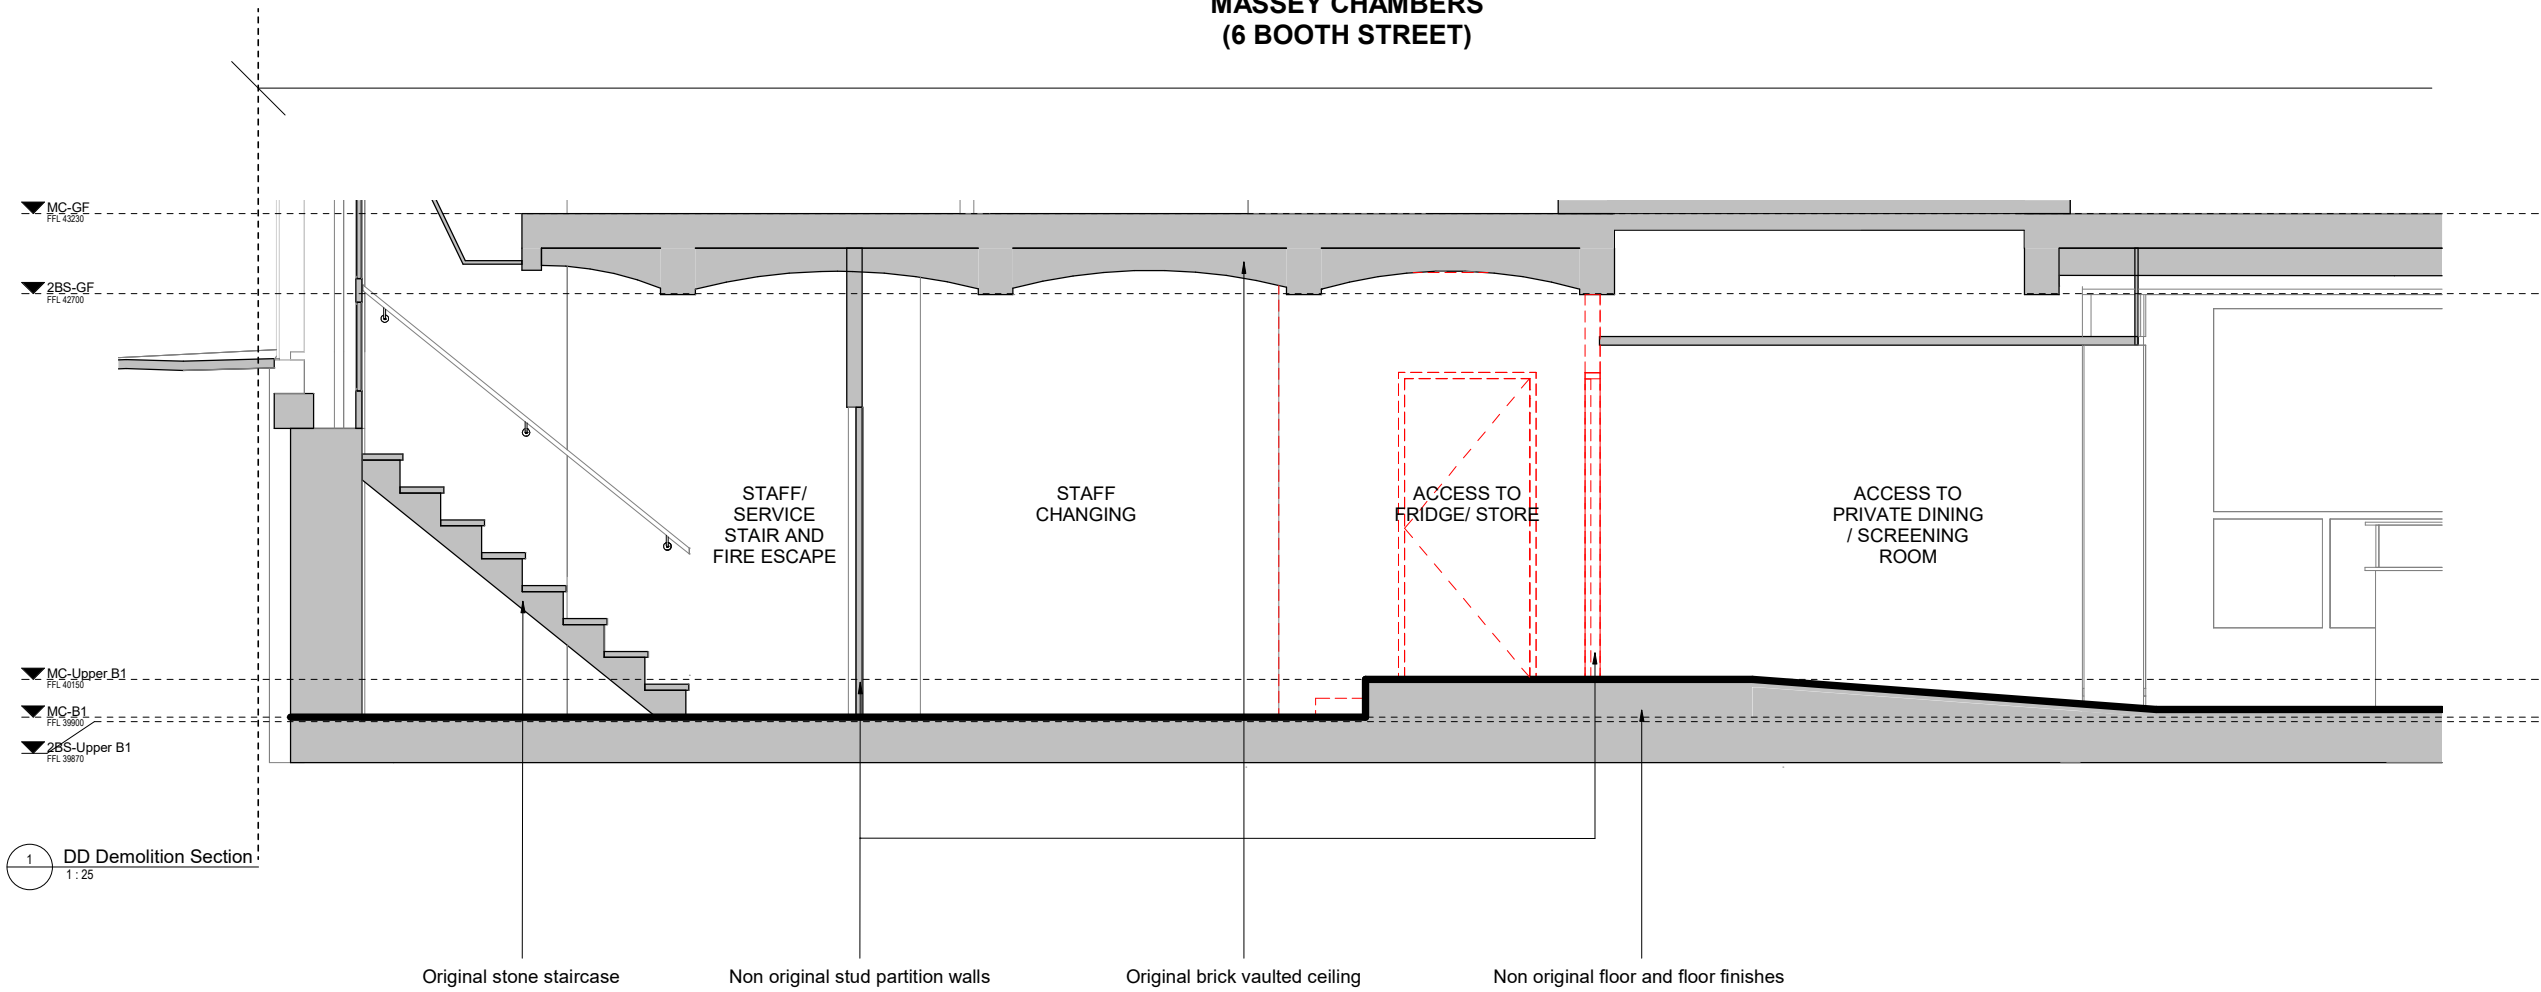

1 DD Demolition Section
1:25

Keyplan

North

Notes:

Do not scale off this document/drawing/model for any purposes other than those required in connection with the application for planning consent for the project.

This document/drawing/model is prepared for the sole use of EPR Architects' employer and the benefit of the employer's permitted licensees. No liability to any other persons is accepted by EPR Architects.

EPR Architects accepts no liability for any use of this document/drawing/model by parties other than the party for whom it was prepared or for purposes other than those for which it was prepared.

Copyright in the design contained in this document/drawing/model remains vested in EPR Architects.

Scale bar


KEY

Demolition - no significance

Demolition - high significance

01	Planning Issue	04-2020	SB	DS
No.	Revision	Date	Initial	Chk'd
EPR Architects 30 Millbank, London SW1P 4DU +44(0)20 79327600 www.epr.co.uk				
2 Booth Street - Manchester			EPR Project No 11178	
Demolition Section DD				
Scale @A1 1:25		Status Planning	Suitability Revision S6 - 01	
Project Code Originator Zone Level Type Rate Class Number 11178 - EPR - 00 - DD - TP - A - 05-5243				

MASSEY CHAMBERS
(6 BOOTH STREET)

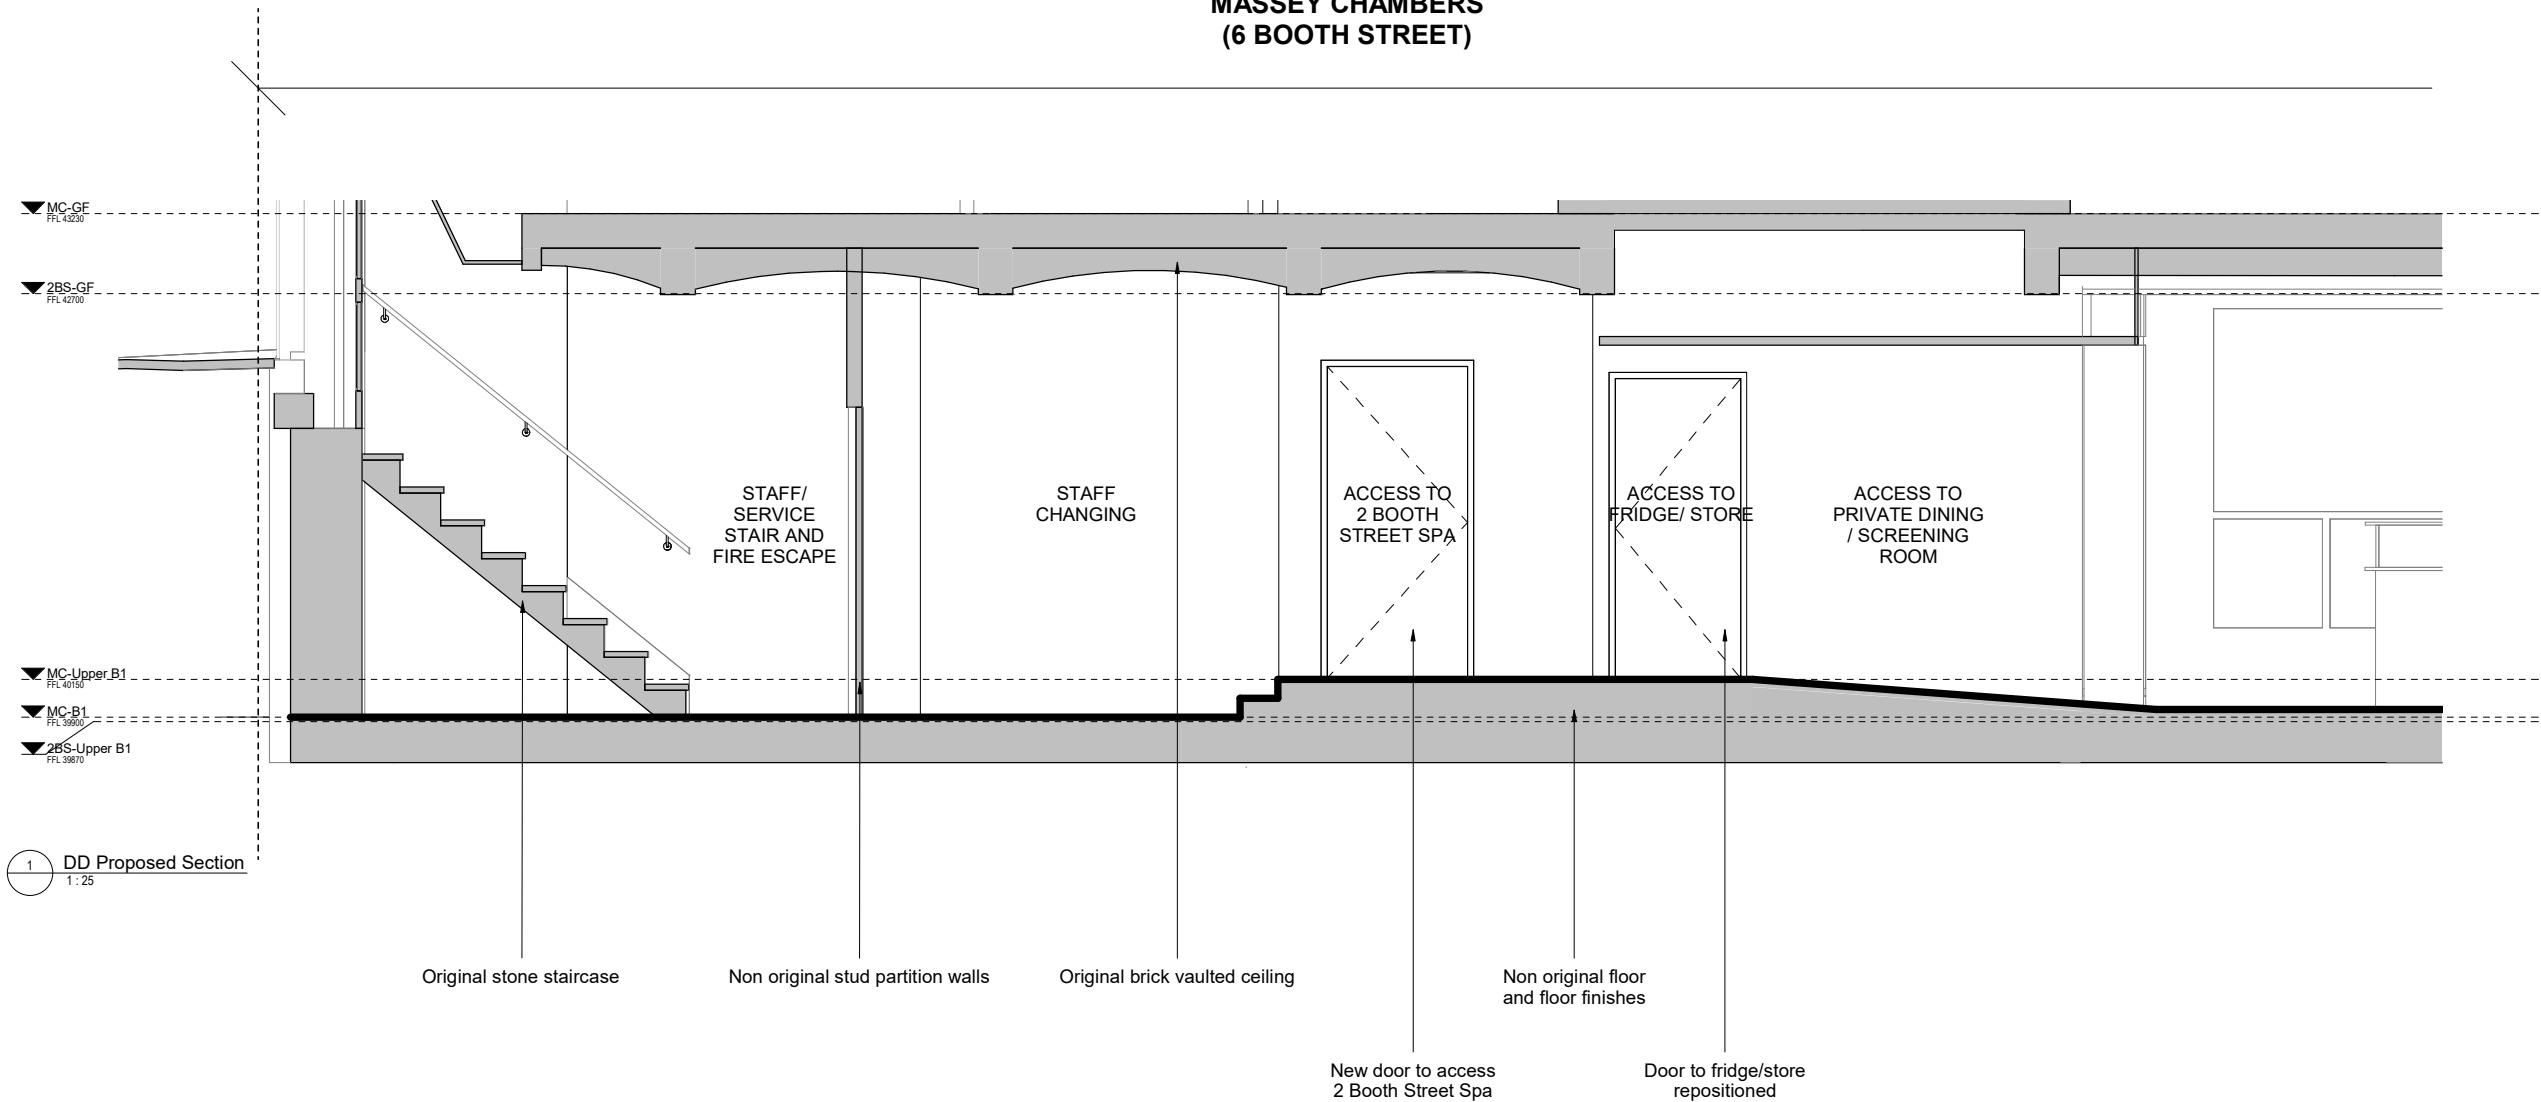

Keyplan

North

Notes:

Do not scale off this document/drawing/model for any purposes other than those required in connection with the application for planning consent for the project.

This document/drawing/model is prepared for the sole use of EPR Architects' employer and the benefit of the employer's permitted licensees. No liability to any other persons is accepted by EPR Architects.

EPR Architects accepts no liability for any use of this document/drawing/model by parties other than the party for whom it was prepared or for purposes other than those for which it was prepared.

Copyright in the design contained in this document/drawing/model remains vested in EPR Architects.

Scale bar

200 0 200 400 600 800 1000
LFL/LJ SCALE 1:25 mm

01	Planning Issue	04-2020	SB	DS
No.	Revision	Date	Initial	Chk'd
EPR Architects 30 Millbank, London SW1P 4DU +44(0)20 79327600 www.epr.co.uk				
2 Booth Street - Manchester			EPR Project No 11178	
Proposed Section DD				
Scale @A1	Status	Suitability Revision		
1:25	Planning	S6 - 01		
Project Code	Originator	Zone	Level	Type Rate Class Number
11178 - EPR - 00 - DD - TP - A - 05-5343				