



PLAN

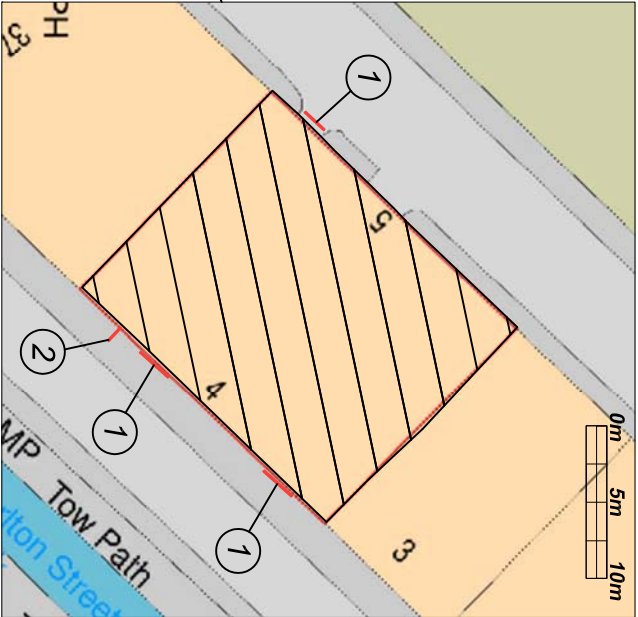

Block Plan  
Scale 1:500

- 1 Text x3
- 2 Projecting sign

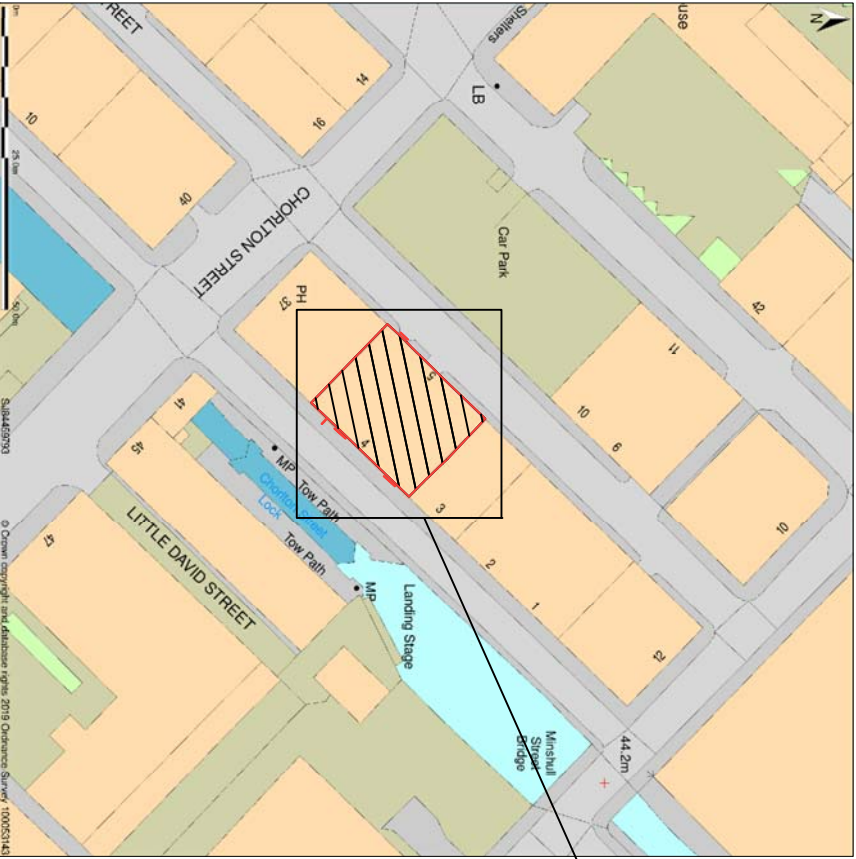

Site Plan  
Scale 1:1250

- B Projecting sign replacing banner
  - A Sign removed
- 20/01/20  
15/01/20



Technical Signs  
Floor 1 - Unit 3  
Hillie Business Centre  
132 St Albans Road  
Watford, Herts, WD24 4AE  
Tel: 01923 811999  
Fax: 01923 811998  
E-mail: info@technicalsigns.co.uk

|                                    |                  |
|------------------------------------|------------------|
| Client The Brewers                 |                  |
| Address/Job details                |                  |
| 4 Canal St<br>Manchester<br>M1 3HE |                  |
| Site Plan                          |                  |
| Scale As specified (A3)            |                  |
| Drawn by<br>DN                     | Date<br>13/11/19 |
| Drawing No<br>536244-5             | Rev<br>B         |