




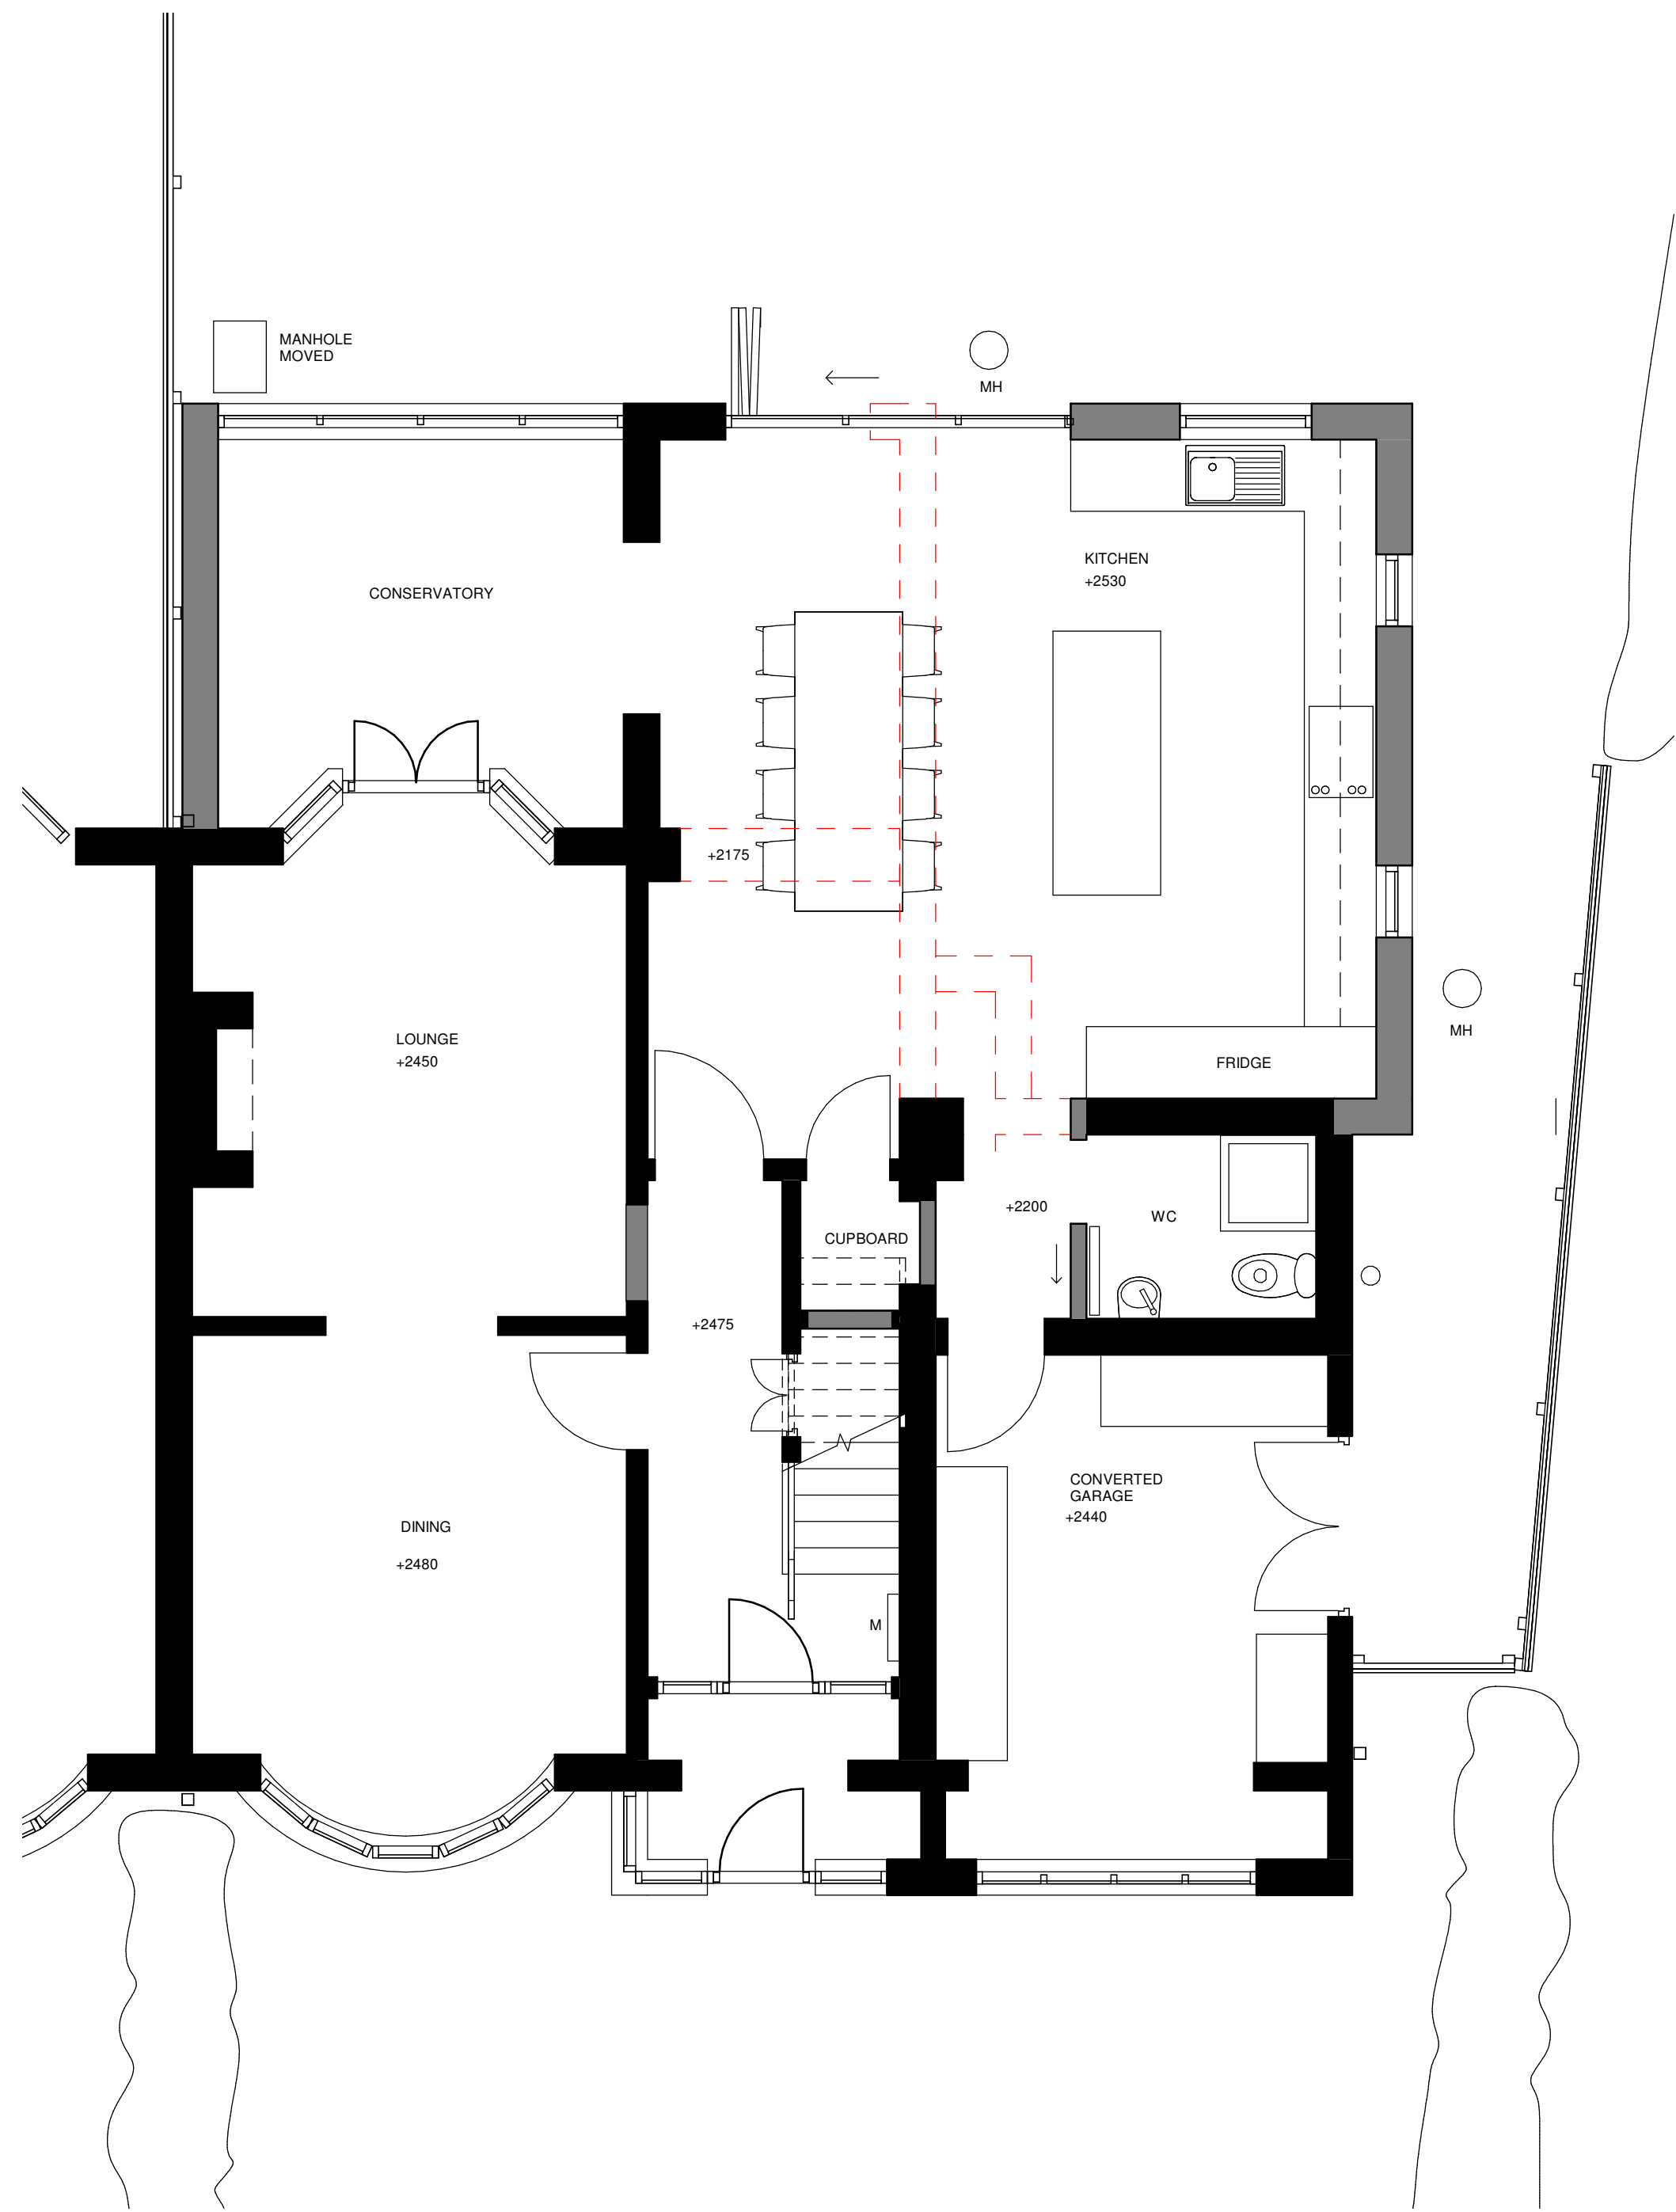


Ground Floor Plan
1 : 50

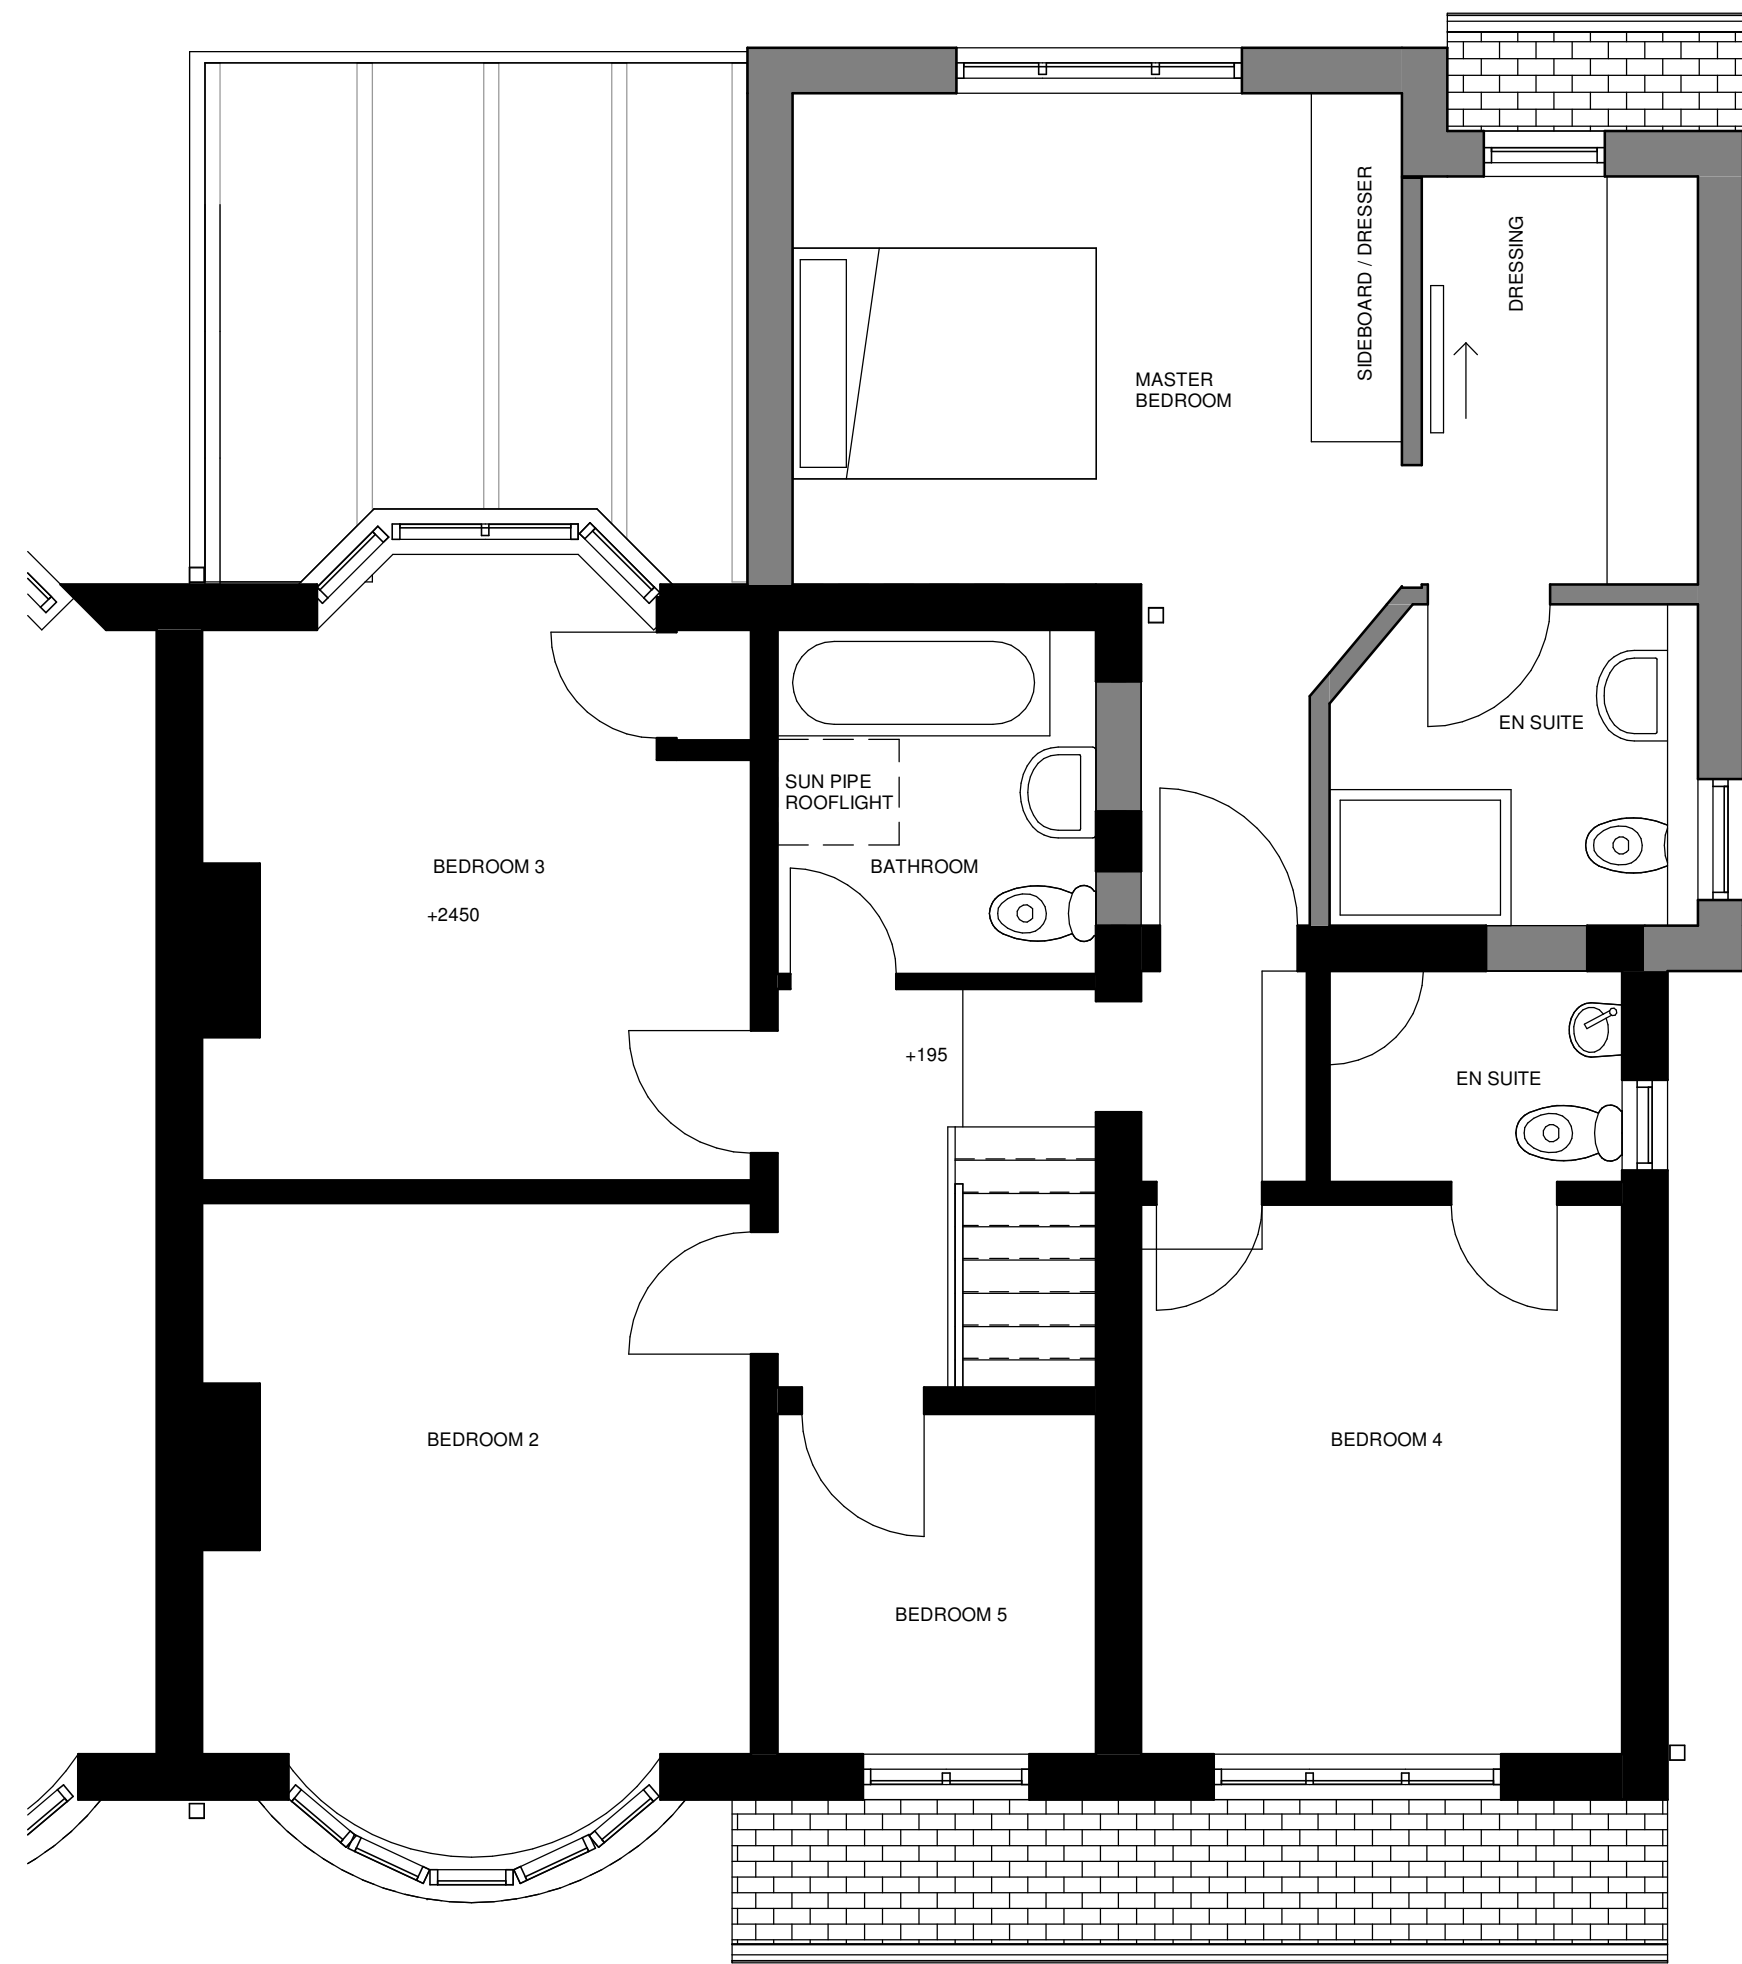

First Floor Plan
1 : 50

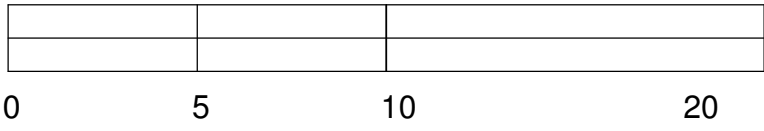

SCALE BAR 1:200

 


SCALE BAR 1:50



The contractor must verify all dimensions on site before commencing any work of fabrication drawings. If this drawing exceeds the quantities taken in any way Northedge Architecture are to be informed before the work is initiated. Only figured dimensions are to be taken from this drawing. Do not scale off this drawing. Drawings are based on Ordnance Survey and / or existing record drawings - design and drawing content is subject to detailed Site Survey, Structural Survey, Site Investigations, Planning and Statutory Requirements and Approvals. Authorised reproduction from Ordnance Survey Map with permission of the Controller of Her Majesty's Stationery Office. Crown Copyright reserved. Northedge Architecture Copyright.

Drawing Notes:

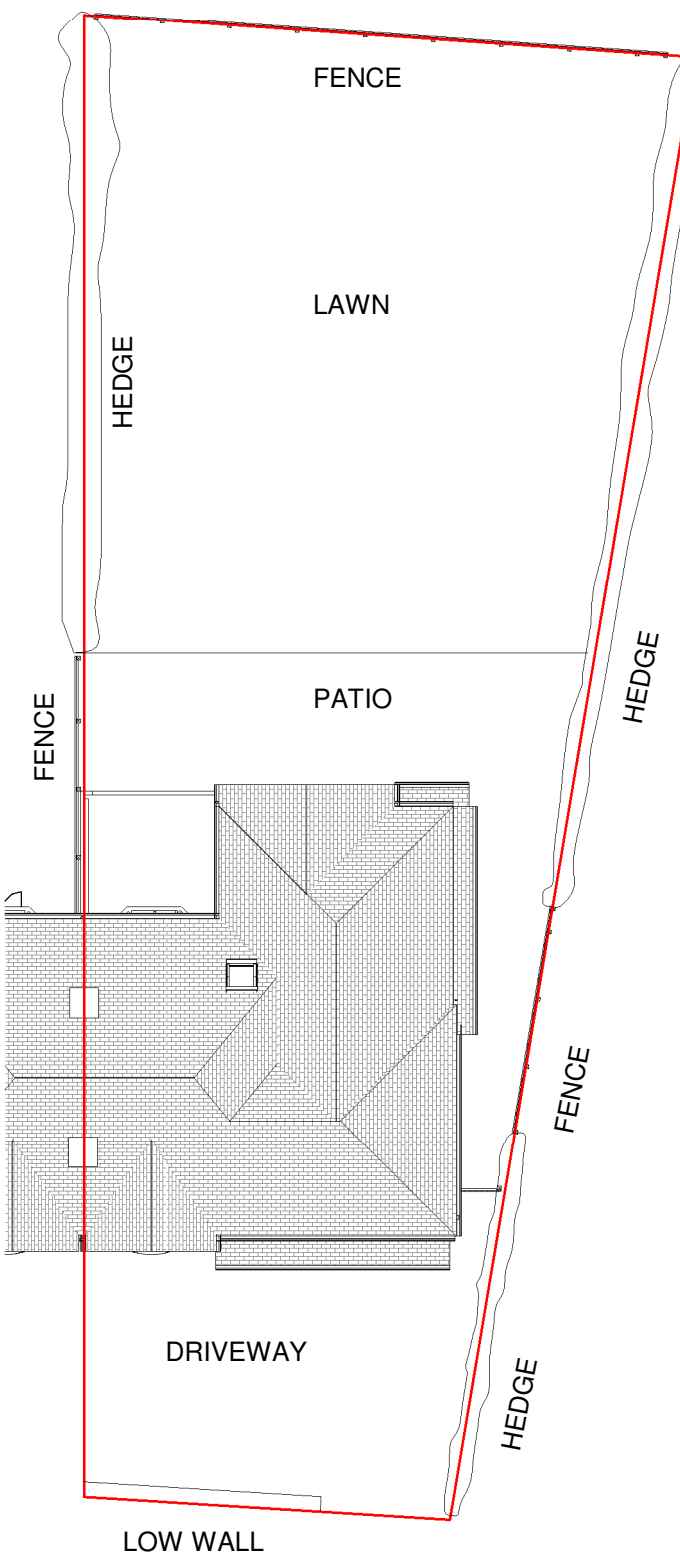

Site Plan
1 : 200

Rev:	Description:	Revised By:	Issue Date:
R1	Initial Issue	UA	20.12.19
R2	Updated	UA	27.12.19
R3	Updated	UA	06.01.20
R4	Updated	UA	07.01.20
R5	Updated	UA	08.01.20
R6	Updated	UA	10.01.20
R7	Updated	UA	11.01.20

Project:
3 Cranleigh Drive

Drawing Title:
Proposed Ground and First Floor Plan

Scale: As indicated@A1 Original Issue Date:
Original Drawn By: Author Original Checked by: Checker

Drawing Number: Revision:
19-77-20-001 R7

Reason For Issue:
Concept

NORTHEDGE
ARCHITECTURE
T: 07380266466
design@northedgearchitecture.co.uk
www.northedgearchitecture.co.uk