




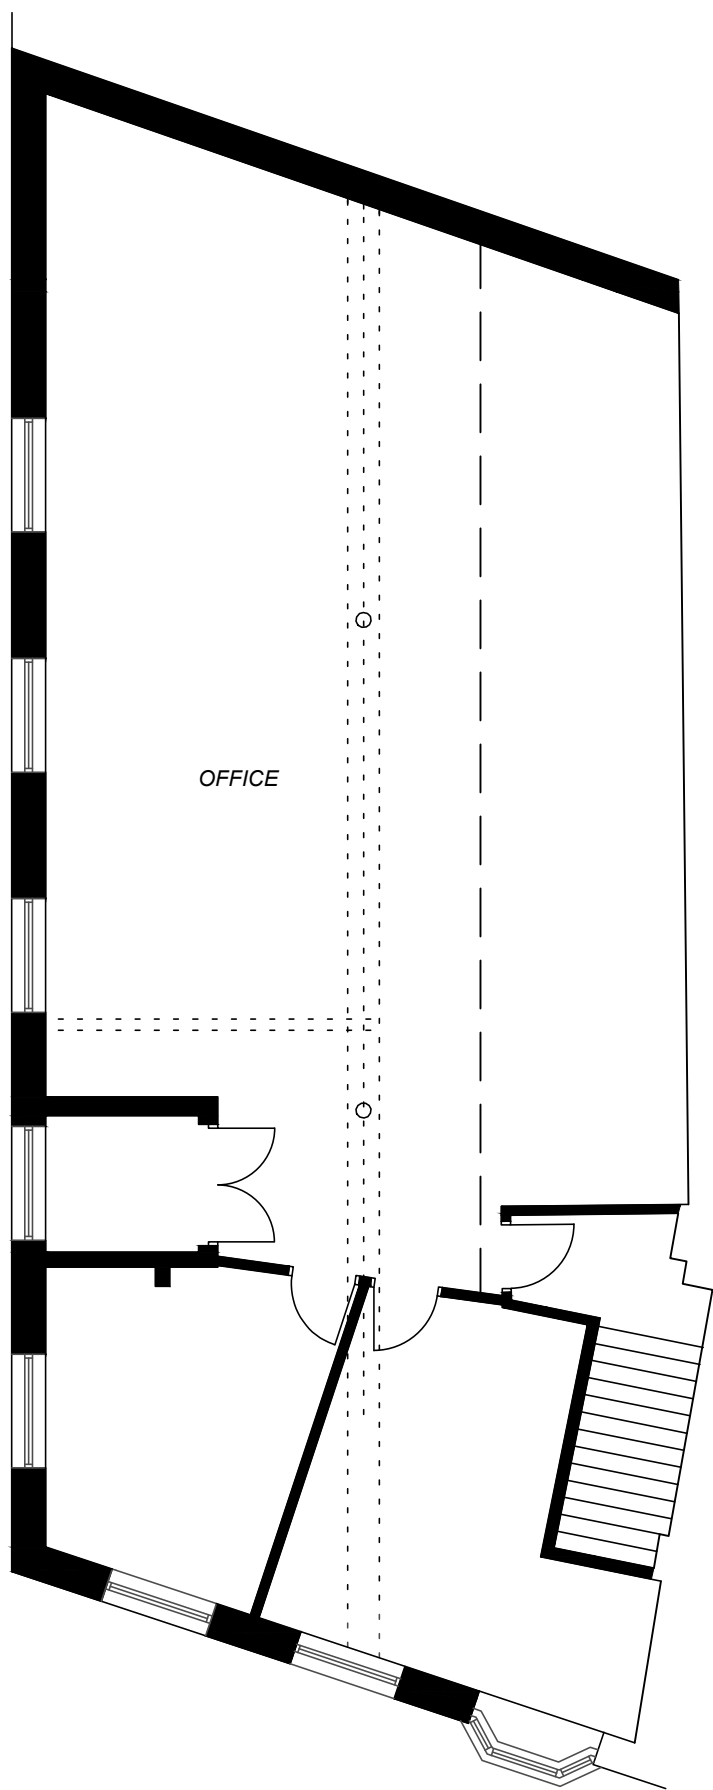

FIRST FLOOR PLAN AS EXISTING

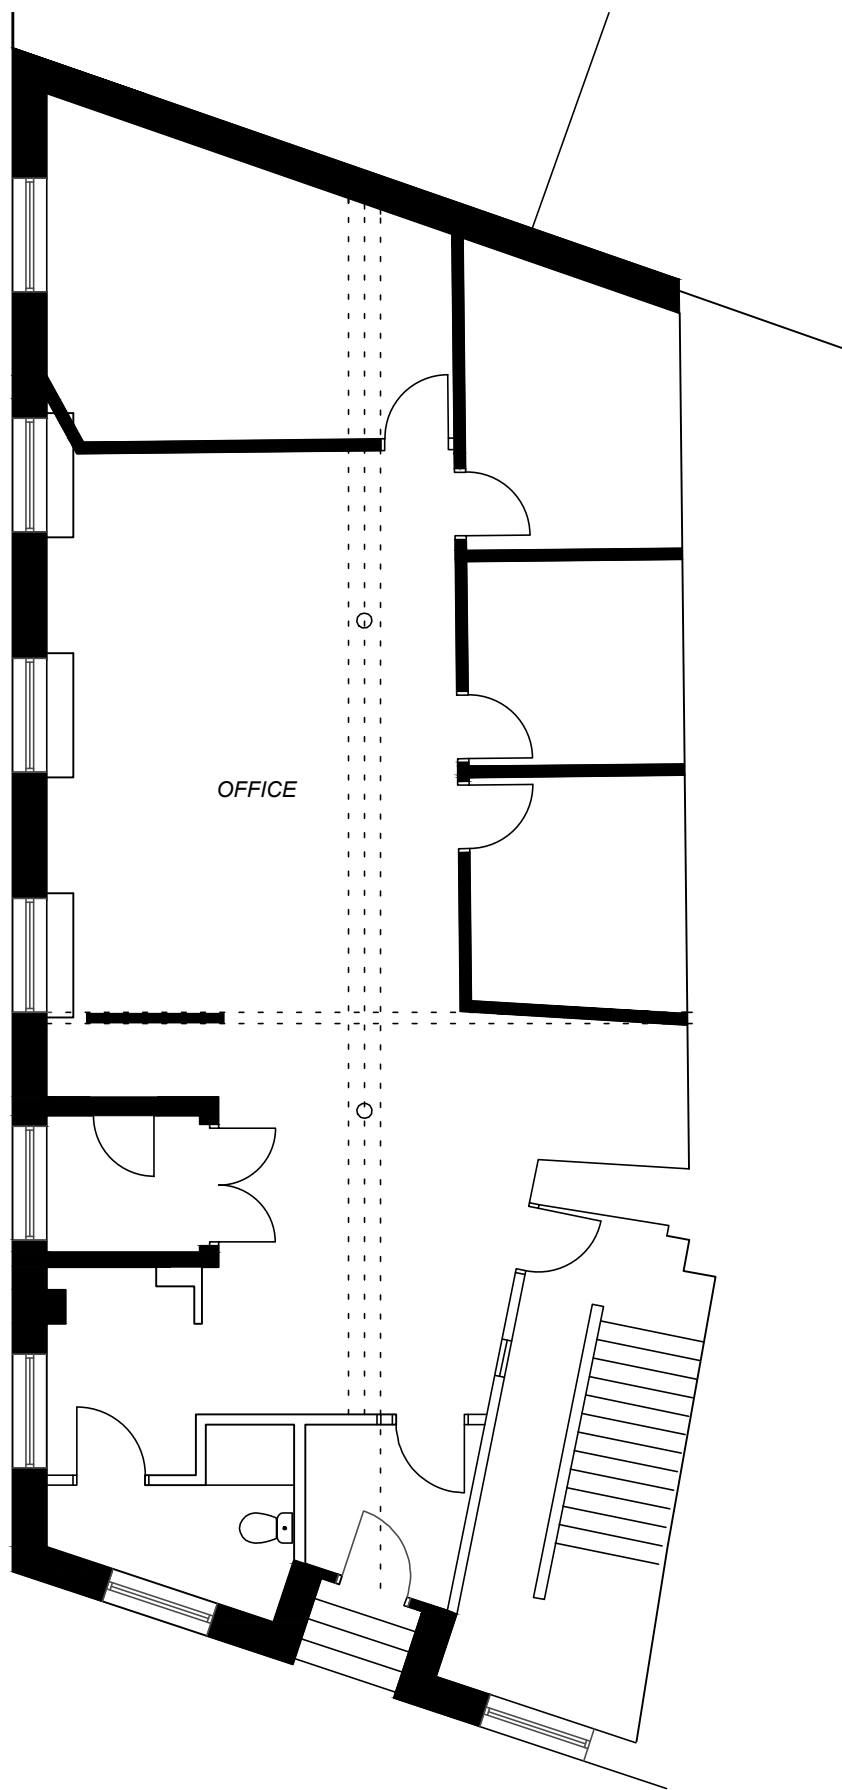

GROUND FLOOR PLAN AS EXISTING

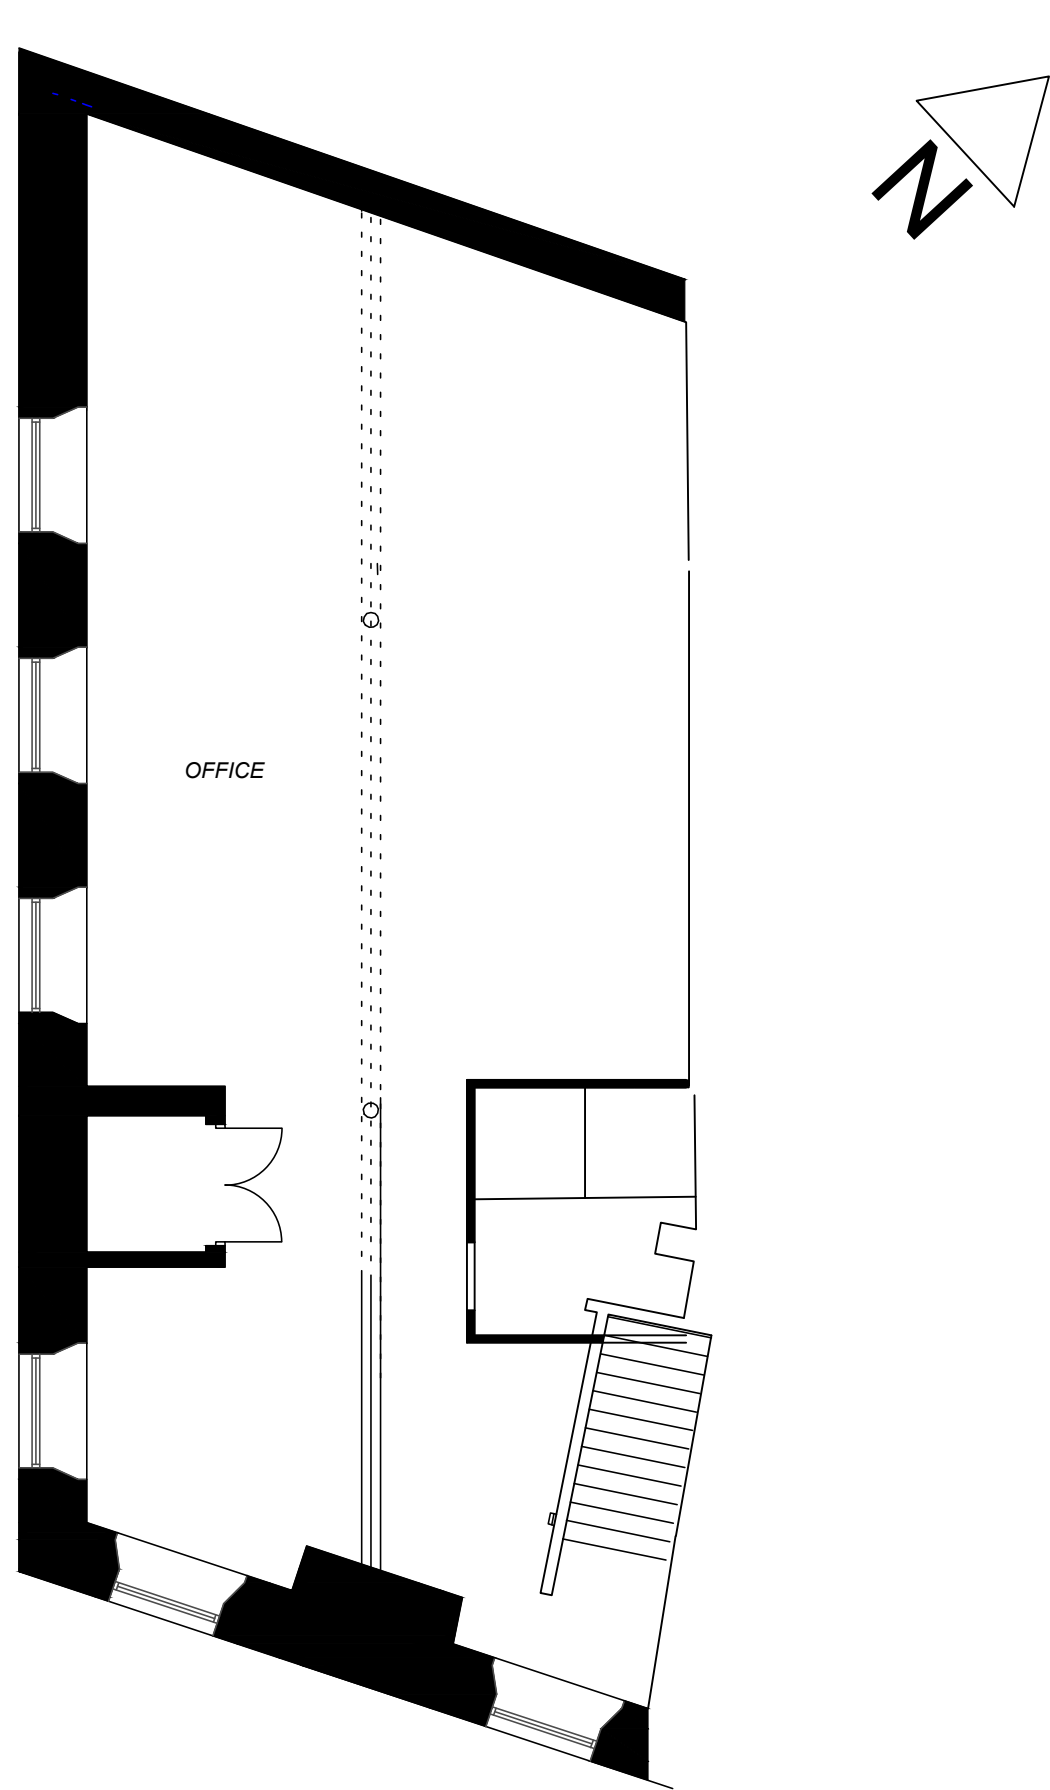

BASEMENT PLAN AS EXISTING

NOTE
ALL DIMENSIONS ARE TO BE CHECKED
ON SITE PRIOR TO THE START OF WORKS.
IF ANY DISCREPANCIES ARE TO BE FOUND
THEN THIS OFFICE IS TO BE NOTIFIED AS
SOON AS POSSIBLE

Revision	Date	Description
A	10.10.19	Issued for planning

Project Jimmys 27 Blossom Street		
Title Existing Plans		Client R Craig
Scale 1:100@A3		Drawing Number M4-DR02 A
Date 13.06.19		