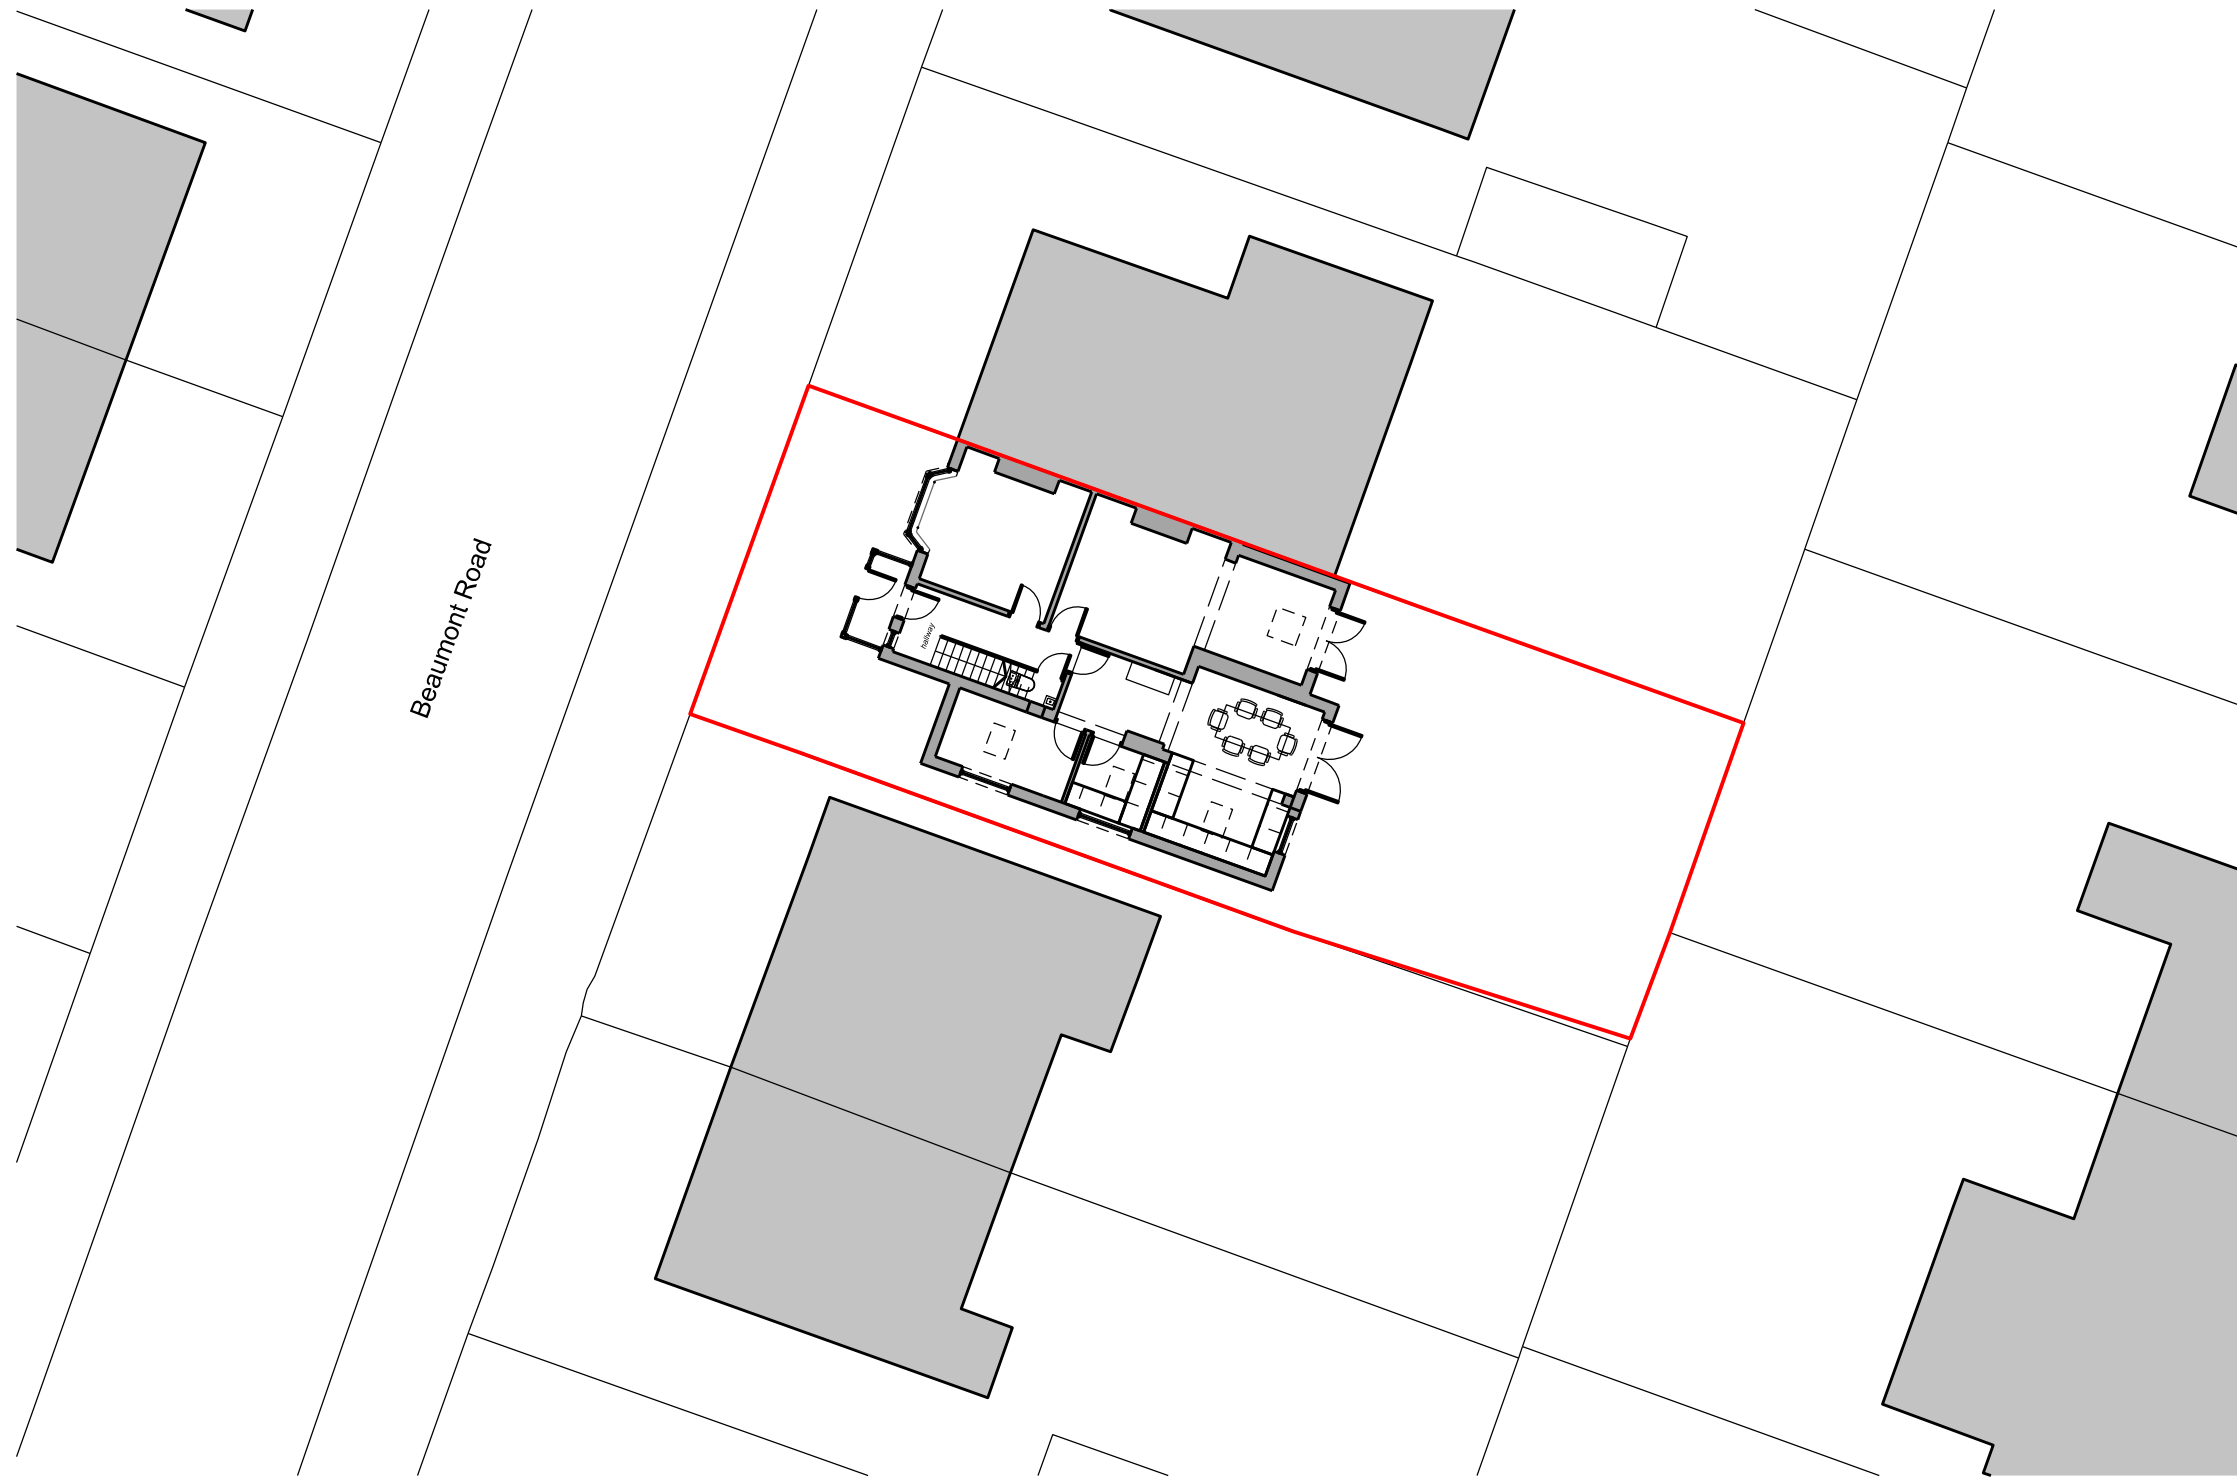


Project
Mr and Mrs Buckley
27 Beaumont Road

Title
Proposed Site Plan

Job No.
1090

Drawing No.
L101

Scale @A3
1:200

