


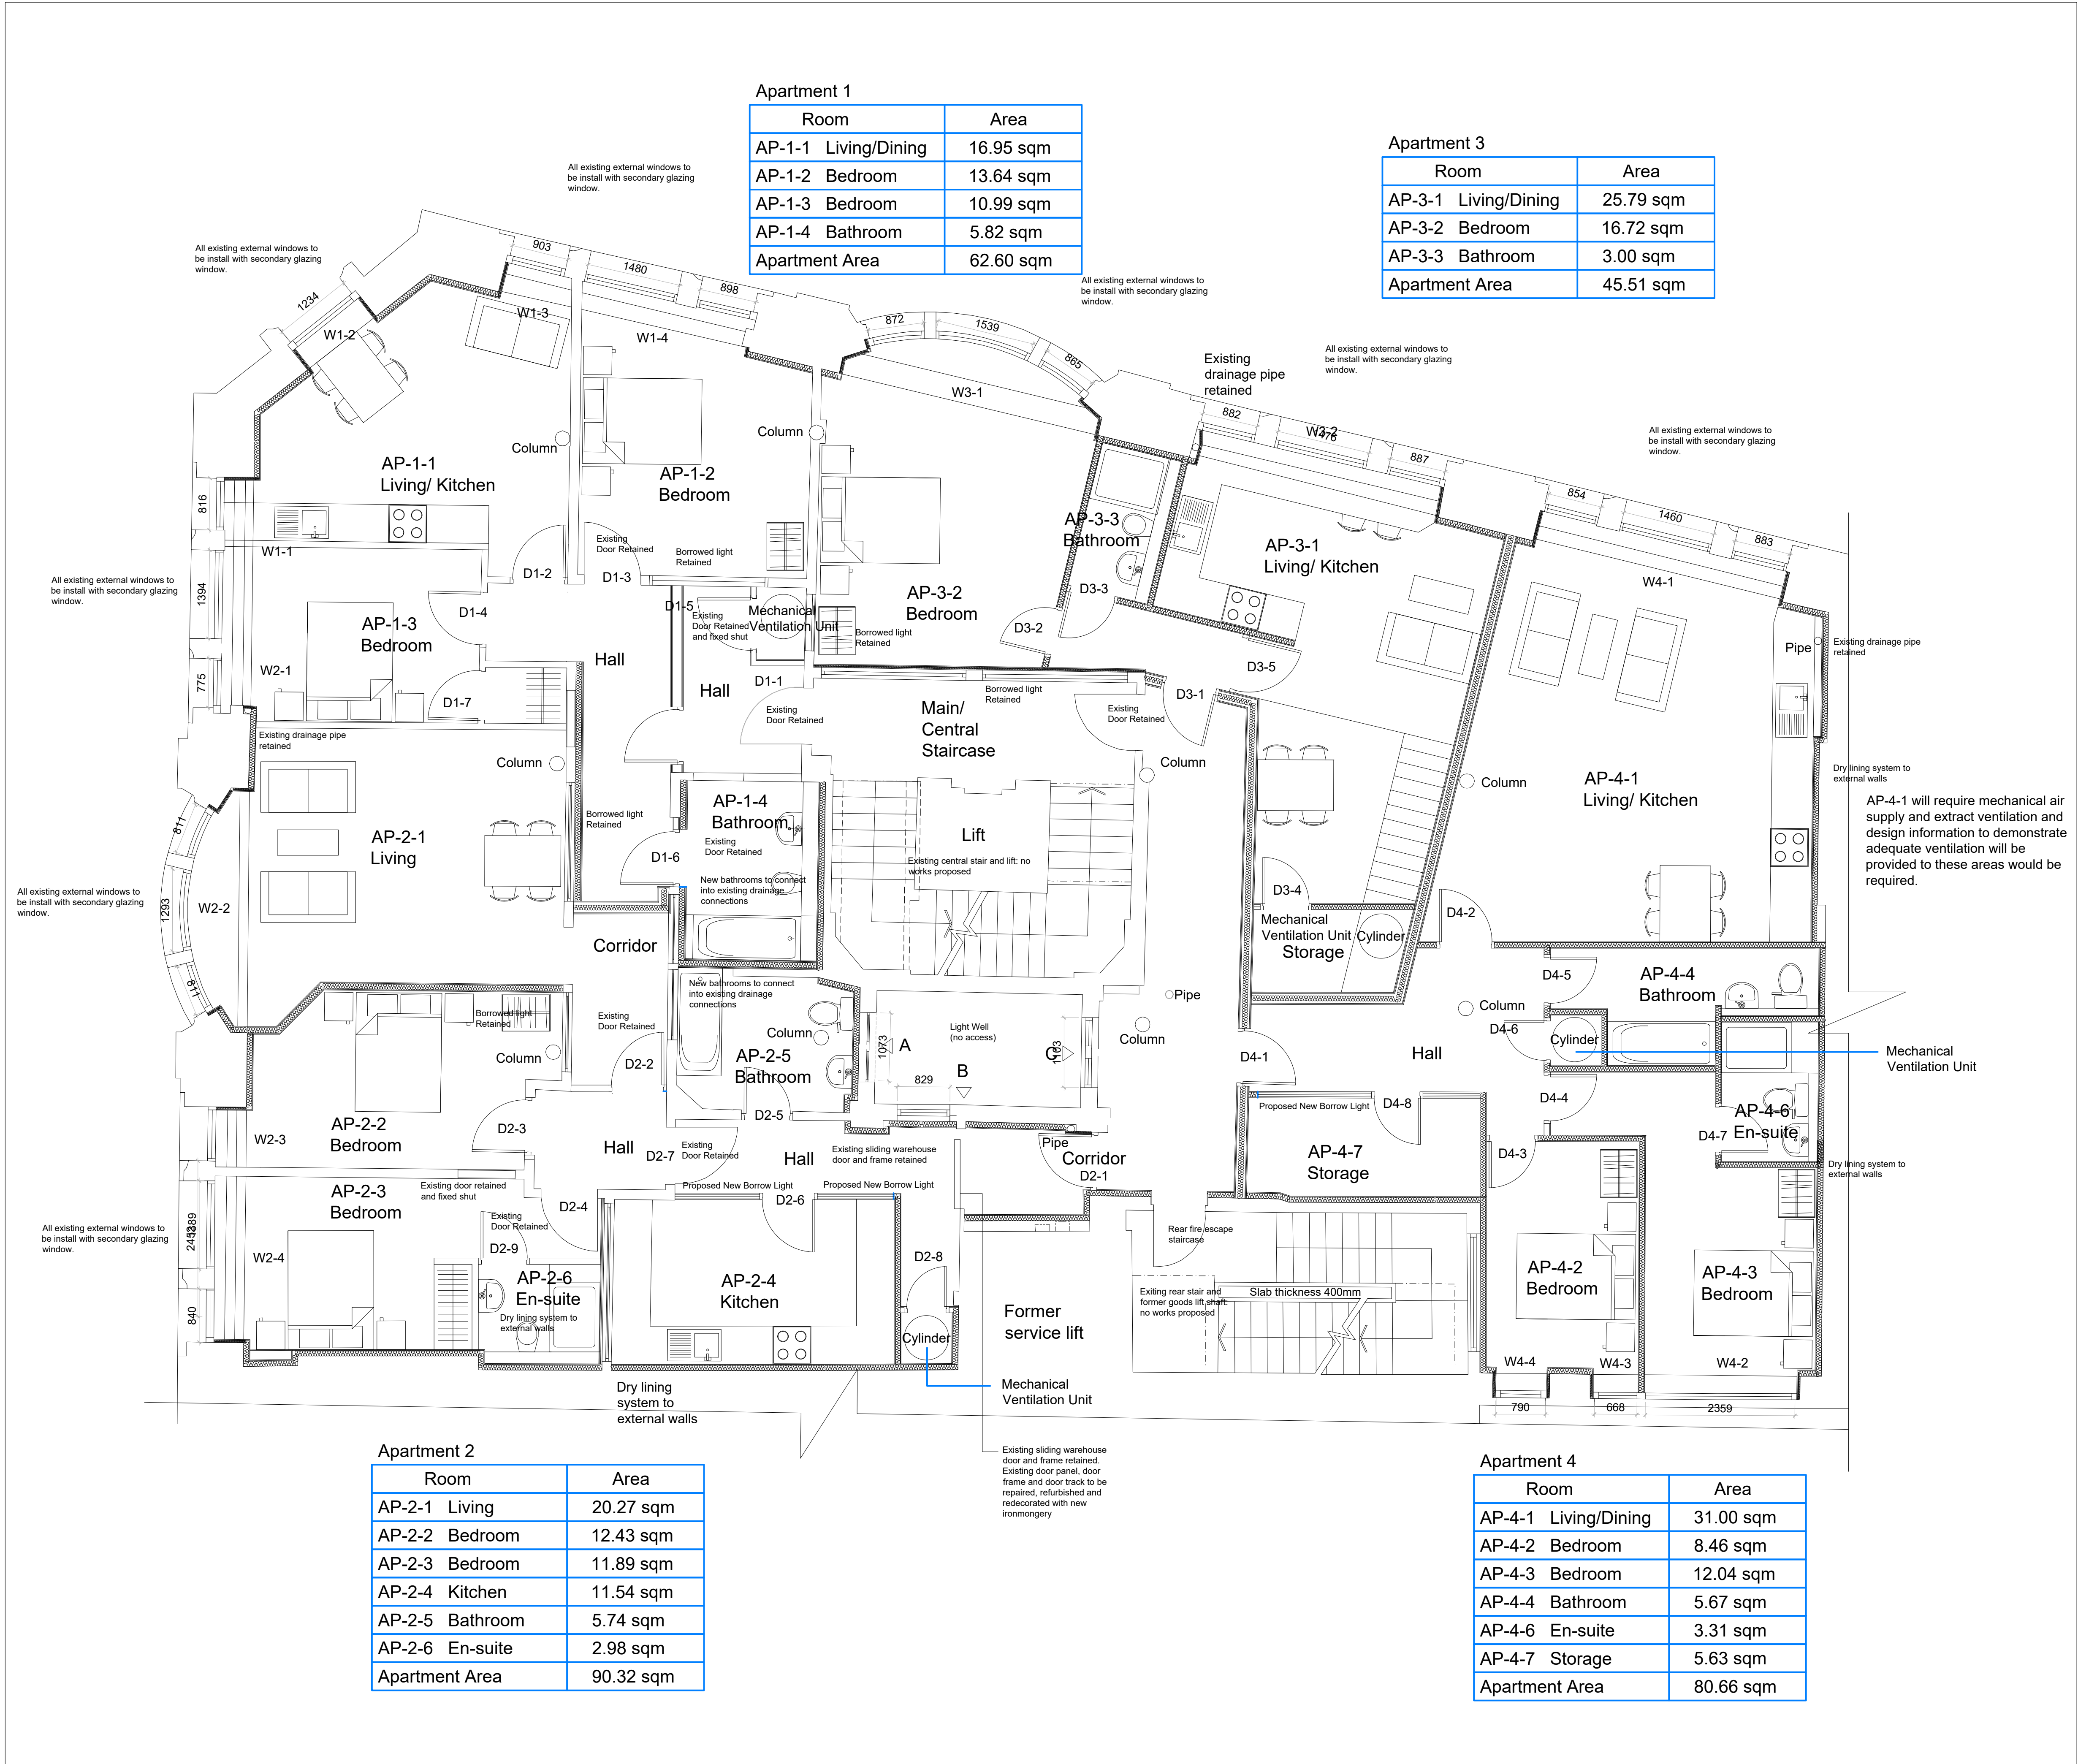

Apartment 1

Room	Area
AP-1-1 Living/Dining	16.95 sqm
AP-1-2 Bedroom	13.64 sqm
AP-1-3 Bedroom	10.99 sqm
AP-1-4 Bathroom	5.82 sqm
Apartment Area	62.60 sqm

Apartment 3

Room	Area
AP-3-1 Living/Dining	25.79 sqm
AP-3-2 Bedroom	16.72 sqm
AP-3-3 Bathroom	3.00 sqm
Apartment Area	45.51 sqm

Apartment 2

Room	Area
AP-2-1 Living	20.27 sqm
AP-2-2 Bedroom	12.43 sqm
AP-2-3 Bedroom	11.89 sqm
AP-2-4 Kitchen	11.54 sqm
AP-2-5 Bathroom	5.74 sqm
AP-2-6 En-suite	2.98 sqm
Apartment Area	90.32 sqm

Apartment 4

Room	Area
AP-4-1 Living/Dining	31.00 sqm
AP-4-2 Bedroom	8.46 sqm
AP-4-3 Bedroom	12.04 sqm
AP-4-4 Bathroom	5.67 sqm
AP-4-6 En-suite	3.31 sqm
AP-4-7 Storage	5.63 sqm
Apartment Area	80.66 sqm

General Notes

Al site dimensions shall be verified by the Contractor on site prior to commencing any works.

Do not scale from this drawing.

Only work to written dimensions.

This drawing is property of EBB Limited and copyright is reserved by them. The drawing is not to be copied or disclosed by or to any unauthorised persons without the prior written consent of EBB Limited.

Mod	Description	Date
D	Amended overall design	25.04.20
C	Amended overall design	07.01.20
B	Amended overall design	02.07.19
A	Amended overall design	27.06.19
	First Issue	27.05.19

REVISION:

DATE: 27 May 2019 DRAWN BY: JW SCALE: 1:50 (A1)

CLIENT: Mr Asad Ghaffar CLIENT ADDRESS: 786 Development LTD 85 Valleyfield Road Streatham London SW16 2HS	PROJECT: First Floor 103 Portland House Proposed Refurbishment 4 Unit Apartments GA Floor Plan TITLE: DRG No. E2-888-004
--	--

All setting out to be confirmed on site, drawing is NOT to be scaled