




East Elevation - Scale 1:200@A1

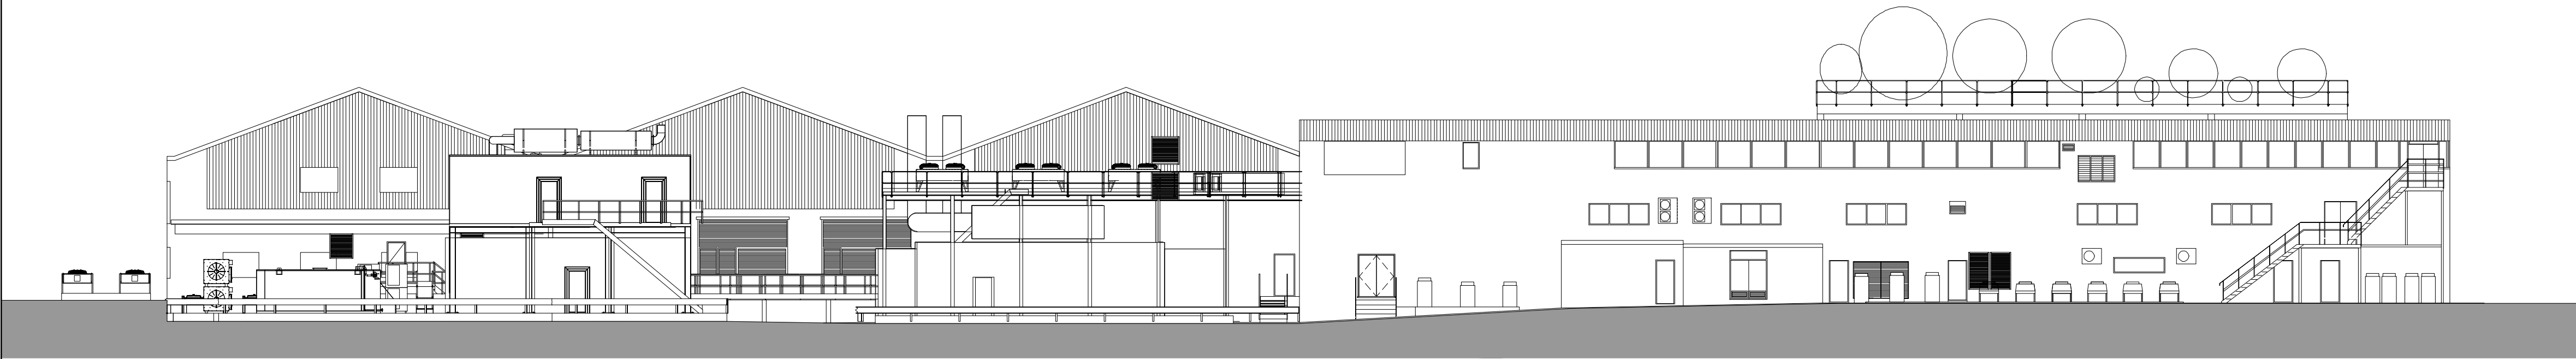


South Elevation - Scale 1:200@A1

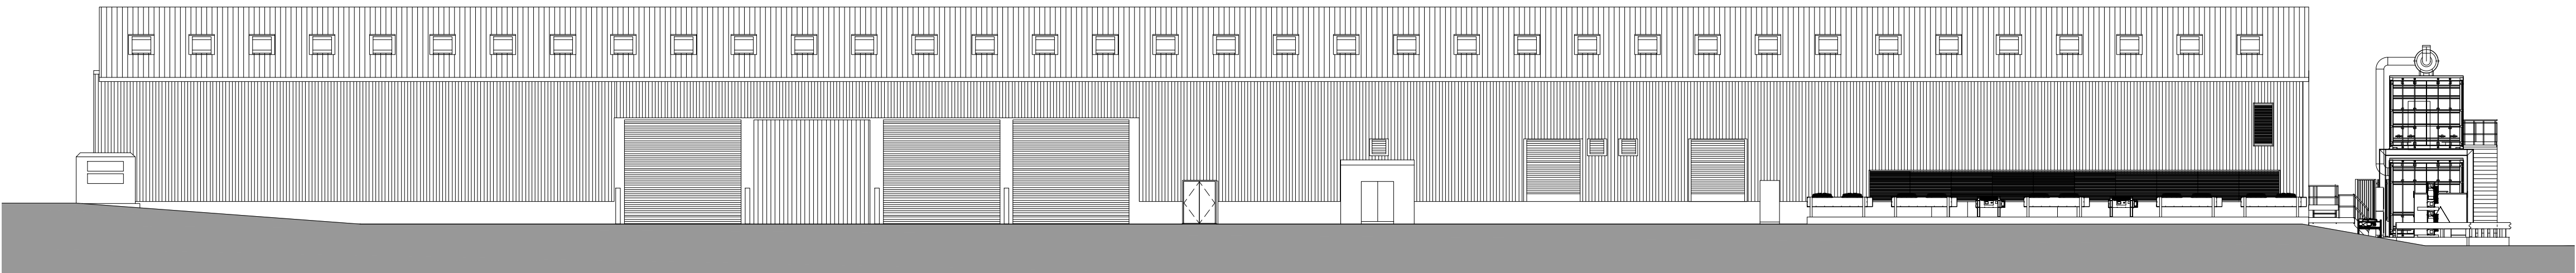

West Elevation - Scale 1:200@A1

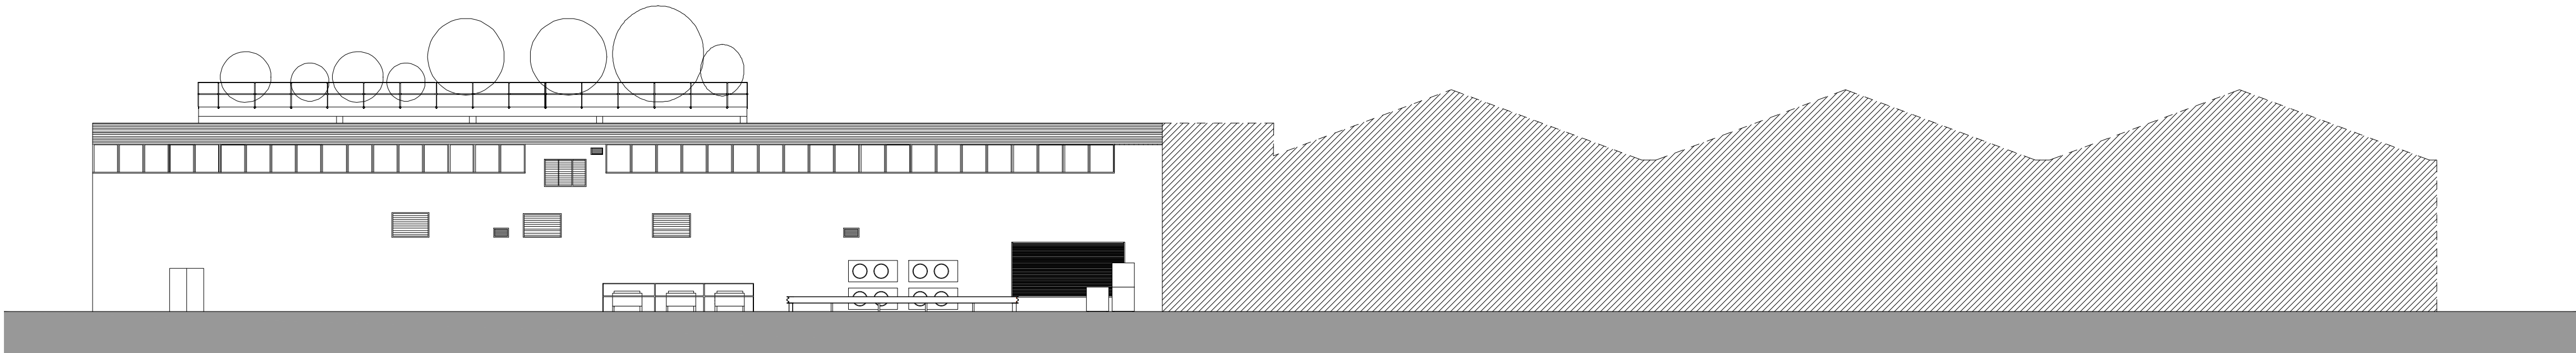

North Elevation - Scale 1:200@A1

 

Notes:

OS Licence No: 100006354

All dimensions to be checked on site.

~~DO NOT SCALE FROM DRAWING~~

Discrepancies ambiguities and/or omissions between this drawing and information given elsewhere must be reported immediately to the architect before proceeding.

THIS DRAWING IS COPYRIGHT.

This drawing is to be read in conjunction with drawings:-

1	25/03/2020	Planning Issue
REV	DATE	REVISION NOTES
NAPPER Info@napperarchitects.co.uk Napper Architects Ltd 3 Waterloo Square Newcastle upon Tyne NE1 4DR Tel: 0191 2610491 www.napperarchitects.co.uk First Floor, 6 Bakers Yard London EC1R 3DD Tel: 0203 9066814		
 InfraNorth[^] Digital Infrastructure W: www.upnorthgroup.com E: info@upnorthgroup.com T: +44 191 414 2882		
Status:		
Client: Virgin Media		
Site: Baguley		
Zone/Room: Site		
Title: Existing Elevations.		
Site/Bun Nr:	C0490	Post Code: M23 9WX
Designer:	MB	Scale: 1:200
CAD Tech:	MJG	Paper Size: A1
Approver:	MB	Date: February 2020
Origin Drg/File Number: AL(0)13		Rev: 1
UNG Project Number: P-20-3392		UNG Drg Number: Rev: