

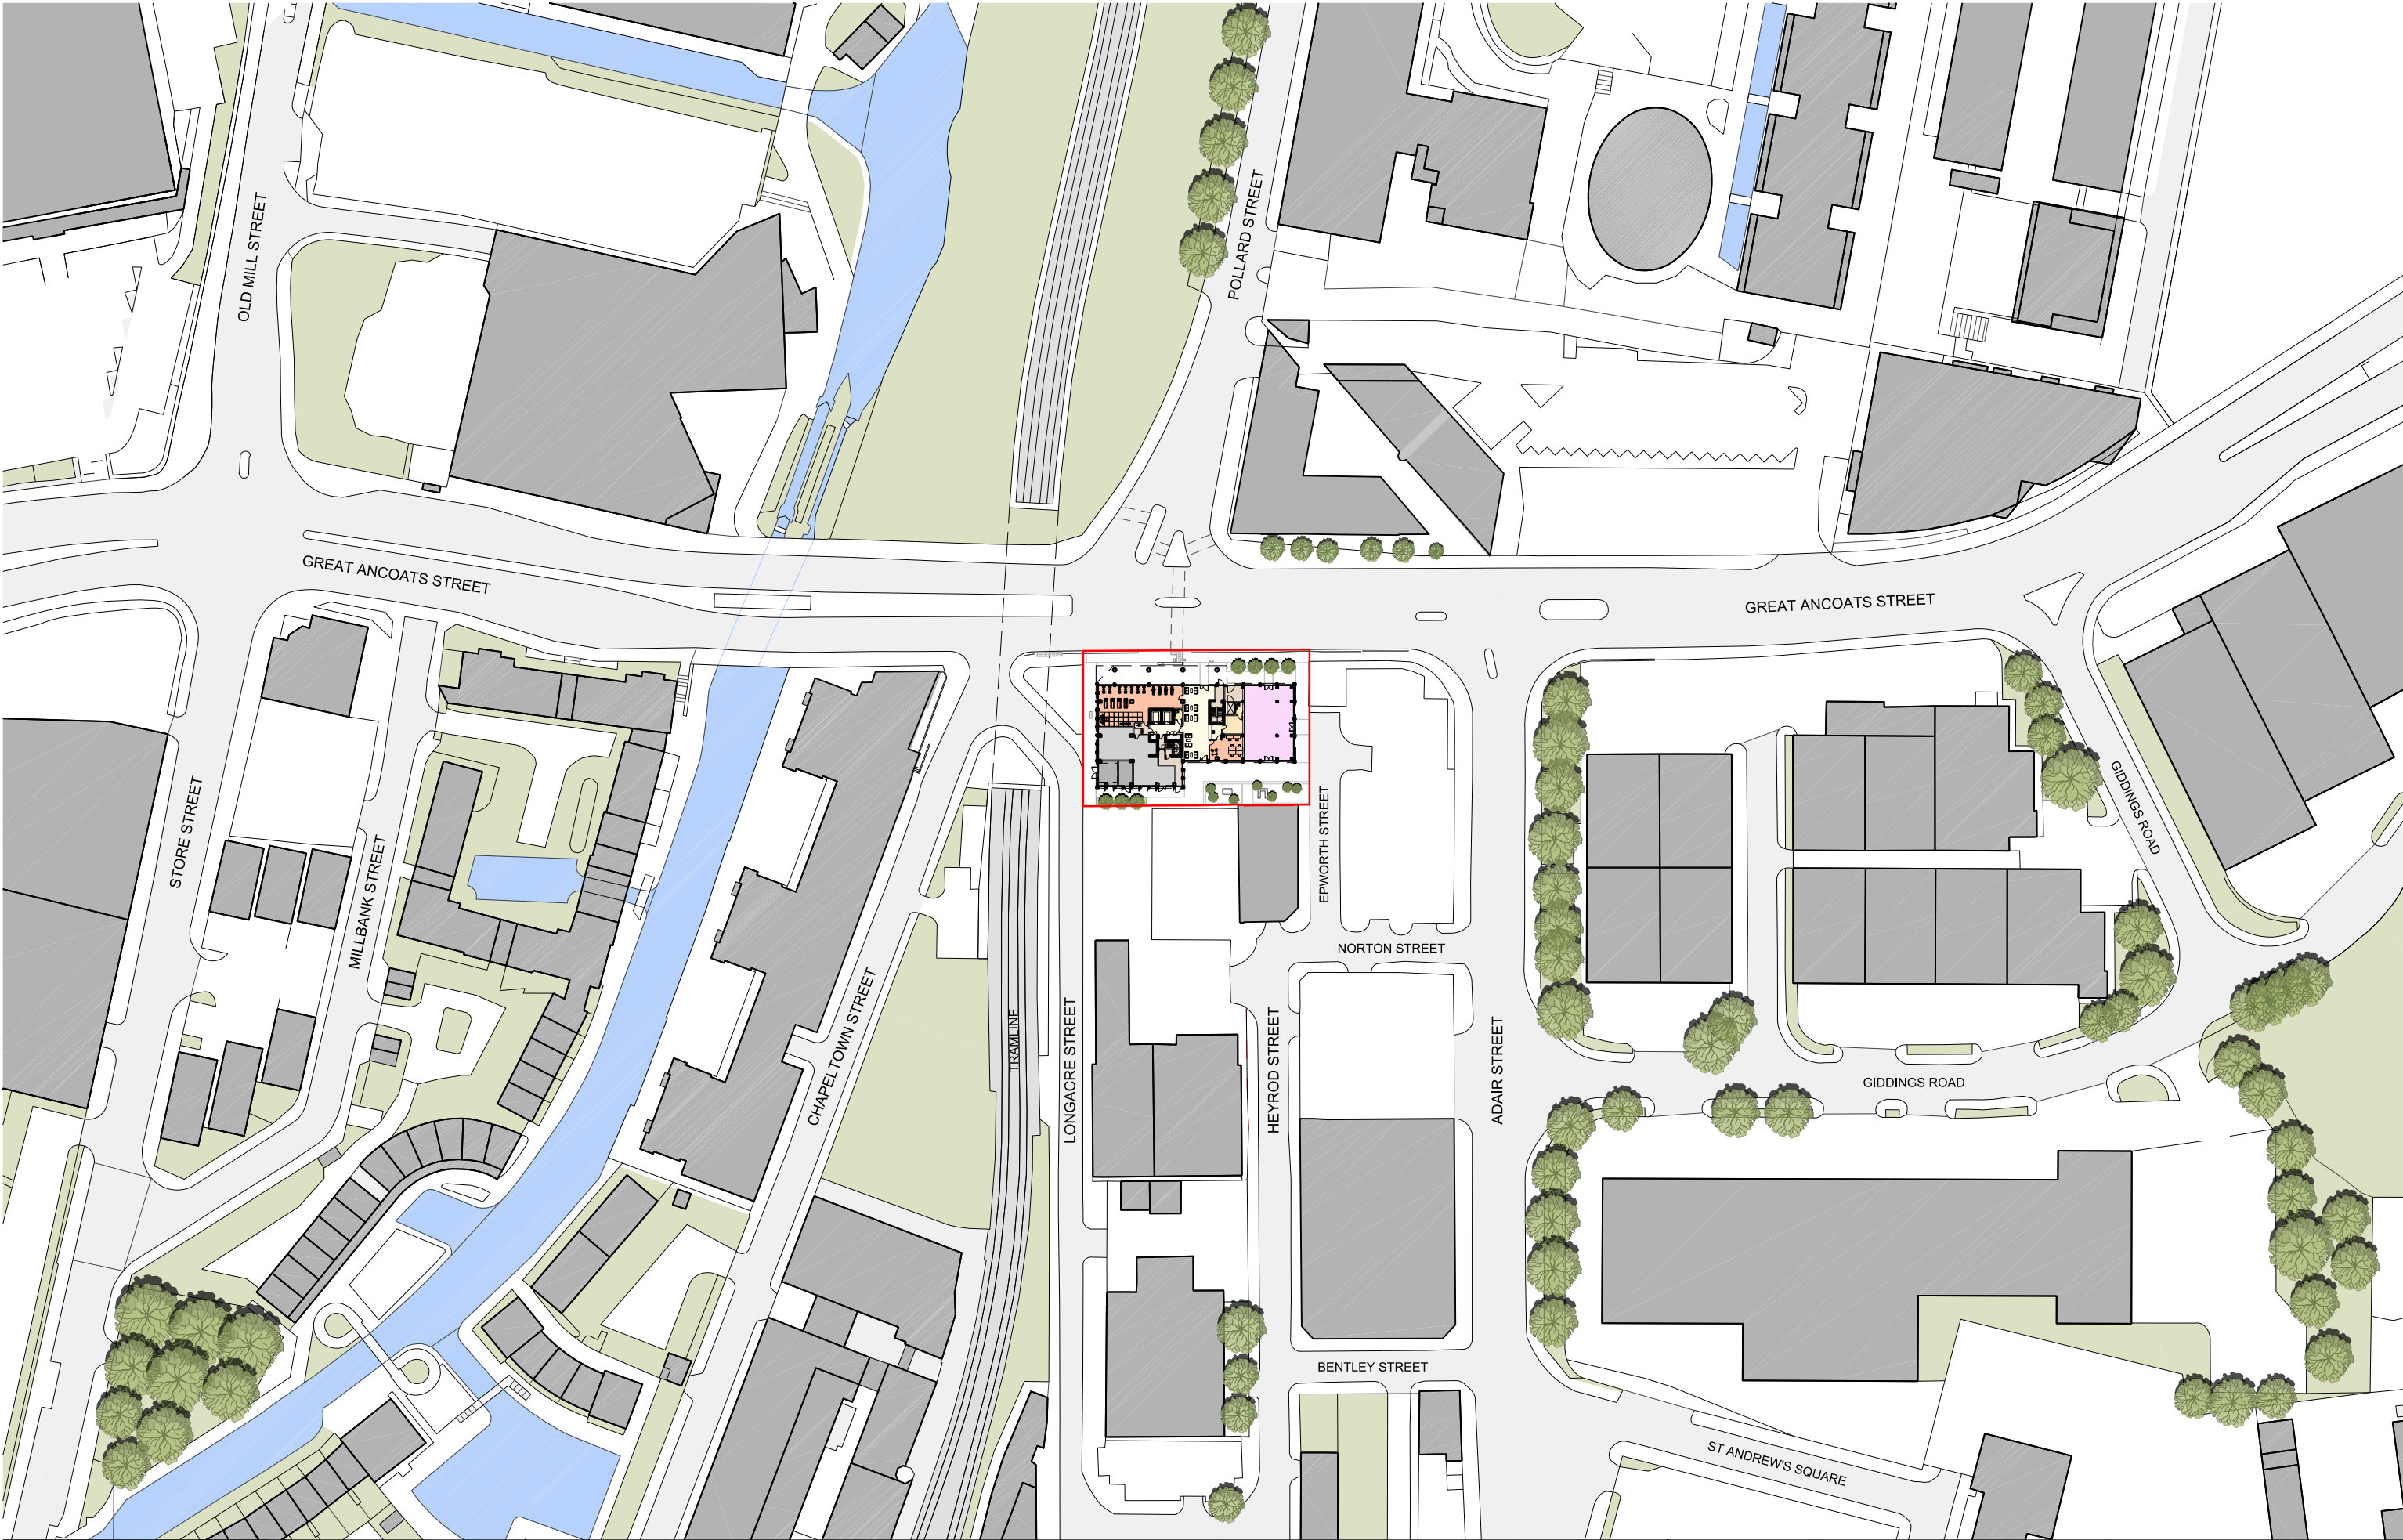


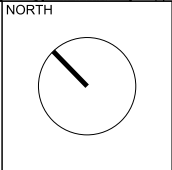

This drawing is copyright
Do not scale off dimensions.
All dimensions to be checked on site by contractor.
Contractor to report any dimensional discrepancies,
errors or omissions prior to commencing on site.

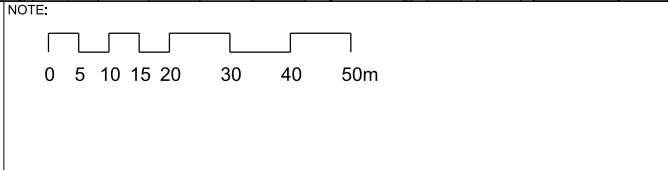

Rev	Date	Description
00	18-02-2020	Planning Issue

Project Title VICTORIA HOUSE		Drawing Title PROPOSED SITE PLAN		
		Job No 10122	Scale 1:1250 @ A3	Date FEB 2020
		Status FOR PLANNING		Drawing No 10122-A-B5D9-G100-P-00-003

MANCHESTER
Riverside, 4 Commercial St
Manchester M15 4RG
+44 (0)161 835 2345
www.simpsonhaugh.com

LONDON
5-8 Roberts Place
London EC3R 6BB
+44 (0)20 7549 4000
mail@simpsonhaugh.com