


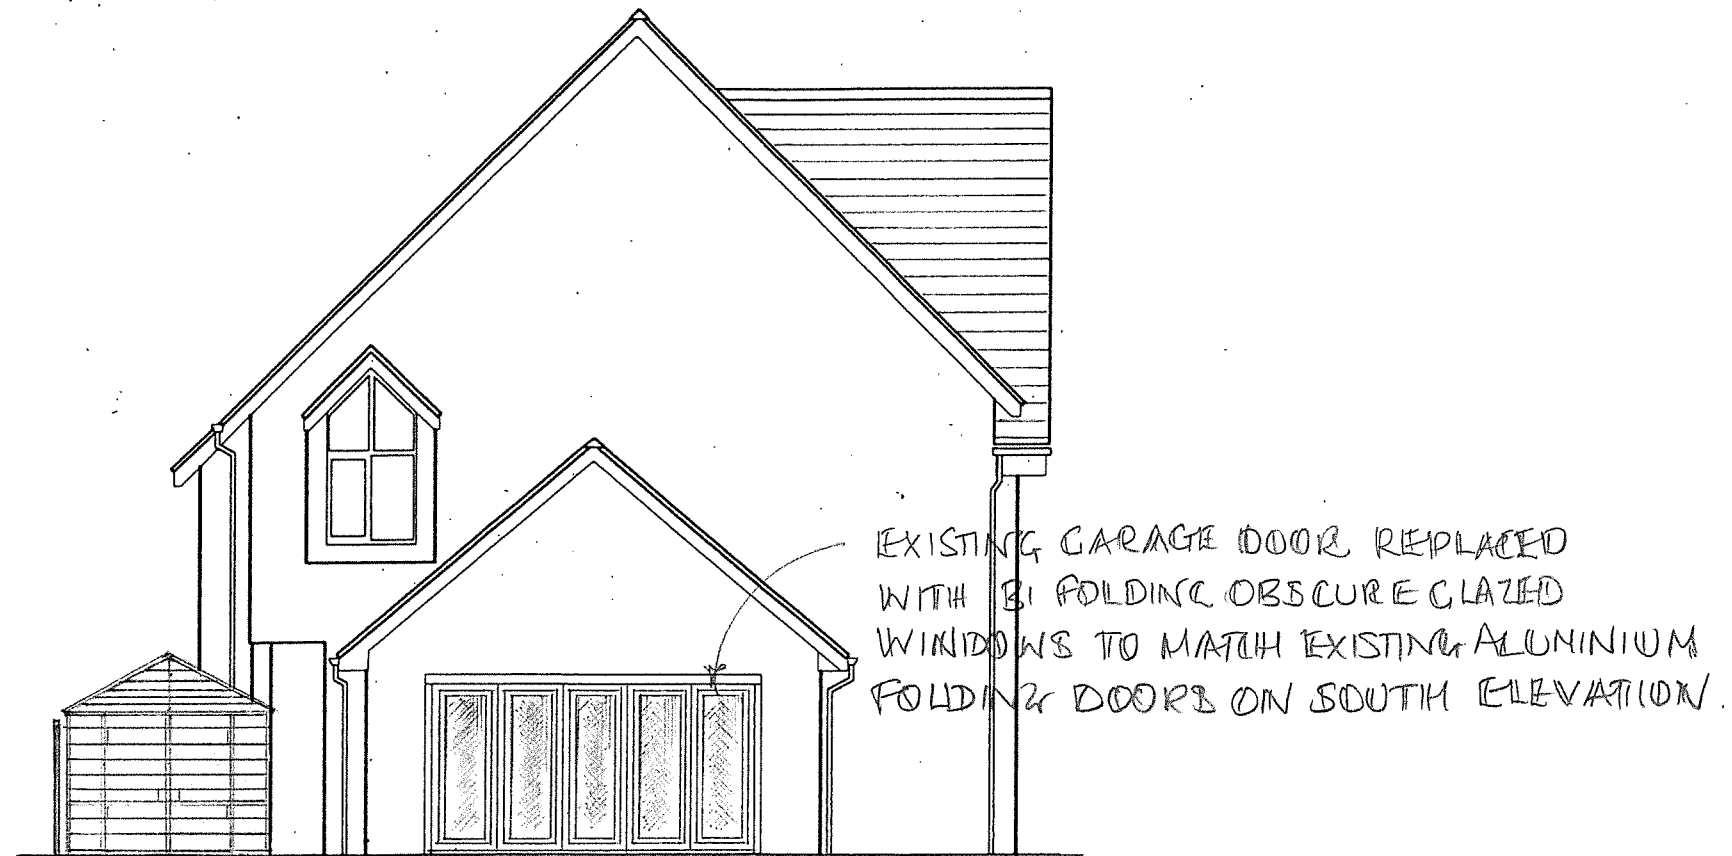

VIEW OF NORTH ELEVATION, SHOWING SHED AND
REPLACED GARAGE DOOR

0 5m

SCALE 1:100 @A3

DRG NO : 05

REVISED ACCESS AND BOUNDARY DETAILS - 2 TURNSTONE AVENUE - DIDS BURY