
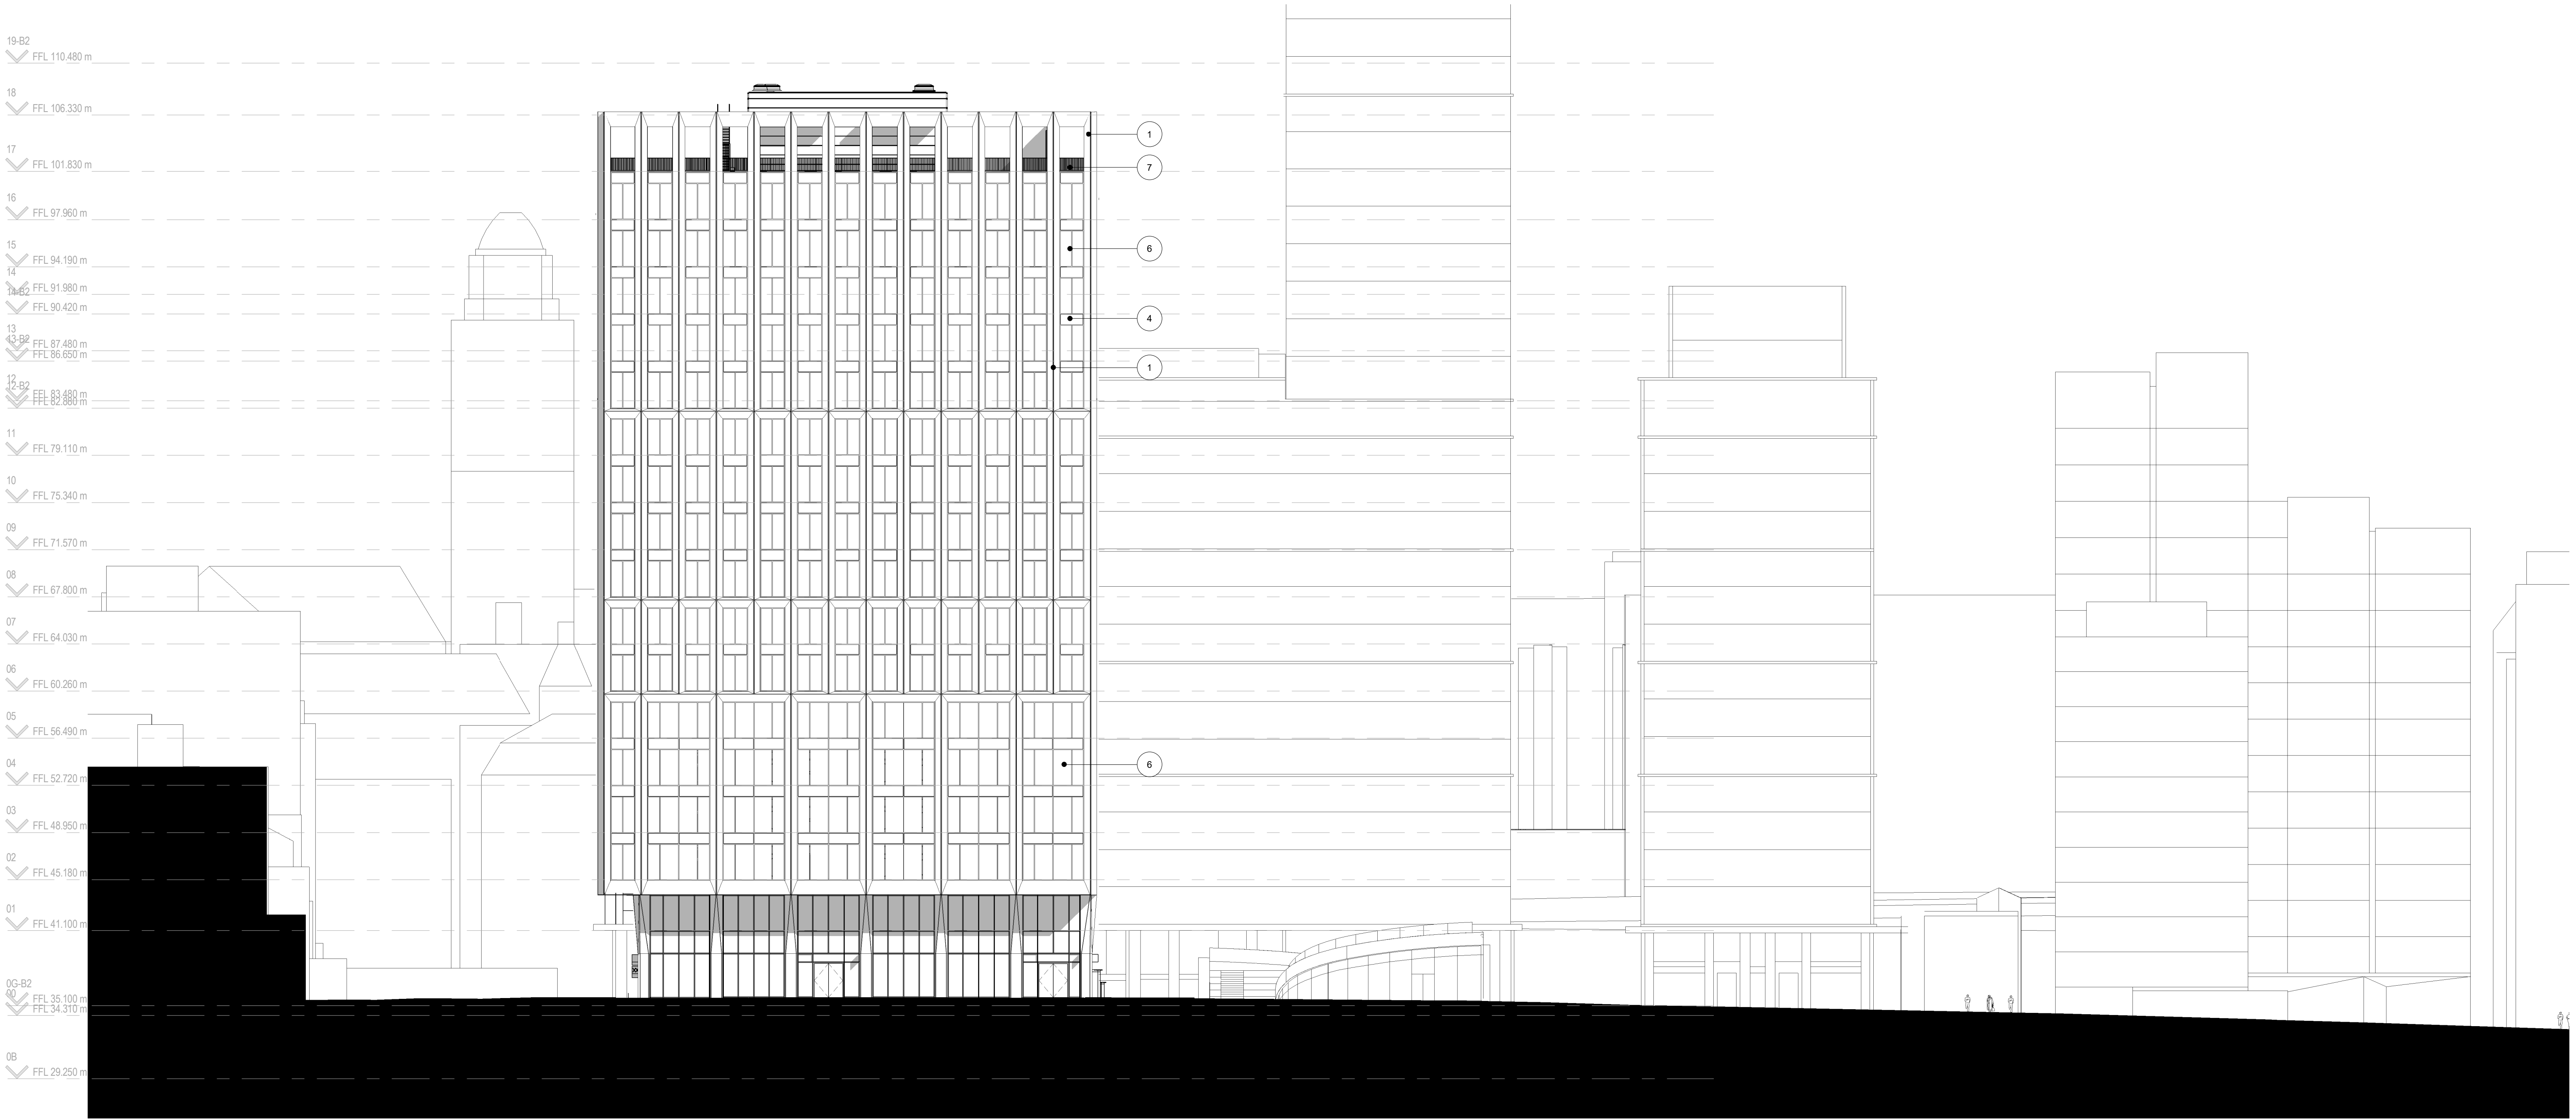
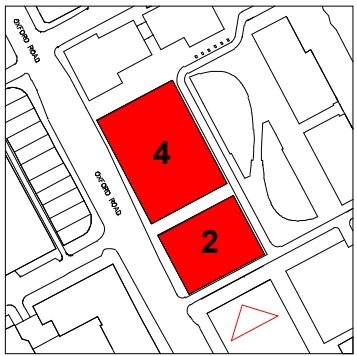


KEY:

- ① Building 2 Glazed Ceramic Profile 1
- ② Building 4 Glazed Ceramic Profile 2
- ③ Metal Sheet Cladding
- ④ Spandrel
- ⑤ Perforated Panel
- ⑥ Curtain Wall Glazing
- ⑦ Metal Balustrade

 

FeildenCleggBradleyStudios
LLP
London Office
Tottenham Street
London
W1T 4RG
t +44 20 7323 5737
e london@fcbstudios.com

Amendment		Date
P1	Issued for Planning	15.01.2018
P2	Issued for Planning - Minor Material Amendments	02.10.2018
P3	Issued for Planning - Non Material Amendments	29.04.2020

Job/Drawing No		Amendment
1813-FCBS-A-0602		P3
Circle Square : Plots 2, 3 + 4		
South Elevation		
Scale	1 : 250 @ A1	
Date	09/18/19	Do Not Scale
Drawn	London Studio	All Dimensions to be checked on site