


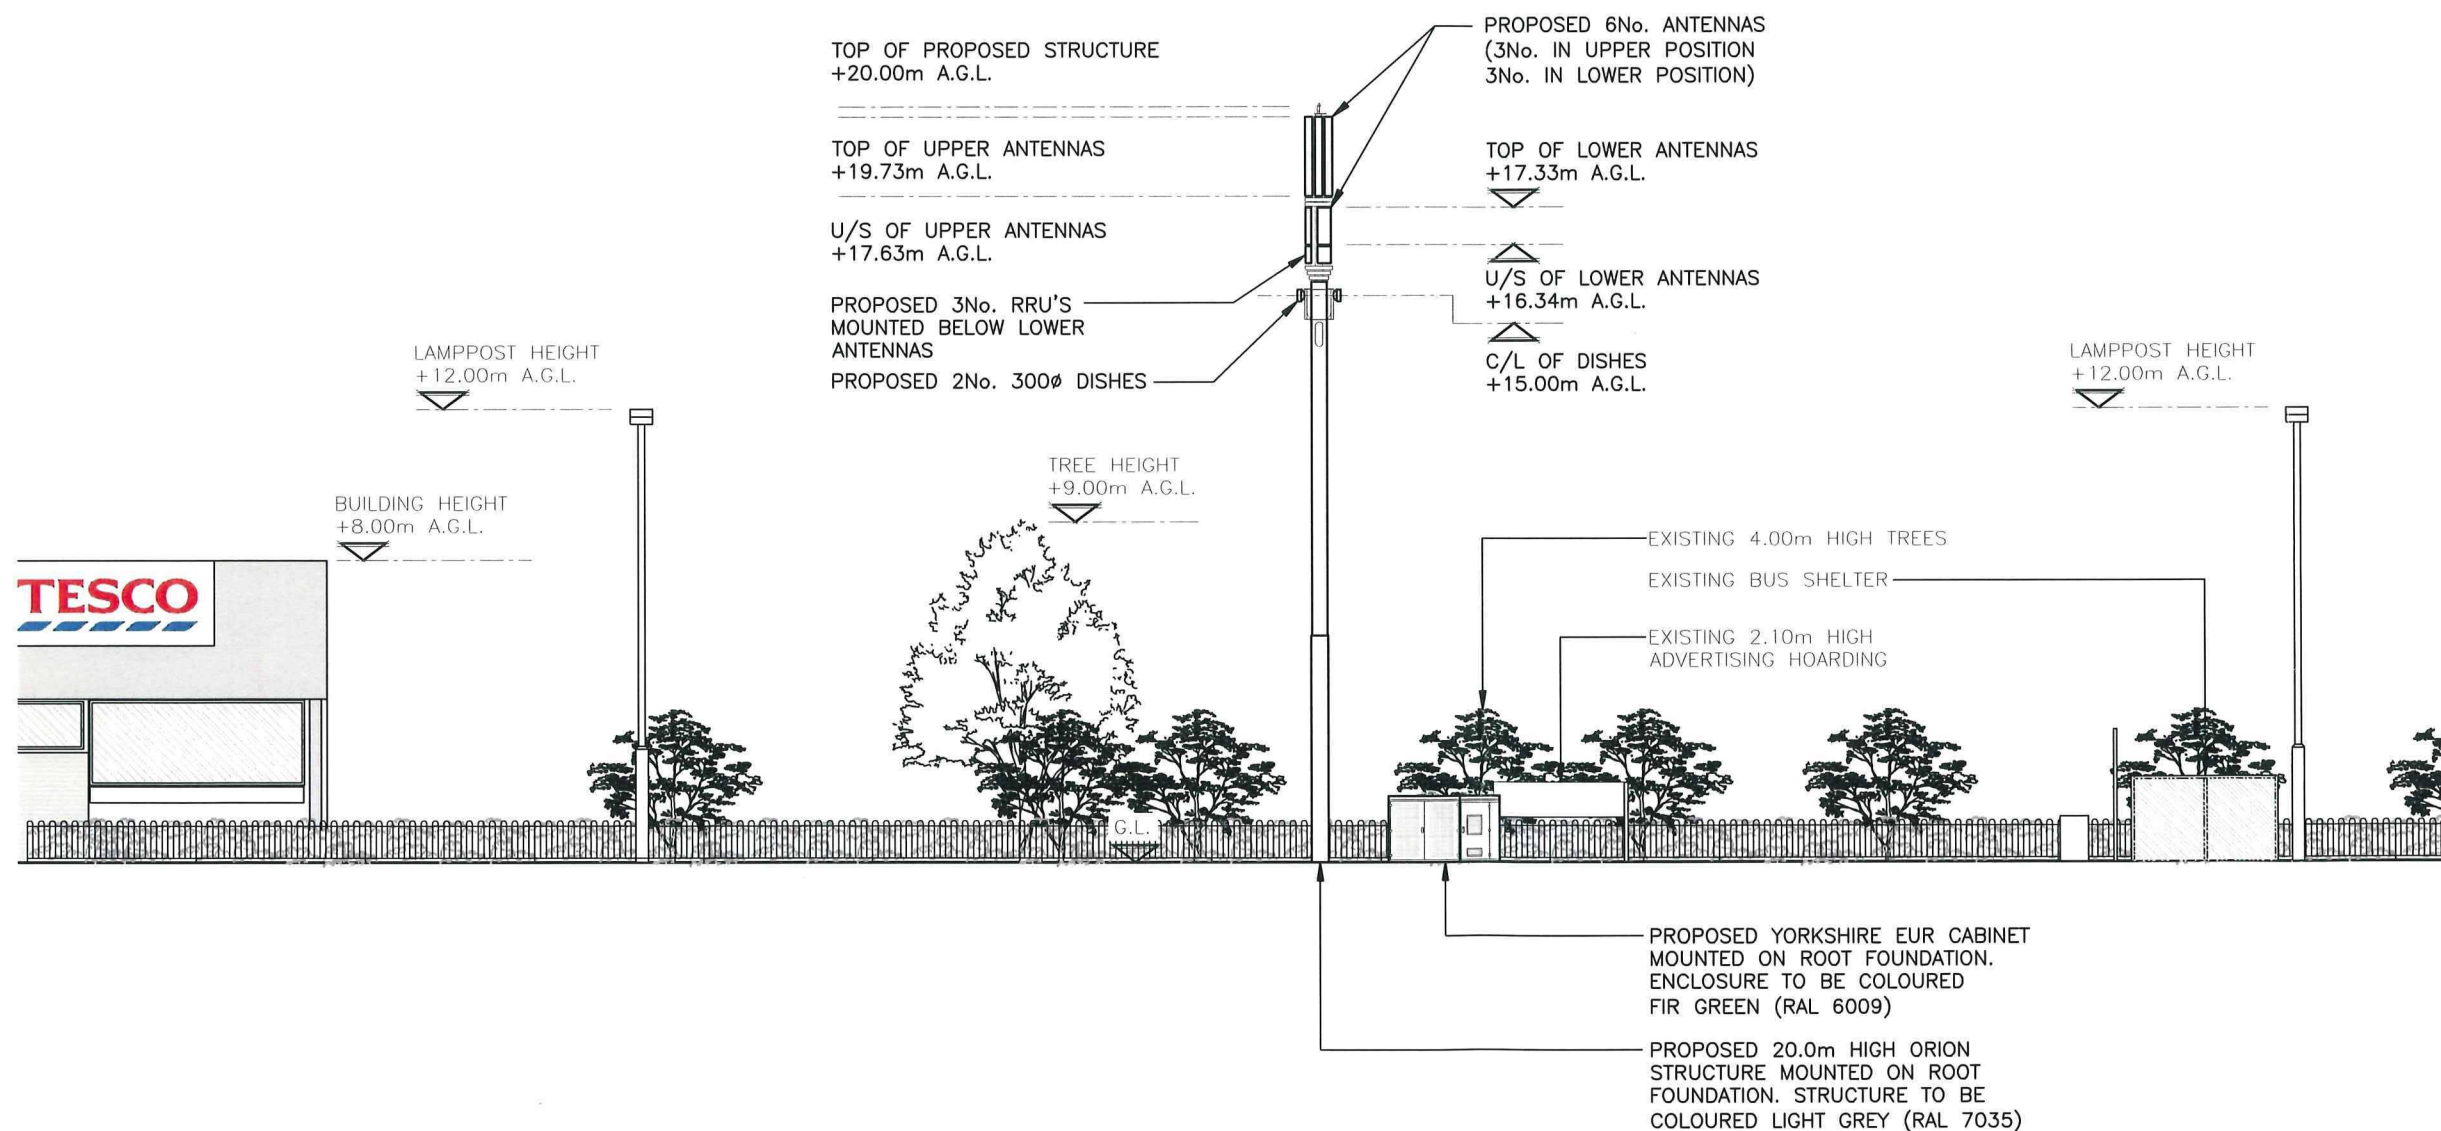

PROPOSED SOUTH WEST ELEVATION  
(1:200)

The drawings comply with TEF & Vodafone Standard ICNIRP guidelines.  
Designed in accordance with CORNERSTONE document: SDN0008

ALL DIMENSIONS ARE IN mm UNLESS NOTED OTHERWISE

N.G.R | E: 386429 N: 403936

NOTES:

| REV | Issued for Approval | CS | SSH | 29.01.20 |
|-----|---------------------|----|-----|----------|
| REV | MODIFICATION        | BY | CH  | DATE     |

**CLARKE**  
telecom  
Unit E, Madison Place, Northampton Road,  
Manchester, M40 5AG  
Tel: 0161 785 4500  
Fax: 0161 785 4501  
Web: www.clarke-telecom.com

**O<sub>2</sub>**  
BEACON 3

| Cell Name                 |        |     | Opt. |
|---------------------------|--------|-----|------|
| SW OUTSIDE BLACKLEY TESCO |        |     | -    |
| Cell ID No                |        |     |      |
| CORNERSTONE               | TEF    | VF  |      |
| 302984_01                 | 088994 | N/A |      |

Site Address / Contact Details

VICTORIA AVENUE EAST  
MANCHESTER  
GREATER MANCHESTER  
M9 6HB

Drawing Title:  
PROPOSED SITE ELEVATION

Purpose of issue: **PLANNING** Dwg Rev:

Drawing Number: **301** A

Surveyed By: **SSH** Original Sheet Size: **A3** Pack Issue:

Drawn: **CS** Date: **29.01.20** Checked: **SSH** Date: **29.01.20** A