




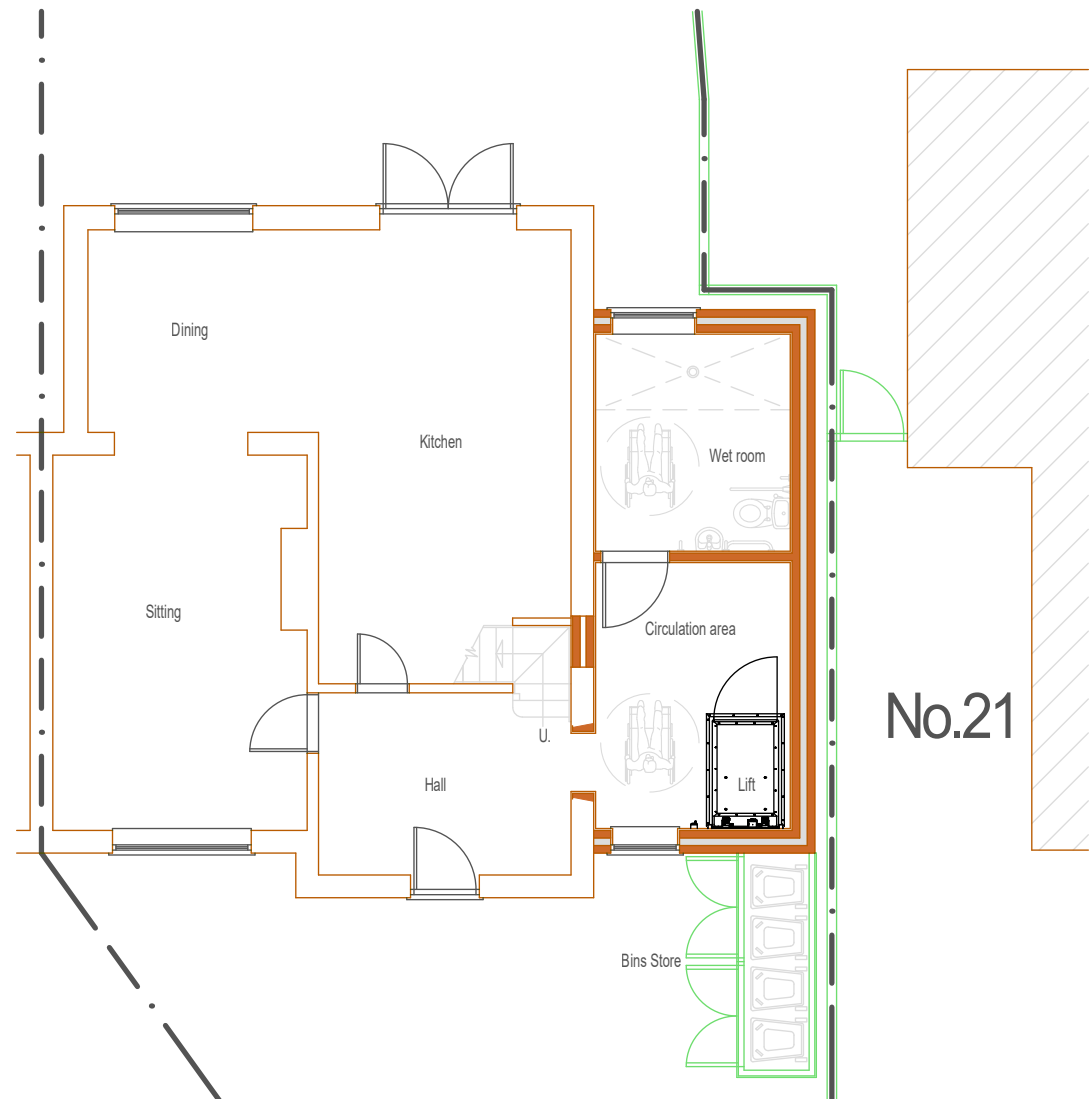

PROPOSED GRD. FLOOR PLAN

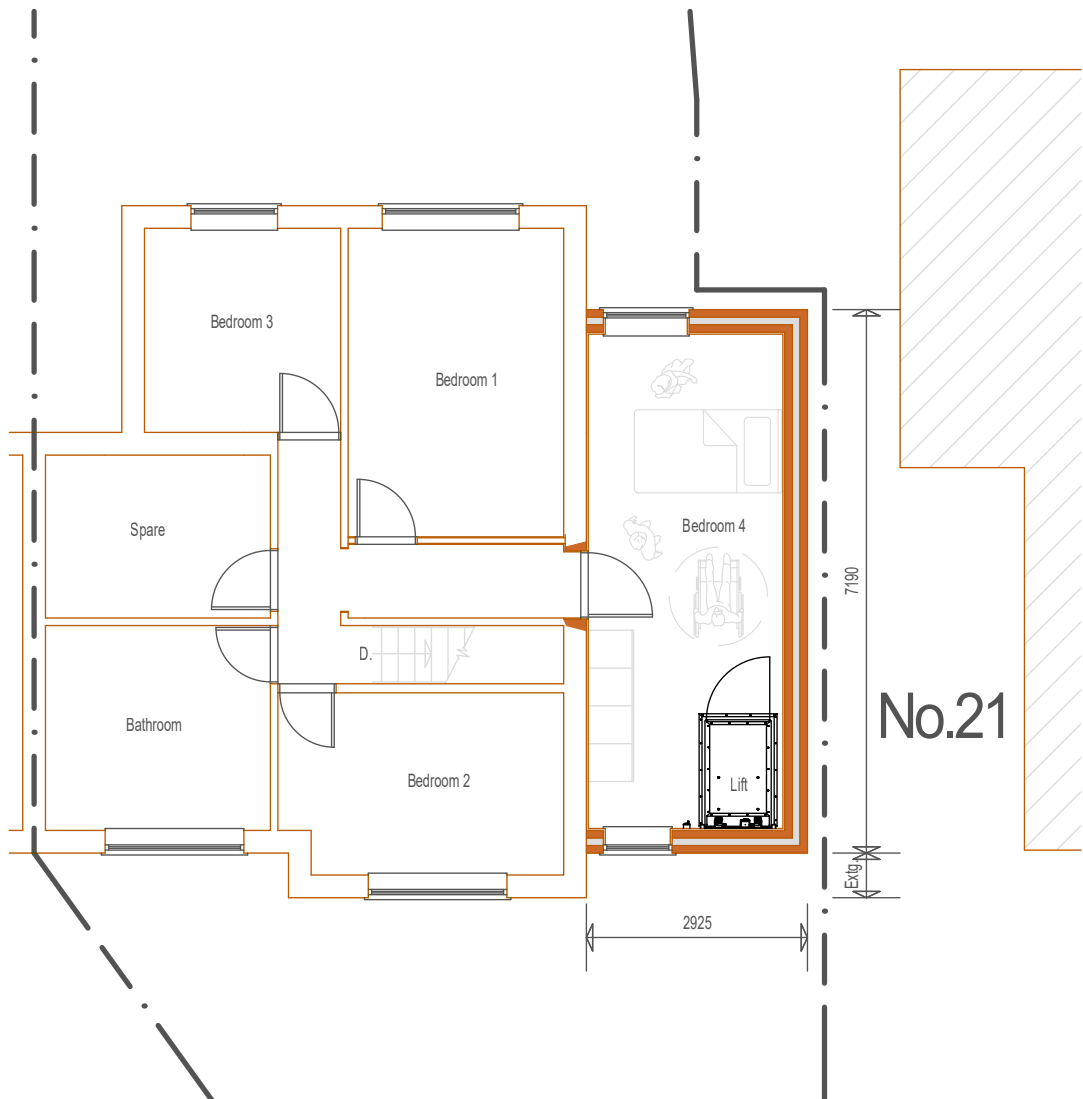


PROPOSED 1st. FLOOR PLAN

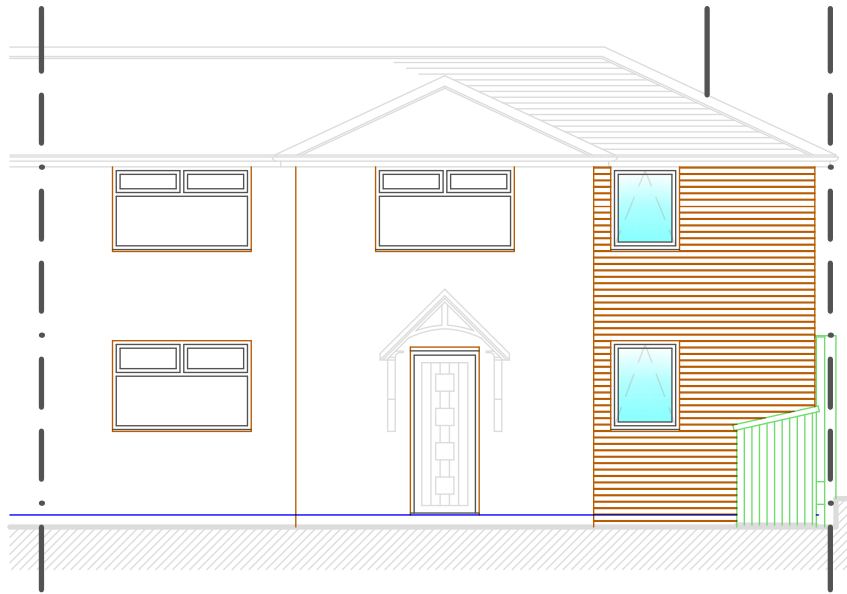


PROPOSED FRONT ELEVATION



PROPOSED REAR ELEVATION

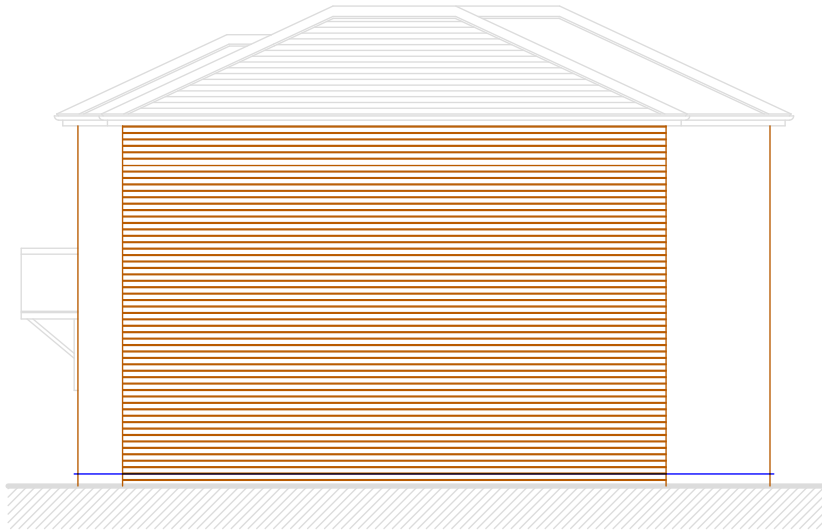

PROPOSED NORTH ELEVATION

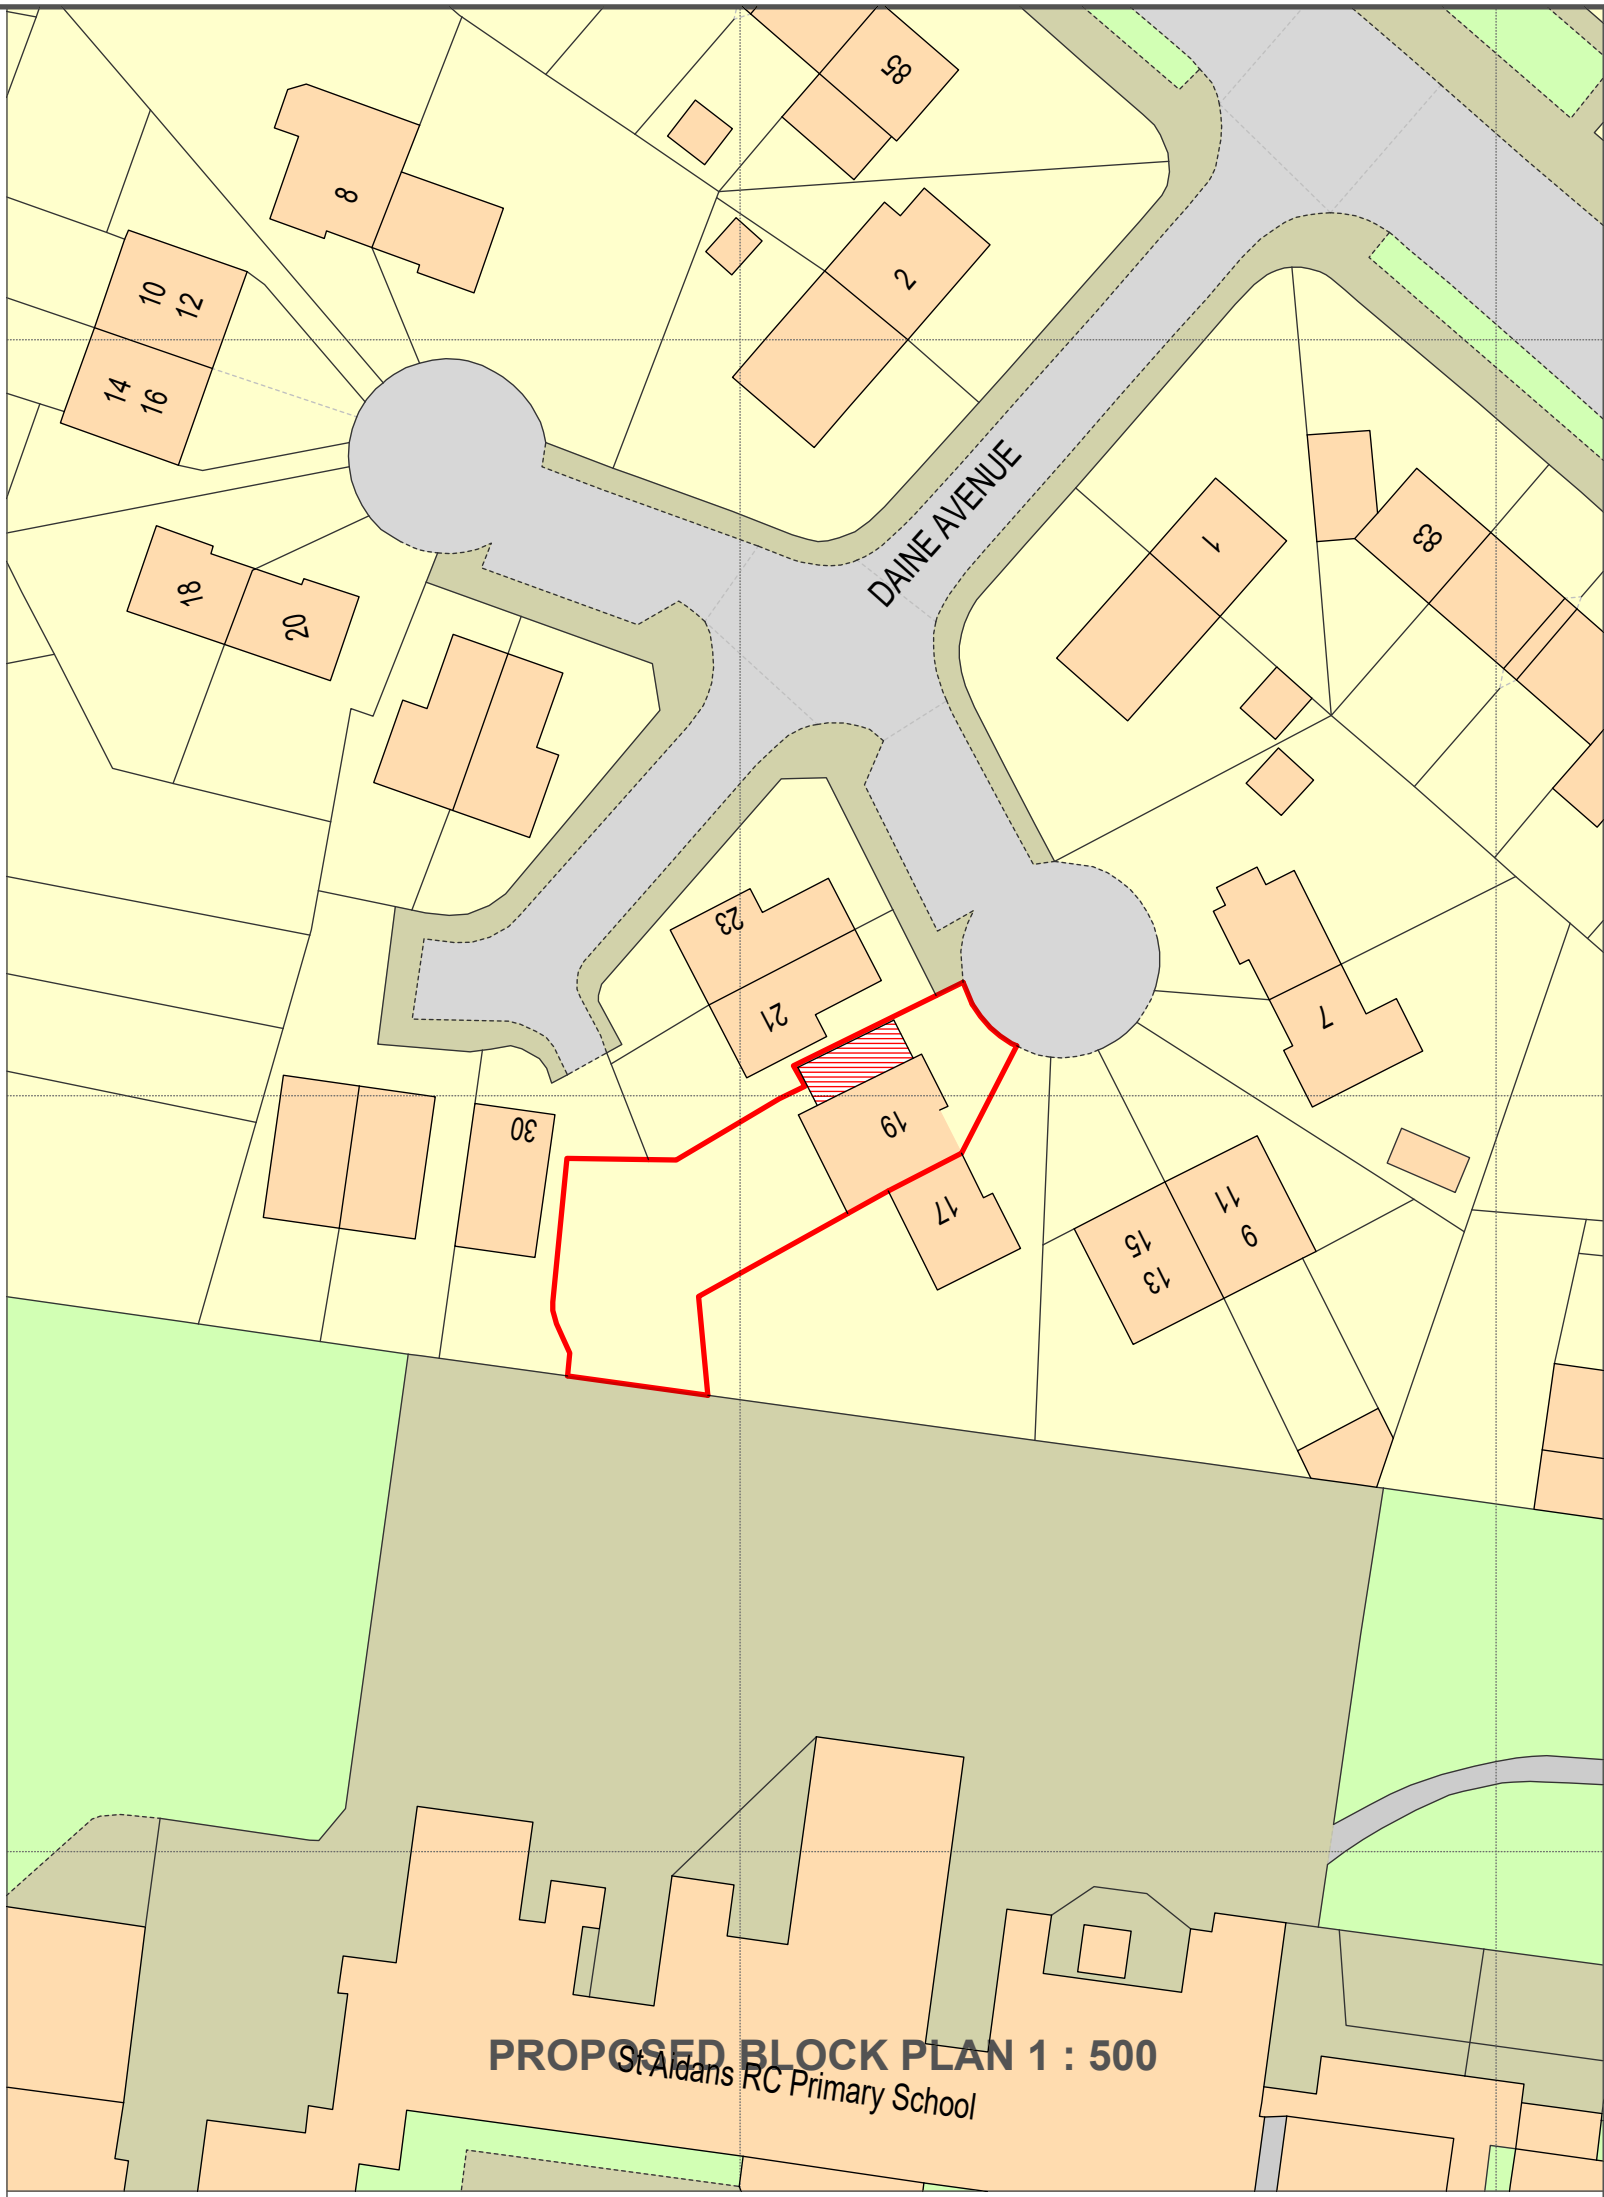

PROPOSED BLOCK PLAN 1 : 500



PROPOSED LOCATION PLAN 1 : 1250

Notes
All works to be in accordance with the current Building Regulations and British Standards, and to the satisfaction of the Building Control Officer and Planning Officer where applicable.

All materials are to be used and installed in accordance with the relevant manufacturer's instructions and recommendations. The quality of any materials shall not be any lower than that defined in the relevant British Standard, or that the material has been satisfactorily assessed by an appropriate independent authority.

All drawings are the Copyright of JPL Design and Construct. This drawing may not be copied by any third party without prior permission.

Rev.	Description	Date	By



JPL Design and Construct Ltd.
www.jpldesignandconstruct.co.uk
E-mail jp@jpldesignandconstruct.co.uk
12, Ormskirk Close, Seddons Farm,
Bury, BL8 2JG
Telephone 0161 272 0643

Client Mrs. C. Peacock,
19, Daine Ave.,
Northenden,
Manchester,
M23 0BG

Site 19, Daine Ave.,
Northenden,
Manchester,
M23 0BG

Project Side double storey extension - to
accommodate disabled child

Title Proposed Plans and Elevations

Scale at A1 1: 100	Date 10.12.19.	Drawn JP	Checked JP
Project no. PEA0004	Drawing no. LE02	Revision .	