


NOTES

1. This drawing is the copyright of Tract Architecture
2. Do not scale from this drawing
3. Use figure dimensions only

REVISION COMMENTS

A. 13.12.18- Additional new rooflights added, Existing large rooflight to be stripped out, extent of M&E plant platform added, existing chimneys retained.

B. 14.12.18- Existing chimney to be demolished to facilitate proposed bedroom below.

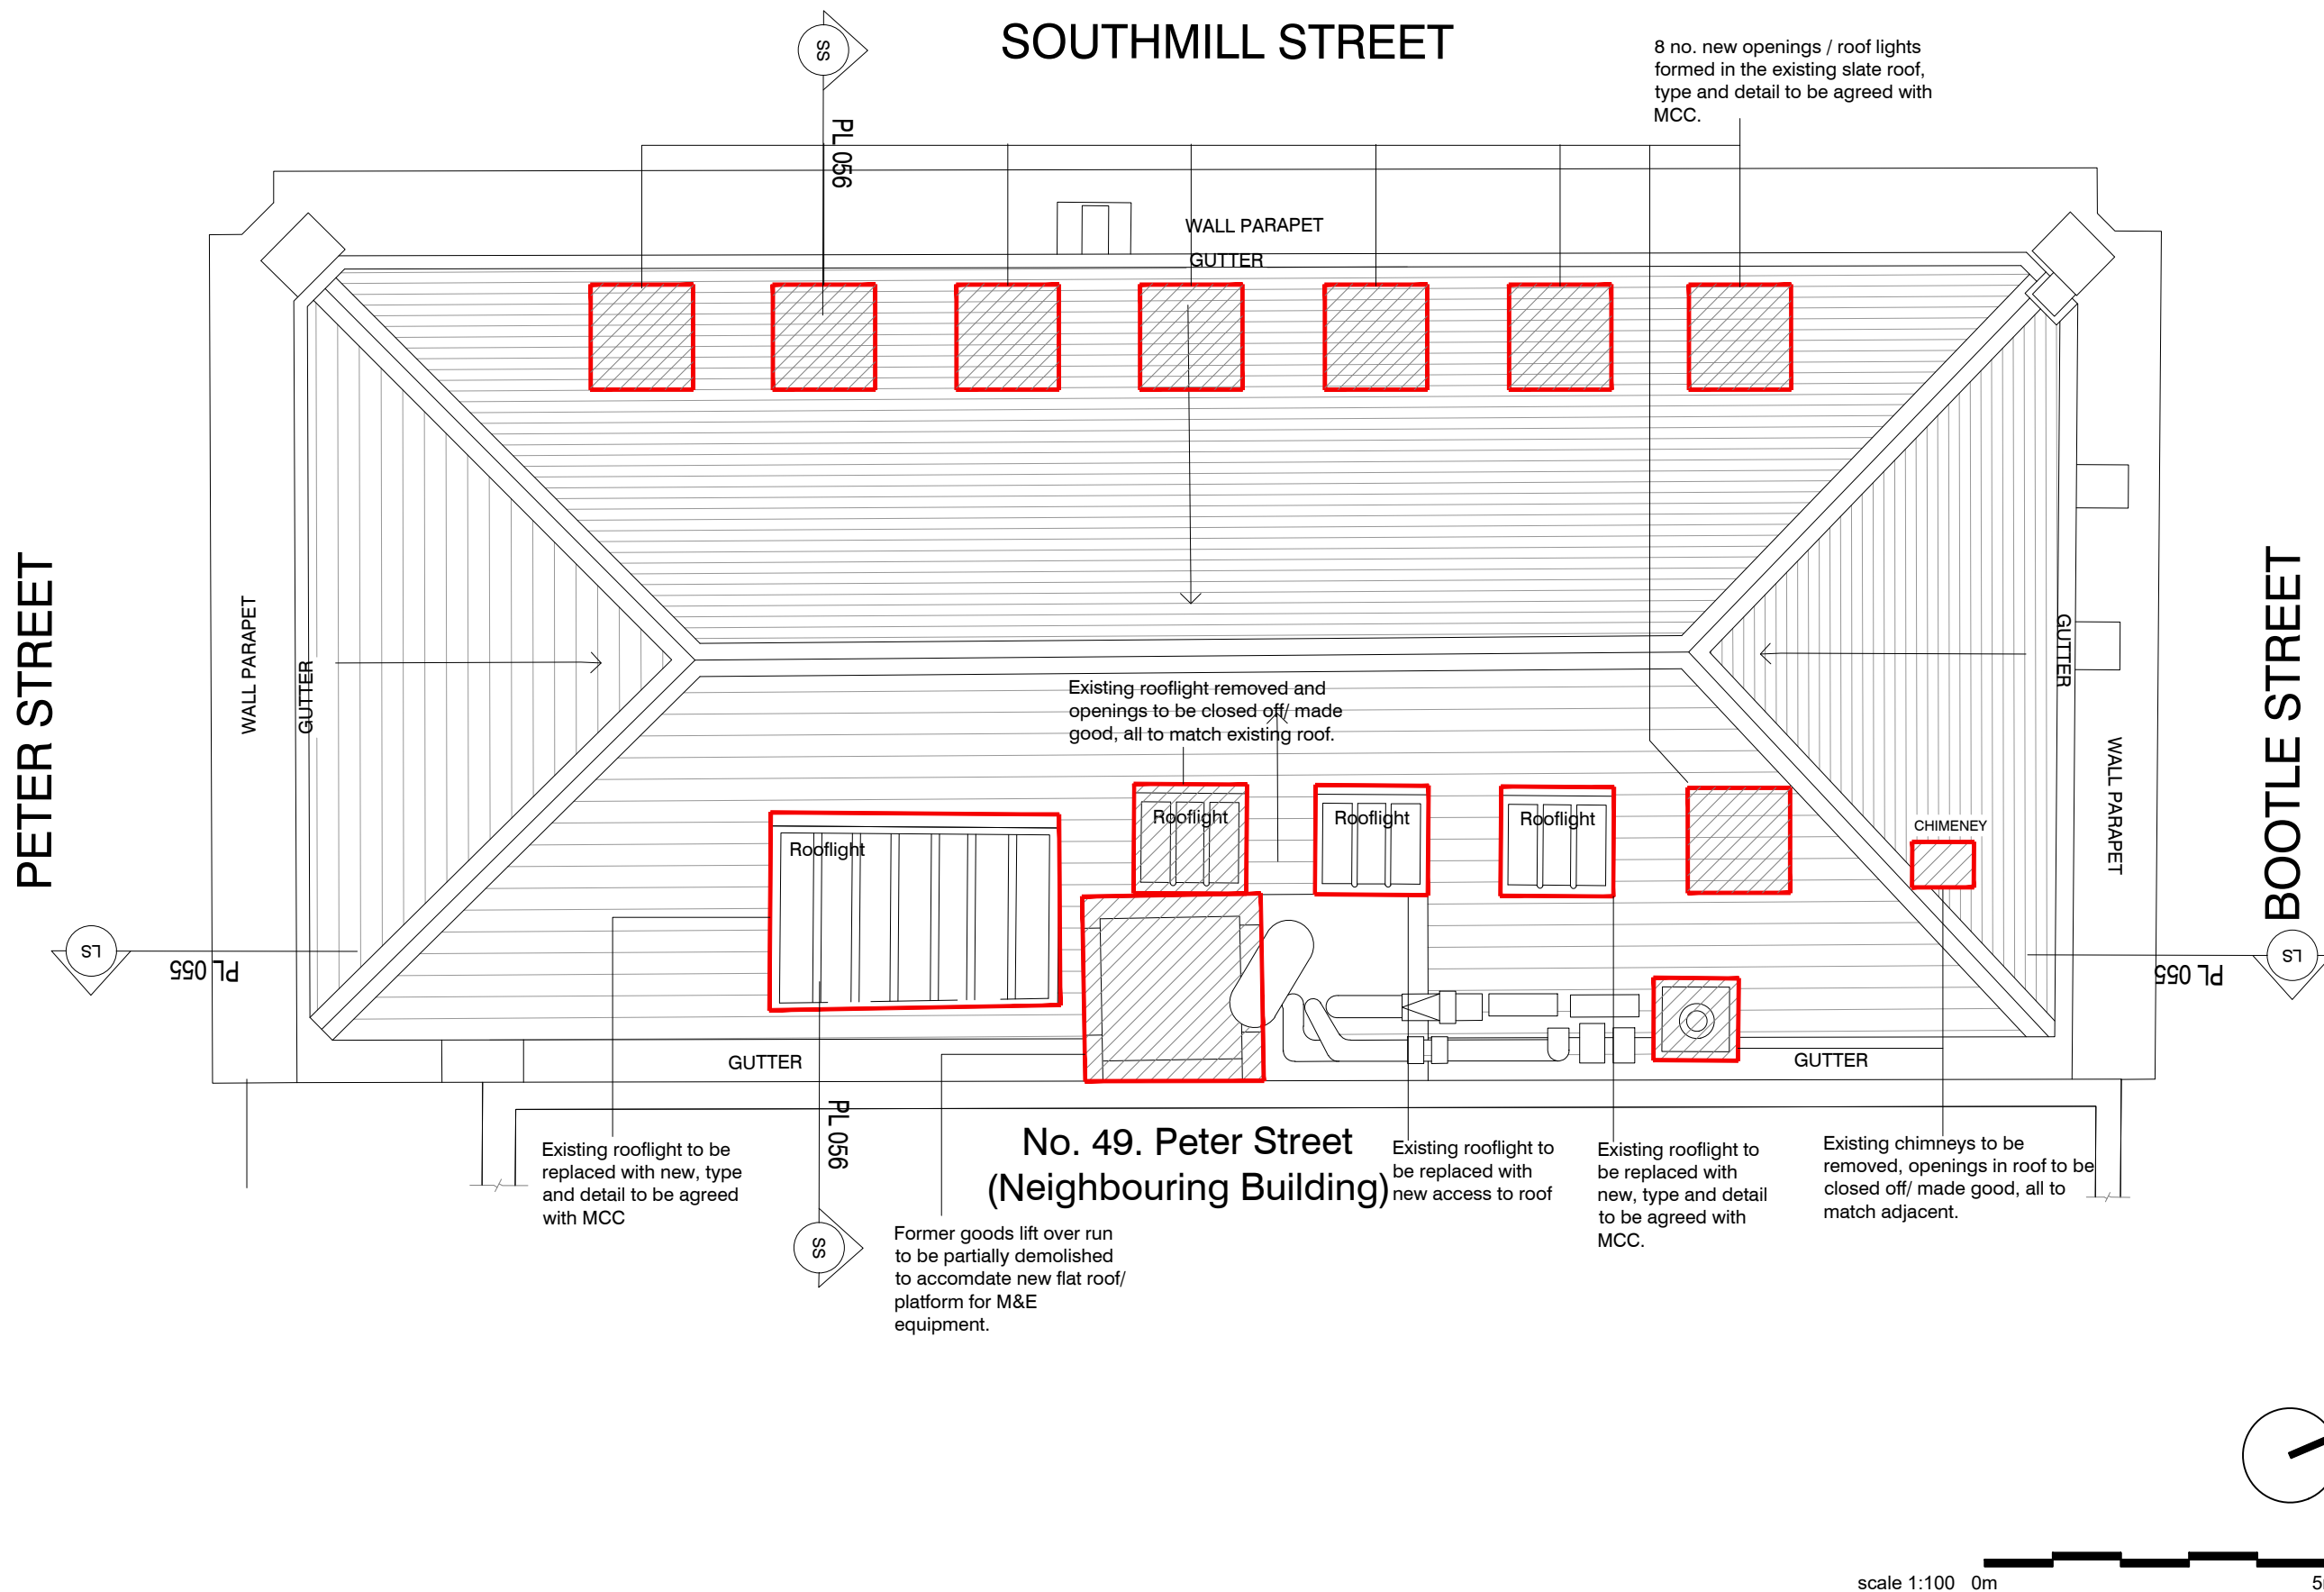

TRACT
WWW.TRACTARCHITECTURE.COM

PROJECT NUMBER + TITLE

0132/2 - 47 PETER STREET
MANCHESTER

DRAWING

ROOF PLAN PROPOSED DEMOLITION

DRAWING NUMBER

PL - 054

DRAWING REVISION

C

DRAWING PURPOSE

PLANNING

SCALE DATE

1:100 @ A3 20TH NOVEMBER 2018

DRAWN CHECKED

PRL -