

Please Note: Copyright of this drawing remains vested in the architectural consultant/designer and must not be copied or reproduced without prior consent. Figured dimensions only are to be taken from this drawing. All contractors must visit site and be responsible for taking and checking all dimensions relative to their element of the works. Venture Logistics Ltd (Merseyside Demolition & Marine Salvage Ltd) are to be advised of any variations between the drawing and site conditions. Do not scale off this drawing unless dimensions match those highlighted as the copying of such drawings can result in the alteration of scale to that of which it was originally drawn/produced. If in any doubt check any discrepancies with the originator. Planning Drawings are intended for Local Authority Planning consideration only and do not form part of a Building Control package.

REV	DESCRIPTION	DATE	DRAWN
SPECIFIC PROJECT NOTES (Contractor to be made aware of the following points/restrictions)			




PROPOSED ELEVATION A




PROPOSED ELEVATION B




PROPOSED ELEVATION C

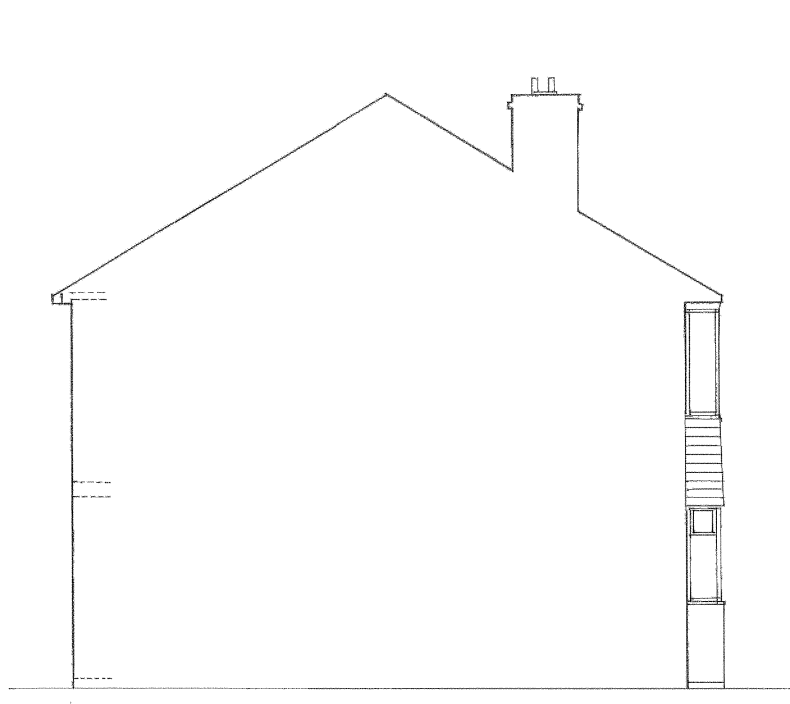

PROPOSED ELEVATION D

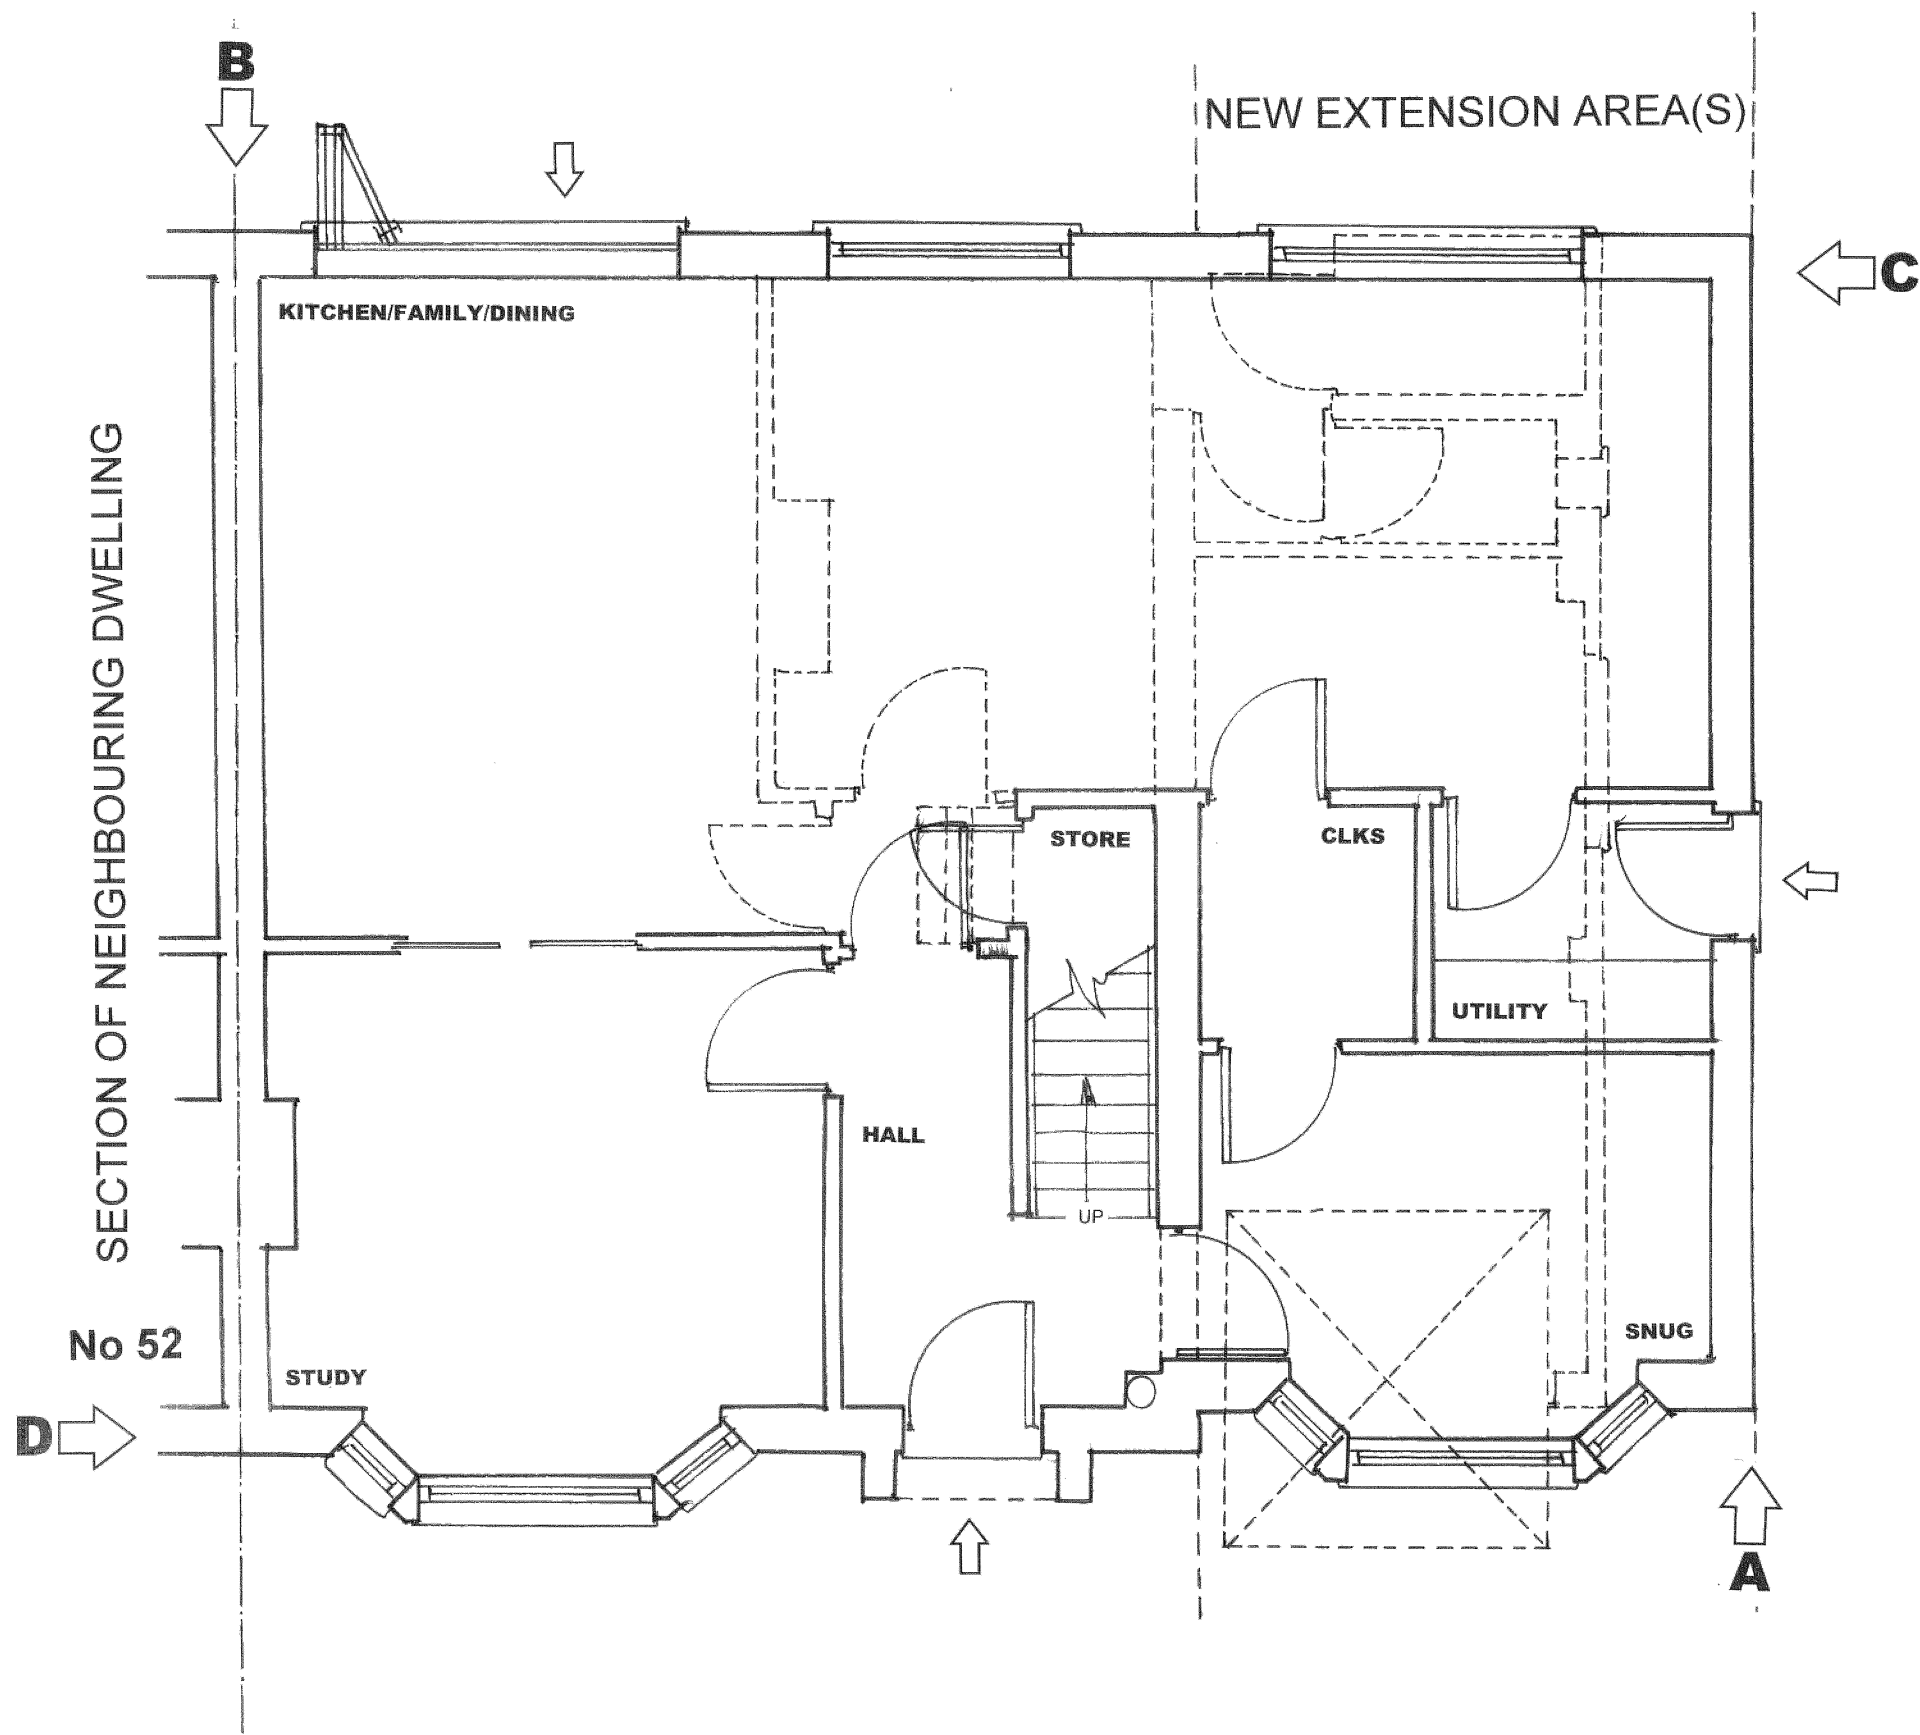

PROPOSED GROUND FLOOR PLAN (1:50 @ A1)

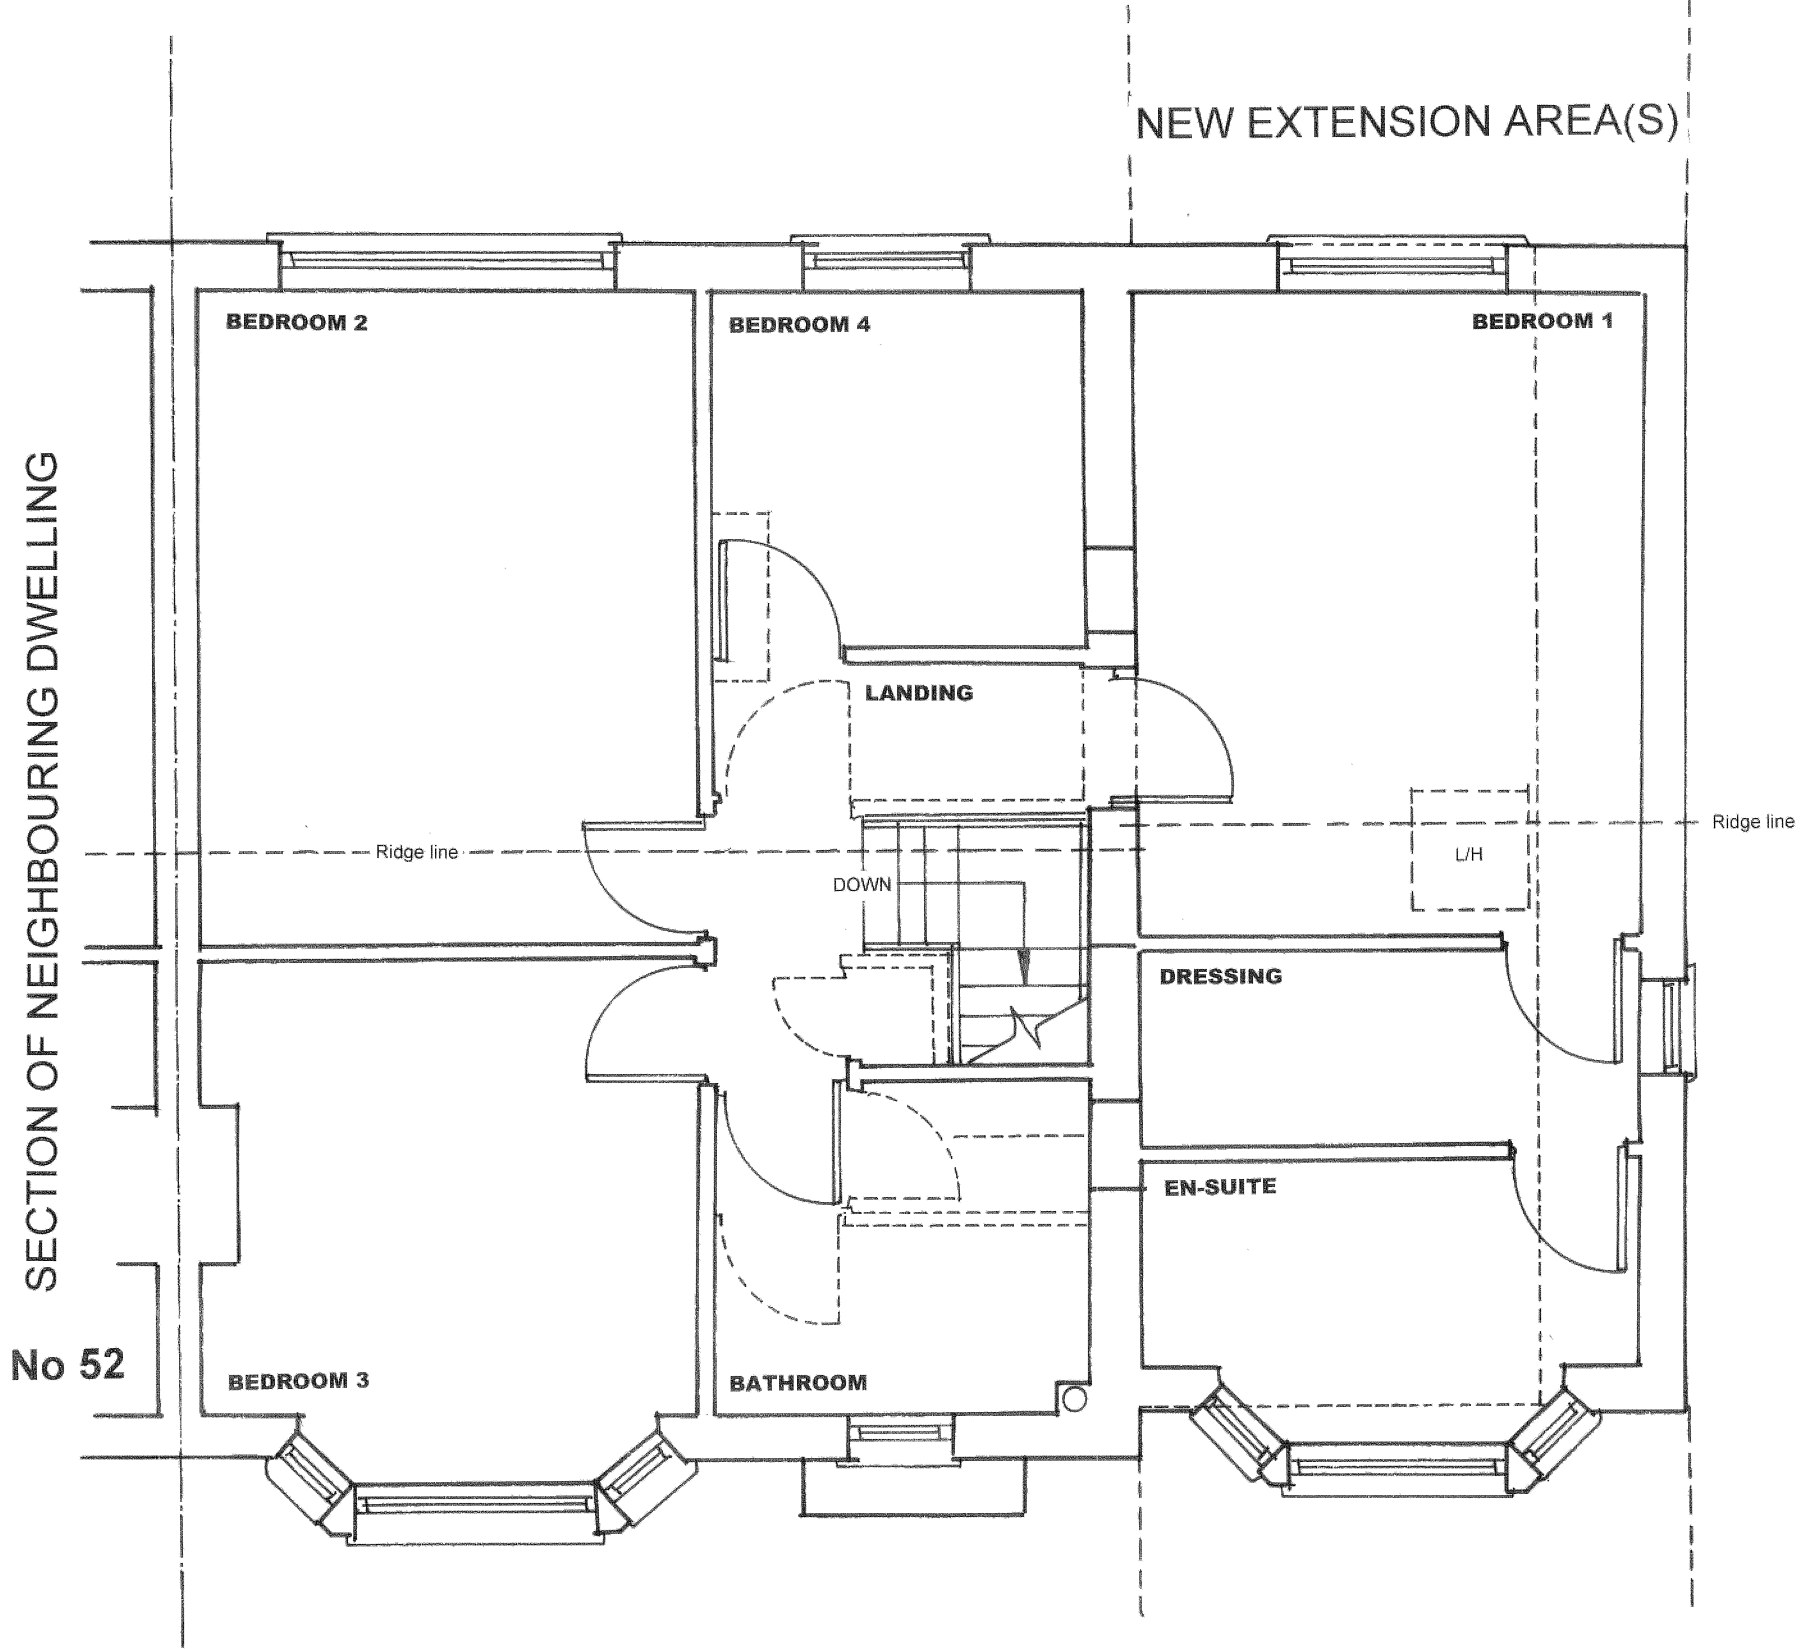

PROPOSED FIRST FLOOR PLAN (1:50 @ A1)



DRAFT/PLANNING/BUILDING CONTROL ISSUE(HIGHLIGHTED)

REV	DESCRIPTION	DATE	JANUARY 2020
PROJECT MR & MRS NUTALL, No 50, PARKBROOK ROAD WYTHENSHAW, MANCHESTER, M23 1AN		DRAWING No: 19/0816(2)G	
VENTURE A1		DESIGN & PLANNING CONSULTANTS LTD	
T: 07711 346163 E: mdmslimited@gmail.com L/A Planning/Building Regs Ref No:			