



02 - Floor Sketch Plan
1 : 100

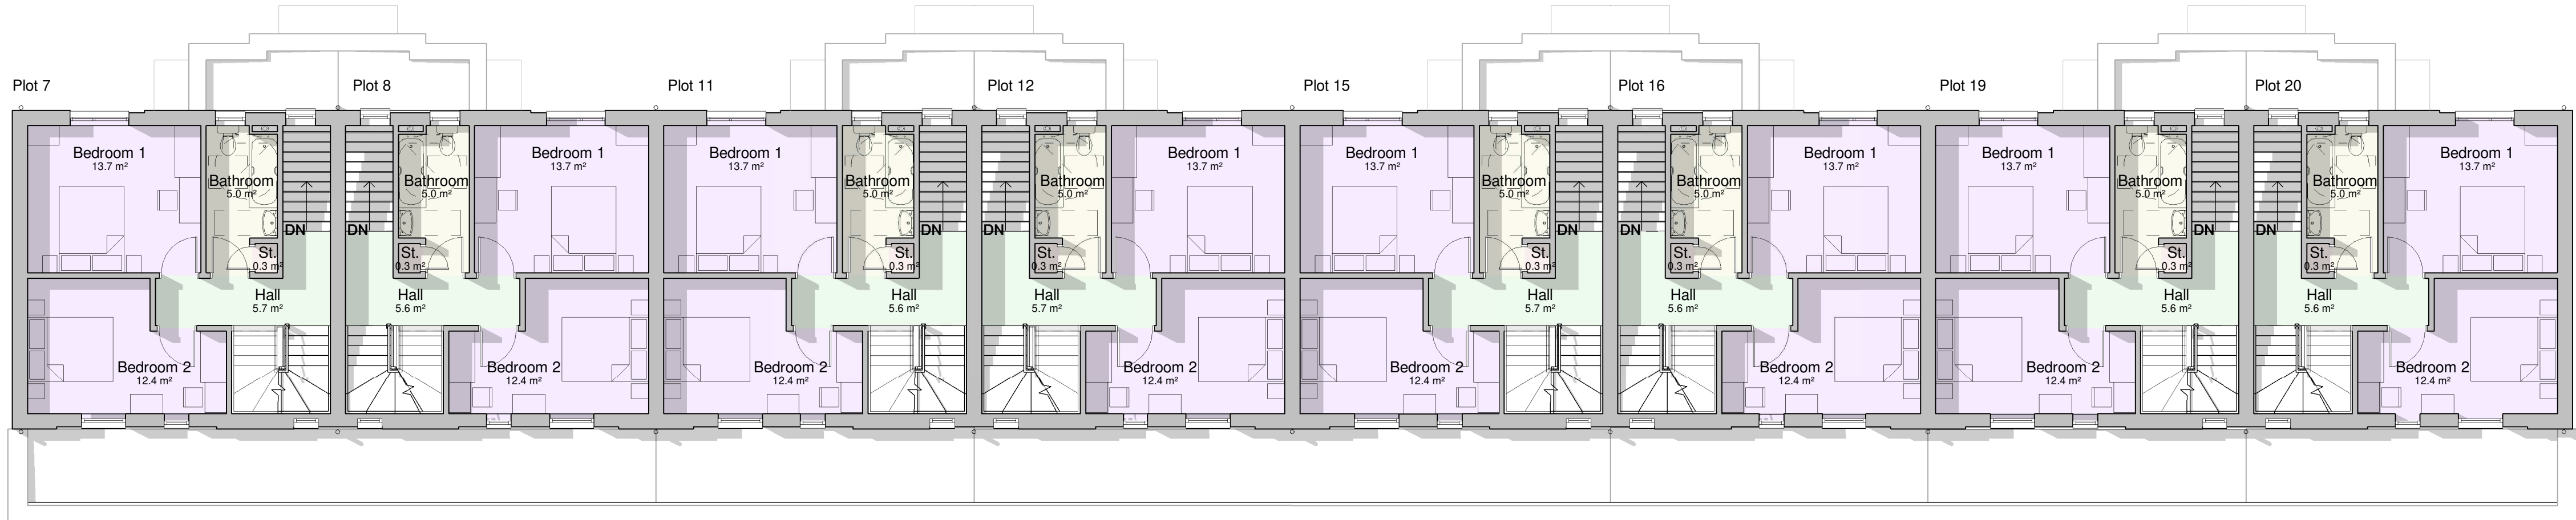

01 - Floor Sketch Plan
1 : 100

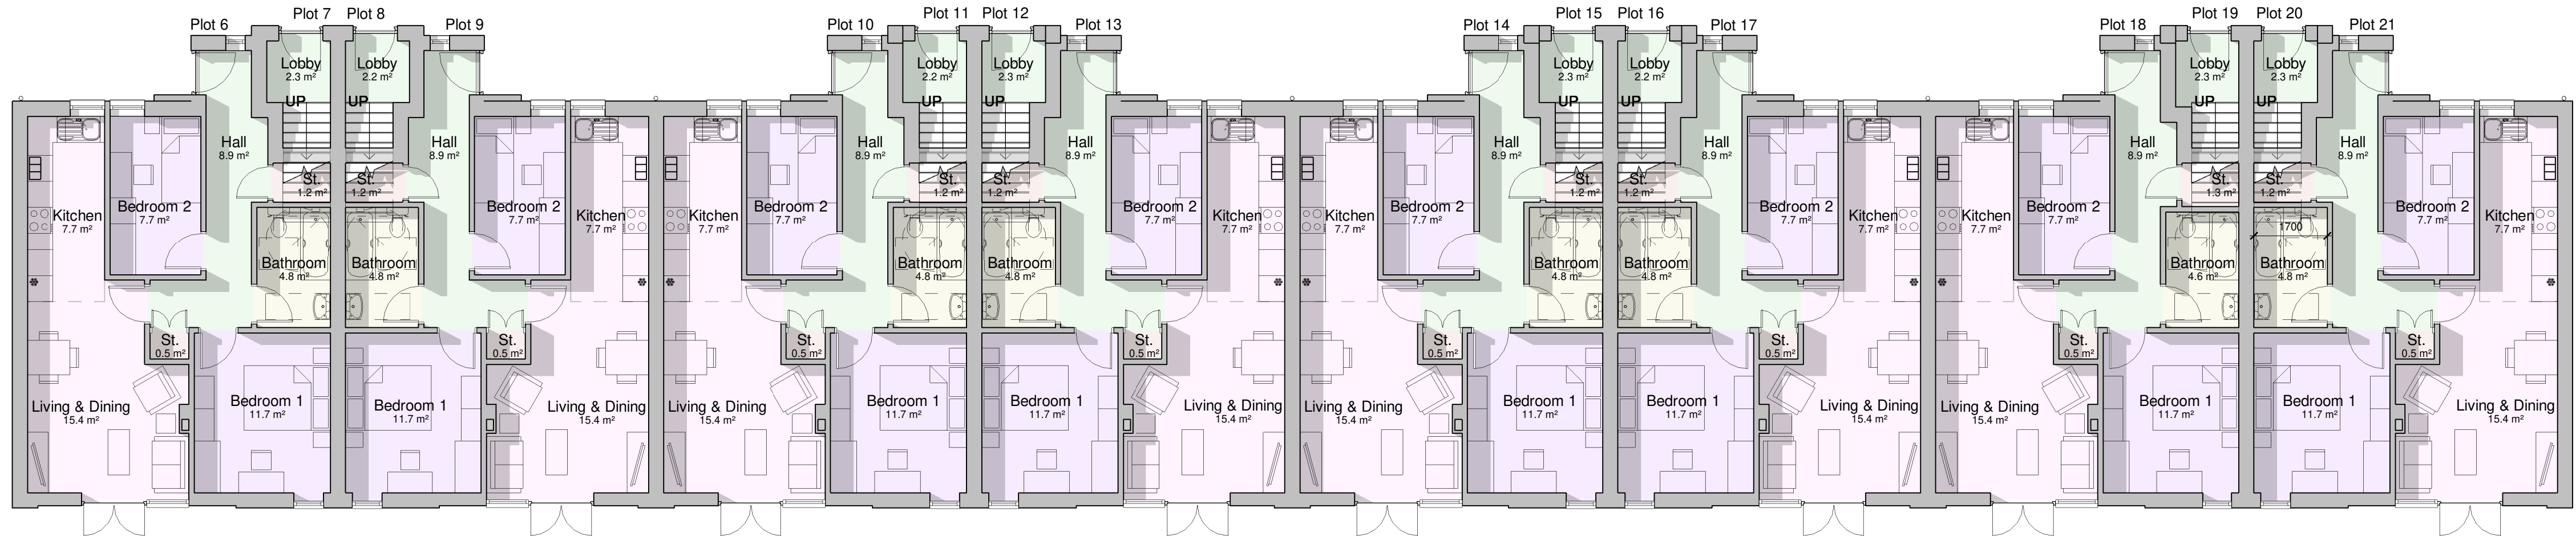

00 - Floor Sketch Plan
1 : 100

○ BOWKER SADLER PARTNERSHIP LIMITED
■ THIS DRAWING IS THE SUBJECT OF COPYRIGHT WHICH VESTS IN BOWKER SADLER PARTNERSHIP LIMITED. IT IS AN INFRINGEMENT OF COPYRIGHT TO REPRODUCE THIS DRAWING, BY WHATEVER MEANS, INCLUDING ELECTRONIC, WITHOUT THE EXPRESS WRITTEN CONSENT OF BOWKER SADLER PARTNERSHIP LIMITED WHICH RESERVES ALL ITS RIGHTS.
BOWKER SADLER PARTNERSHIP LIMITED ASSERTS ITS RIGHTS TO BE IDENTIFIED AS THE AUTHOR OF THIS DESIGN.
■ DRAWING NOT TO BE SCALED.
■ REPORT ERRORS & OMISSIONS TO ARCHITECT.
■ CHECK ALL DIMENSIONS ON SITE.
■ DRAWING TO BE READ IN CONJUNCTION WITH THE HEALTH AND SAFETY PLAN AND ALL RELEVANT RISK ASSESSMENTS

Area Schedule (GIA)			
Apartment	House Type	Level	Area
Plot 6	2B3P	00 GF Level	61.3 m²
Plot 7	2B4P	00 GF Level	61.3 m²
Plot 7	2B4P	01 FF Level	2.1 m²
Plot 7	2B4P	02 FF Level	46.9 m²
Plot 7	2B4P	02 FF Level	36.1 m²
Plot 7	2B4P	02 FF Level	85.1 m²
Plot 8	2B4P	00 GF Level	2.1 m²
Plot 8	2B4P	01 FF Level	46.9 m²
Plot 8	2B4P	02 FF Level	36.1 m²
Plot 8	2B4P	02 FF Level	85.1 m²
Plot 9	2B3P	00 GF Level	61.3 m²
Plot 9	2B3P	00 GF Level	61.3 m²
Plot 10	2B3P	00 GF Level	61.3 m²
Plot 10	2B3P	00 GF Level	61.3 m²
Plot 11	2B4P	00 GF Level	2.1 m²
Plot 11	2B4P	01 FF Level	46.9 m²
Plot 11	2B4P	02 FF Level	36.1 m²
Plot 11	2B4P	02 FF Level	85.1 m²
Plot 12	2B4P	00 GF Level	2.1 m²
Plot 12	2B4P	01 FF Level	46.9 m²
Plot 12	2B4P	02 FF Level	36.1 m²
Plot 12	2B4P	02 FF Level	85.1 m²
Plot 13	2B3P	00 GF Level	61.3 m²
Plot 13	2B3P	00 GF Level	61.3 m²
Plot 14	2B3P	00 GF Level	61.3 m²
Plot 14	2B3P	00 GF Level	61.3 m²
Plot 15	2B4P	00 GF Level	2.1 m²
Plot 15	2B4P	01 FF Level	46.9 m²
Plot 15	2B4P	02 FF Level	36.1 m²
Plot 15	2B4P	02 FF Level	85.1 m²
Plot 16	2B4P	00 GF Level	2.1 m²
Plot 16	2B4P	01 FF Level	46.9 m²
Plot 16	2B4P	02 FF Level	36.1 m²
Plot 16	2B4P	02 FF Level	85.1 m²
Plot 17	2B3P	00 GF Level	61.3 m²
Plot 17	2B3P	00 GF Level	61.3 m²
Plot 18	2B3P	00 GF Level	61.3 m²
Plot 18	2B3P	00 GF Level	61.3 m²
Plot 19	2B4P	00 GF Level	2.1 m²
Plot 19	2B4P	01 FF Level	46.9 m²
Plot 19	2B4P	02 FF Level	36.1 m²
Plot 19	2B4P	02 FF Level	85.1 m²
Plot 20	2B4P	00 GF Level	2.1 m²
Plot 20	2B4P	01 FF Level	46.9 m²
Plot 20	2B4P	02 FF Level	36.1 m²
Plot 20	2B4P	02 FF Level	85.1 m²
Plot 21	2B3P	00 GF Level	61.3 m²
Plot 21	2B3P	00 GF Level	61.3 m²
Grand total			1171.9 m²

REV.	DATE	DRN.	CHKD.
PROJECT Dob Brook Close			
CLIENT Guinness Developments Limited			
DRAWING Block 3 Floor Plan			
SCALE 1 : 100	SHEET SIZE @ A1	DRAWN PC	CHECKED MD
DATE 07/02/20			
BOWKER SADLER ARCHITECTURE A: Hatherlow House, Hatherlow, Romiley, Stockport SK6 3DY T: 0161 406 7333 E: office@bowker-sadler.co.uk W: www.bowker-sadler.co.uk			
JOB No 18-079	DRAWING No 1014	REVISION	
STATUS		Planning	

