



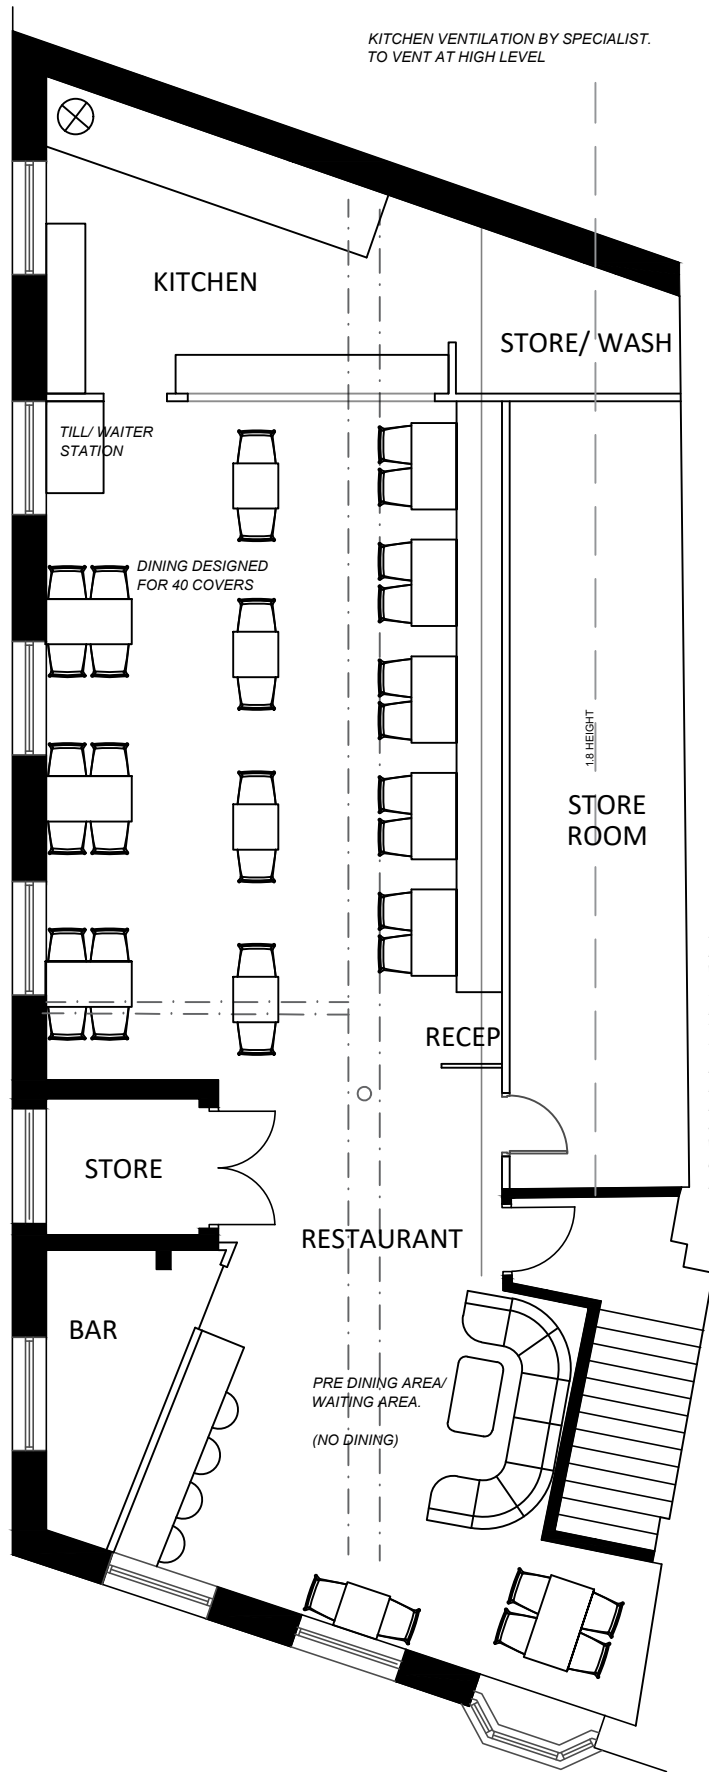


FIRST FLOOR PLAN

EXISTING PARTITIONS TO BE CAREFULLY REMOVED.
EXISTING OPENINGS/ FENESTRATION TO BE RETAINED AND MADE GOOD AS NECESSARY.

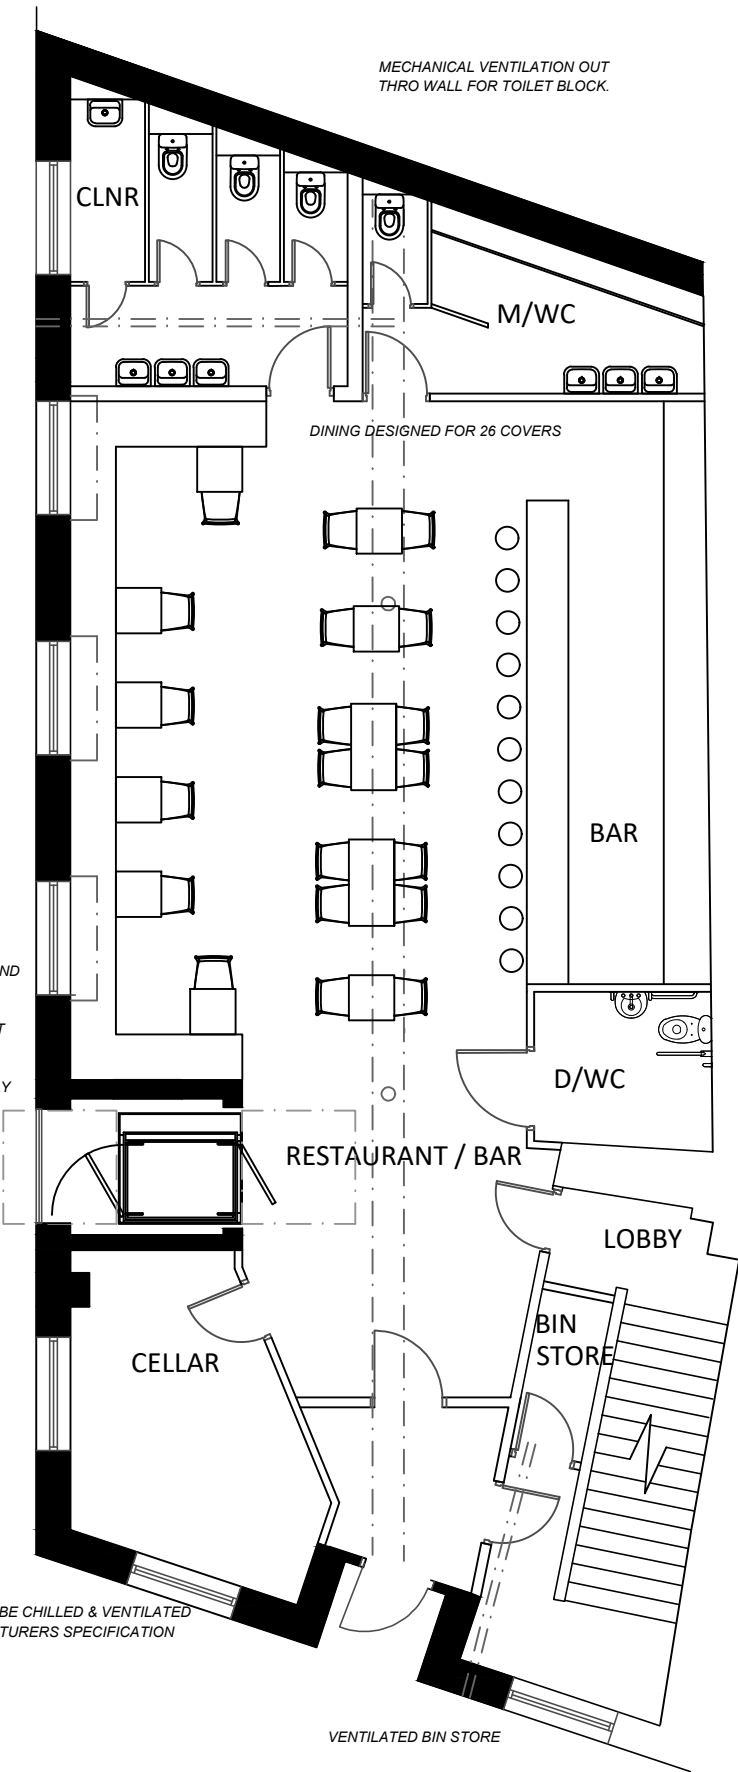

GROUND FLOOR

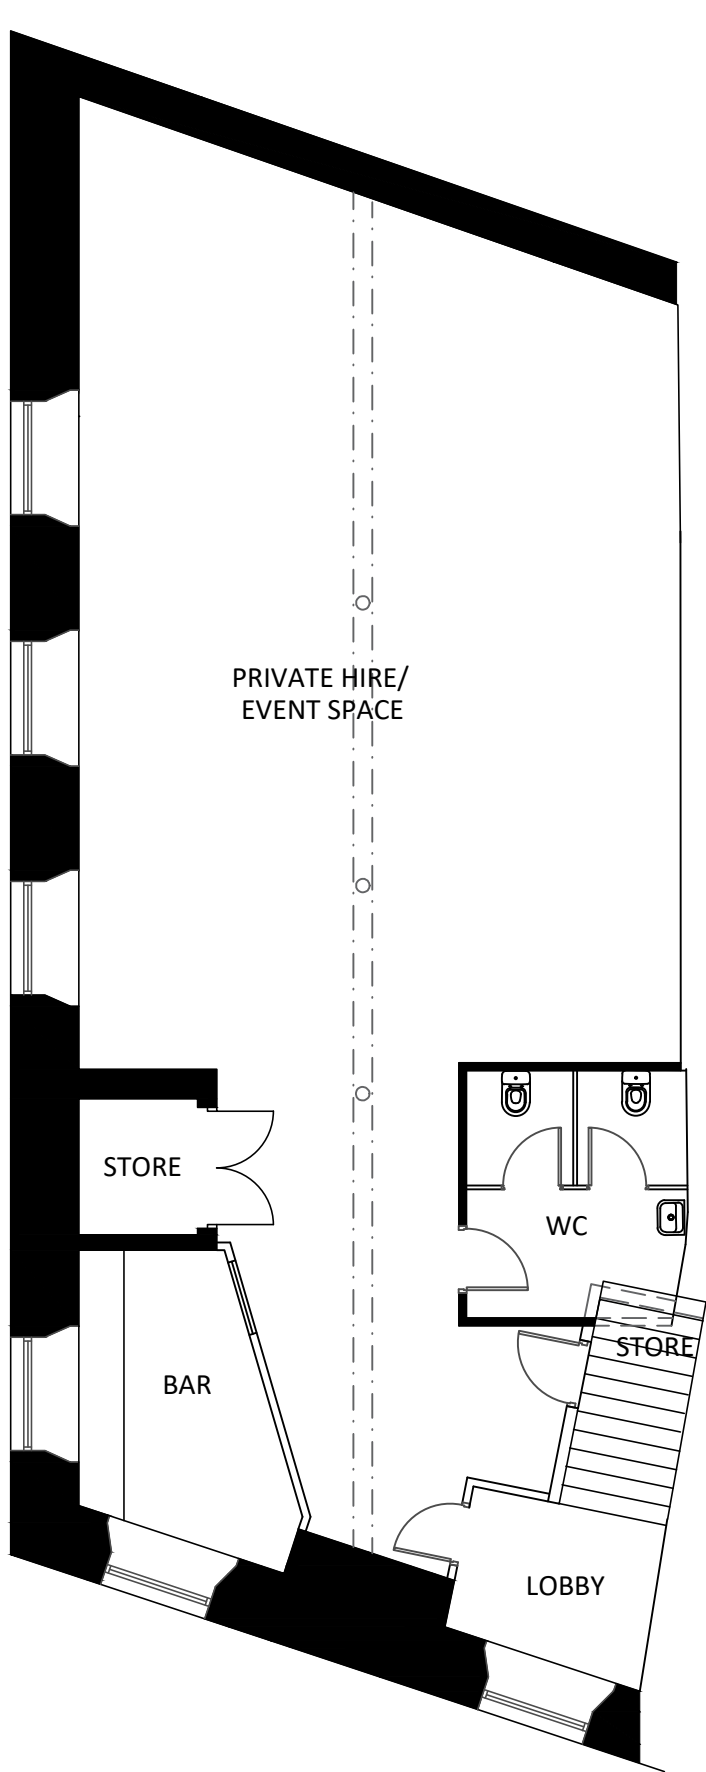

BASEMENT PLAN

Revision	Date	Description
F	05.03.20	Bins removed
E	27.02.20	Bin store amended
D	17.12.19	Bin and layout updated
C	15.11.19	Client Amendment
B	13.11.19	Lift Added
A	10.10.19	Issued for planning

Project Jimmys 27 Blossom Street M4 6AJ		
Proposed Plans		Client R Craig
Scale 1:100@A3	Drawing Number	M4- DR04 E
Date 09.07.19		

