



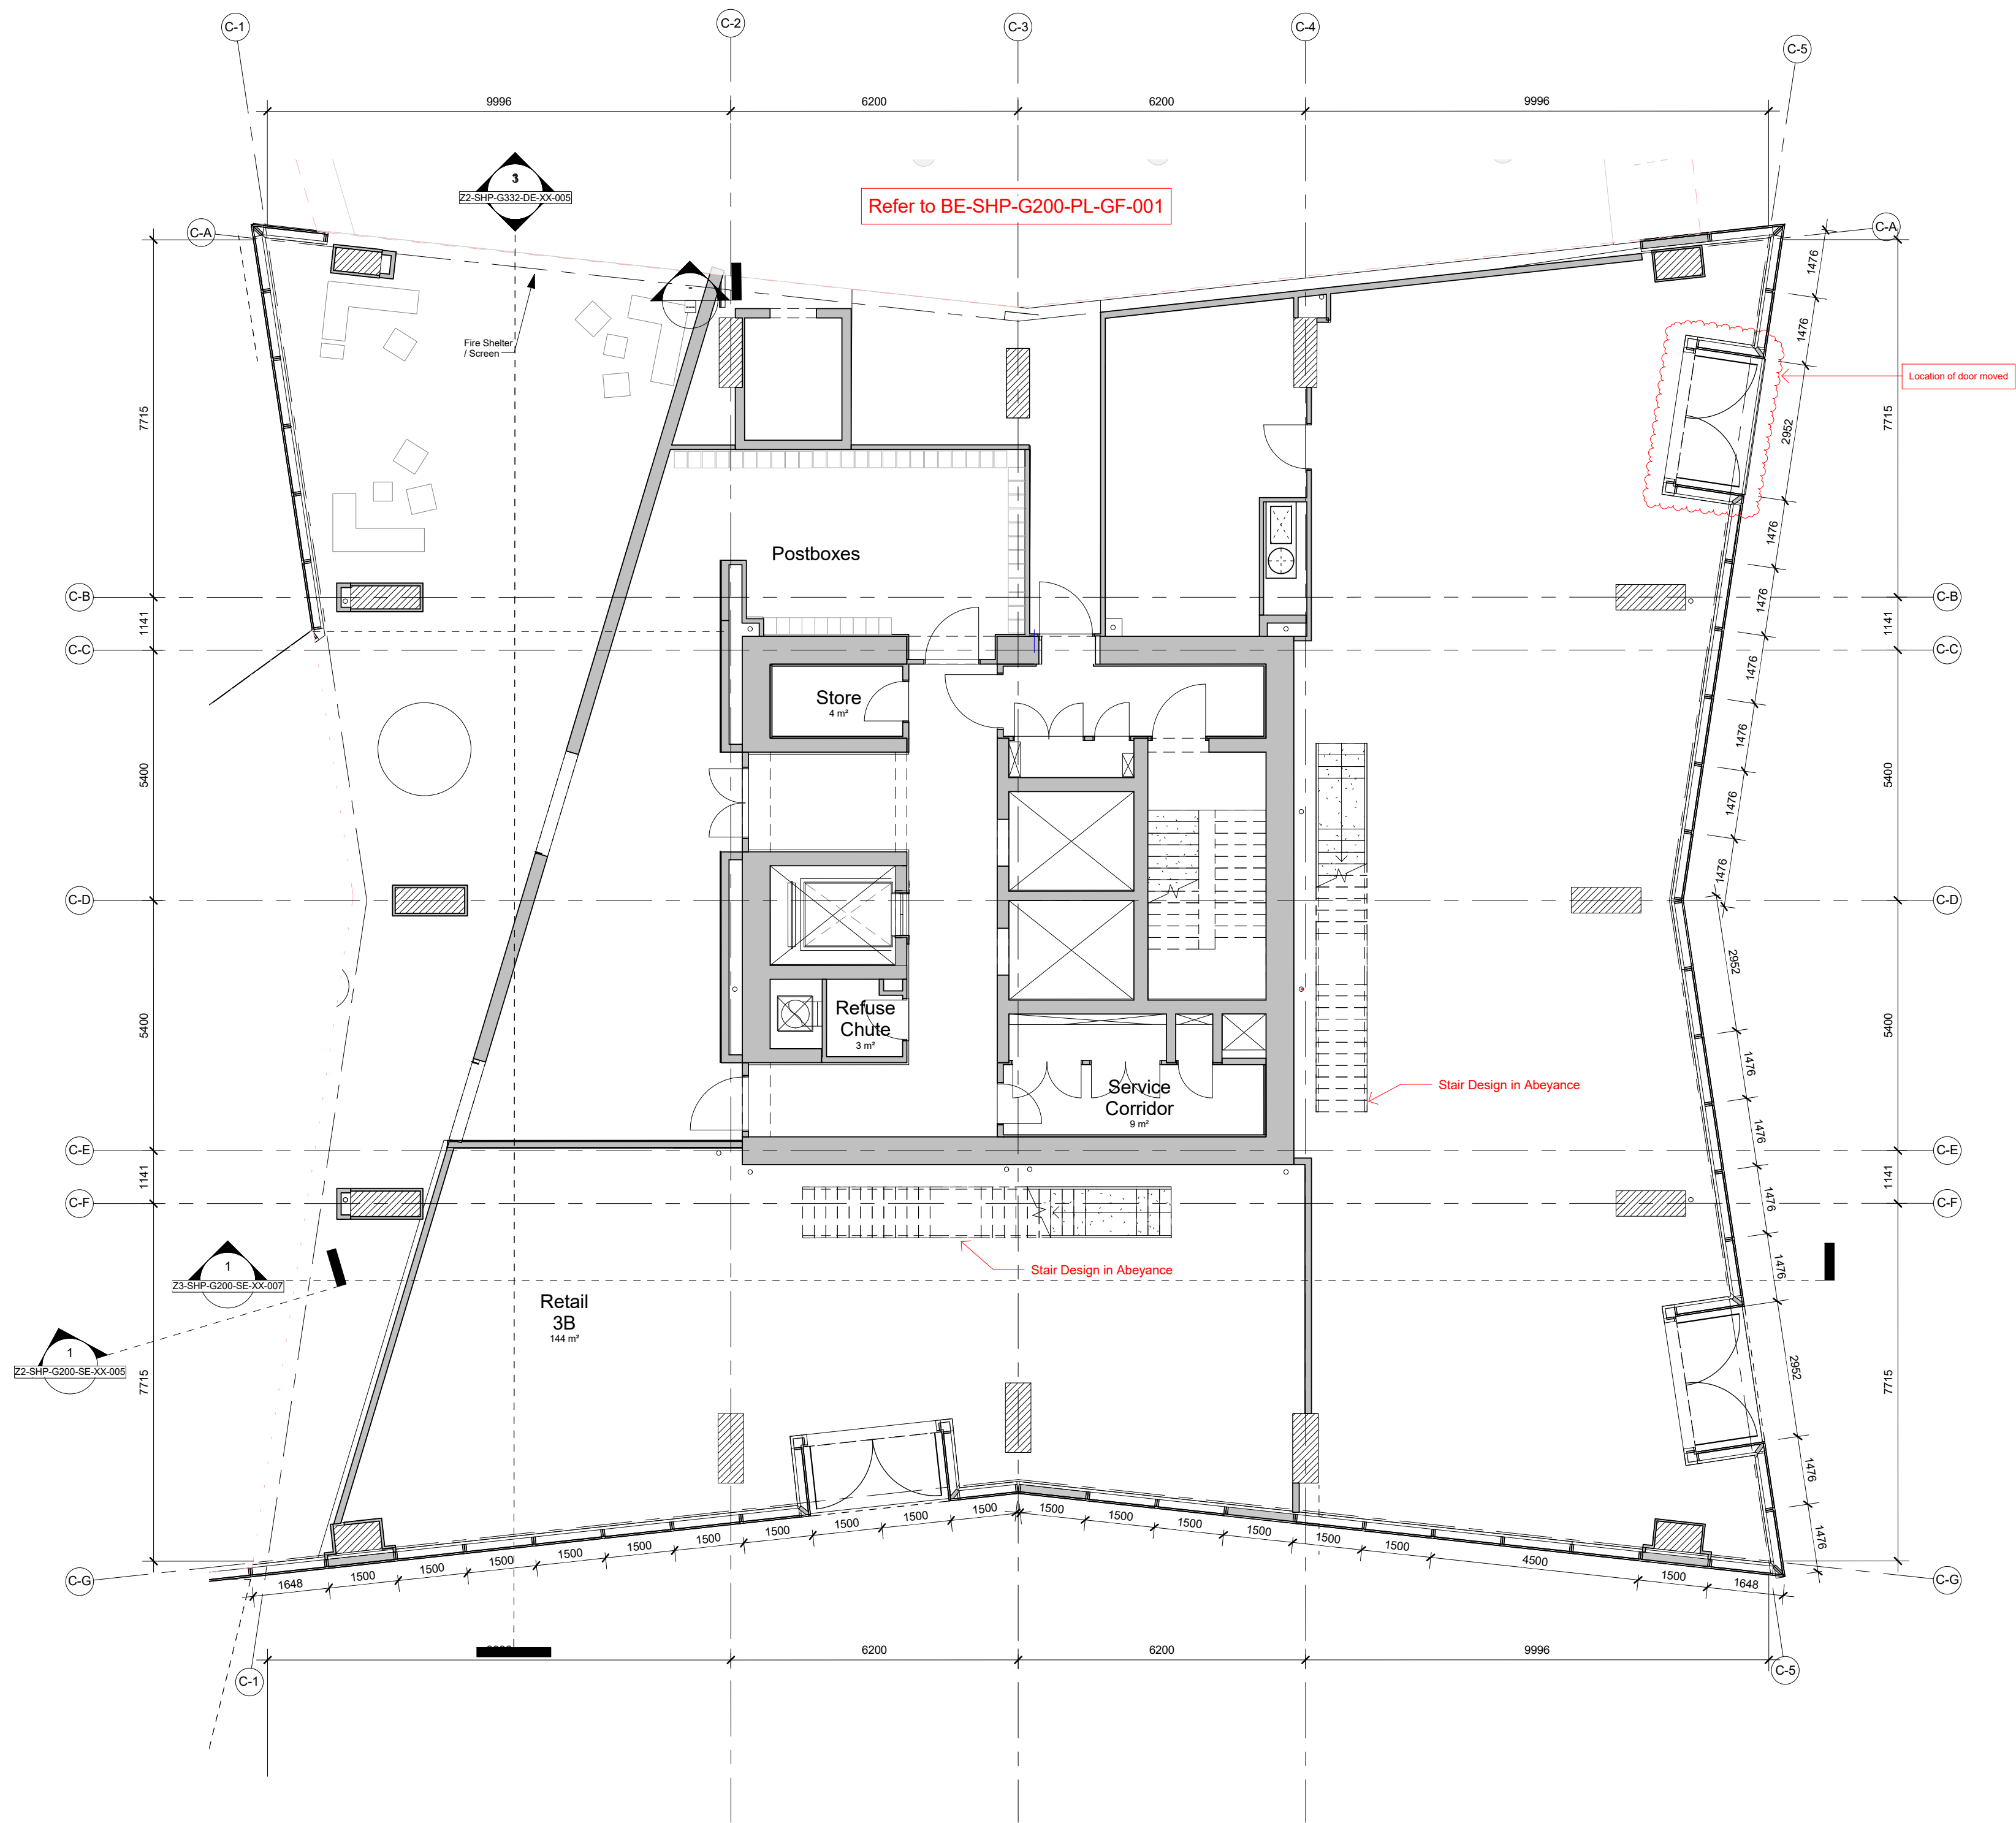

NOTE:
DO NOT SCALE OFF DRAWING REFER TO INDICATED DIMENSIONS ONLY.
DRAWING TO BE READ IN CONJUNCTION WITH SHP SPECIFICATION.
INDICATIVE DETAILS TO ILLUSTRATE VISUAL INTENT ONLY. ALL TO CONTRACTORS DESIGN.
ALL DETAILS TO BE COORDINATED WITH ADJACENT TRADES AND SE AND M+E ENGINEER DETAILS.
THE CONTRACTOR IS RESPONSIBLE FOR MEETING THE SPECIFIED PERFORMANCE CRITERIA.

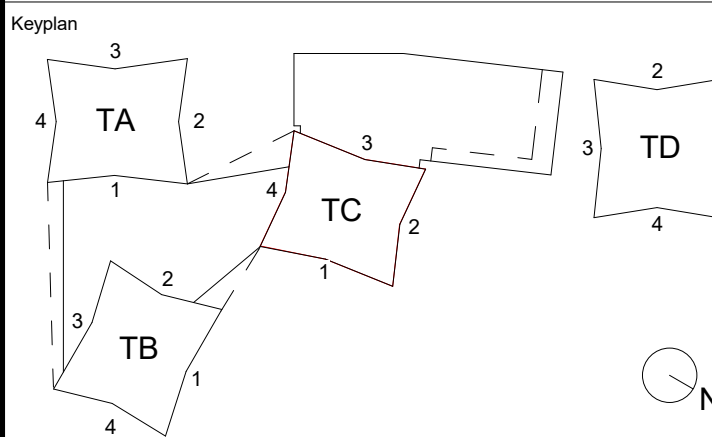

Project Title
Owen Street - Renaker Ltd
Owen St., Manchester, UK

Drawing Title
Tower C-Ground Floor Plan

Status
Preliminary

Job No	Scale	Date
7359	1 : 100 @ A1	12.07.16
Drawing No	Revision	
7359-TC-SHP-G200-PL-GF-001	P07	


SimpsonHaugh
AND PARTNERS

MANCHESTER Riverside 4 Commercial St Manchester M15 4RQ +44 (0)161 835 2345 www.simpsonhaugh.com	LONDON 5-8 Roberts Place London EC1R 0BB +44 (0)20 7549 4000 mail@simpsonhaugh.com
--	--

This drawing is copyright
Do not scale off dimensions.
All dimensions to be checked on site by contractor.
Contractor to report any dimensional discrepancies,
errors or omissions prior to commencing on site.

NOTE:

NORTH

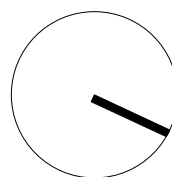

Rev	Date	Description
P00	12.07.16	First Issue
P01	16.08.16	General Updates
P02	23.06.17	Layout changes
P03	04.09.17	Boxing out amended at Cores amended
P04	29.09.17	Layout amendments
P05	18.12.17	Recessed doors to Retail units added
P06	22.08.18	External doors added/amended
P07	18.02.19	Location of recessed door updated