

**Notes**

Do not scale from this drawing or consider any dimension to be accurate.

In the event of any discrepancy being found, these should be brought to the attention of the Prospect Design for further instruction.

This drawing is for Planning purposes only and is not to be considered a construction or setting out drawing

North Point shown approximately.

The proposed layouts are subject to the following, although not exhaustive;


1. Structural Engineers Requirements.
2. Mechanical and Electrical Engineers Requirements.
3. Drainage Requirements.
4. Planning approvals.
5. Building Regulations approvals.

- Key**
- Existing Walls
  - New Walls
  - Demolished
  - Planting / Landscaping
  - Drainage
  - Proposed Door
  - Existing Door


|   |                                   |       |            |
|---|-----------------------------------|-------|------------|
| A   | Notes added to high level windows | R.W.  | 29.04.2020 |
| REV   | AMENDMENT                         | DRAWN | DATE       |
| CONTRACTOR MUST VERIFY ALL DIMENSIONS ON SITE BEFORE COMMENCING ANY WORK OR MAKING ANY SHOP DRAWINGS                                                                                                   |                                   |       |            |
| <b>PROSPECT DESIGN</b><br>Architectural Services<br>24 Orchard Road, Malton, N Yorks, YO17 7BH<br>Tel: 01653 690272 Mob: 07792700035<br>email: info@prospectdesign.co.uk web: www.prospectdesign.co.uk |                                   |       |            |
| Client<br>MR & MRS CLARKE<br>96 BARLOW ROAD<br>LEVENSHULME<br>MANCHESTER, M19 3EF   |                                   |       |            |
| Job Title<br>PROPOSED REAR EXTENSION AND<br>INTERNAL ALTERATIONS TO 96<br>BARLOW ROAD, LEVENSHULME.   |                                   |       |            |

|                                                          |            |         |      |
|----------------------------------------------------------|------------|---------|------|
| Drawing Title<br>AS EXISTING & AS<br>PROPOSED ELEVATIONS |            |         |      |
| Scale                                                    | 1:50 @ A1  | Drawn   | R.W. |
| Date                                                     | 04.12.2019 | Checked | --   |


|                |            |
|----------------|------------|
| Drawing Number | PD299-02-A |
|----------------|------------|

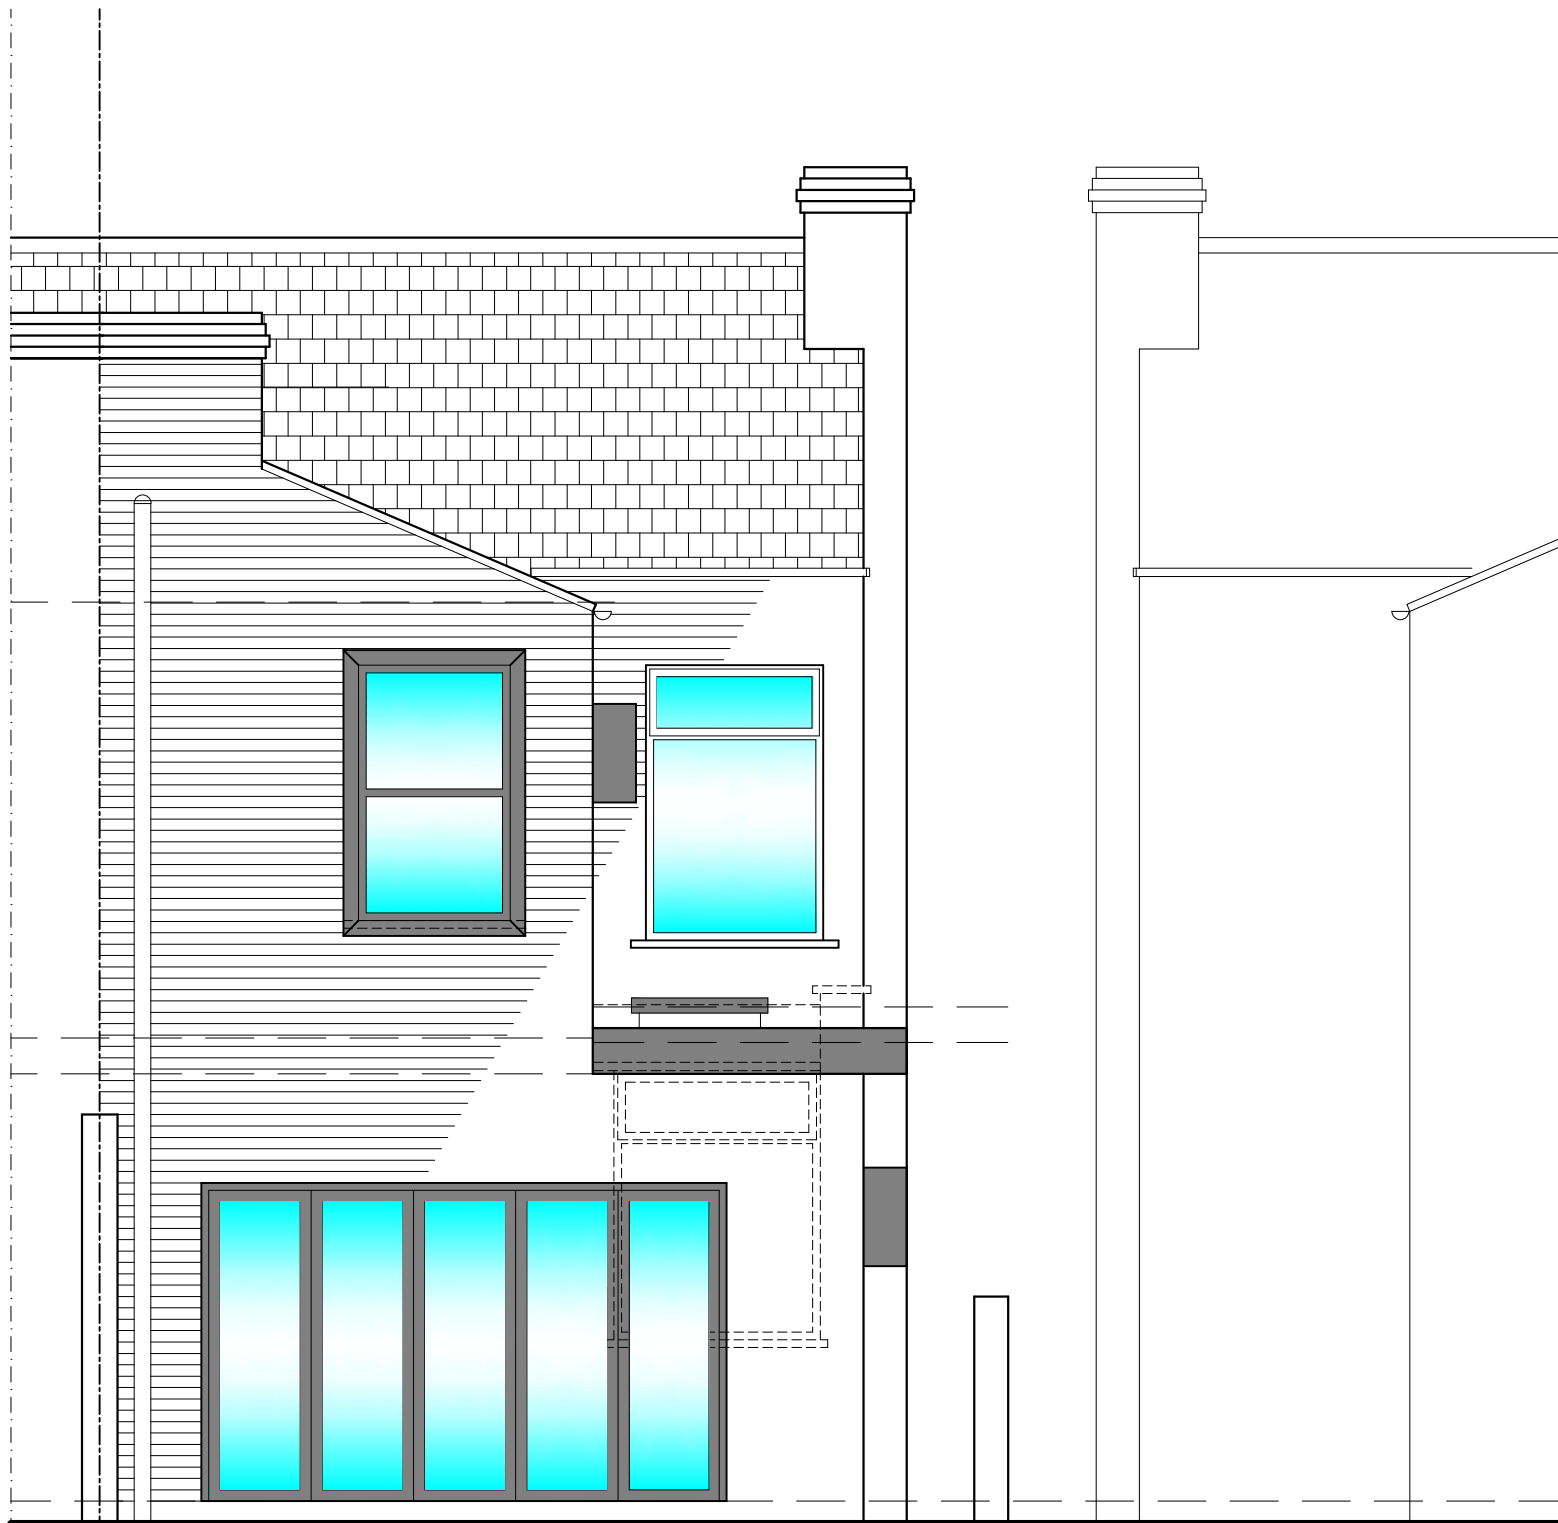


AS PROPOSED WEST ELEVATION  
(Scale 1:50)

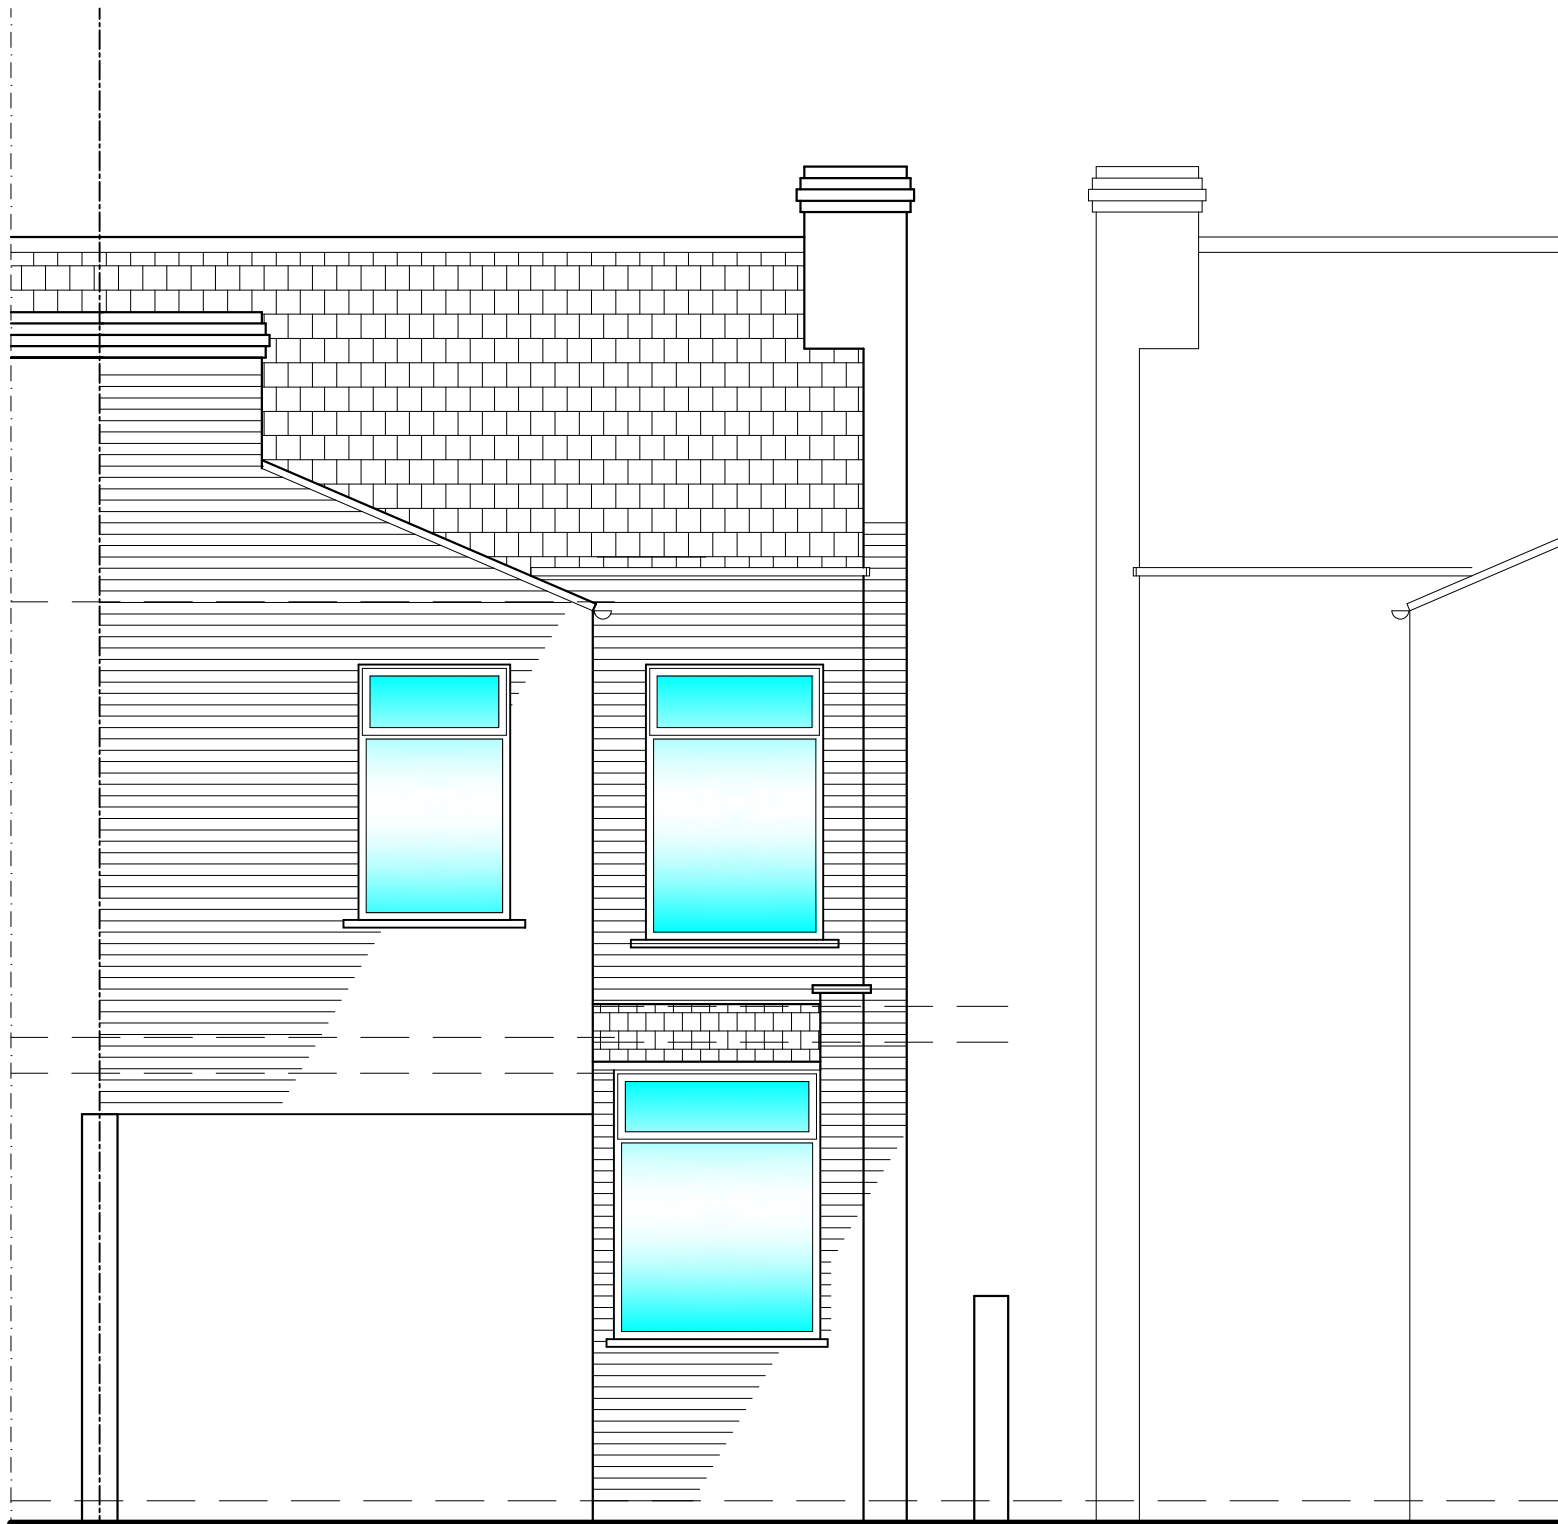

AS EXISTING WEST ELEVATION  
(Scale 1:50)

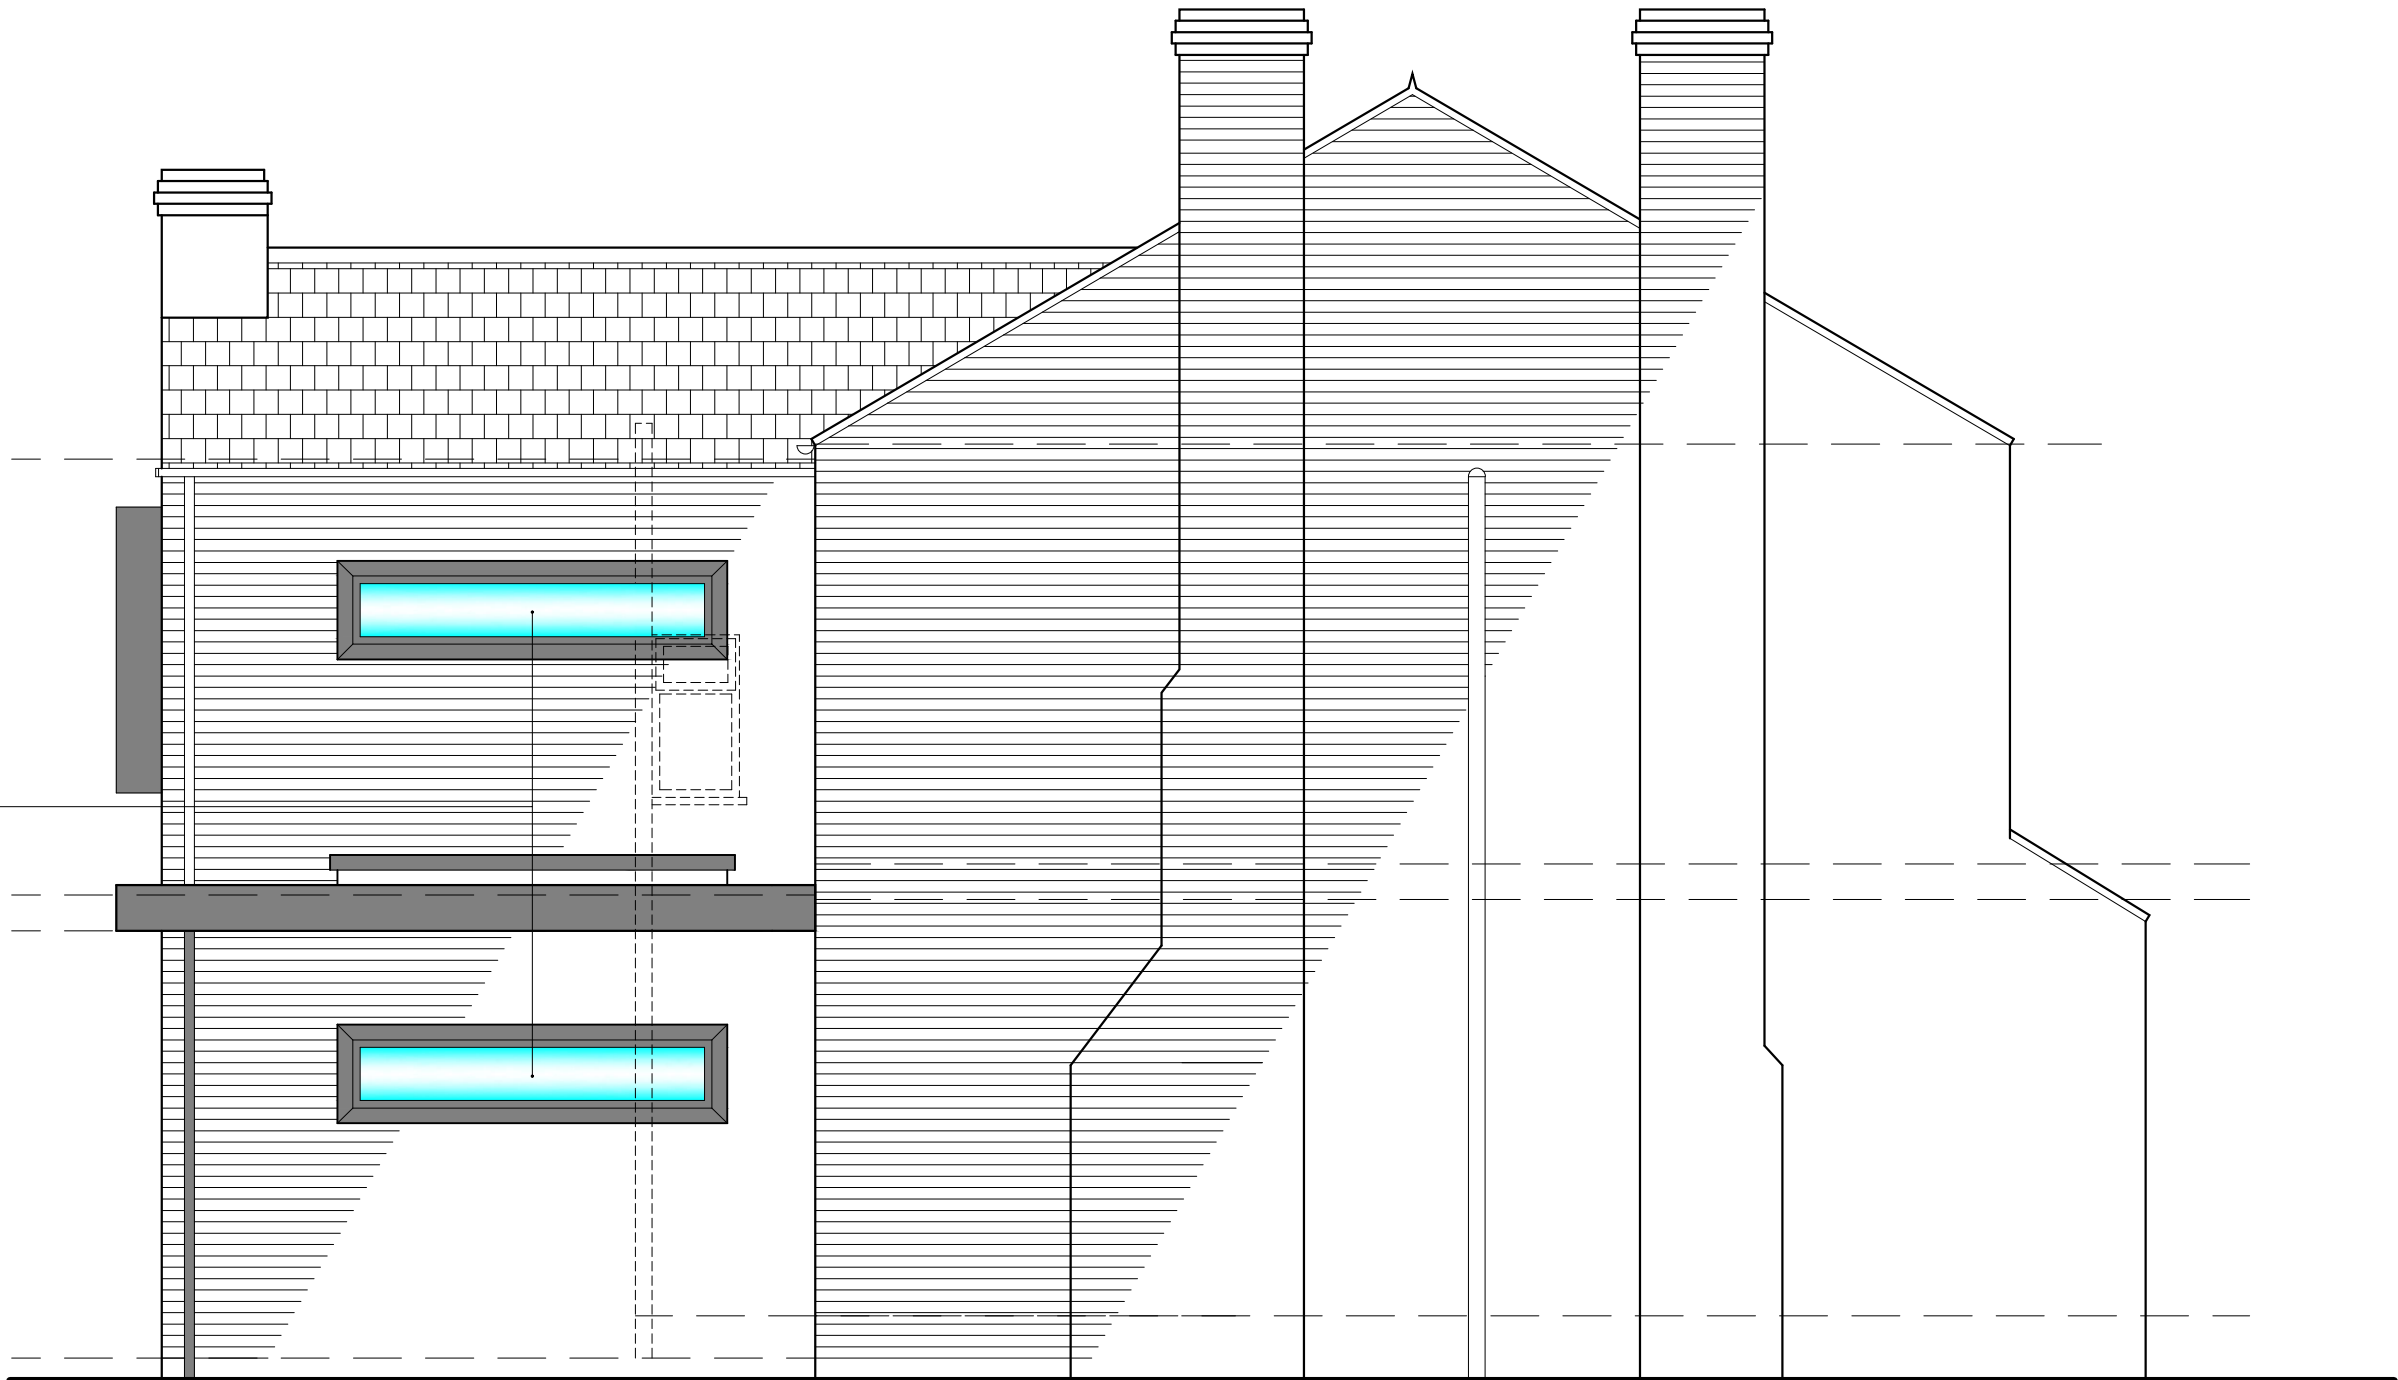

AS PROPOSED SOUTH ELEVATION  
(Scale 1:50)

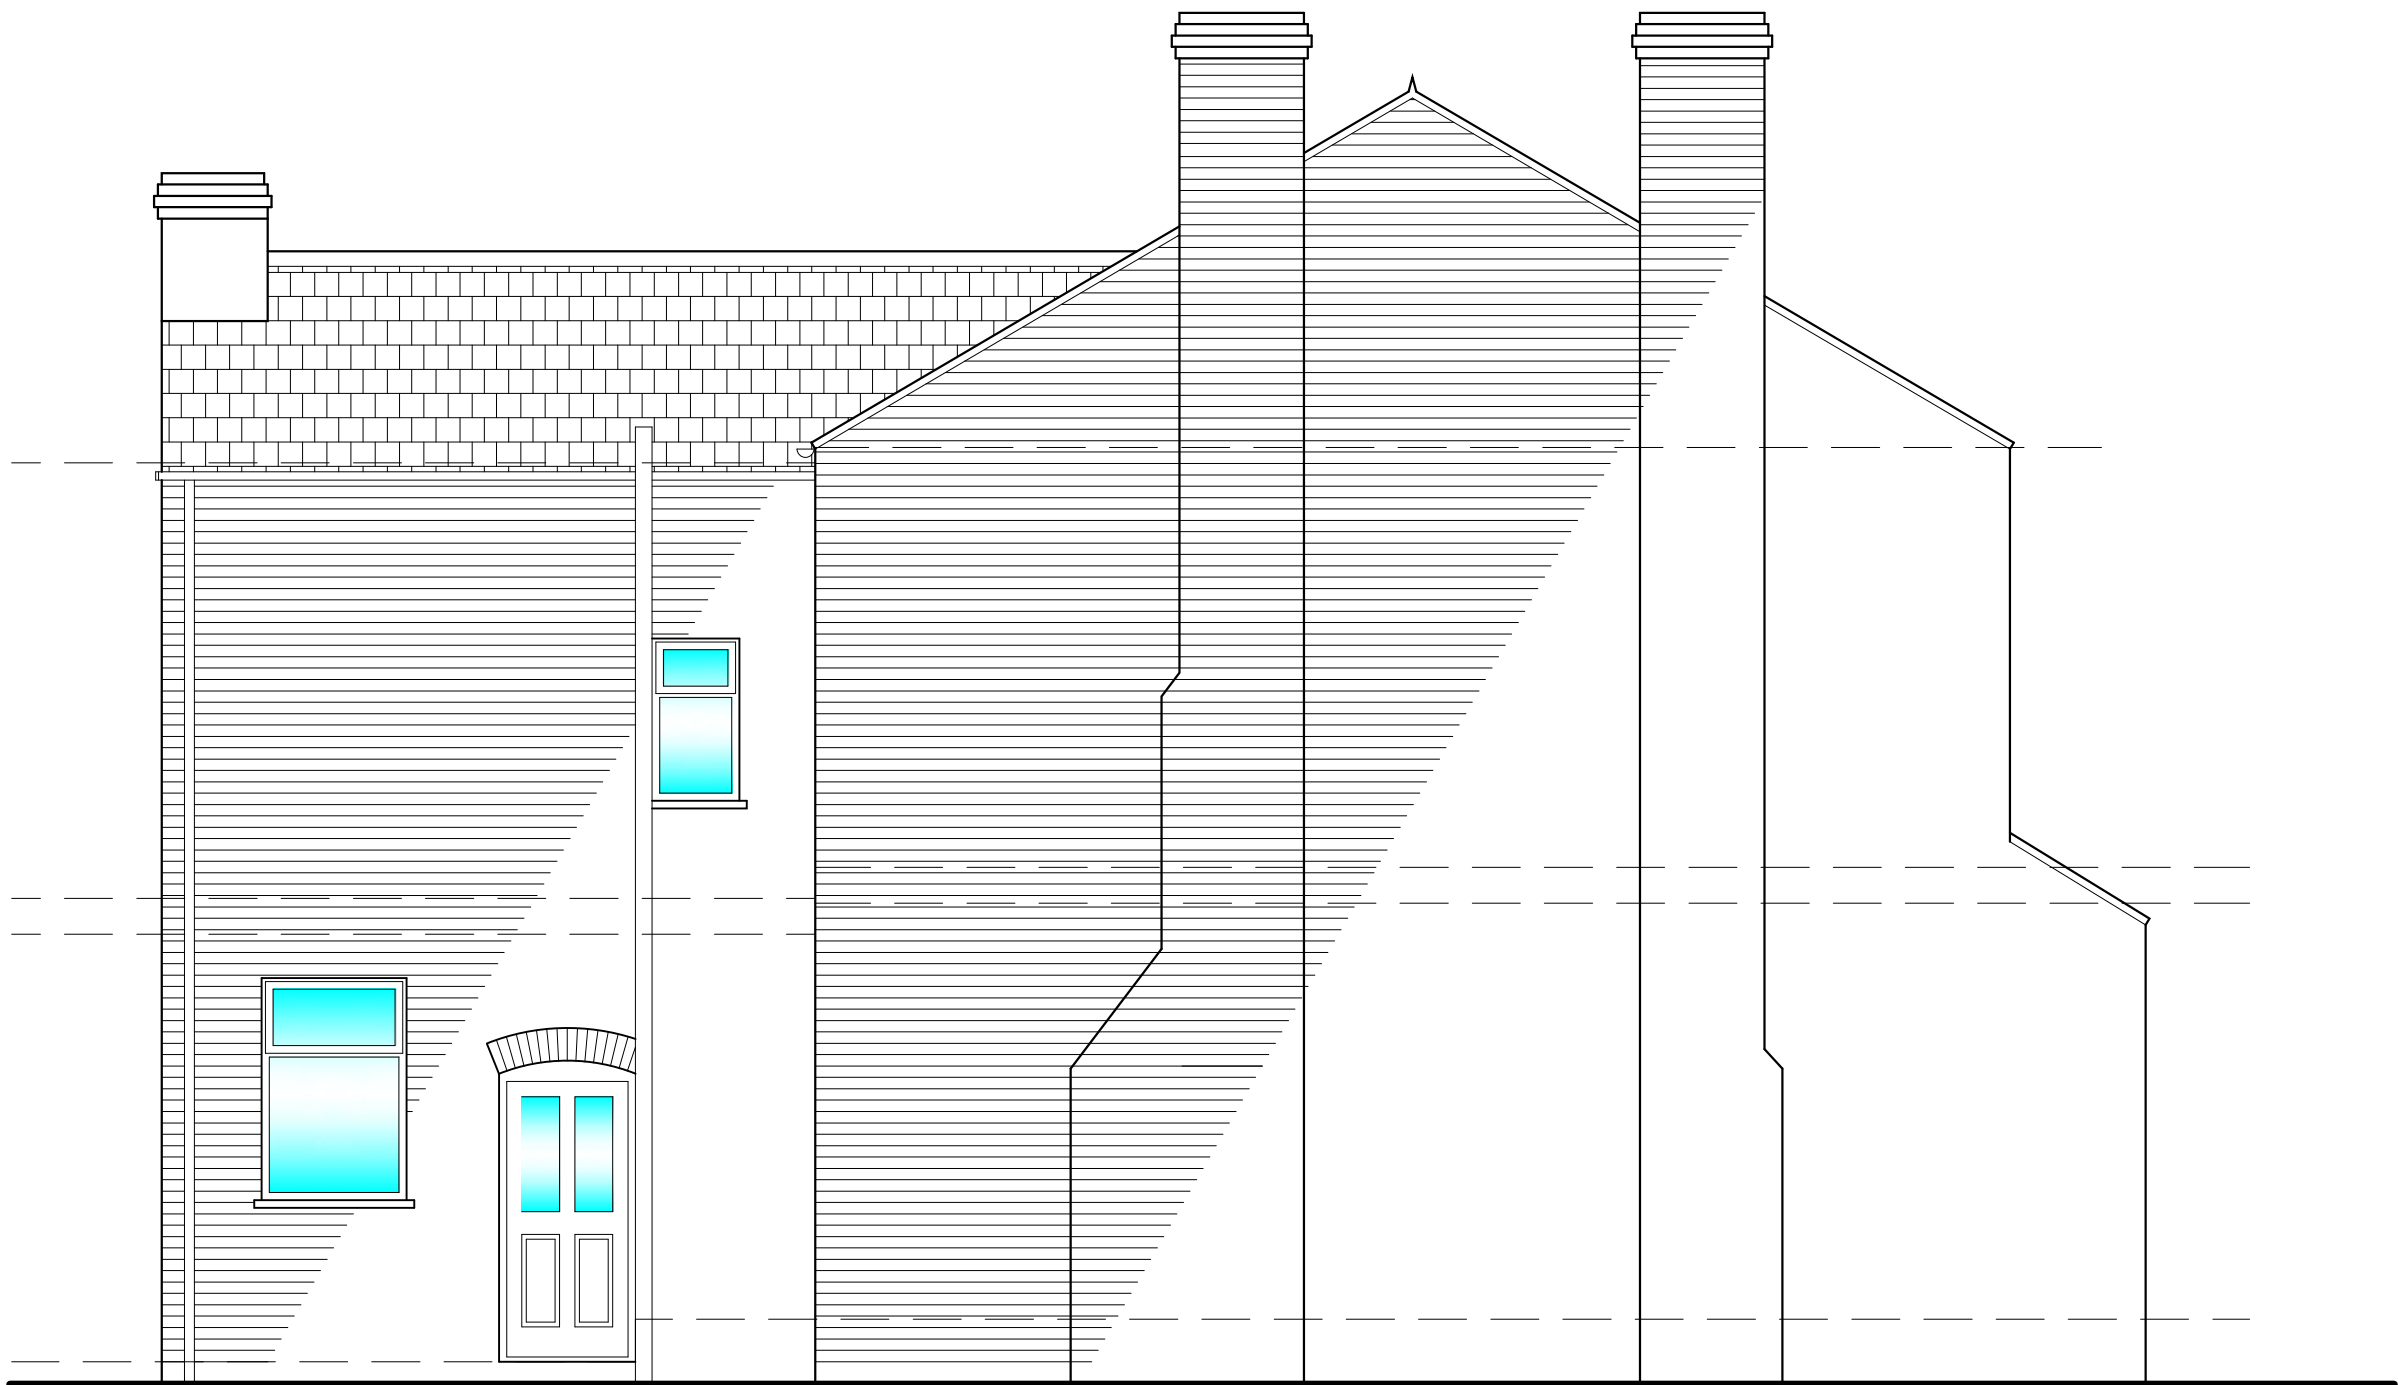

AS EXISTING SOUTH ELEVATION  
(Scale 1:50)