


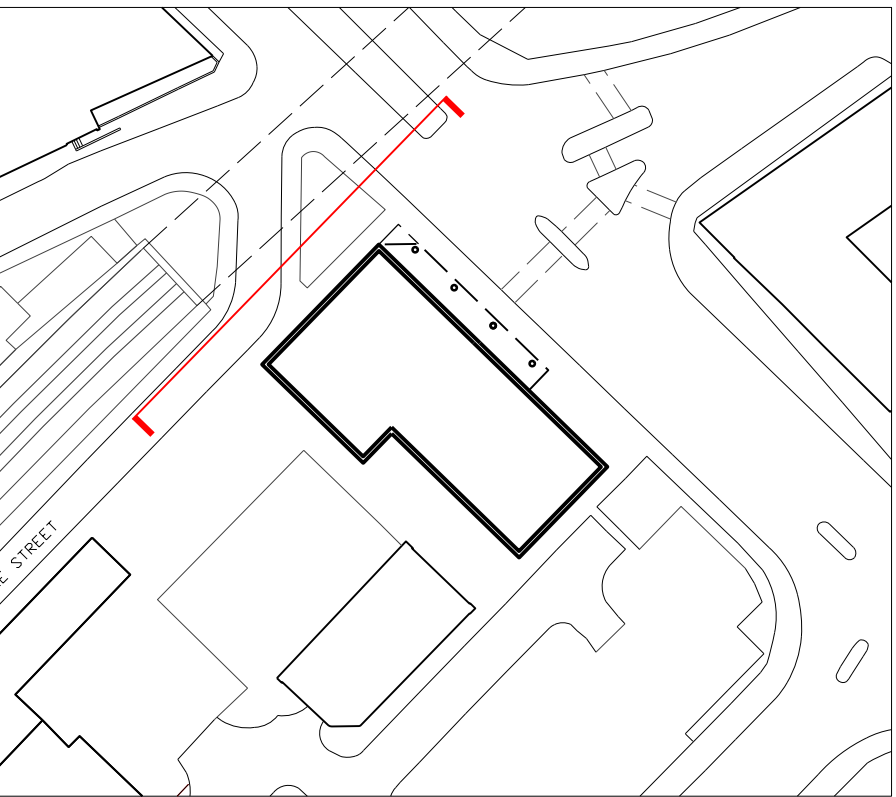

ELEVATION KEY - SCALE 1:1000@A1



|   |   |                  |   |                                                             |                                                          |   |
|---|---|------------------|---|-------------------------------------------------------------|----------------------------------------------------------|---|
| This drawing is copyright<br>Do not scale off dimensions.<br>All dimensions to be checked on site by contractor.<br>Contractor to report any dimensional discrepancies,<br>errors or omissions prior to commencing on site. | <div>NOTE:</div> <div><div><div></div><div></div><div></div><div></div><div></div></div><div>02.55101520m</div></div> | <div>NORTH</div> | <div>RevDateDescription</div> <div>0018-02-2020First Issue</div> <div></div> <div></div> <div></div> <div></div> <div></div> <div></div> <div></div> <div></div> | <div>Project Title</div> <div>VICTORIA HOUSE</div>          | <div>Drawing Title</div> <div>North West Elevation</div> | <div><div><div>MANCHESTER</div><div>Riverside, 4 Commercial St</div><div>Manchester M15 4RQ</div><div>+44 (0)161 835 2345</div><div>www.simpsonhaugh.com</div></div><div><div>LONDON</div><div>5-8 Roberts Place</div><div>London EC1R 9BB</div><div>+44 (0)20 7549 4000</div><div>mail@simpsonhaugh.com</div></div></div> |
|   |   |                  | <div>Job No</div> <div>10122</div>   | <div>Scale</div> <div>1:250 @ A1</div>                      | <div>Date</div> <div>FEB 2020</div>                      |   |
|   |   |                  | <div>Status</div> <div>FOR PLANNING</div>   | <div>Drawing No</div> <div>10122-A-B5D9-G200-E-NW-003</div> | <div>Revision</div> <div>00</div>                        |   |