



	Manchester Gorton Tesco Extra Property Boundary
	Electric Vehicle Charge points with Integrated Media Screen Location

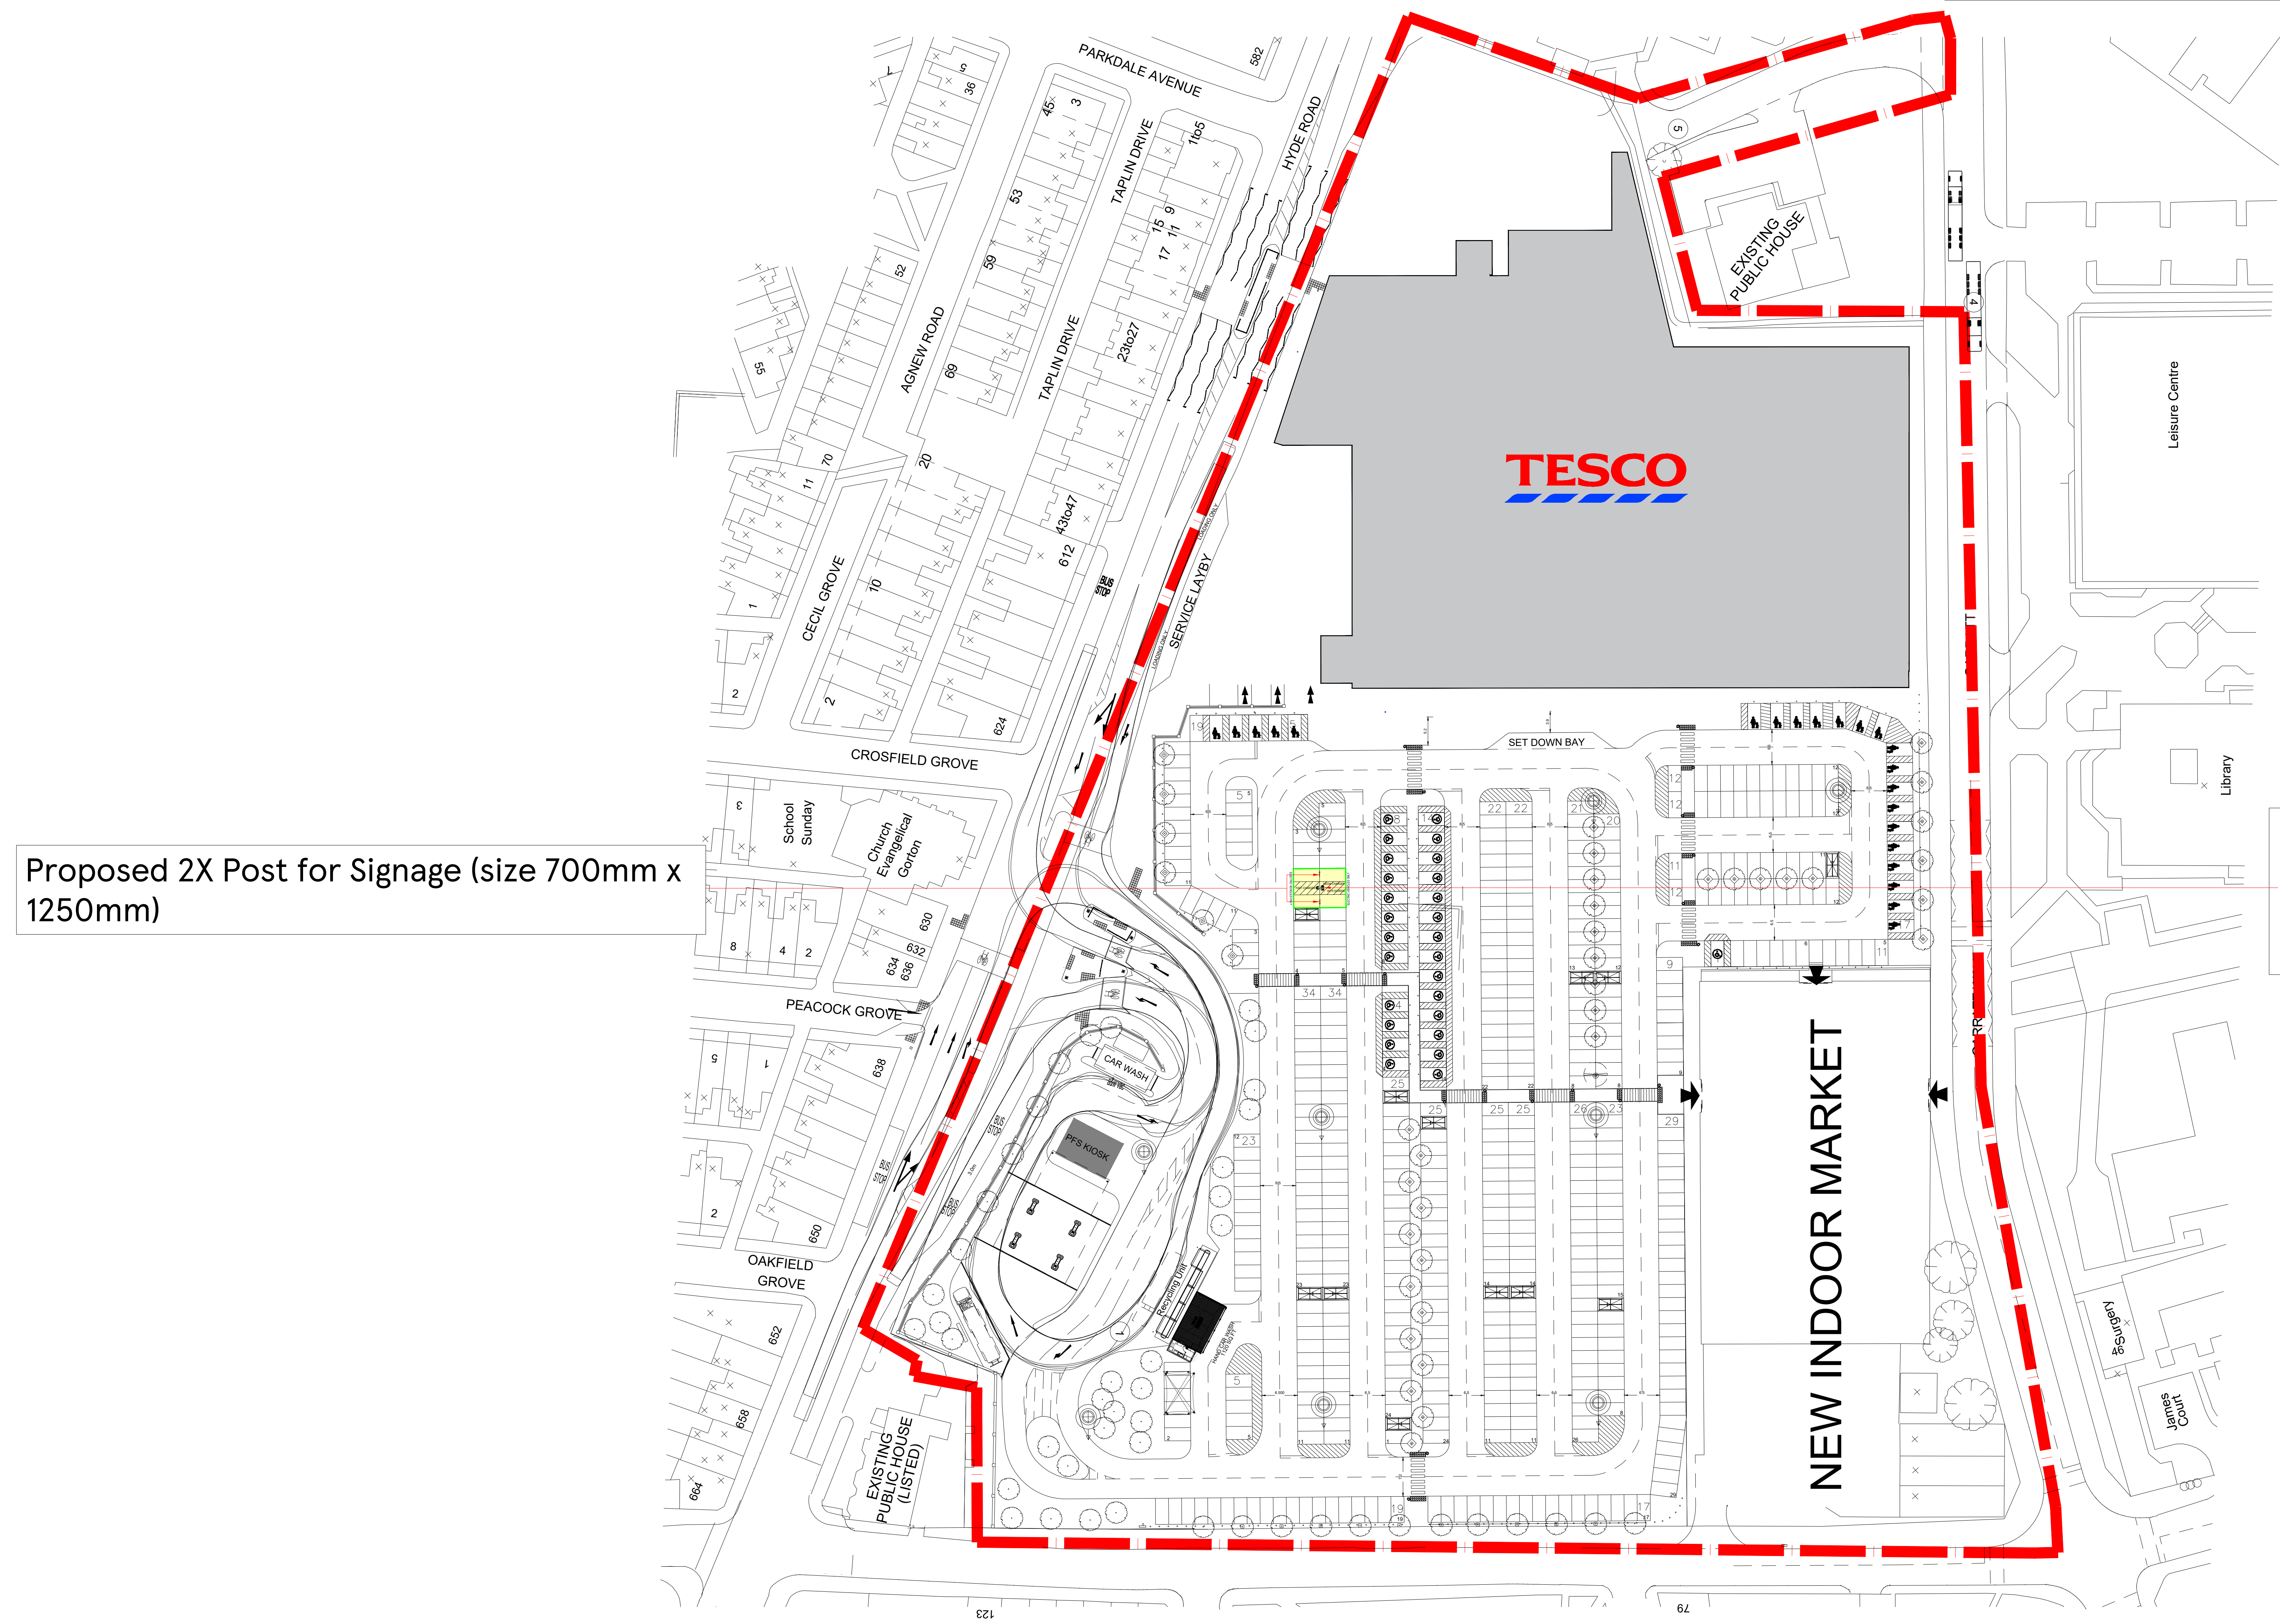

SCALE BAR

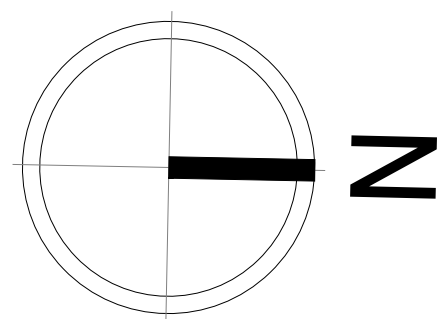

DRAWING NO
02_5566_02B

SCALE
1:500@A0

DATE
27.12.2019

CHECKED BY
ANDY HORWOOD

DRAWN BY
SAISREE

STORE TYPE
EXTRA

STORE NAME
MANCHESTER GORTON

CONTENT
PROPOSED SITE PLAN_SIGNAGE

TESCO
FEASIBILITY PLANNING
STORE PLANNING DEPARTMENT PROPERTY SERVICES
HIGHWOODS BUILDING, KESTREL WAY WELWYN
GARDEN CITY, HERTFORDSHIRE, AL7 1GB UK
TELEPHONE : 01707 395150

THE COPYRIGHT AND ALL OTHER RIGHTS IN AND RELATING TO THIS PUBLICATION BELONG TO AND ARE THE SOLE PROPERTY OF TESCO STORES LIMITED ALL RIGHTS ARE RESERVED. NEITHER THE WHOLE NOR ANY PART OF THIS PUBLICATION MAY BE REPRODUCED OR TRANSMITTED IN ANY FORM OR BY ANY ELECTRONIC OR MECHANICAL MEANS INCLUDING PHOTOCOPYING AND RECORDING OR FROM ANY RETRIEVAL SYSTEM WITHOUT THE PRIOR WRITTEN LICENCE FROM THE OWNER. © 1997 TESCO STORES LIMITED