


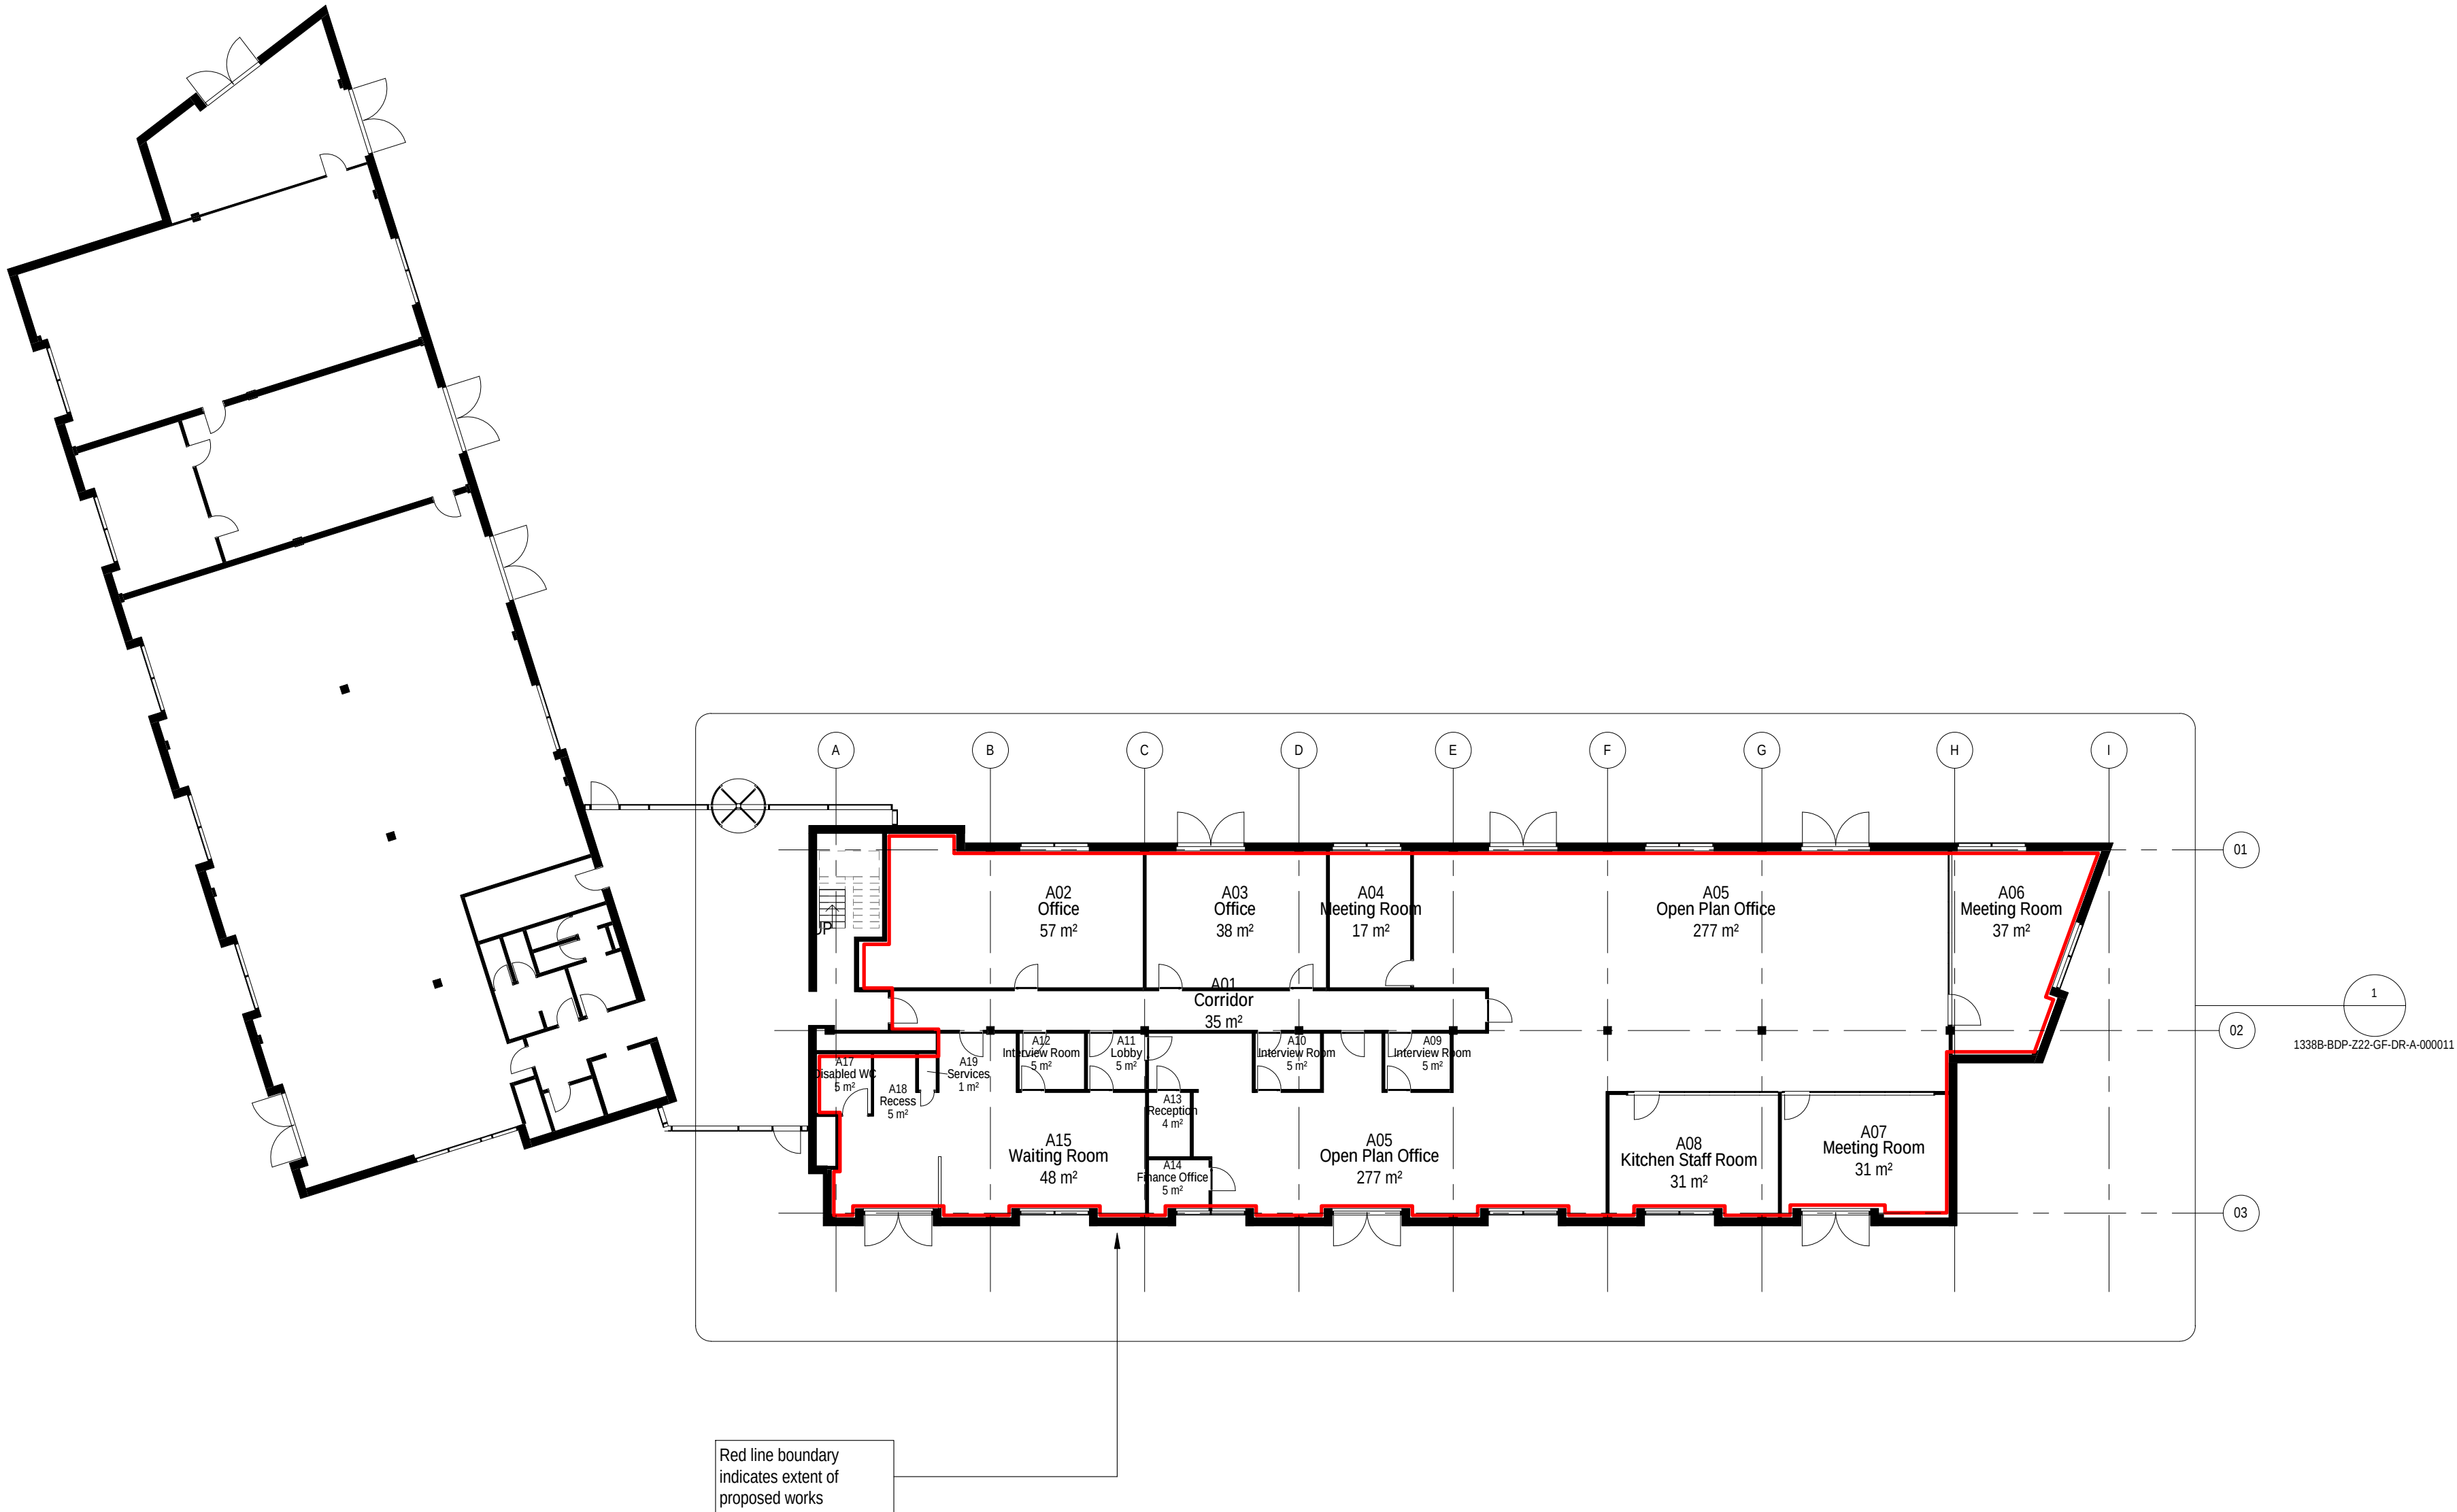

1 (00) Existing Ground Floor Location Plan  
1:200

BUILDING DESIGN PARTNERSHIP SHALL HAVE NO RESPONSIBILITY FOR ANY USE MADE OF THIS DOCUMENT OTHER THAN FOR THAT WHICH IT WAS PREPARED AND ISSUED.

ALL DIMENSIONS SHOULD BE CHECKED ON SITE.

DO NOT SCALE FROM THIS DRAWING

ANY DRAWING ERRORS OR DIVERGENCIES SHOULD BE BROUGHT TO THE ATTENTION OF BUILDING DESIGN PARTNERSHIP AT THE ADDRESS SHOWN BELOW.

DRAWINGS SHALL BE READ IN CONJUNCTION WITH THE FOLLOWING BEFORE WORK COMMENCES:

- THE CDM DESIGN ISSUES REGISTER
- THE BDP RISK SERIES OF DRAWINGS
- THE PROJECT CDM RISK REGISTER

**NOTES**

These drawings have been prepared based on plans provided to BDP and have not been verified by measured or intrusive survey. All dimensions to be checked on site before commencing construction and installations.

The requirements for Change of Use under Planning are to be confirmed by the University.

Existing Fire Strategy to be provided by the University prior to commencement of site operations.

Existing services are to be fully investigated and recorded by the contractor prior to commencement on any operations.

|     |                      |    |    |          |
|-----|----------------------|----|----|----------|
| P03 | Tender issue         | SB | DD | 12.11.19 |
| P02 | Updated for approval | SB | DD | 29.10.19 |
| P01 | First Issue          | SB | DD | 08.10.19 |

| REVISION | DESCRIPTION | DRAWN | CHECKED | DATE |
|----------|-------------|-------|---------|------|
| 01       |             |       |         |      |
| 02       |             |       |         |      |
| 03       |             |       |         |      |



**BDP.**

11 Ducie Street  
PO Box 85  
Piccadilly Basin  
Manchester  
M60 3JA  
United Kingdom

T +44 (0)161 828 2200  
www.bdp.com

|                                             |                                                    |                               |
|---------------------------------------------|----------------------------------------------------|-------------------------------|
| PROJECT TITLE<br>Turing House Feasibility   |                                                    |                               |
| BDP JOB NUMBER<br>P2008524                  | PROJECT CLASSIFICATION<br>Commercial In Confidence | SUSTAINABILITY                |
| DRAWING TITLE<br>Existing Ground Floor Plan |                                                    | SCALE<br>As indicated<br>@ A1 |
| DRAWING NO.<br>1338B-BDP-Z22-GF-DR-A-000001 |                                                    | DATE FIRST ISSUED<br>06/25/19 |
| REVISION<br>P03                             |                                                    |                               |