
 


DEVONSHIRE ROAD

PROPOSED SITE PLAN

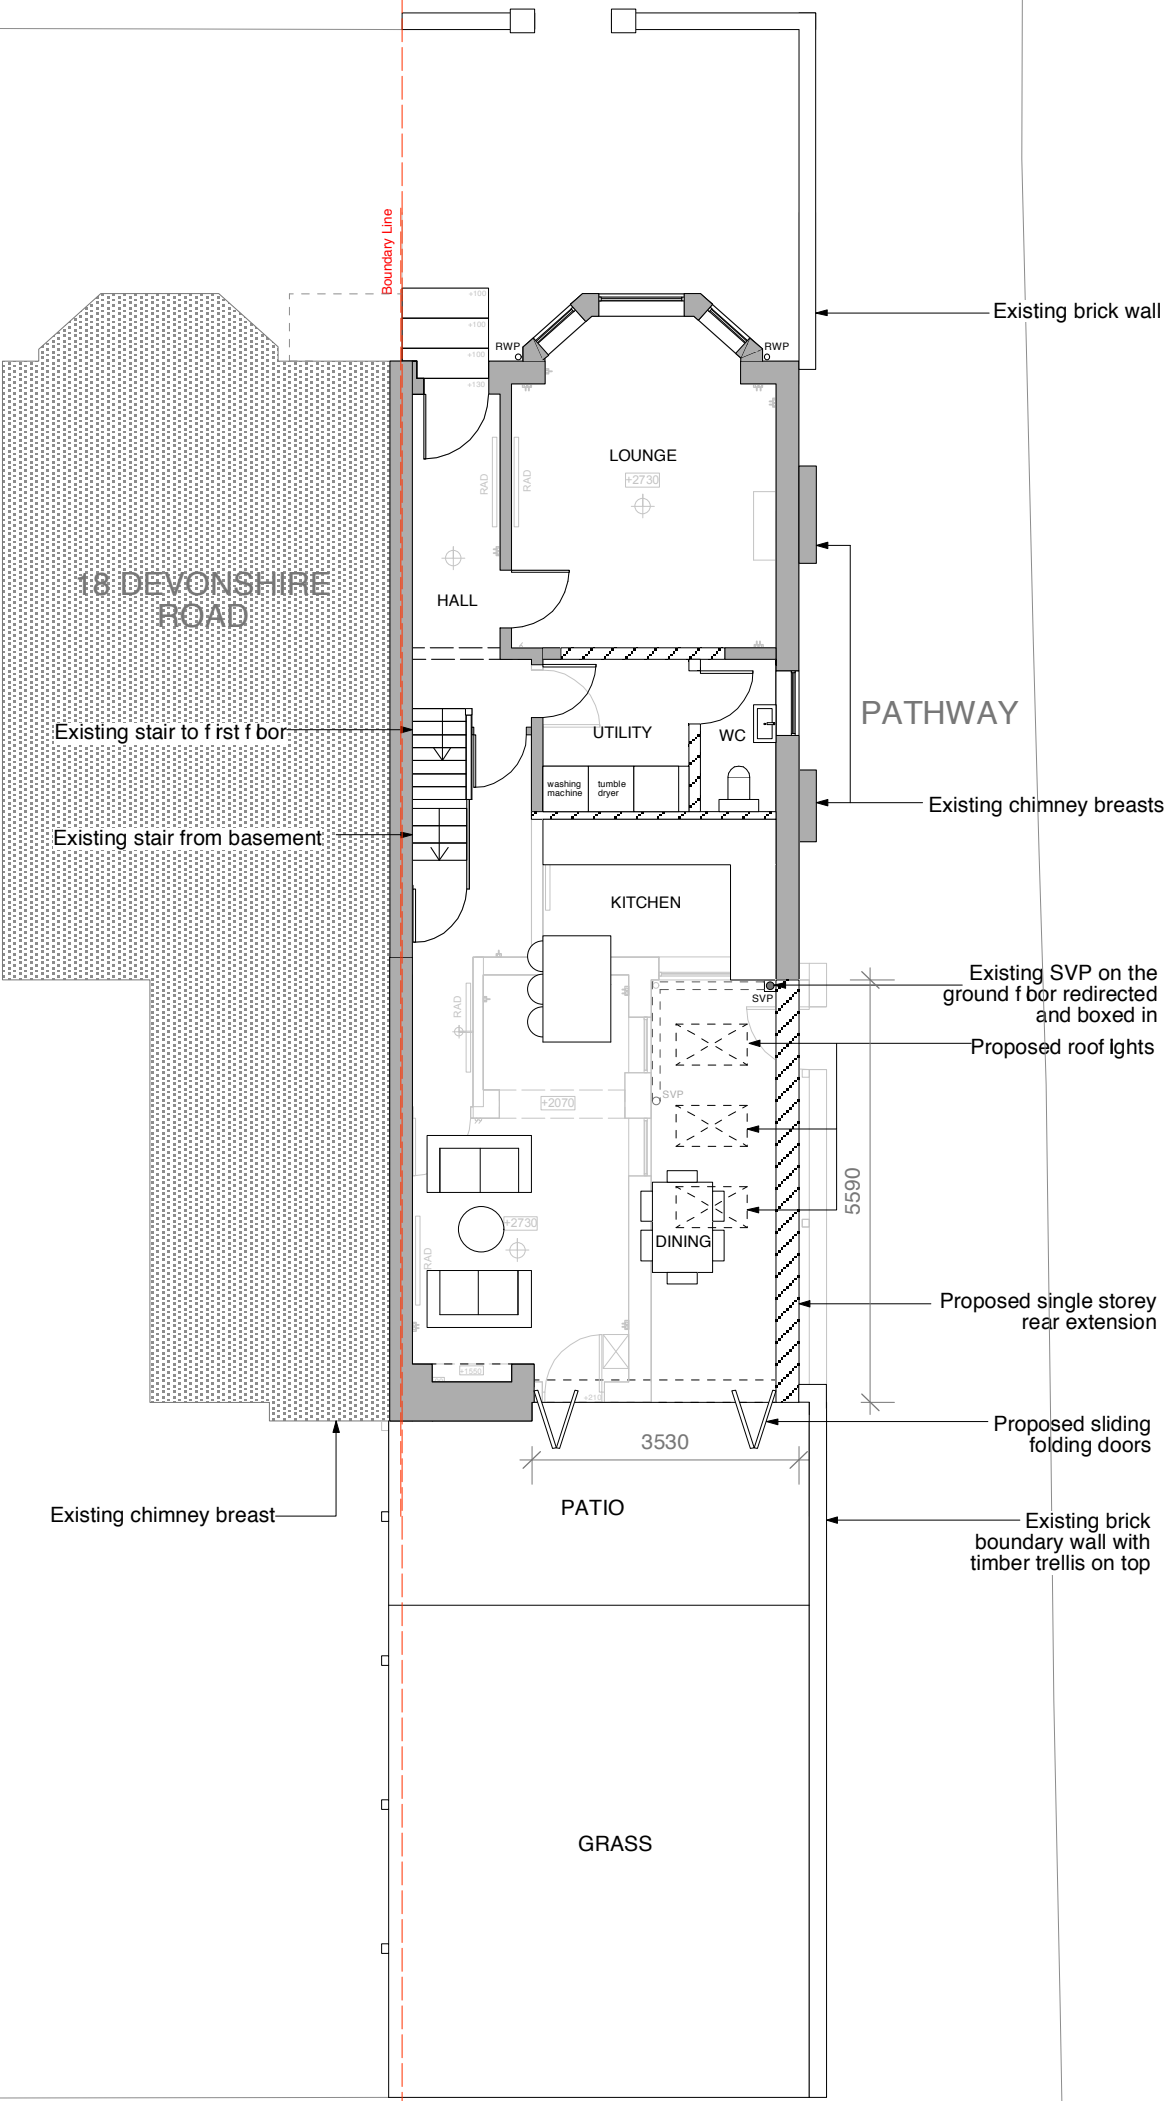

© COPYRIGHT This drawing is protected by copyright, it may not be reproduced in any form or by any means for any purpose, without gaining written permission from Butterfield Architecture
NOTES This drawing is to be read in conjunction with all relevant Butterfield Architecture, Structural Engineer's, Service Engineer's, and Subcontractor drawings
Review all drawings and report any discrepancies to Butterfield Architecture prior to consulting
Do not scale from this drawing. All dimensions and levels including any abutment to existing structures to be checked on site prior to commencement All dimensions in millimetres unless stated otherwise
Work from figured dimensions only
No deviation from details shown on this drawing is allowed without Butterfield Architecture's prior permission in writing
All work is to be carried out in accordance with British Standard Codes of Practice, Statutory requirements and the Contract Documents

PROJECT TITLE PROJECT ADDRESS	CLIENT ADDRESS	Ms Annalie Clark 16 Devonshire Road, Chorlton, Manchester, M21 8XB	SCALE	1:100@A3	Notes	ARCHITECTURE \ INTERIORS \ PROJECT MANAGEMENT		
			ISSUE	Lawful Development Certificate		E \ PAULA@BUTTERFIELDARCHITECTURE.CO.UK M \ +44 (0) 7779302856 W \ BUTTERFIELDARCHITECTURE.CO.UK 102 ROSENEATH ROAD, URMSTON, MANCHESTER, M41 5AZ		
			DATE	23/09/2016		REVISION	DWG NO 2103/LDC/Pr/ SitePlan	JOB NO 2103