




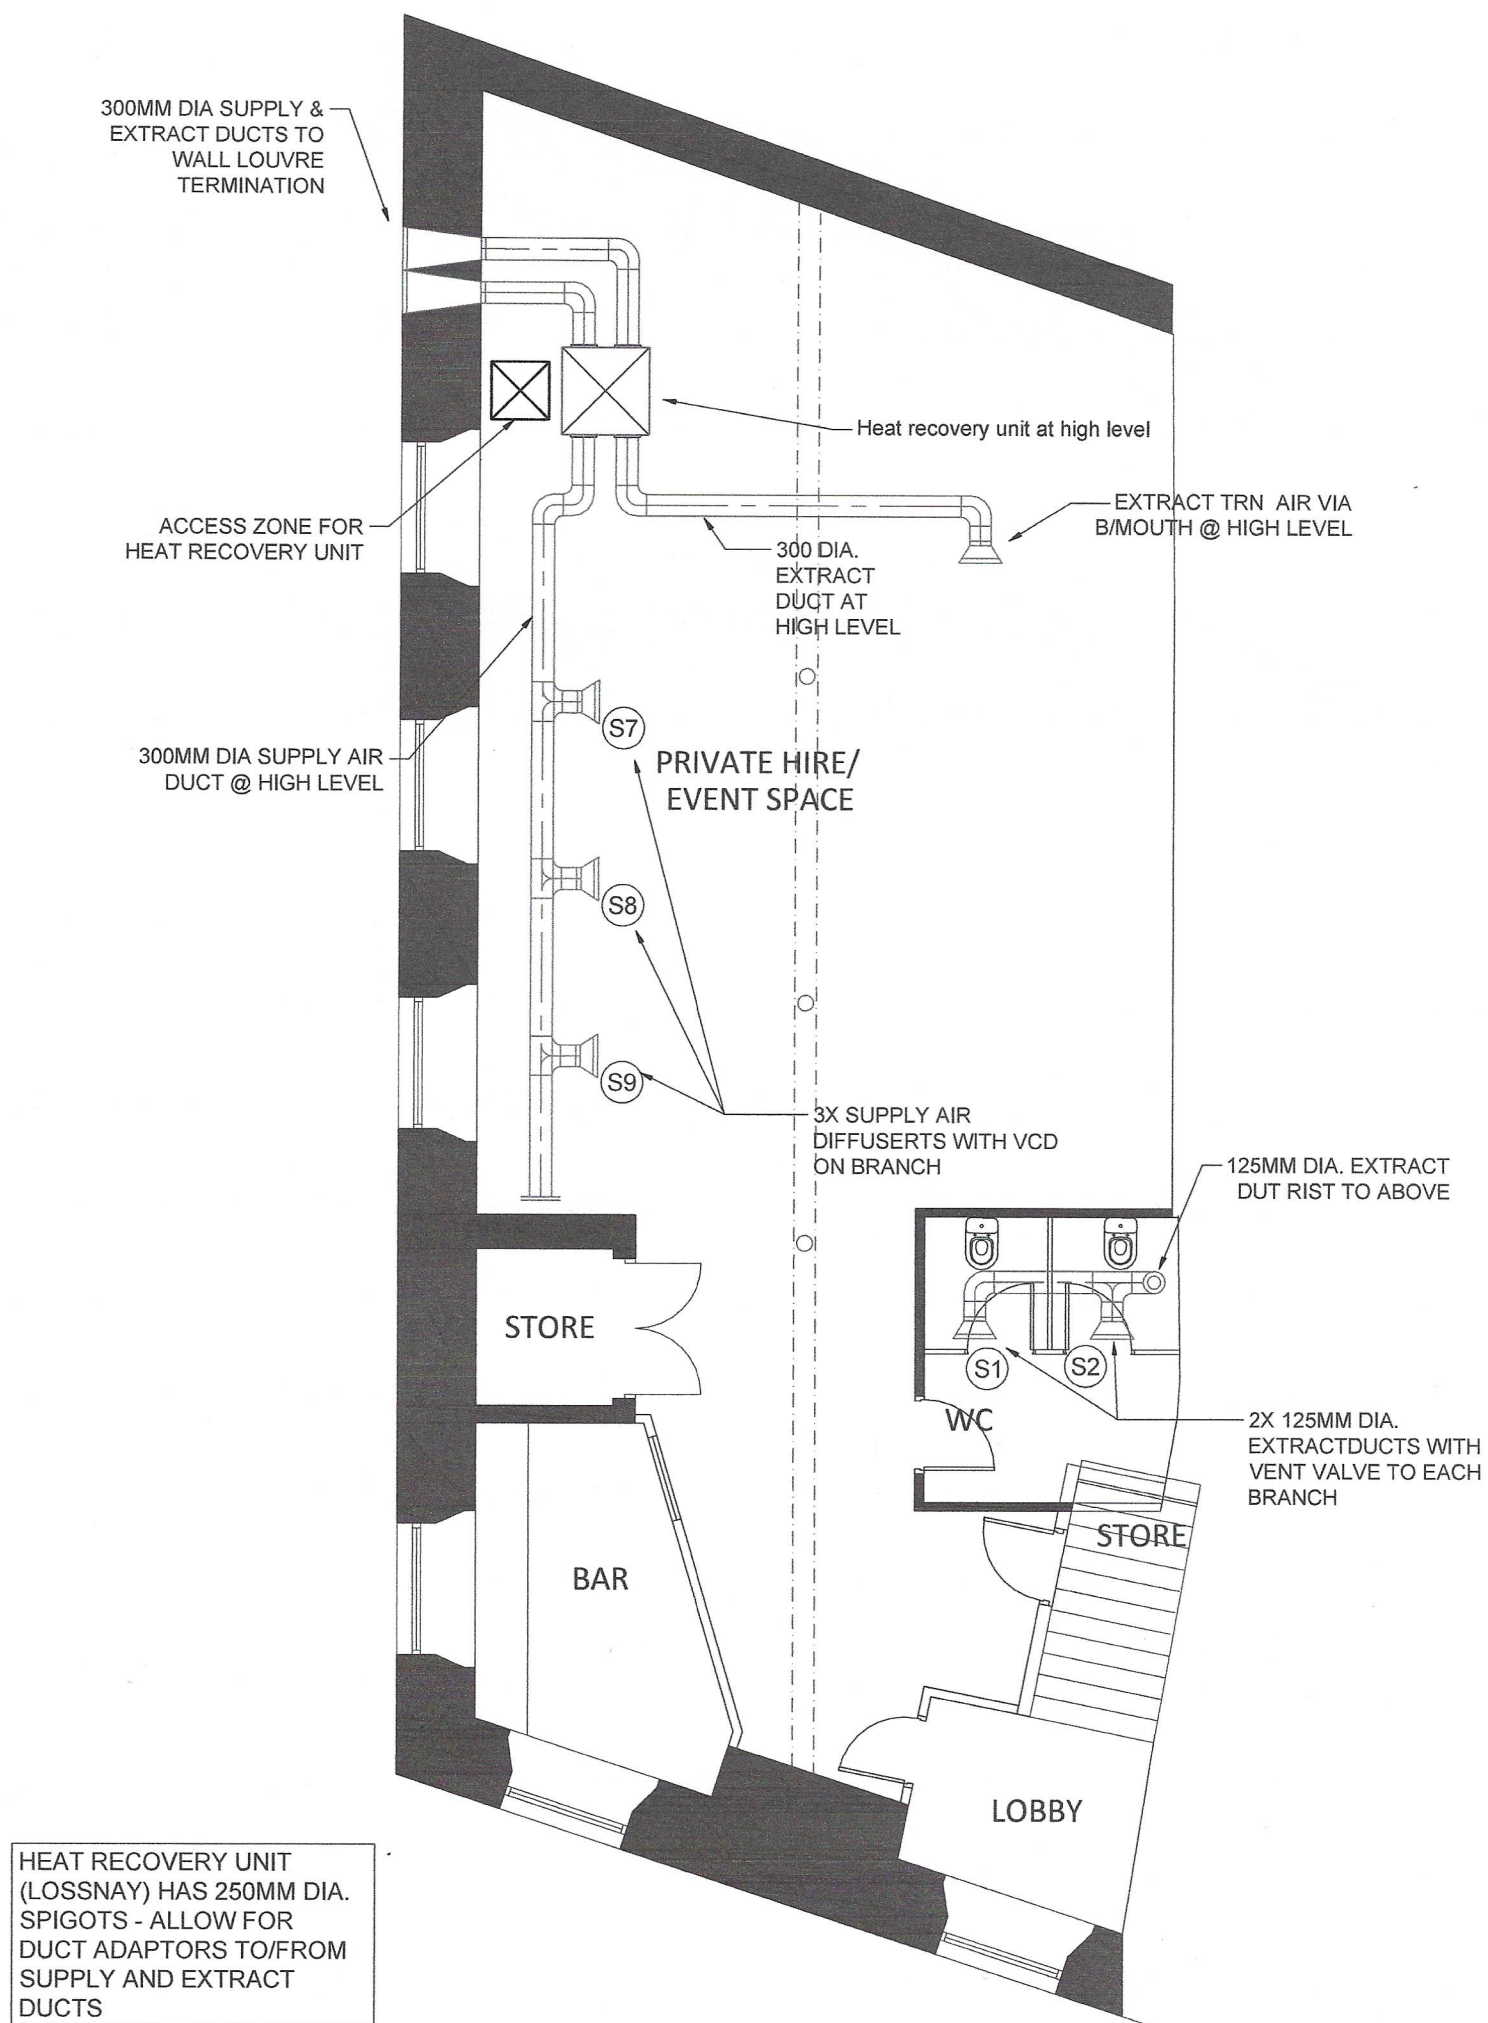

BASEMENT PLAN
Scale 1:50

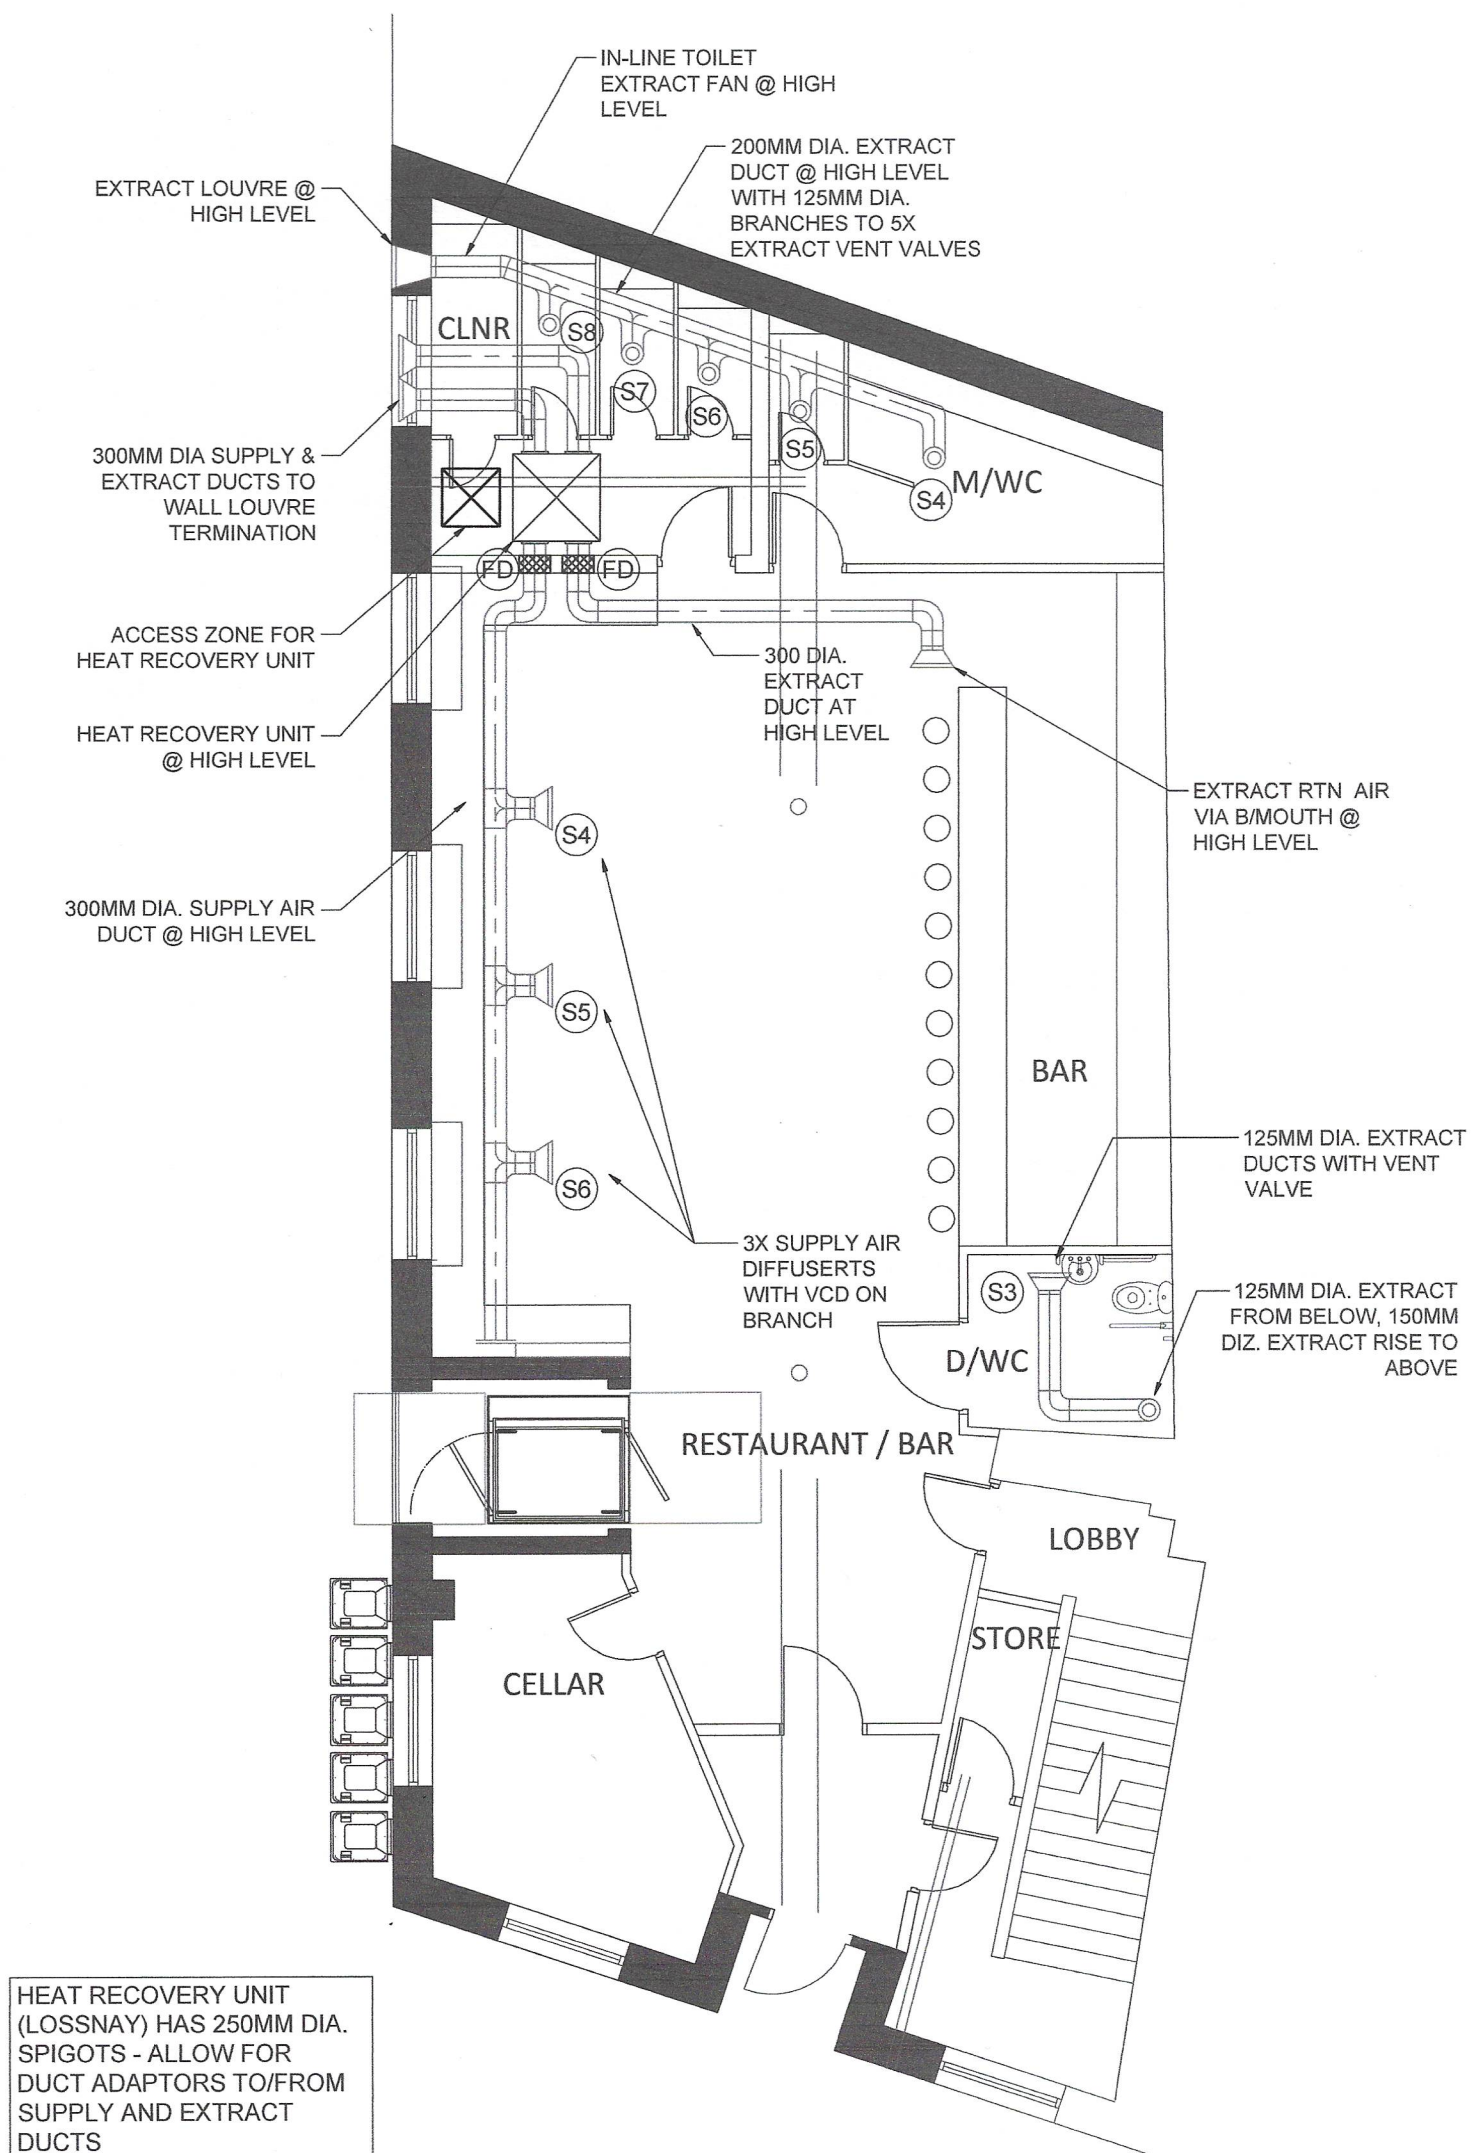

GROUND FLOOR
Scale 1:50

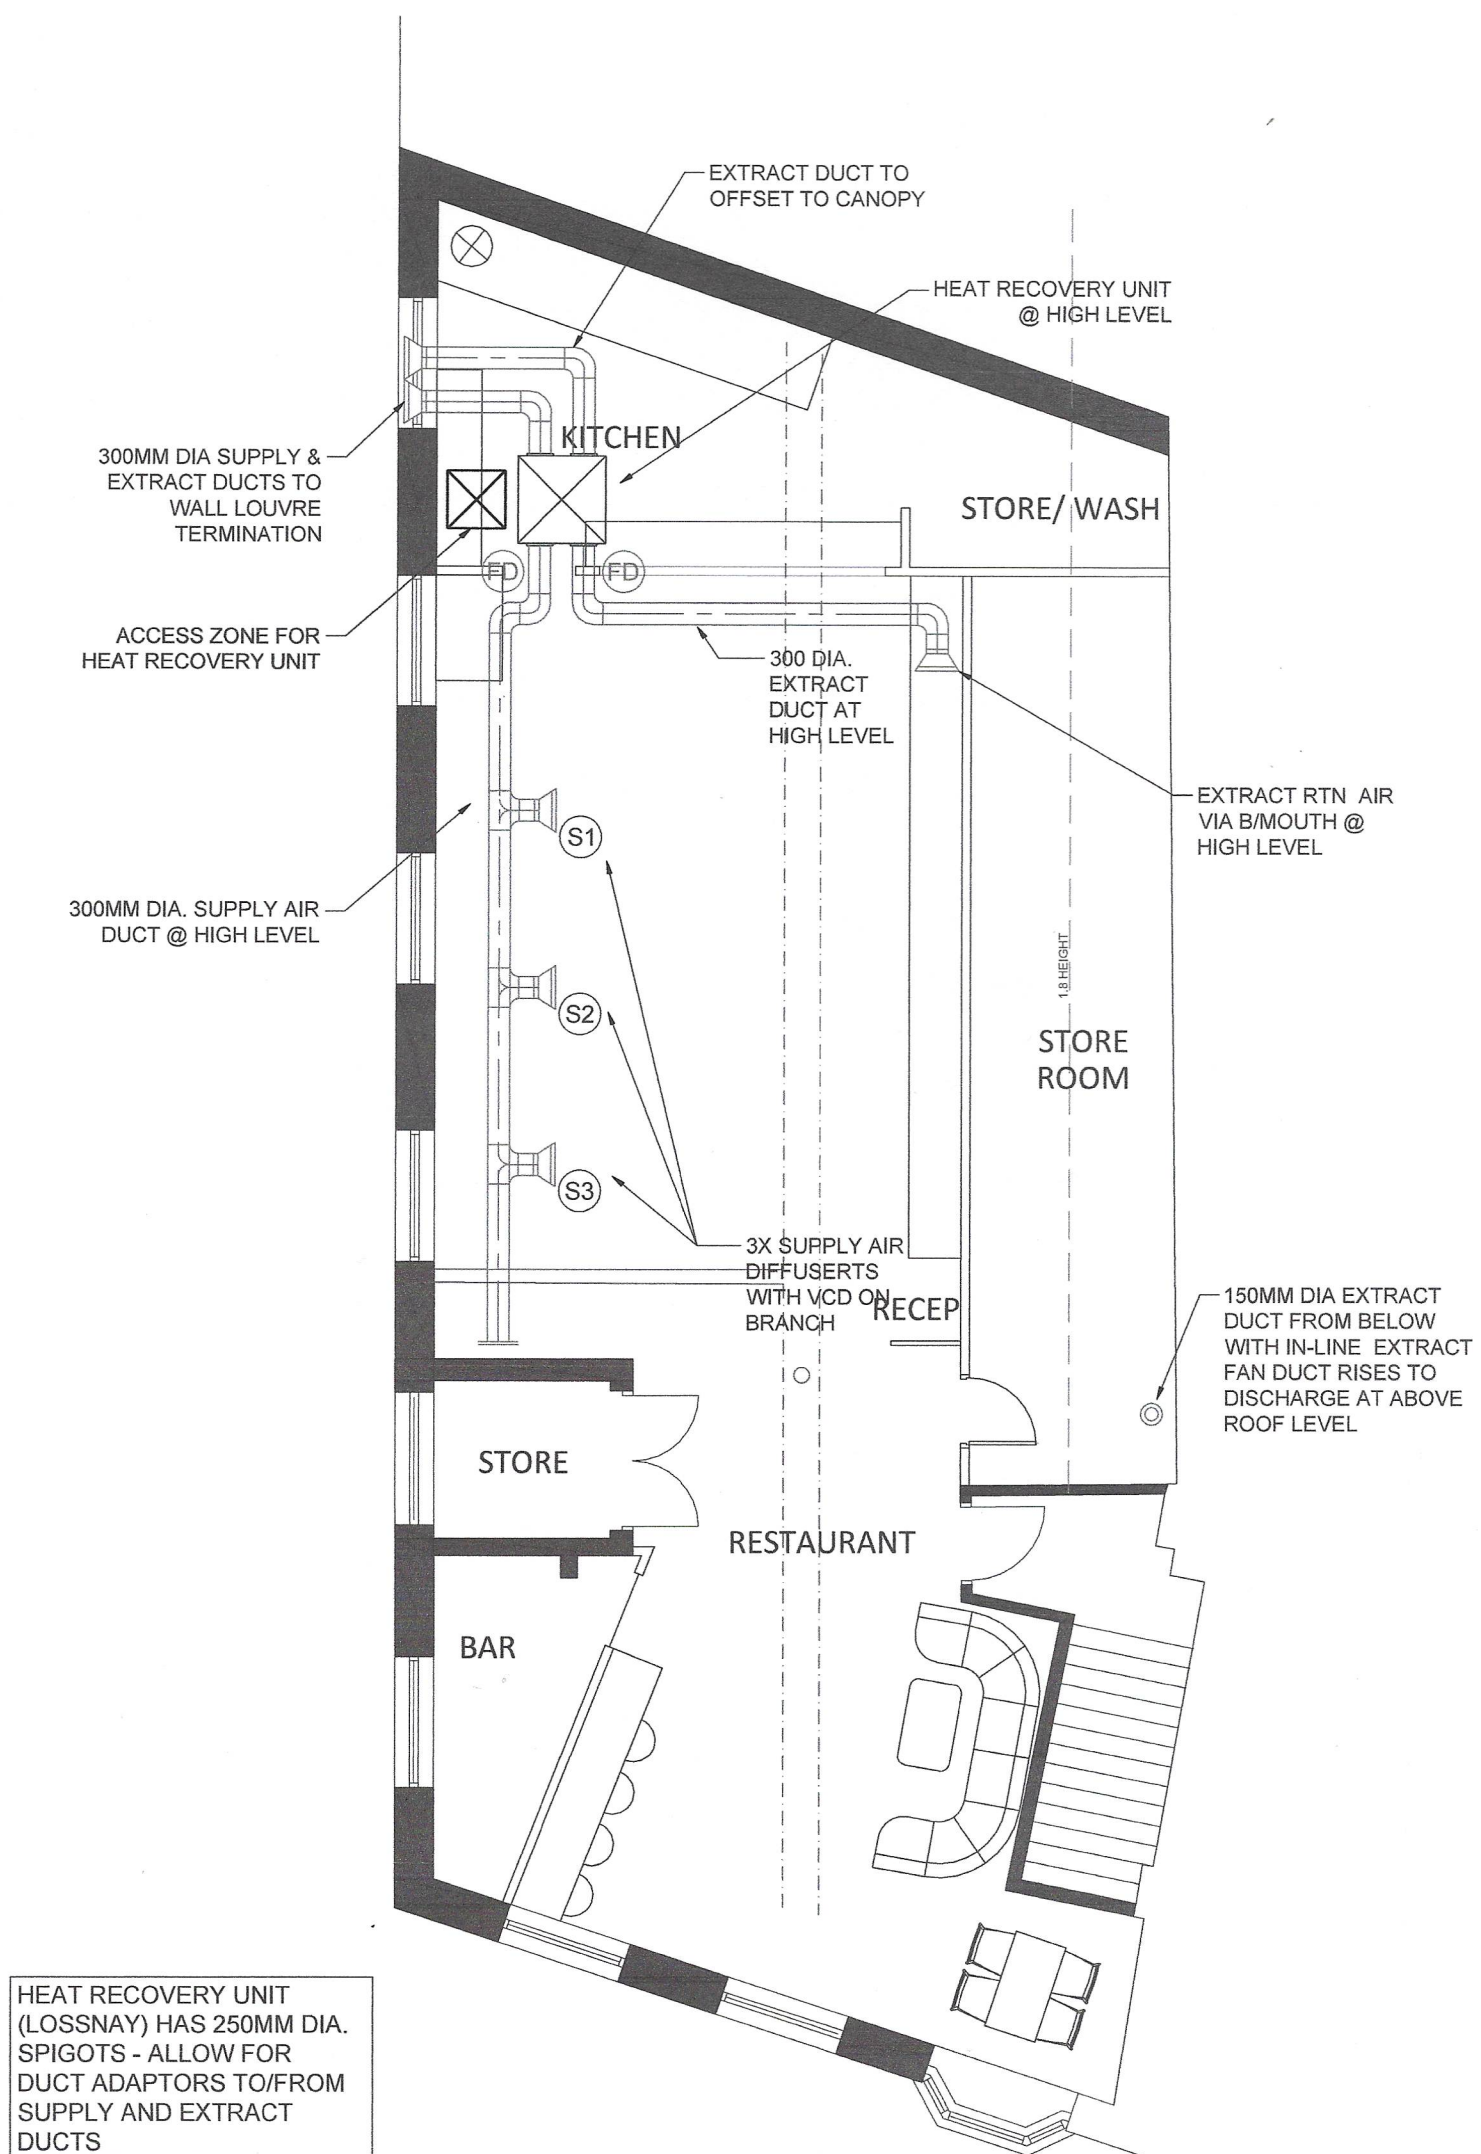

FIRST FLOOR PLAN
Scale 1:50