


NOTES

1. This drawing is the copyright of Tract Architecture
2. Do not scale from this drawing
3. Use figure dimensions only

REVISION COMMENTS

- A. 12.12.18- Smoke shafts omitted, room layouts revised accordingly.
- B. 14.12.18- Section references added.
- C. 18.12.18 - Plant room amended to bin store.
- D. 01.03.19 - Room 101 revised to accessible type.

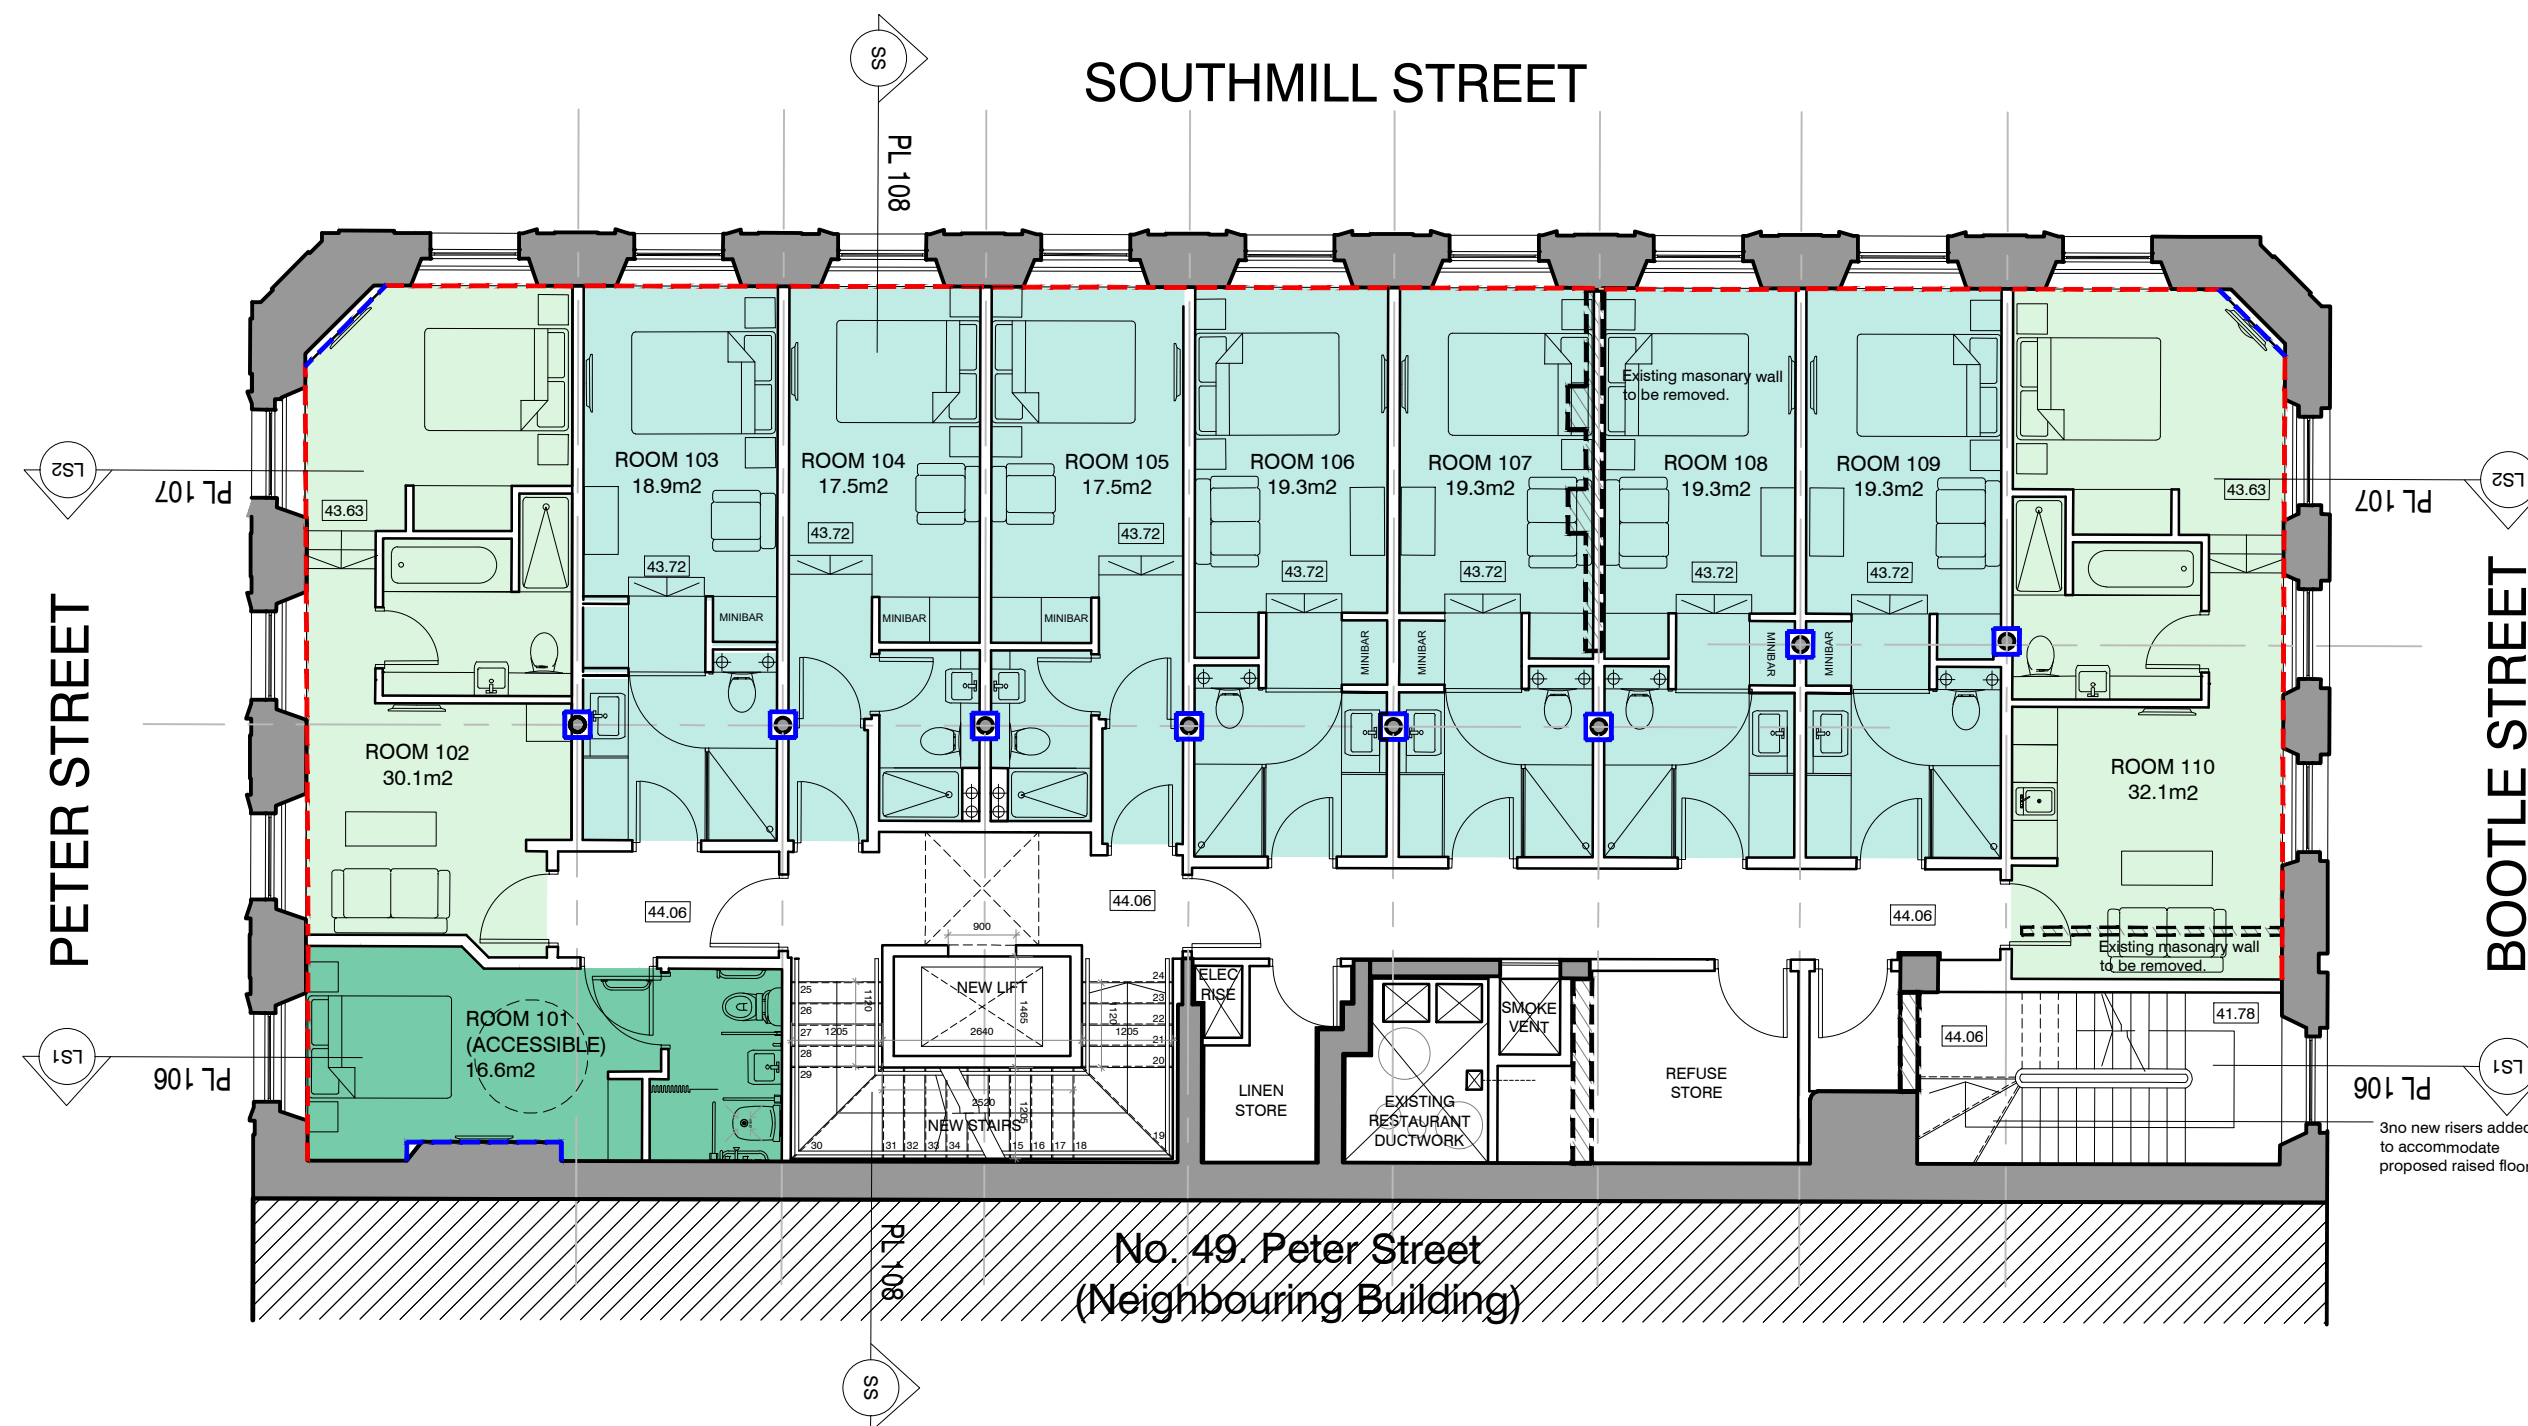

KEY:

- Existing walls to be retained
- Brickwork to remain exposed
- New walls
- Elements to be demolished
- Elements to be encased

scale 1:100 0m 5m

TRACT

WWW.TRACTARCHITECTURE.COM

PROJECT NUMBER + TITLE
0132/2 - 47 PETER STREET
MANCHESTER
DRAWING
FIRST FLOOR PLAN AS PROPOSED

DRAWING NUMBER
PL-101

DRAWING REVISION
D

DRAWING PURPOSE
PLANNING

SCALE
1:100 @ A3

DATE
20th NOVEMBER 2018

DRAWN
PRL

CHECKED
-