

Advertisement Application

978 – Manchester Circle Square

endpoint.

Project Number
9334

Revision
G-AA

Date
24.03.2020

.....



Site Categorisation

- ☒ Gateway
- ☐ Prime
- ☐ Sub-Prime

Heritage Status

- ☐ Within a conservation area
- ☐ A listed building

Statutory Requirements

- ☒ Advertisement Consent
- ☐ Listed Buildings Consent
- ☐ Planning Application for Lighting

Whitbread Brand Approval:

Date:
Who:
KM:

Site Information

SITE DETAILS	LANDLORD	LOCAL TOWN PLANNING AUTHORITY
Site Name Manchester Circle Square	Name -	Authority Name Manchester City Council
Address TBC		Address Manchester City Council Manchester M60 2LA
		URL: www.manchester.gov.uk
		TEL: 01611 234 5000


LOCATION




NOTES

- 1. -


.....

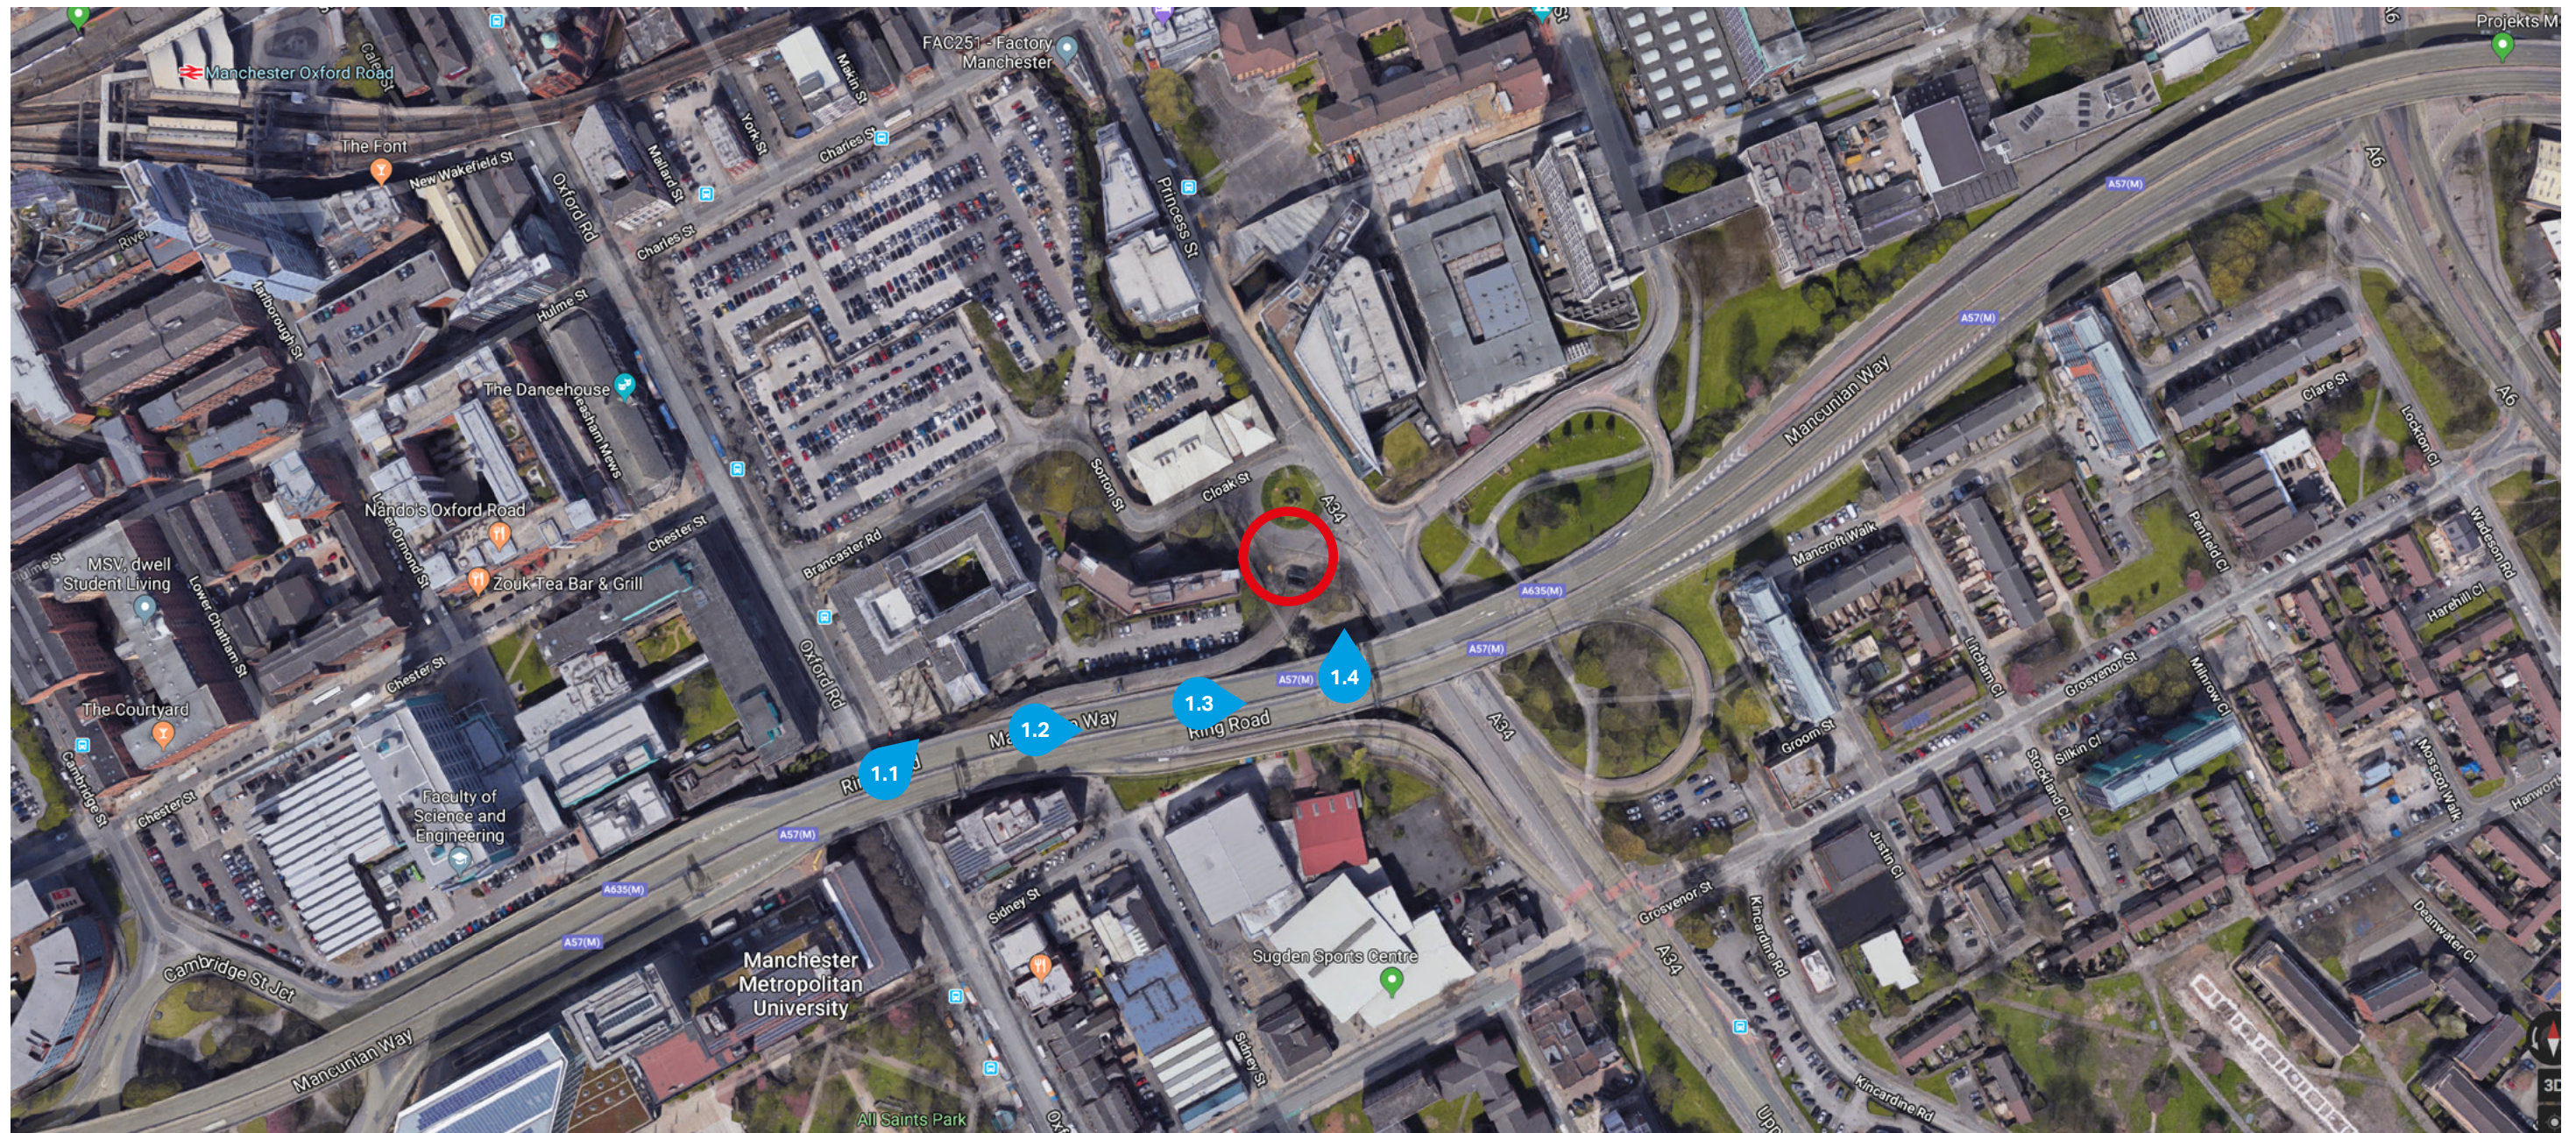

Site Approaches

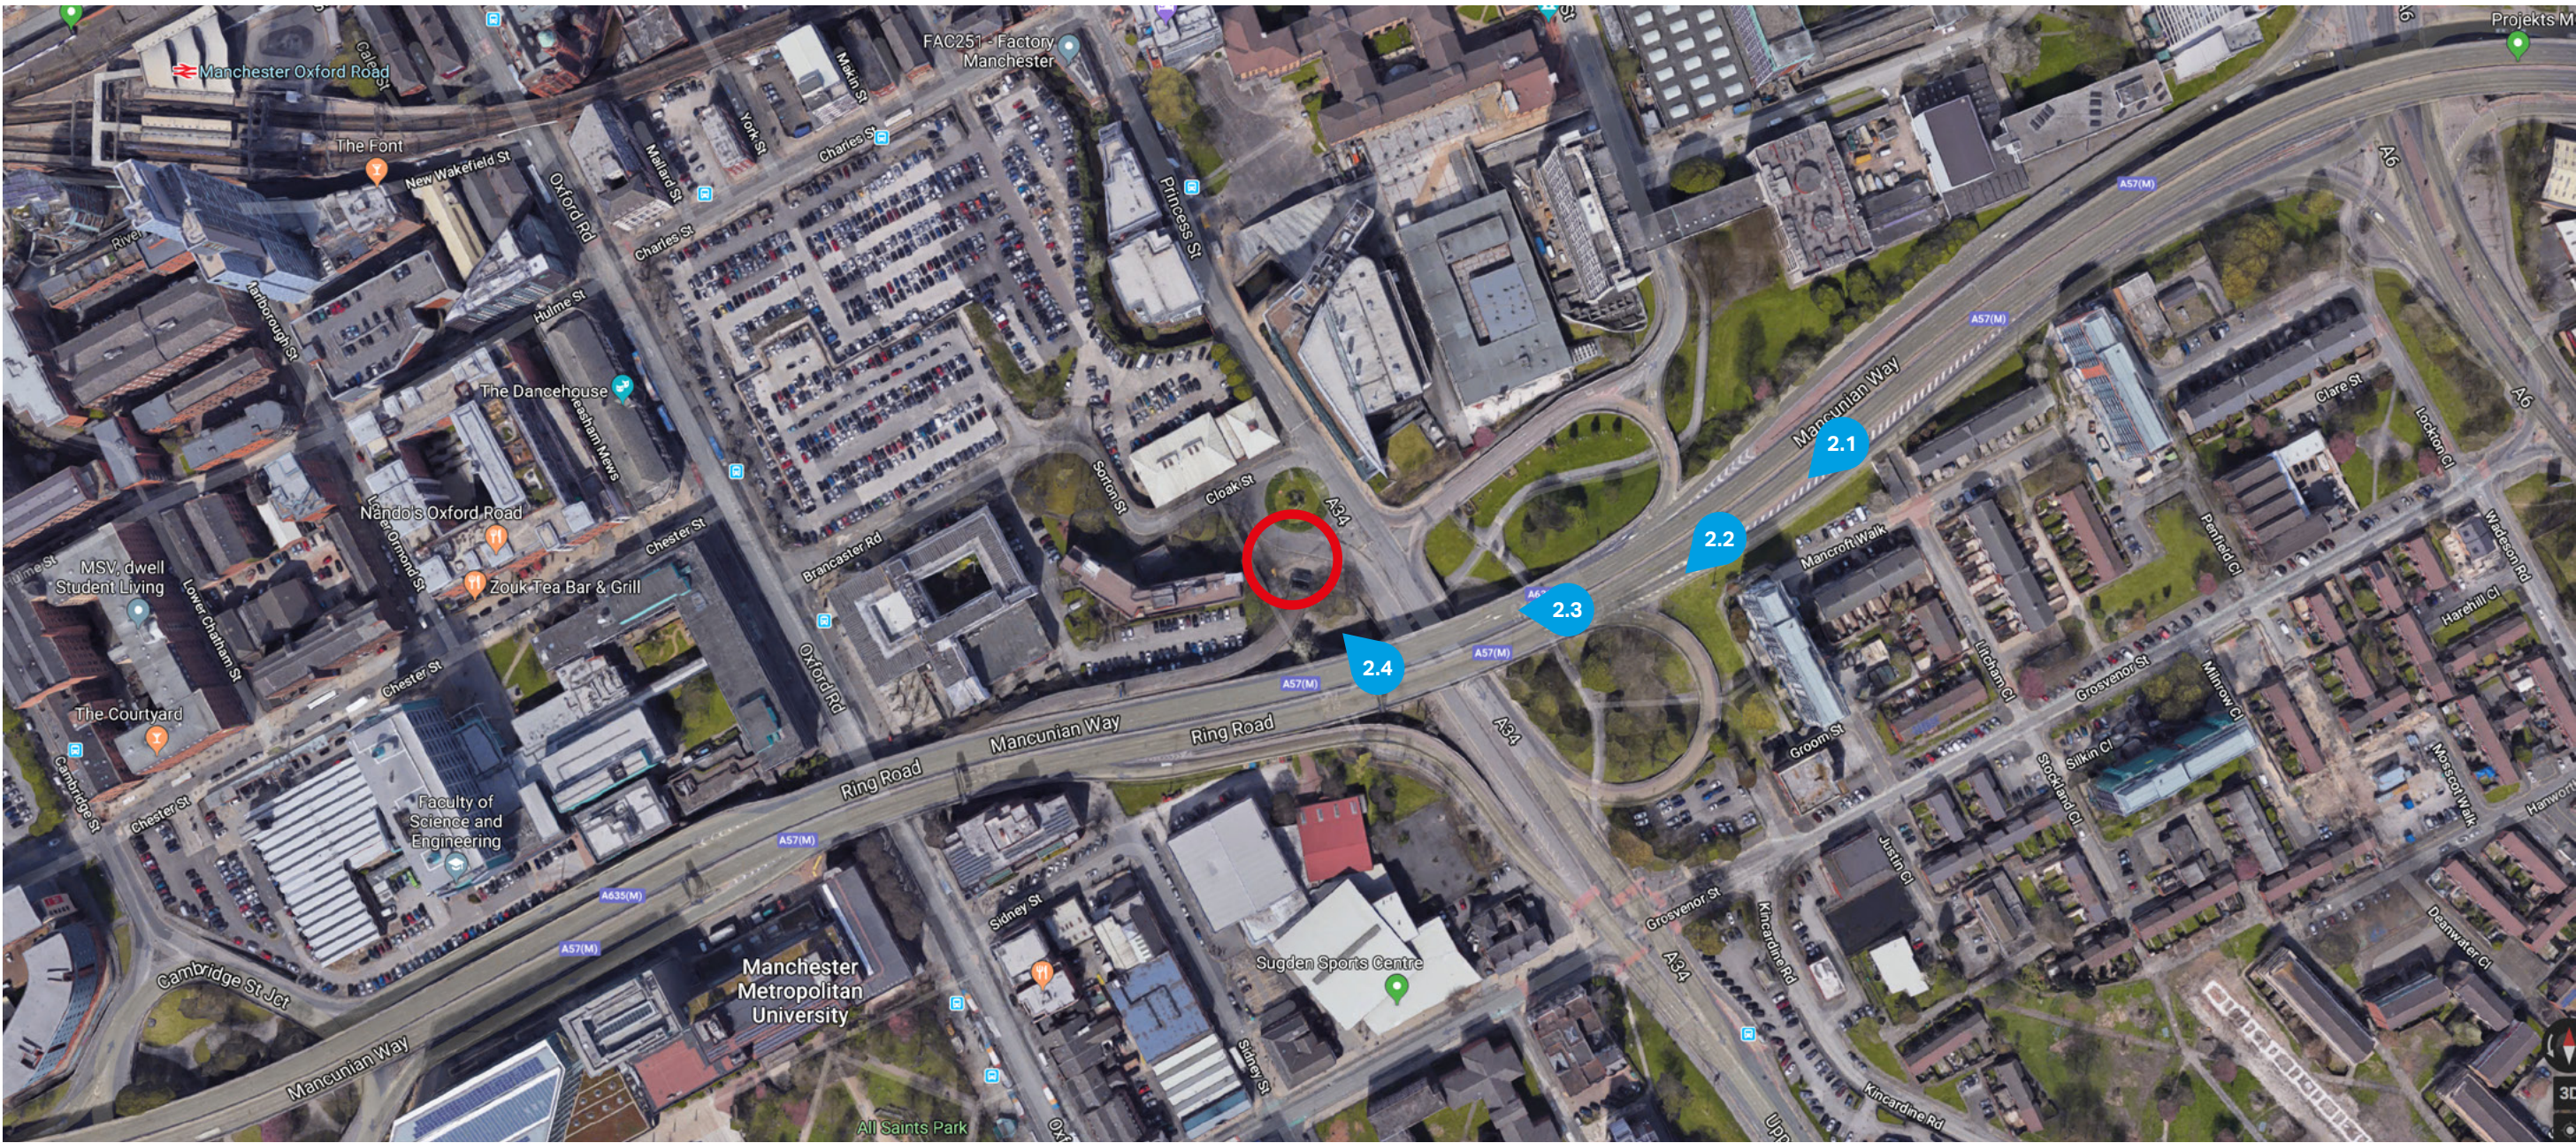


Site Approaches

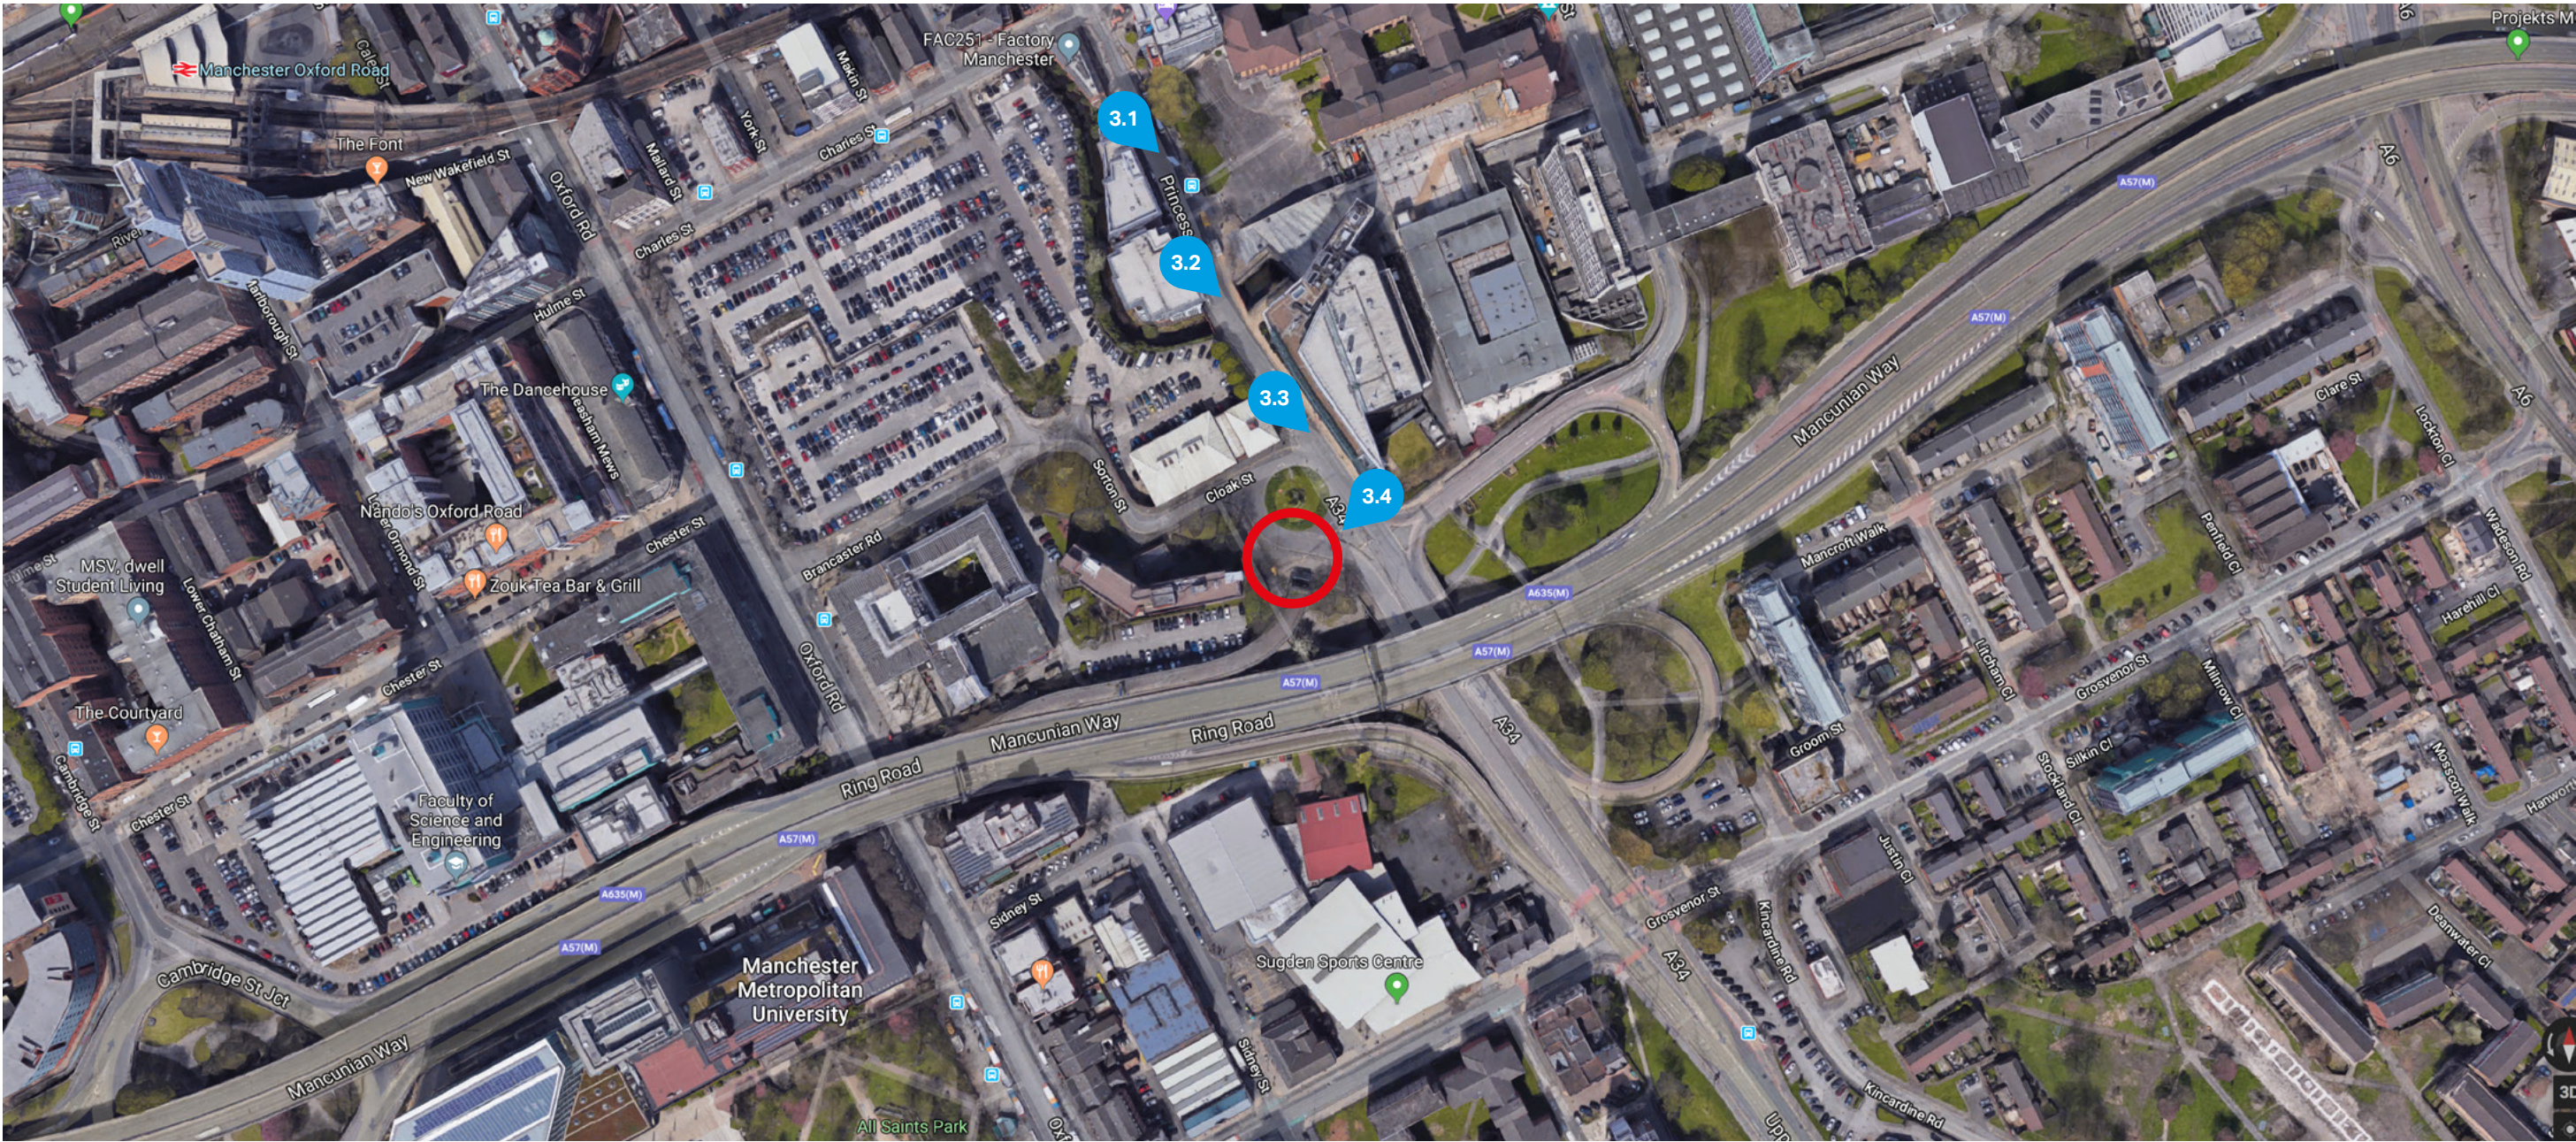


.....




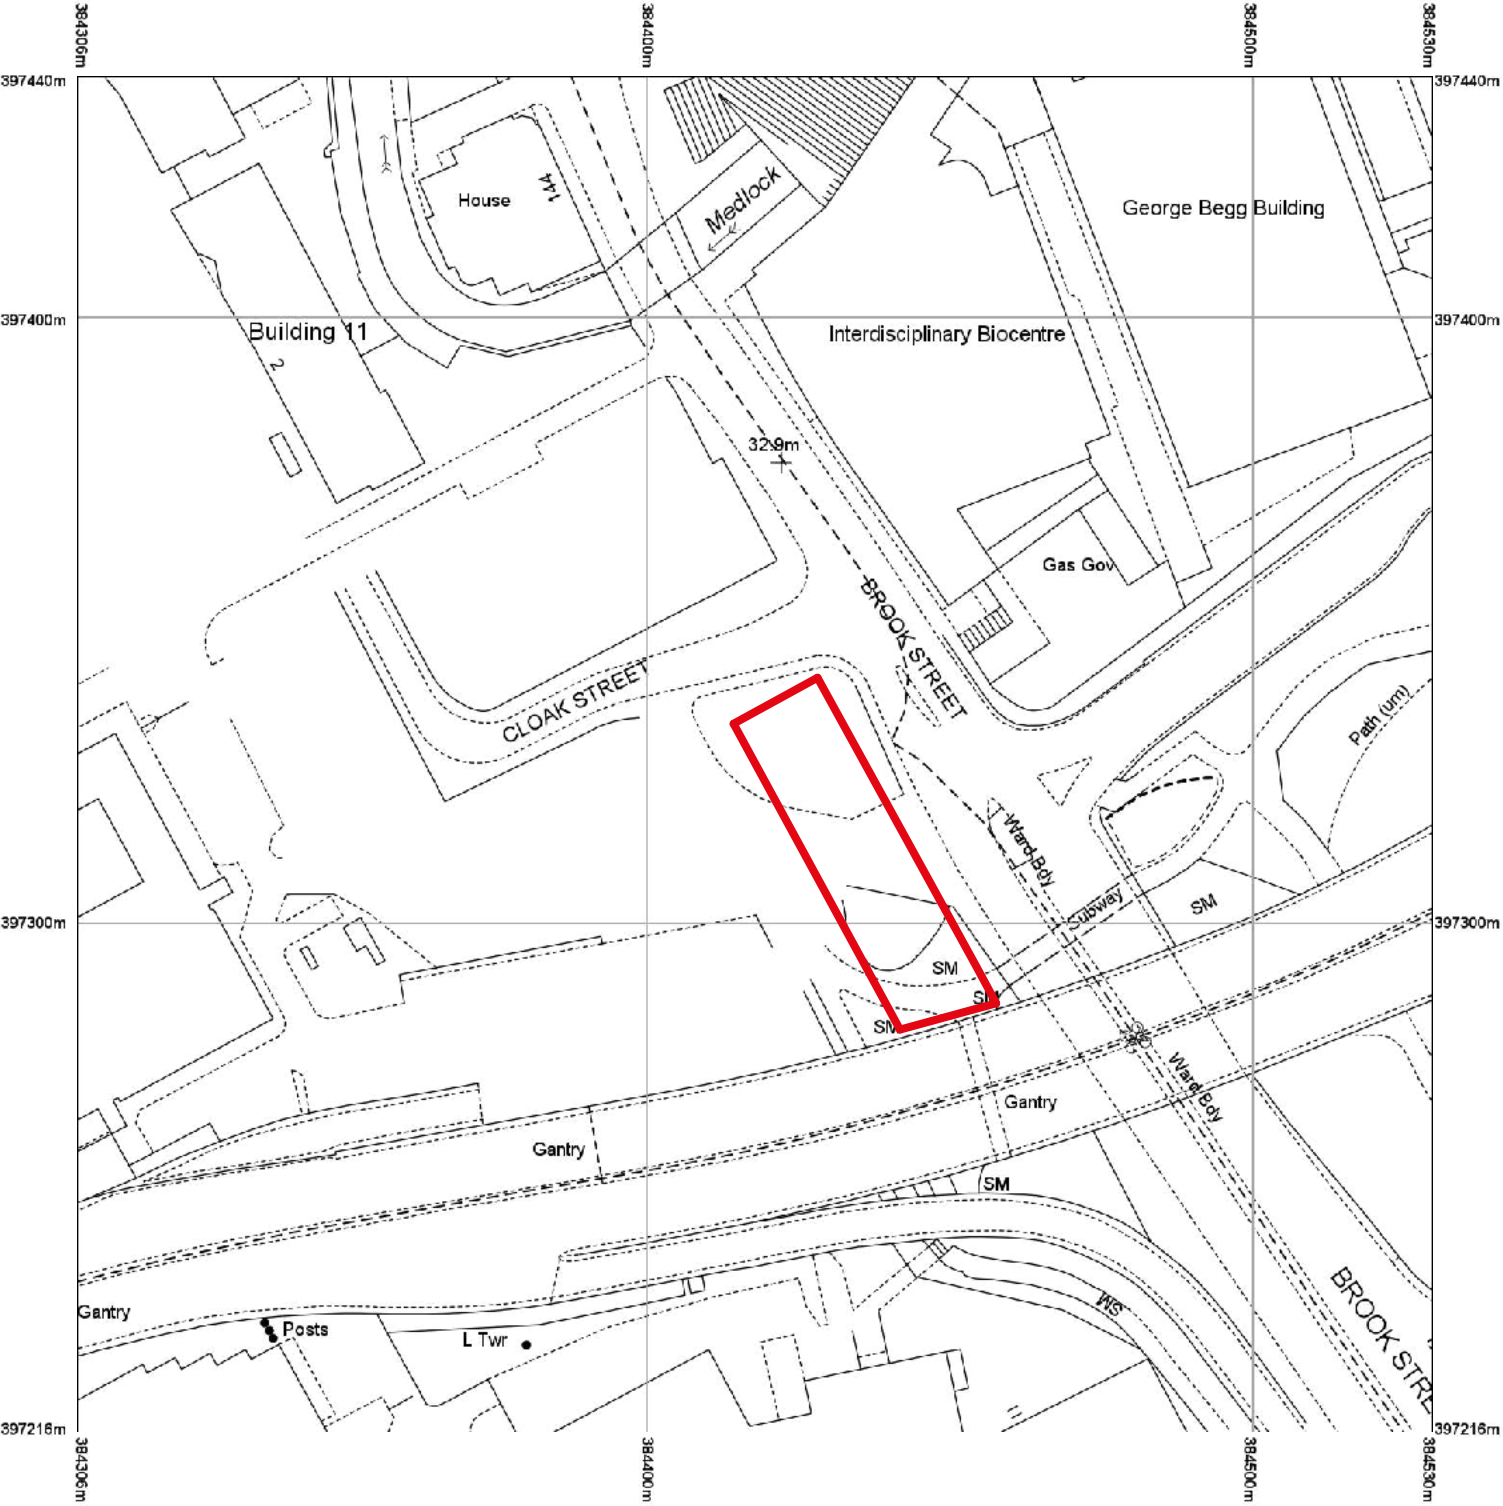

OS License Number: 100030848

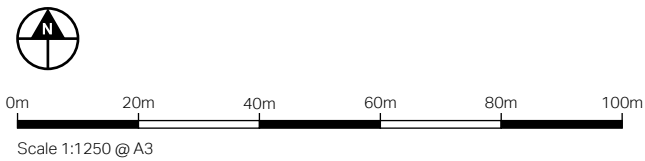

Demise

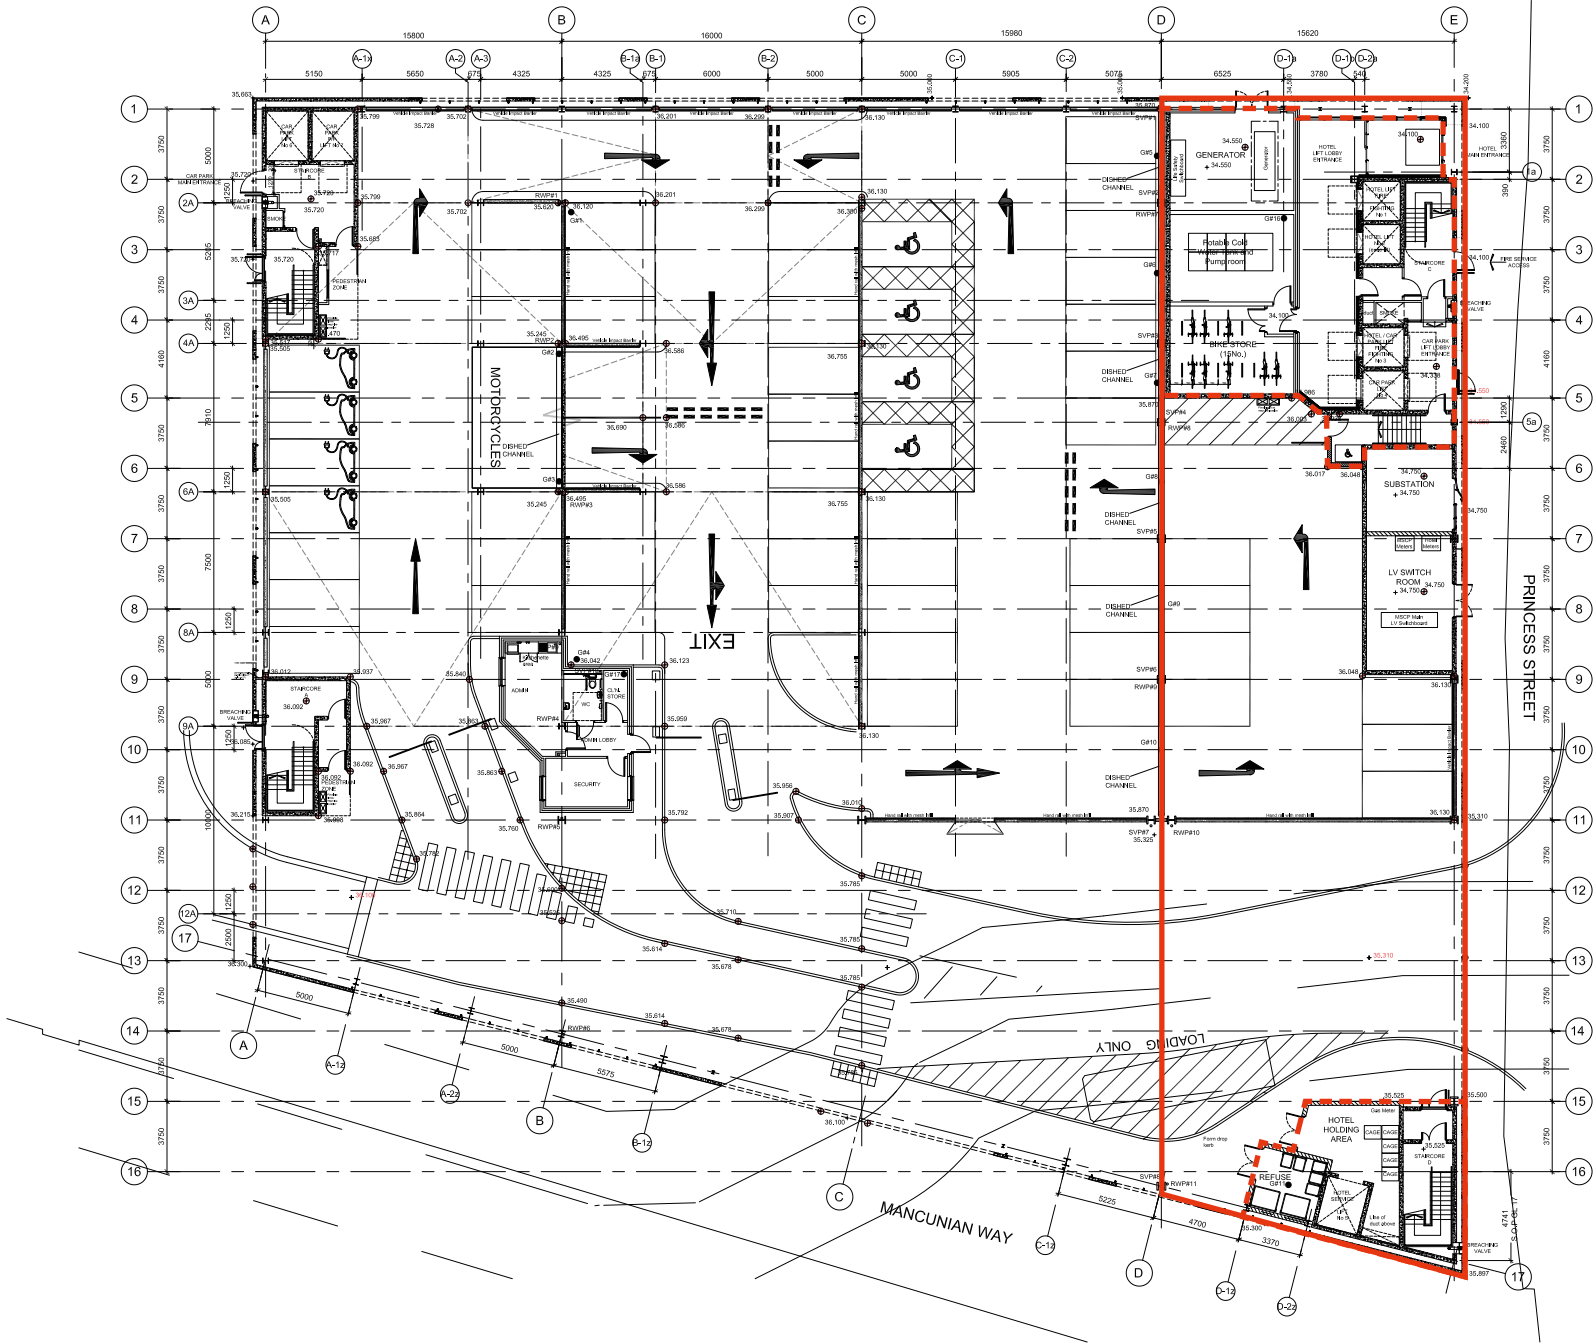


Key
Site demise



Scale 1:400 @ A3

Sign Locations

Note: Signs shown on plan are not to scale and are indicative of location only

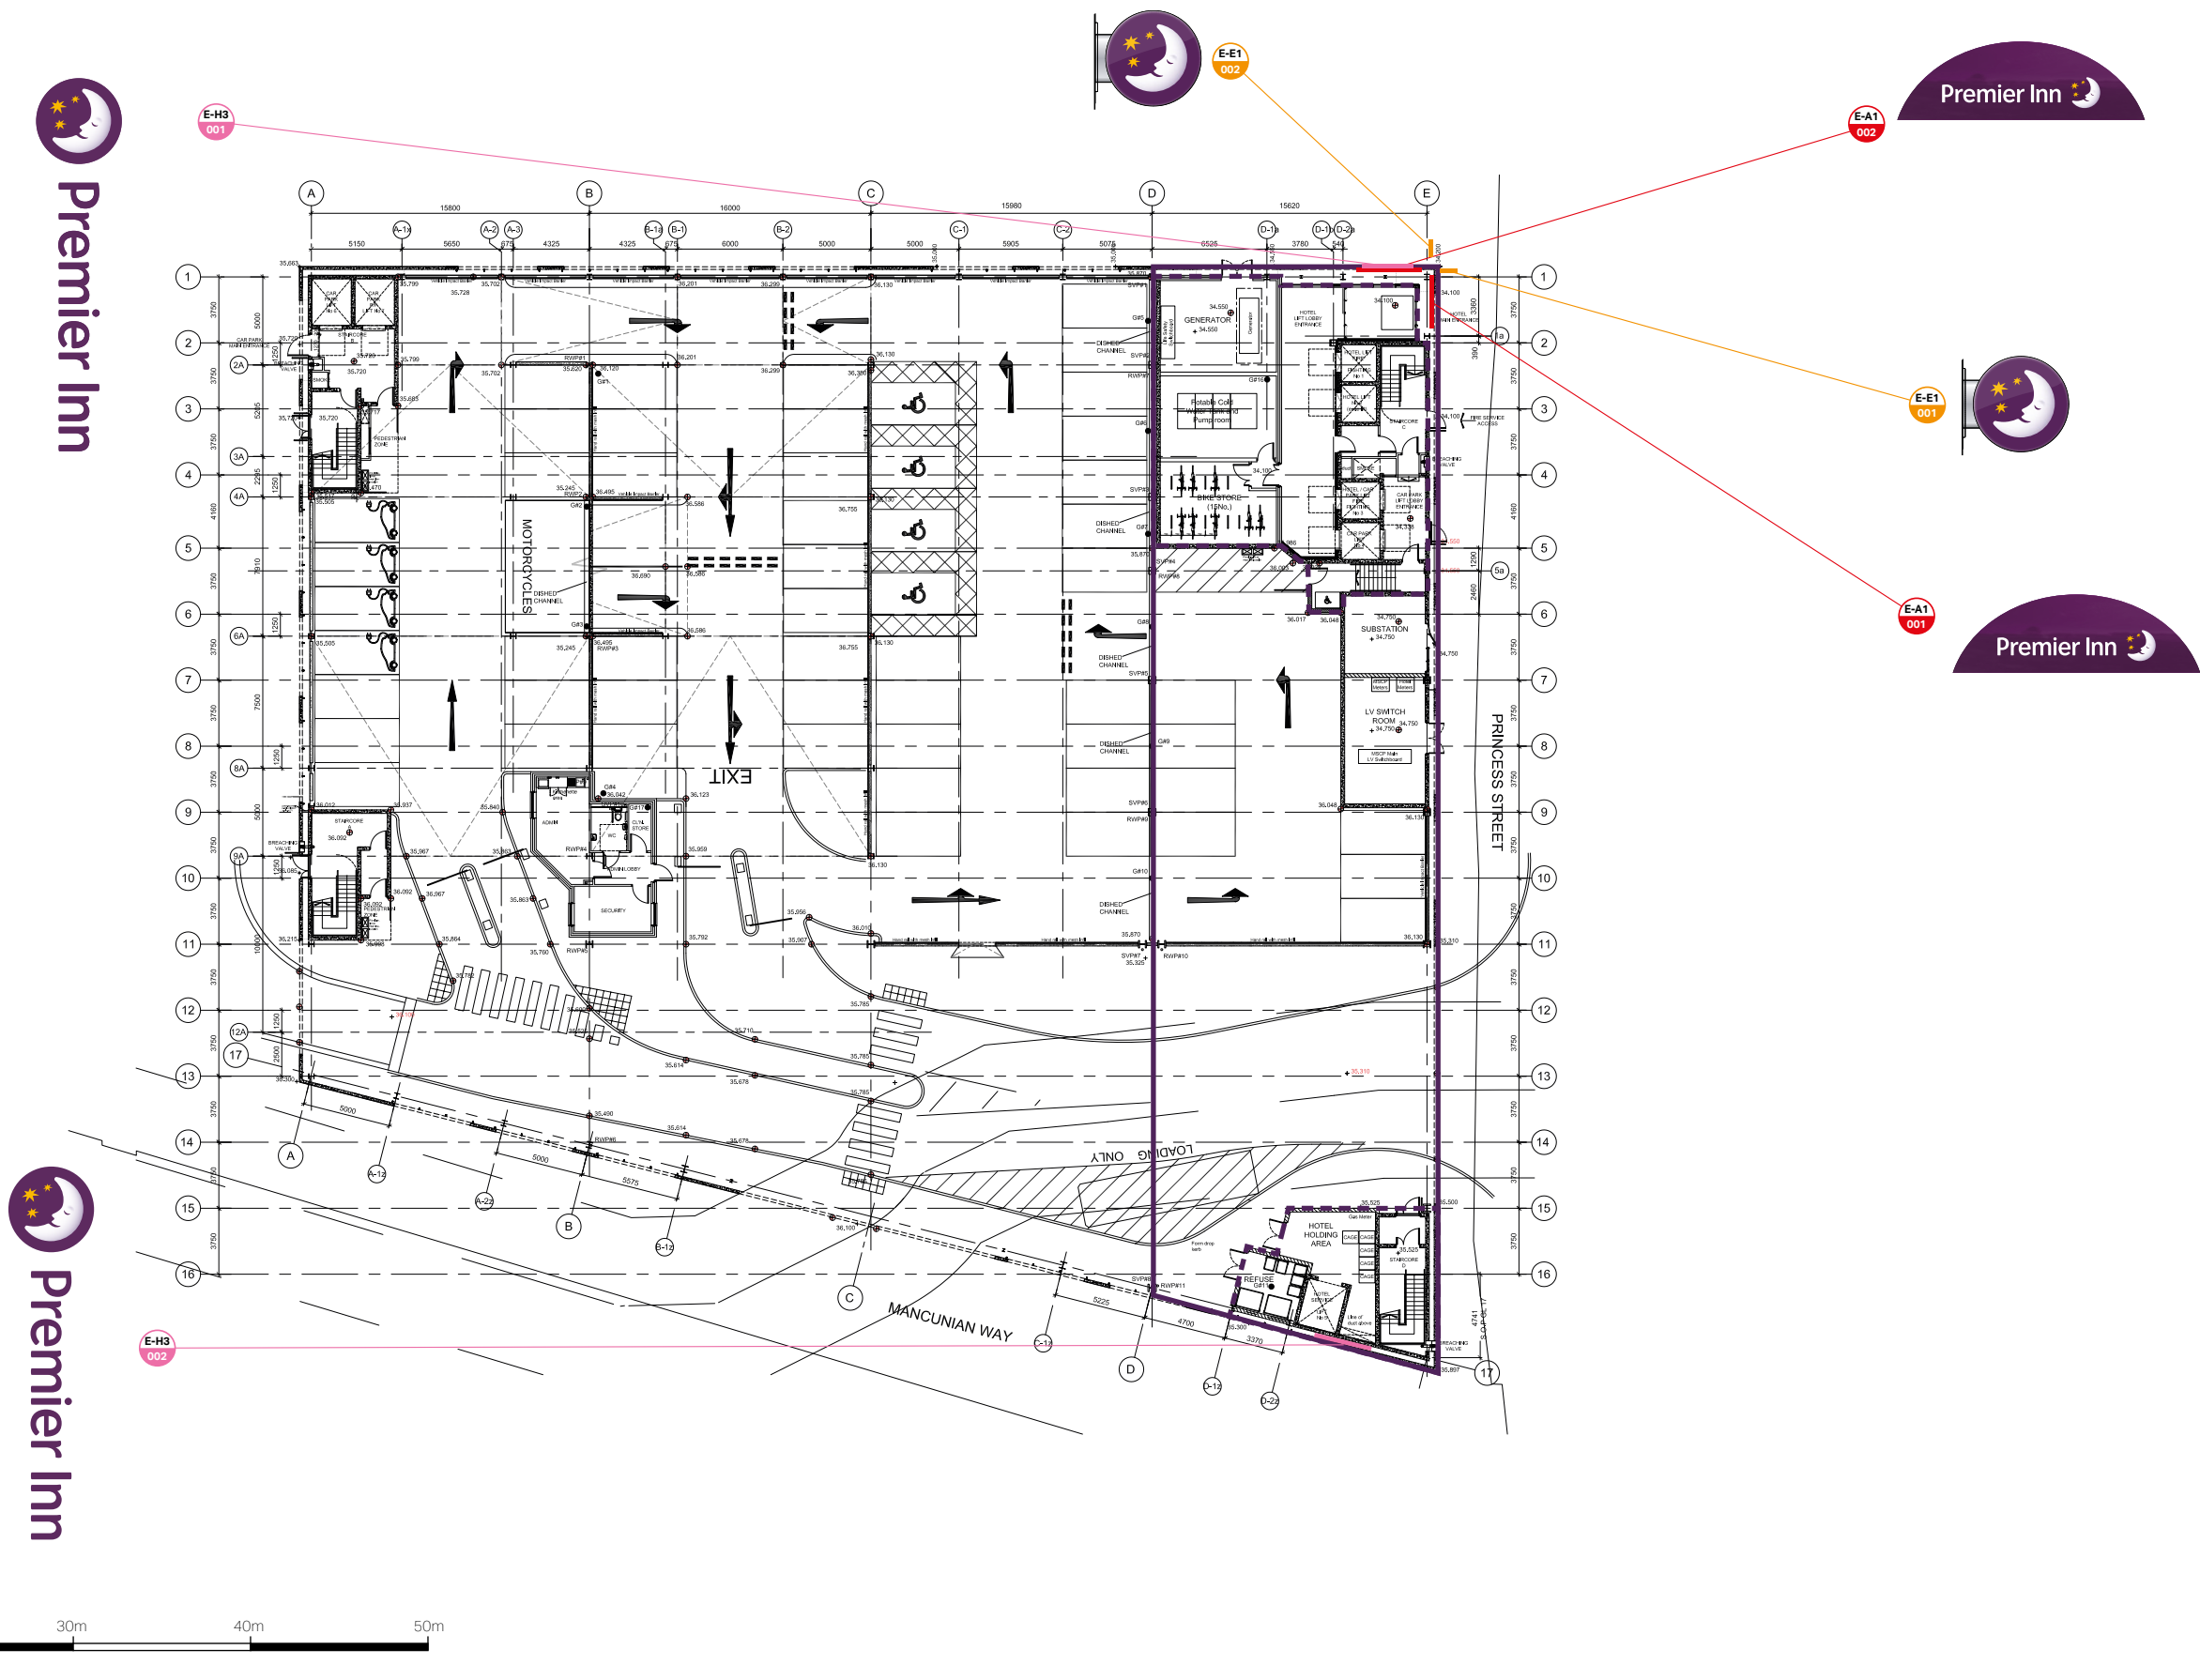





South Elevation

Materials Key:


- 01 Solid Brick faced Concrete Panel
- 02 Brick Faced Concrete Panel with circular opening
- 03 Curtain Walling
- 04 Fixed Window
- 05 BRISE SOLEIL formed with perforated (circular) profiled aluminum panels
- 06 PPC Metal Louvre
- 07 Metal Mesh Balustrade
- 08 Metal Mesh Infill panels
- 09 Perforated Metal Panel

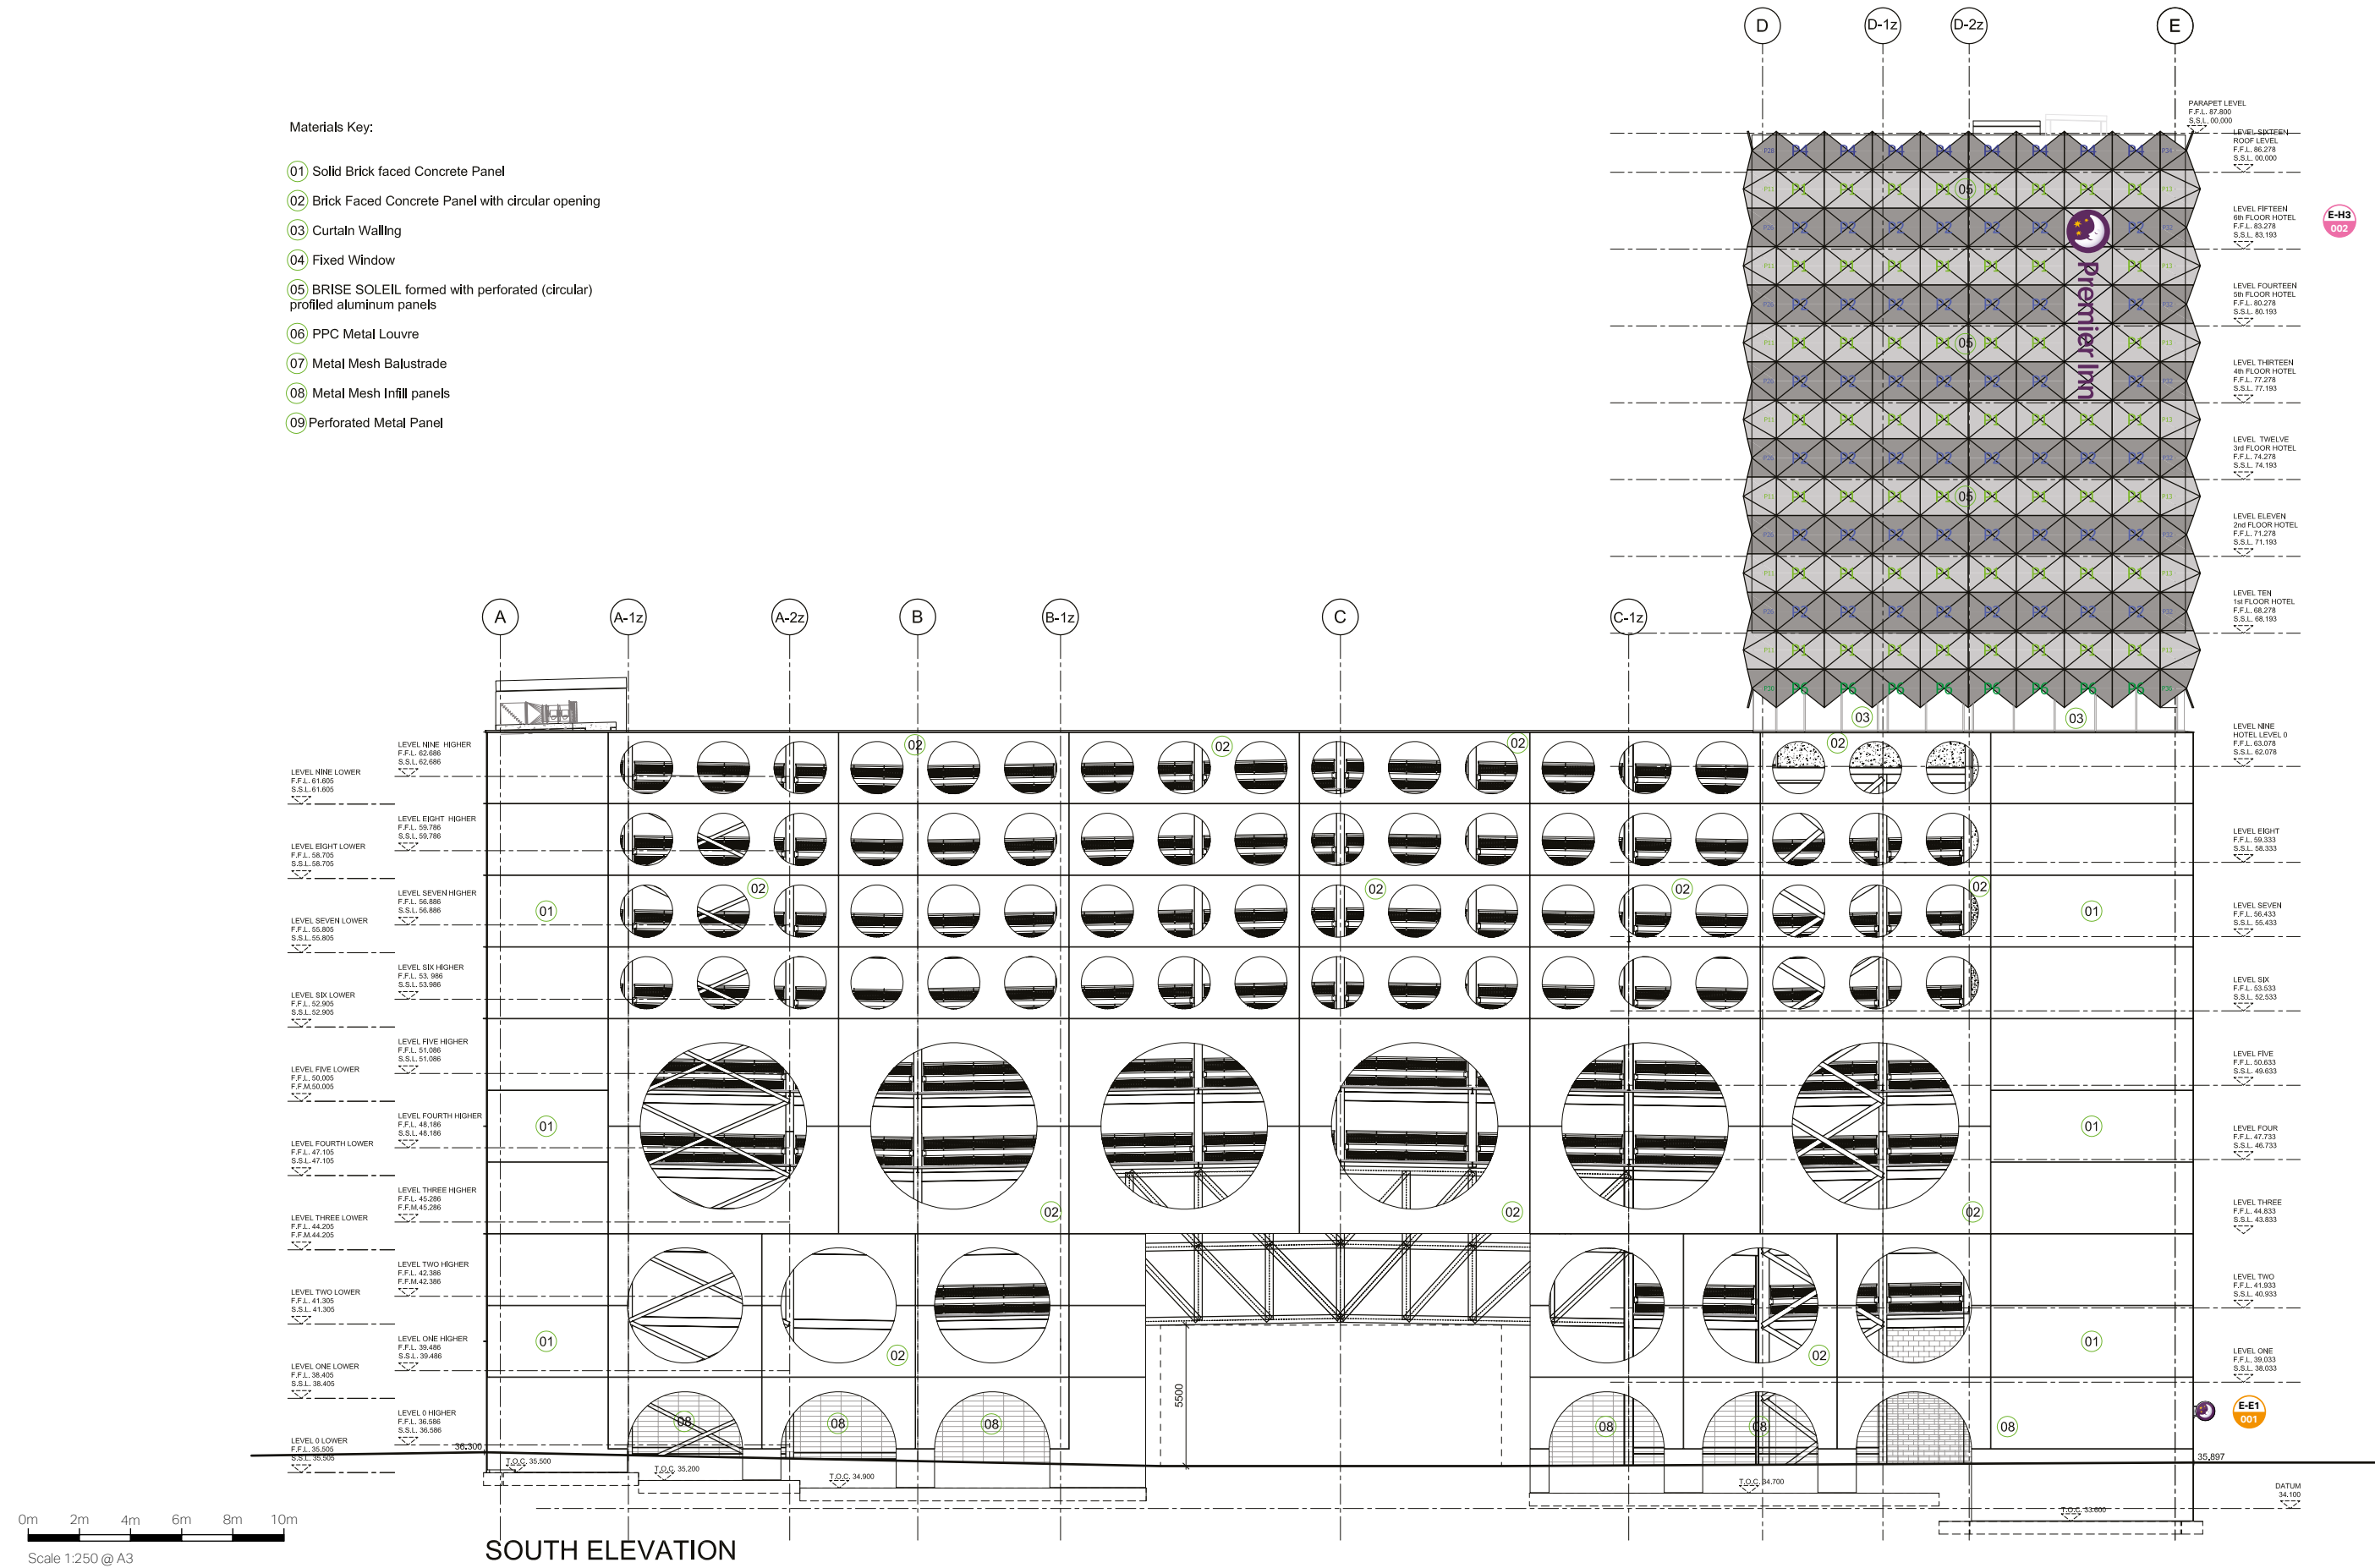


West Elevation

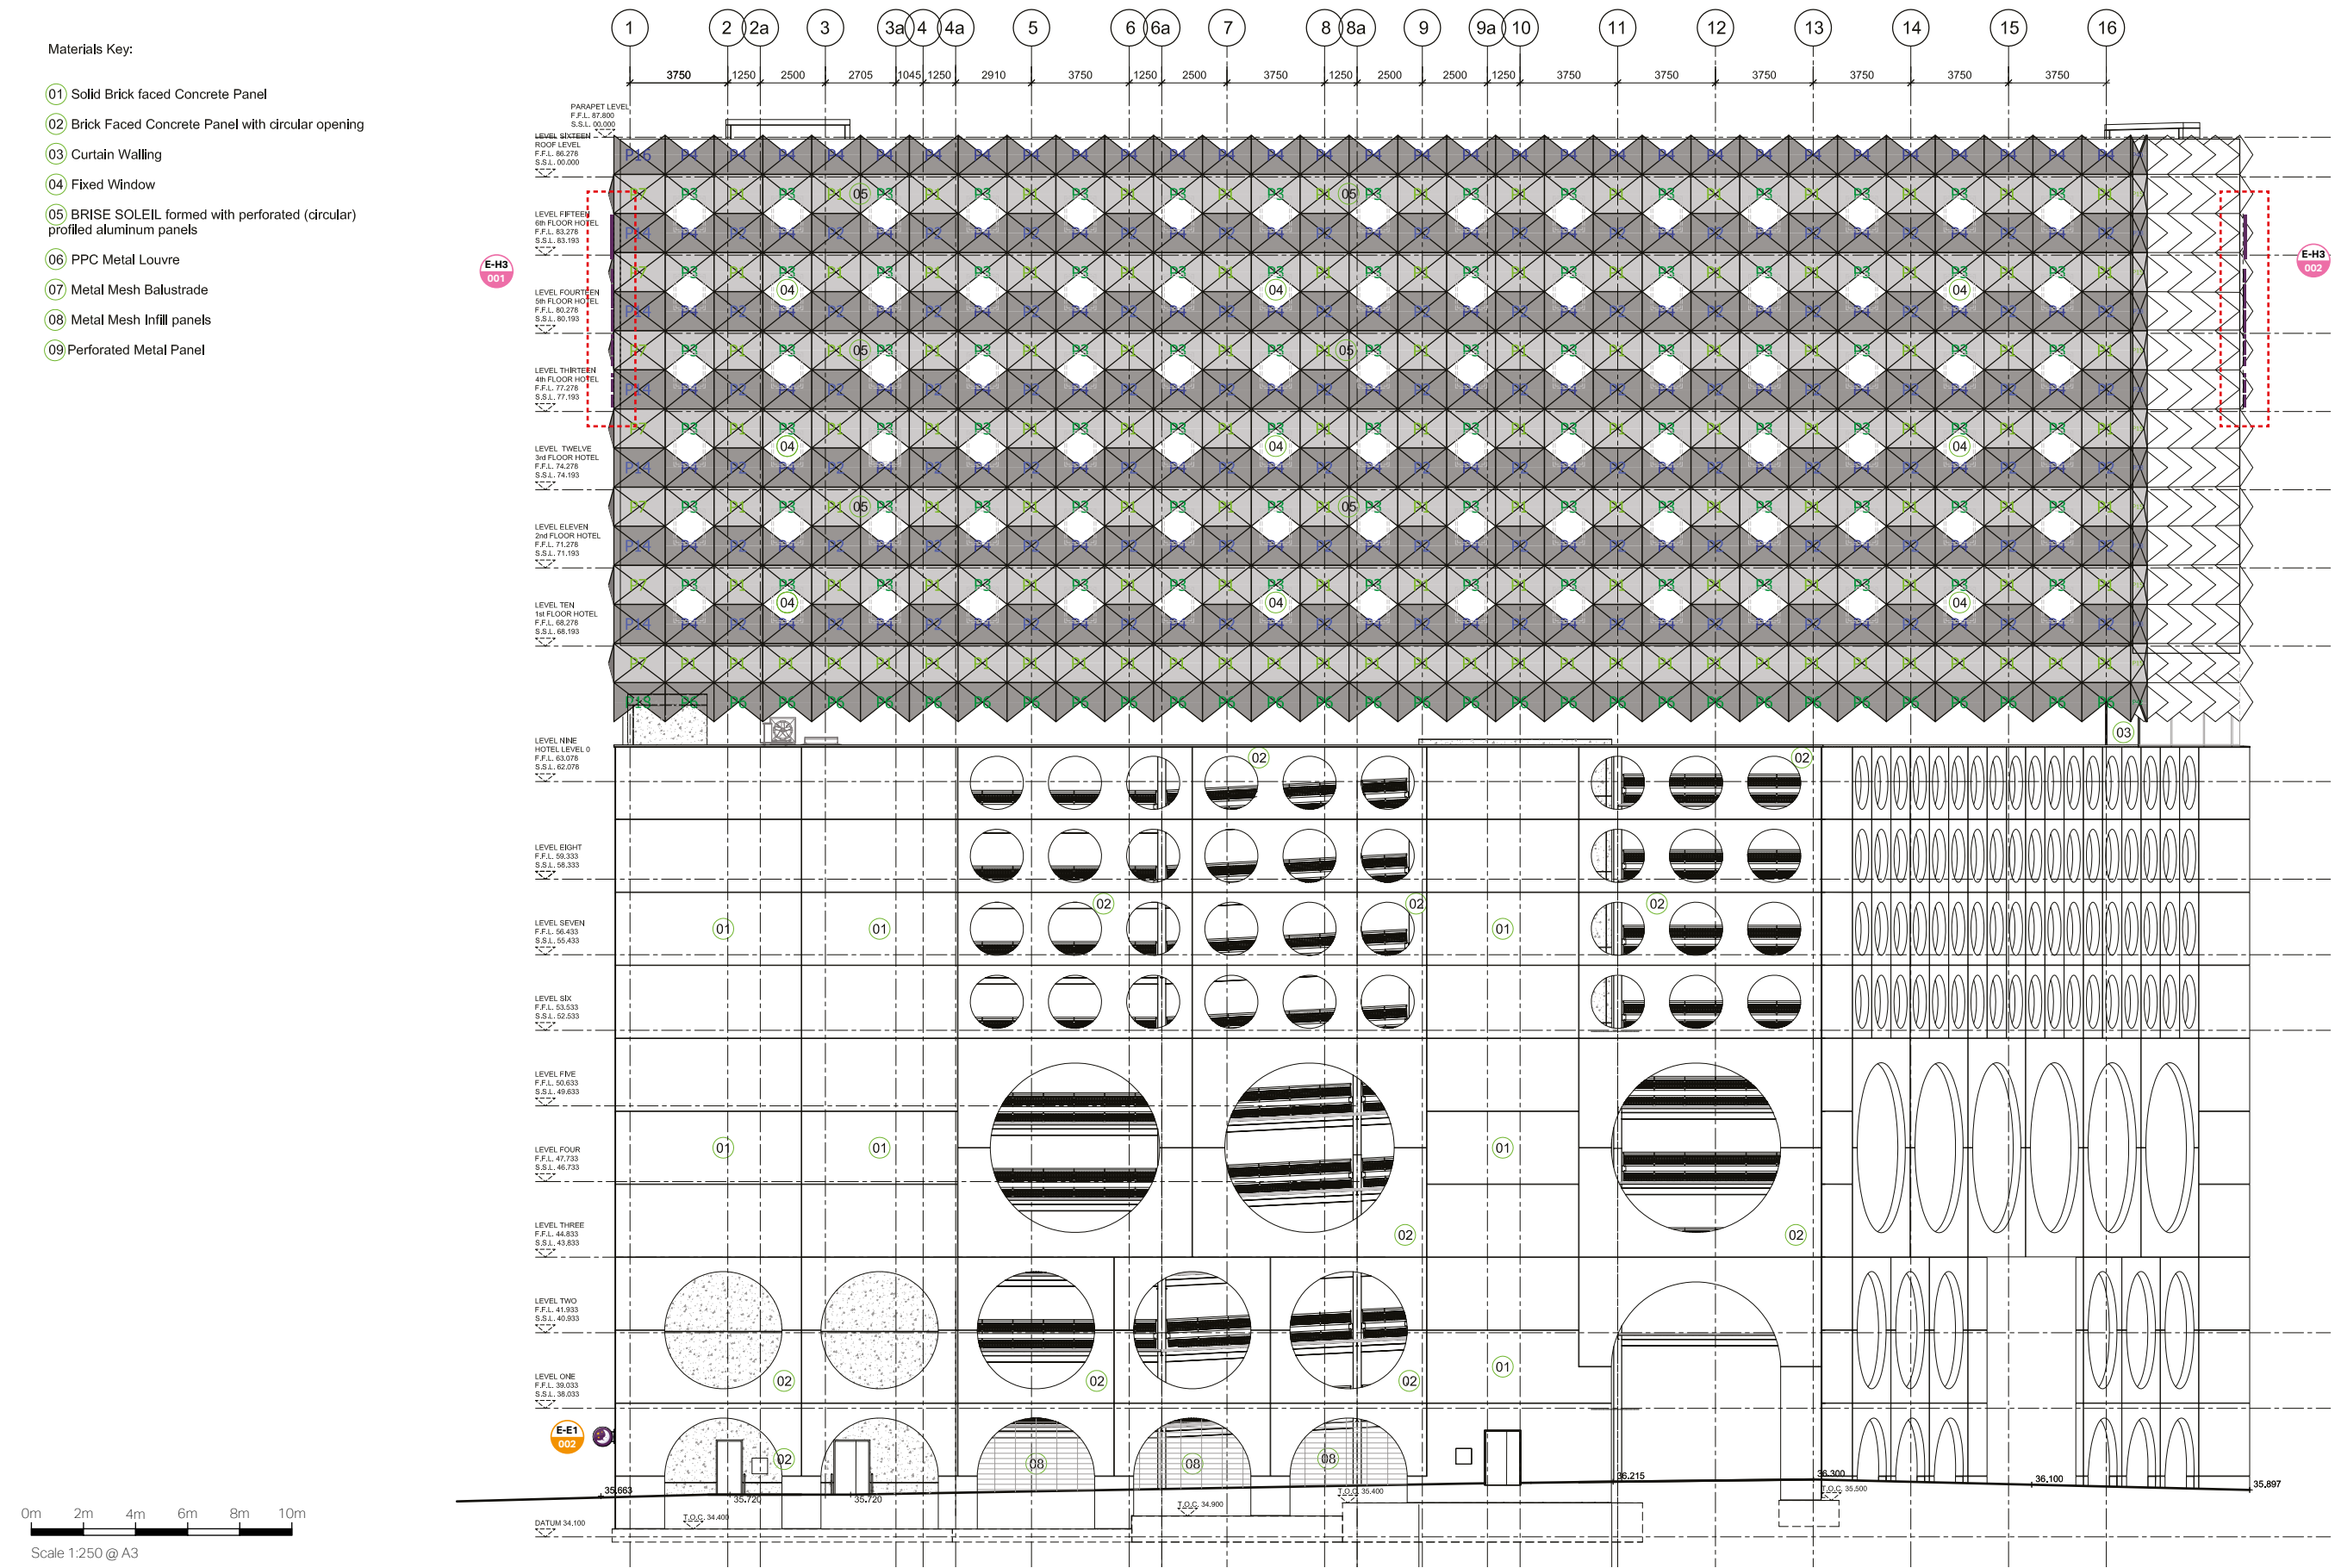

West Elevation - High Level close up view

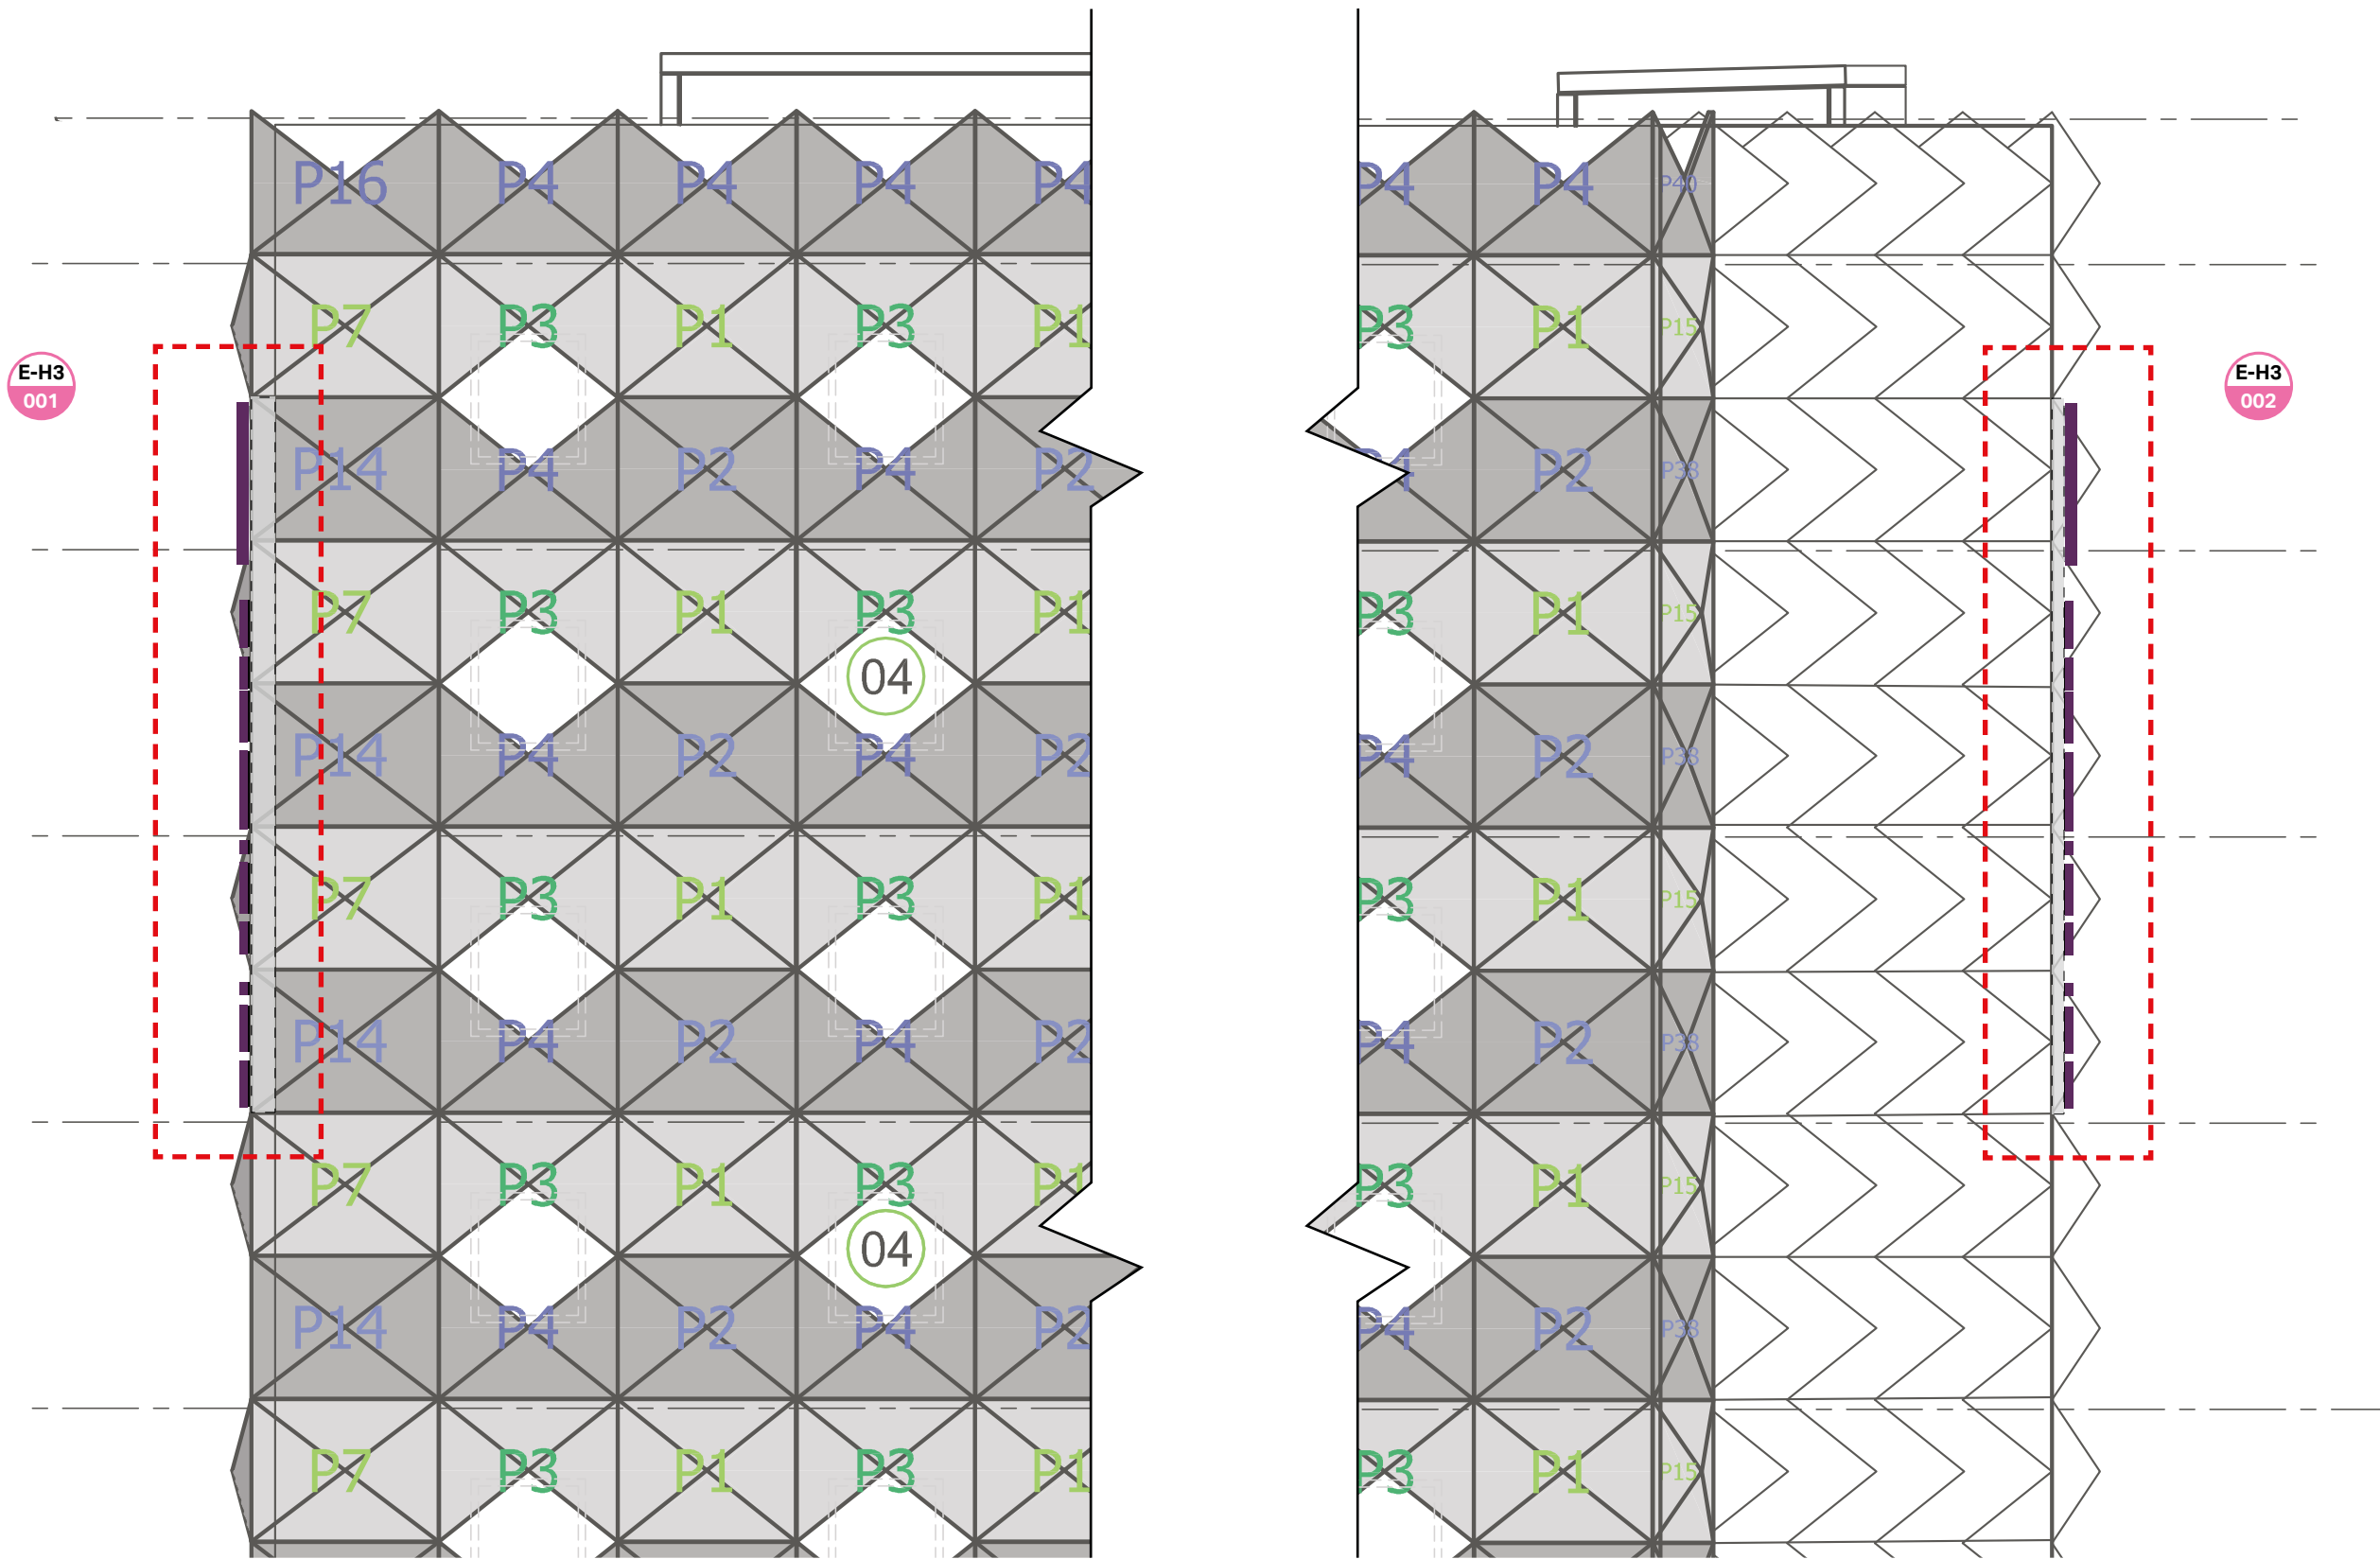

North Elevation

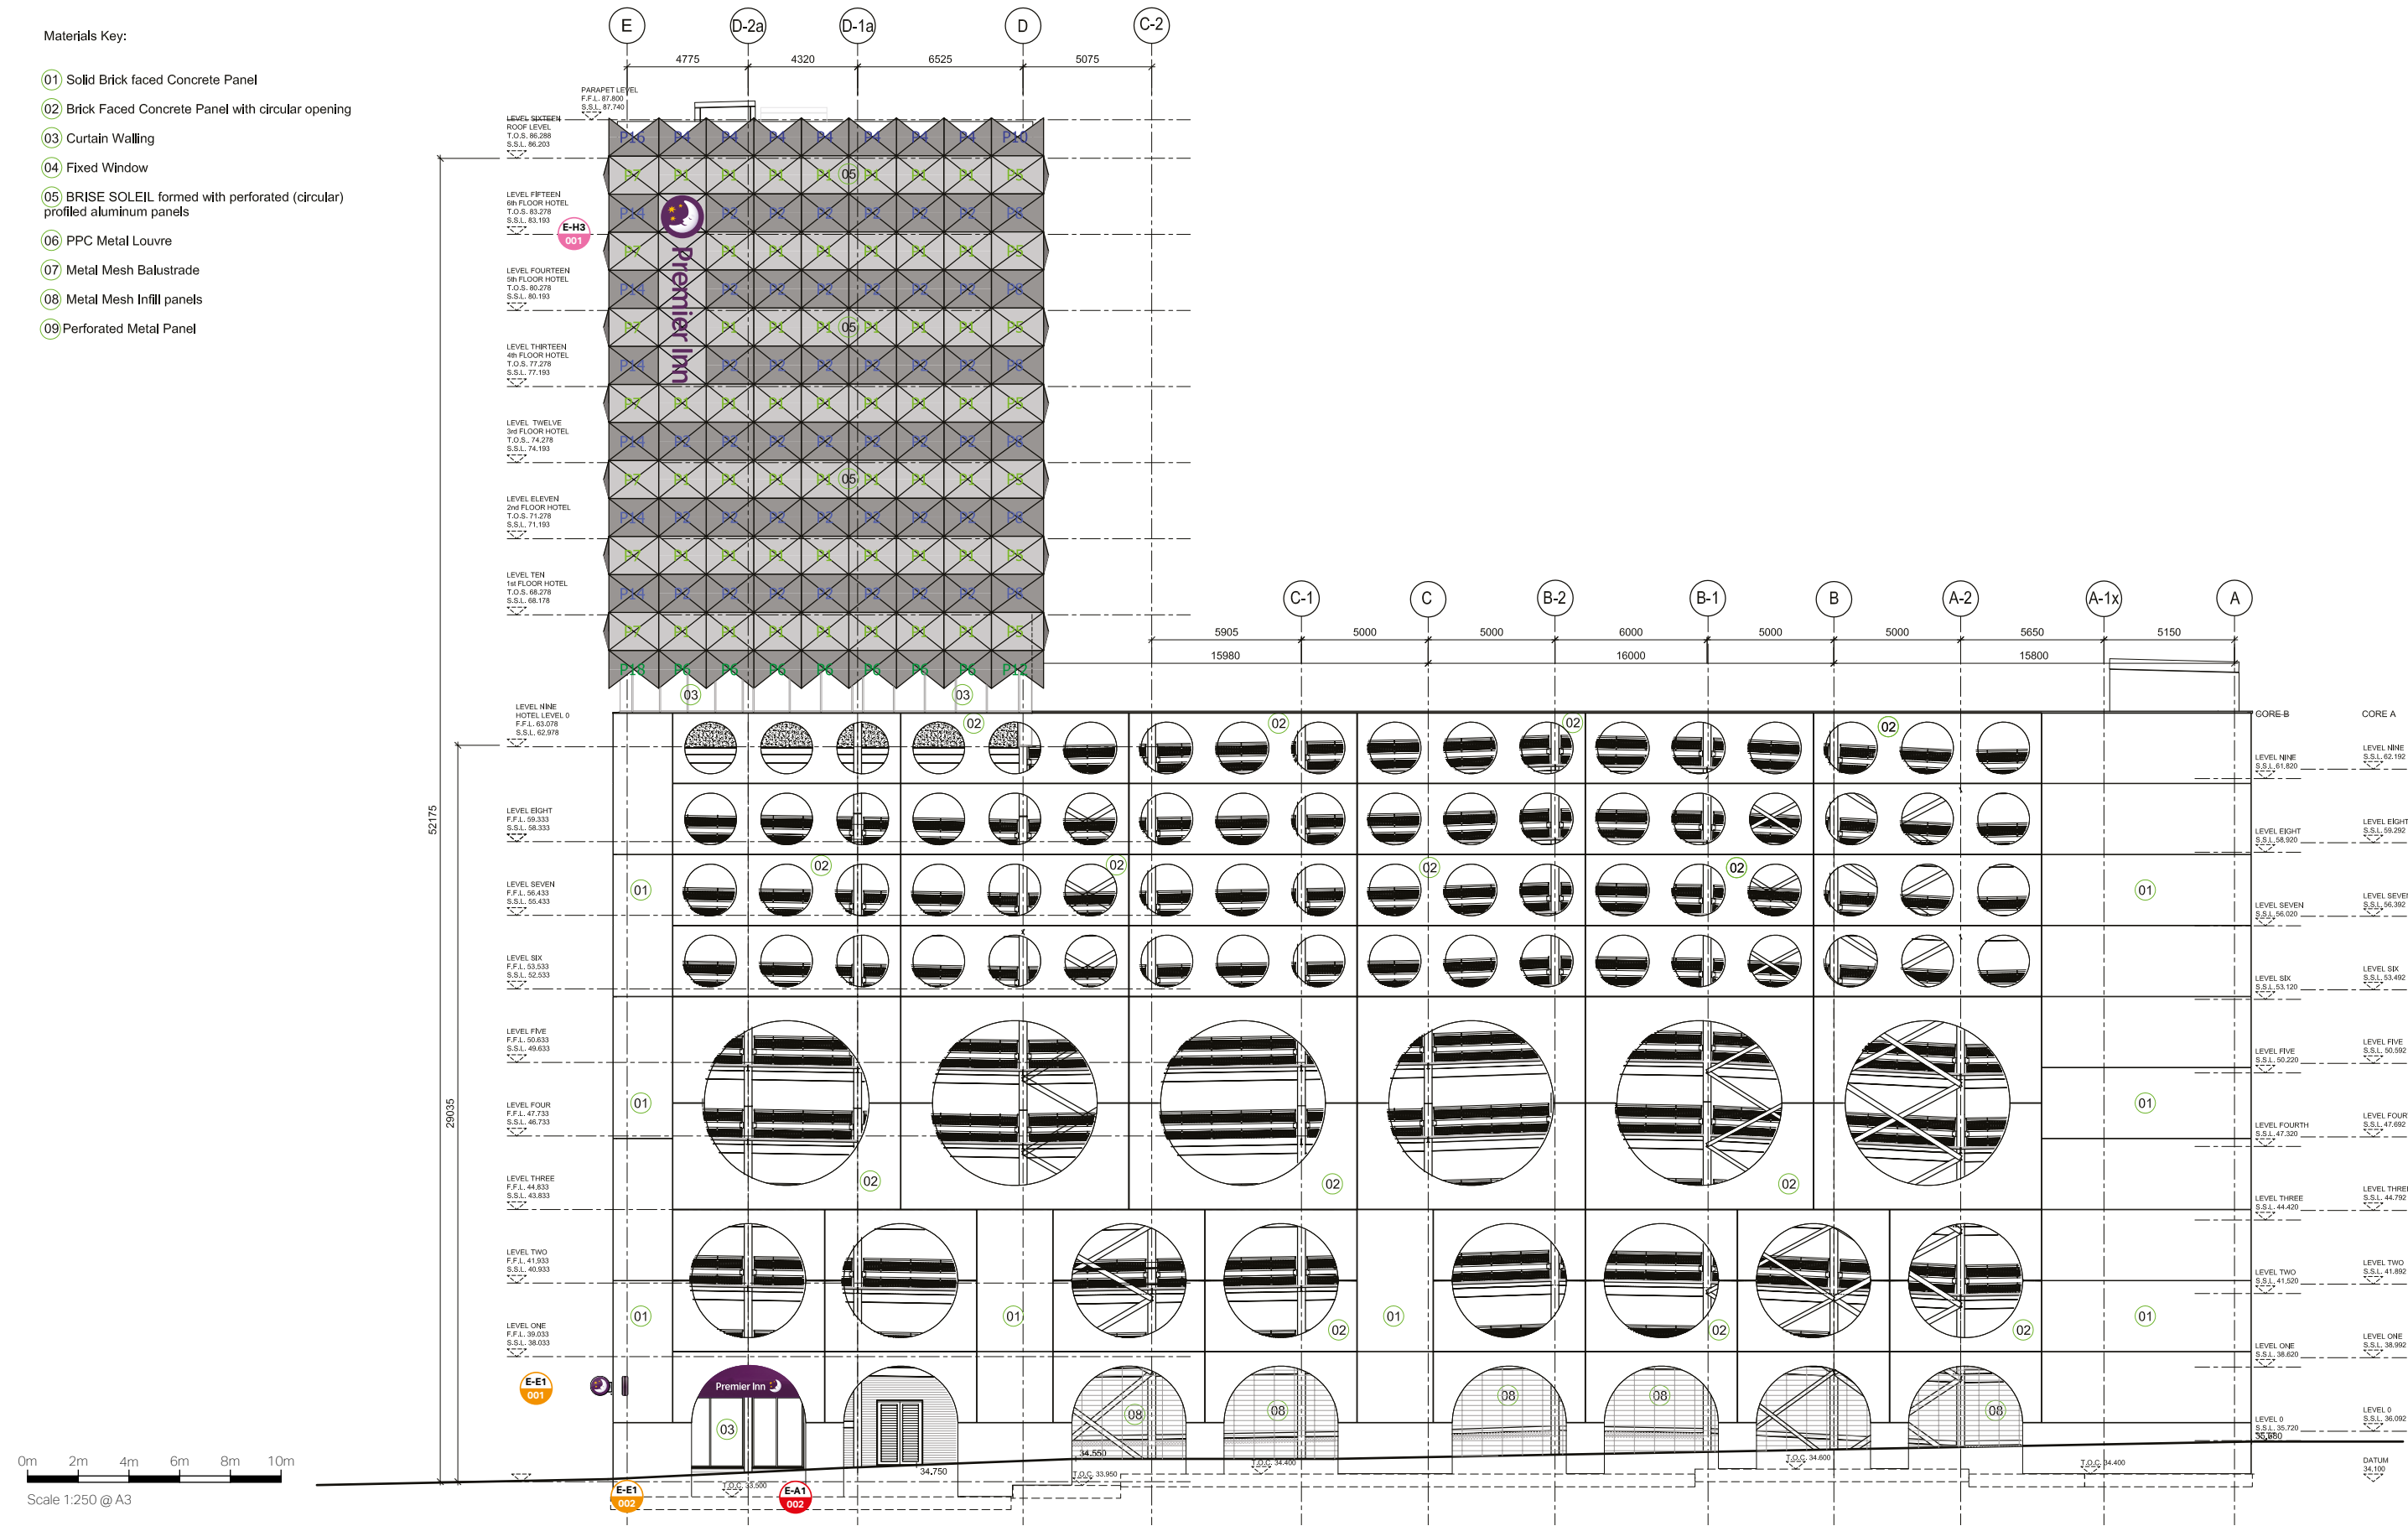





Sign Schedule



Horizontal panel
E-A1-001 Size: 4045mm x 1275mm x 145mm
E-A1-001 Height to underside: 3275mm

E-A1-002 Size: 4045mm x 1275mm x 145mm
E-A1-002 Height to underside: 2925mm

Specification
Single sided, aluminium panel powder coated purple, with backed up clear acrylic logo with reverse applied vinyl graphics.

Illumination:
Internally illuminated via white LEDs, only moon, stars and Premier Inn wordmark to illuminate.

Quantity
2

New electrical feed required.



Flexface roundel with purple wordmark
E-H3-001 Size: 1700mm x 7400mm x 135mm
E-H3-001 Height to underside: 43325mm

E-H3-002 Size: 1700mm x 7400mm x 135mm
E-H3-002 Height to underside: 41580mm

Specification – Roundel
Single sided. Aluminium flexcase lightbox finished purple. Flexface skin with applied vinyl graphics.


Specification – Letters
60mm deep built up individual letters powder coated purple. Acrylic faces with applied purple 3M Dual Colour vinyl film.

Illumination:
Internally illuminated via white LEDs. Only moon, stars and Premier Inn wordmark to illuminate.

Wordmark illuminates white at night. .

Quantity
2

New electrical feed required.

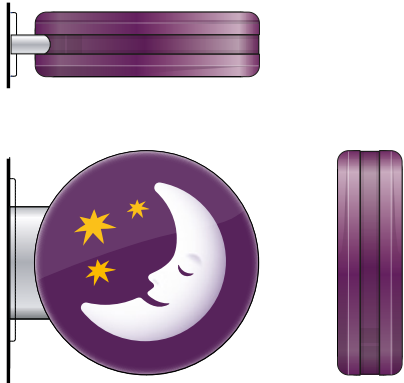

Projecting roundel
E-E1-001 Size: 670mm x 600mm x 200mm
E-E1-001 Height to underside: 3335mm

E-E1-002 Size: 670mm x 600mm x 200mm
E-E1-002 Height to underside: 3215mm

Specification
Double sided. Aluminium panels powder coated purple, with backed up clear acrylic logo with reverse applied vinyl graphics. Wall mounting bracket fabricated from aluminium wet sprayed silver.

Illumination
Internally illuminated via white LEDs, only moon and stars to illuminate.

Quantity
2

New electrical feed required.

weare**endpoint**.com



Endpoint Limited
165 Tower Bridge Road
London
SE1 3LW
United Kingdom

T +44 (0)20 7089 2670

© Endpoint. This document and the material contained in it is the property of Endpoint and is given to you on the understanding that such material and the ideas, concepts and proposal expressed in it are the intellectual property of Endpoint and protected by copyright. It is understood that you may not use this material or any part of it for any reason other than the evaluation of the document unless we have entered into a further agreement for its use. The document is provided to you in confidence, on the understanding it is not disclosed to anyone other than those of your employees who need to evaluate it.

