


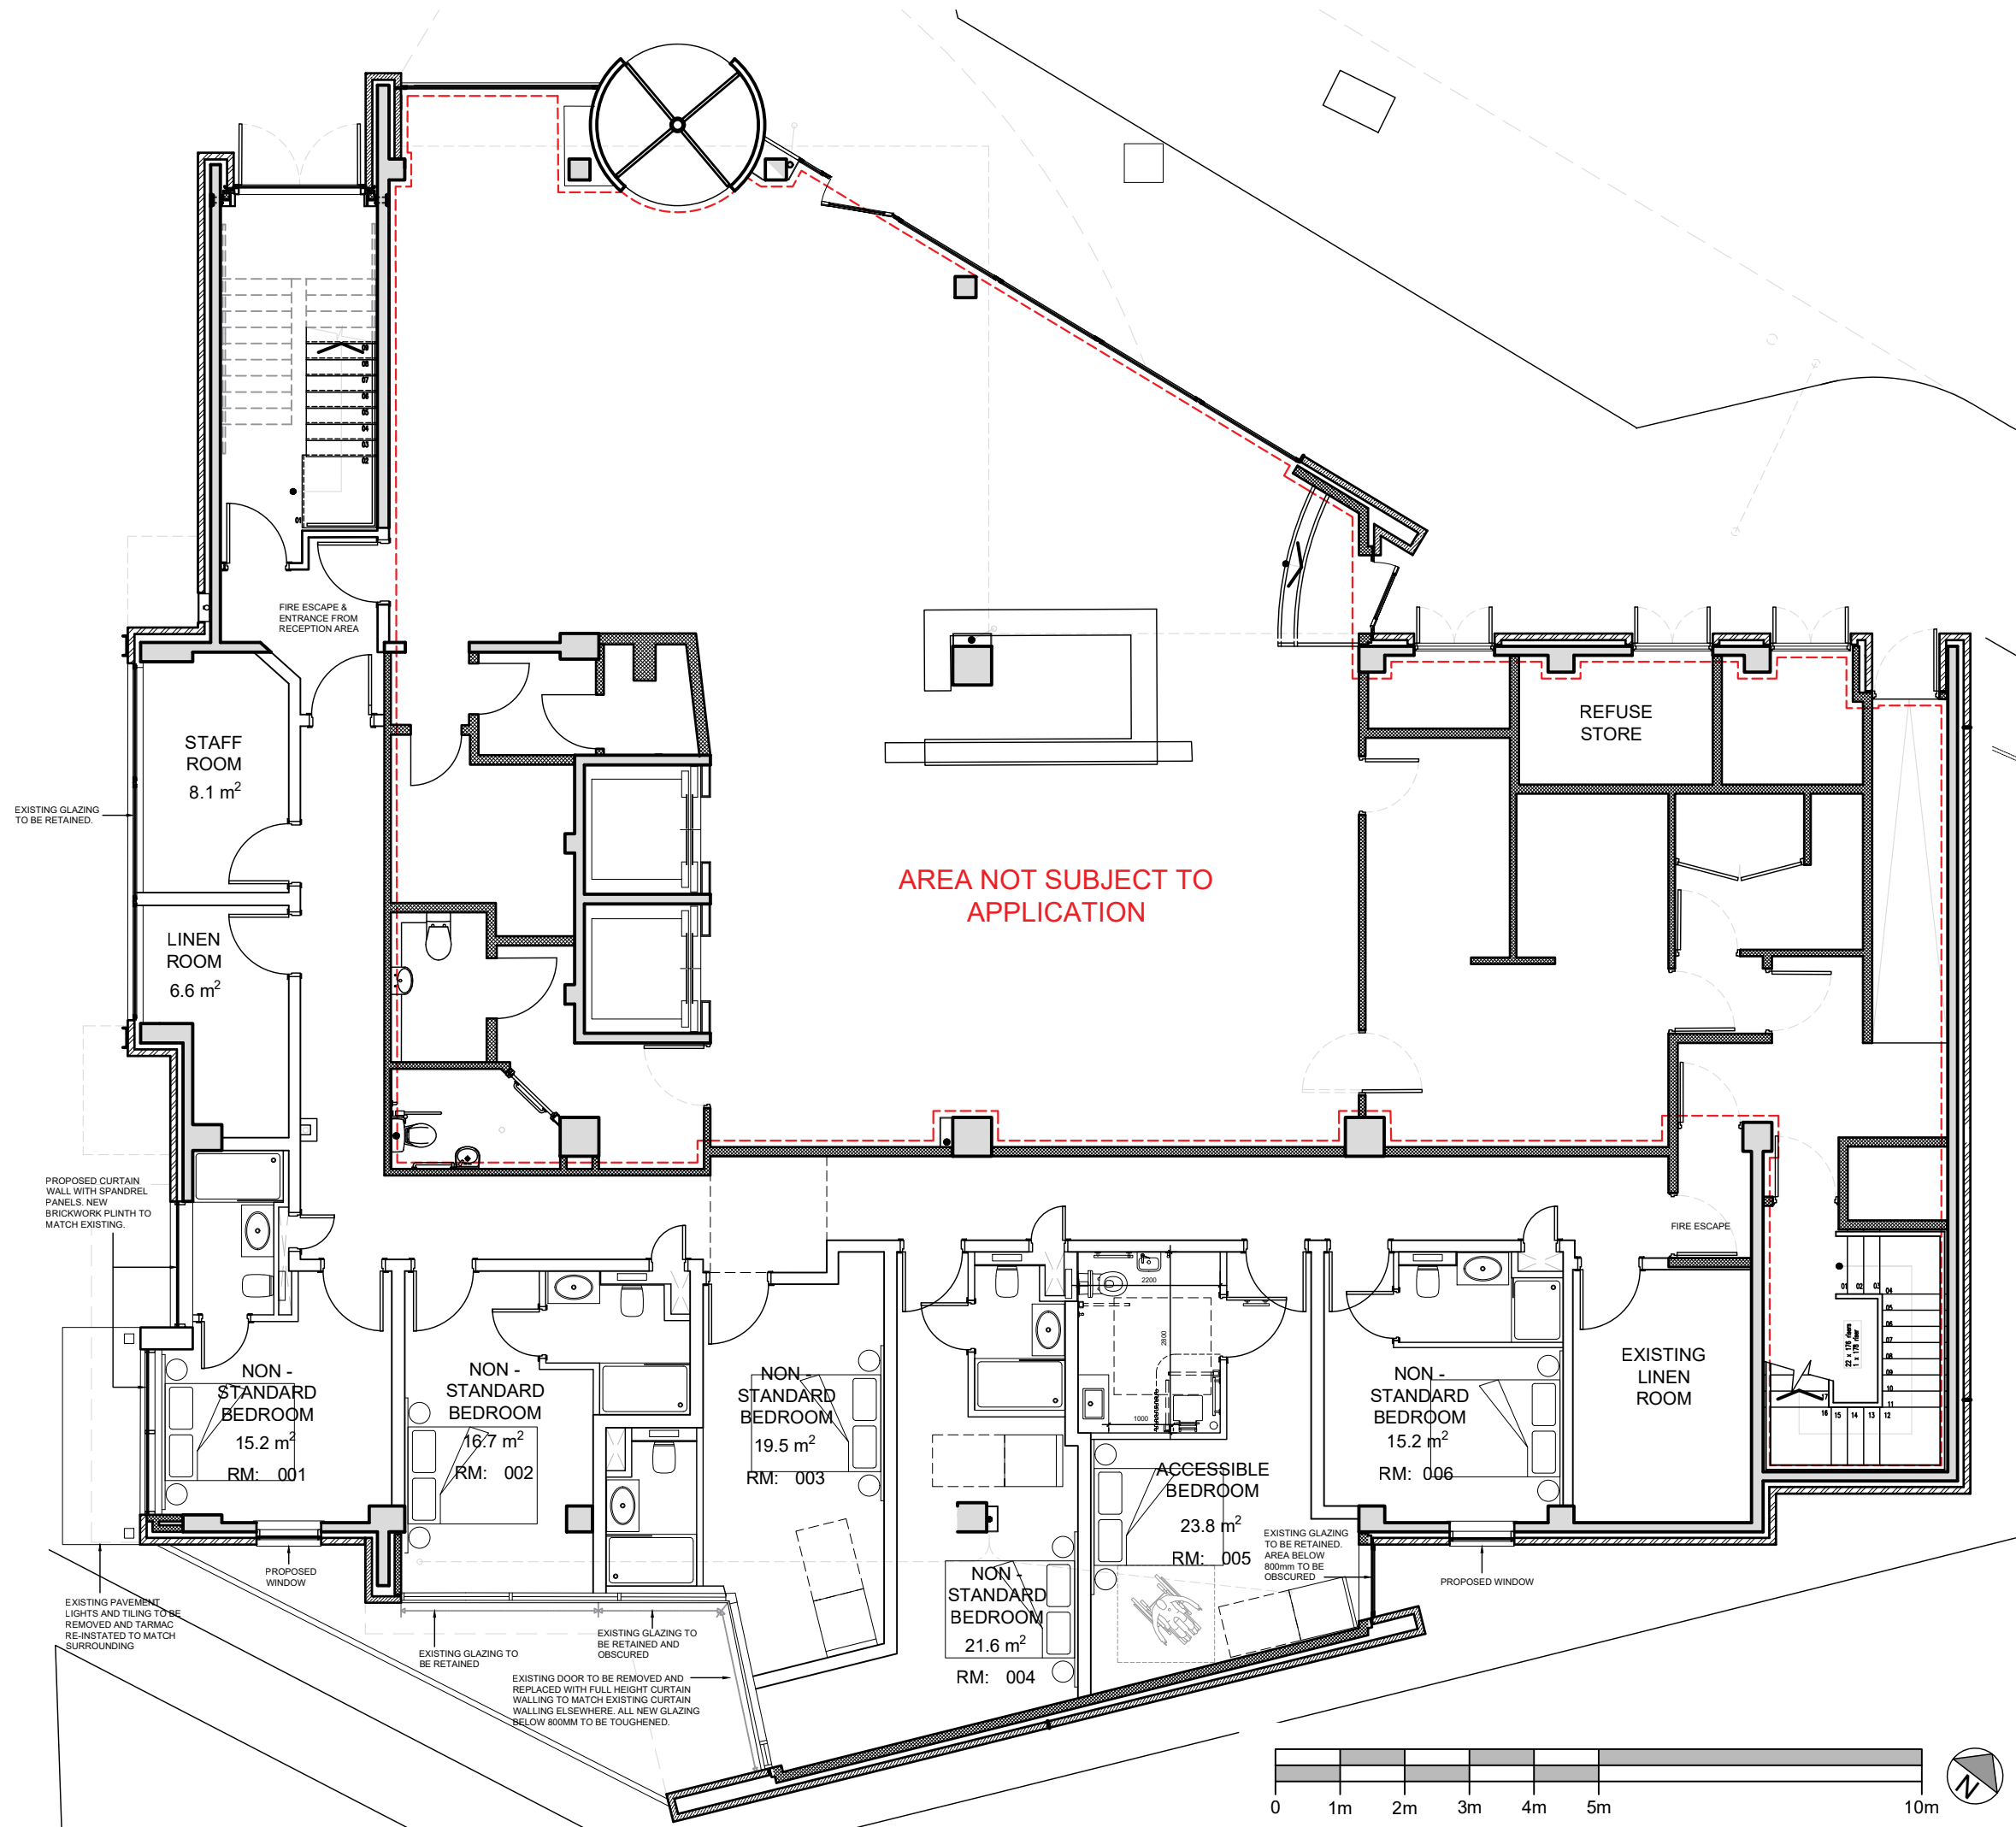

DO NOT SCALE OFF THIS DRAWING © LEACH RHODES WALKER 2001

LeachRhodesWalker
Architects

info@lrw.co.uk | www.lrw.co.uk
50 Dearmans Place Manchester M3 5LH
Manchester +44 (0)161 833 0211 **London** +44 (0)207 993 1363 **Bucharest** +40 (21)650 4026

client ACCORINVEST			
project IBIS MANCHESTER			
project no 7989	drawing no L(00)04	rev B	
description - PROPOSED GROUND FLOOR PLAN			
scale 1:100@ A3	date drawn 22.11.19	drawn by MM	authorised by SA
File: L:\7989\Ibis Manchester\Ground Floor\RM_7989_003\06\Proposed Ground Floor Plan.rvt			Project Gallery
purpose of issue planning ☒ building regs ☐ tender ☐ comment ☐ approval ☐ construction ☐			