



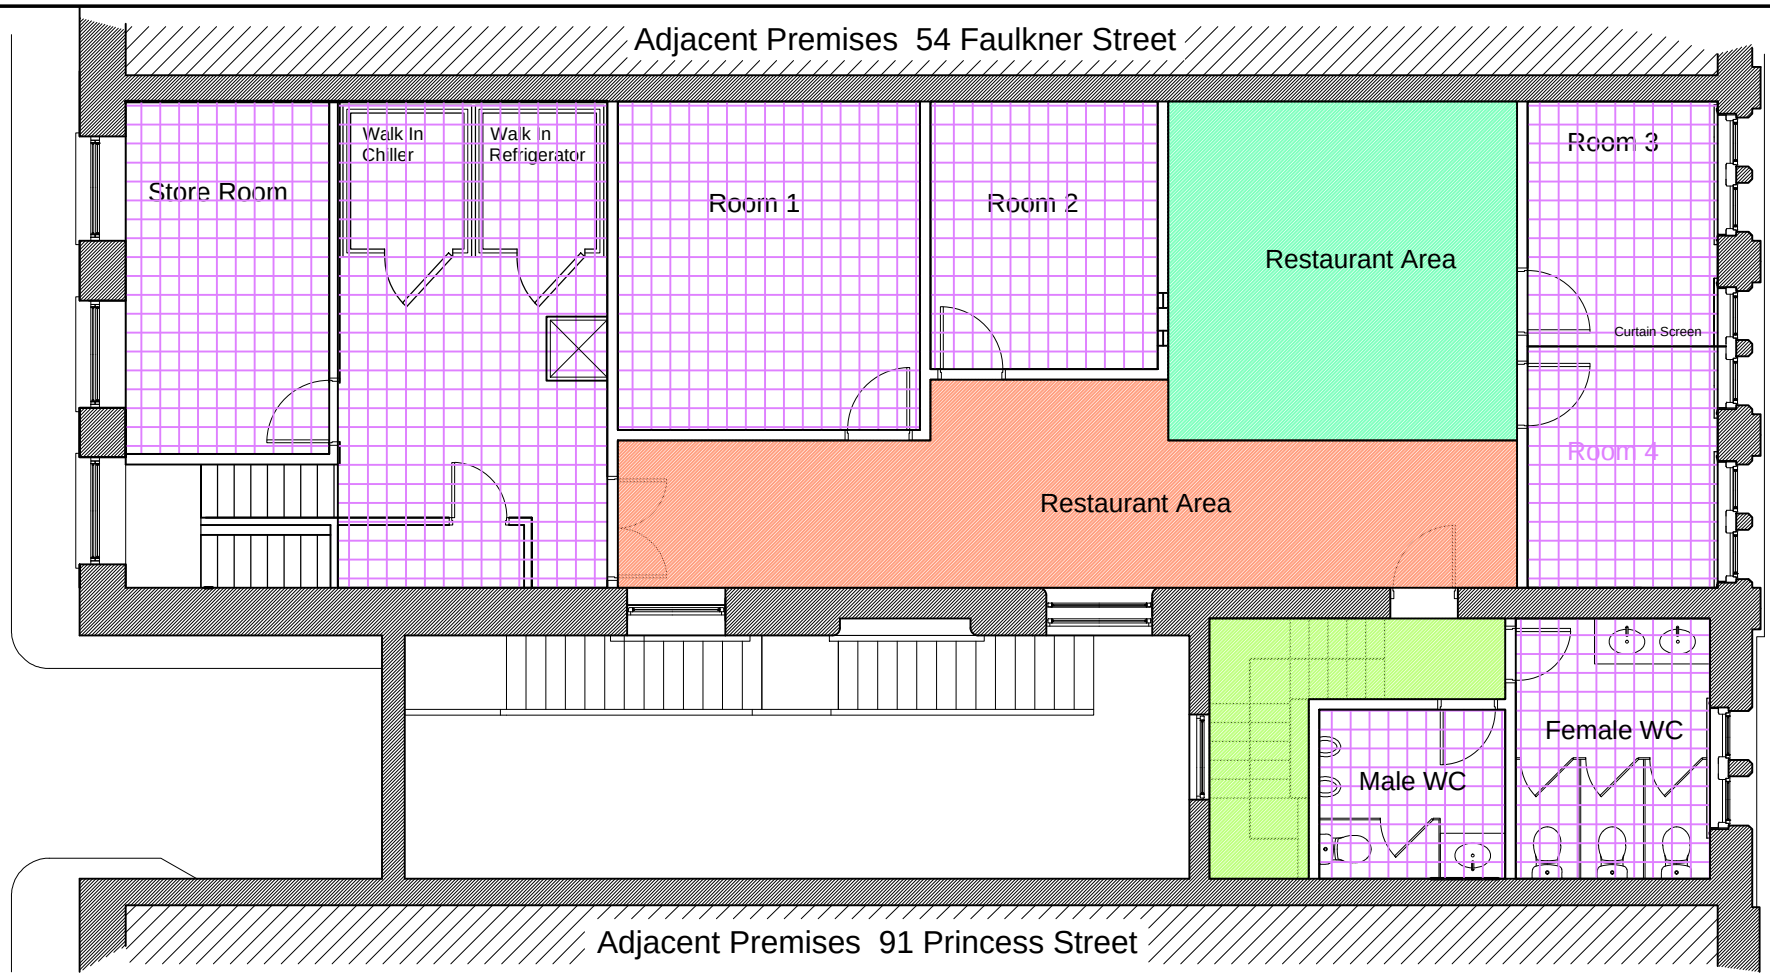

Existing 2nd Floor Plan Ceiling Plan

- Suspended Plasterboard MF Ceiling
Floor to Ceiling Height 3540mm
- Suspended Plasterboard MF Ceiling
Floor to Ceiling Height 2735mm
- Suspended Plasterboard MF Ceiling
Floor to Ceiling Height 2400mm
- Suspended Grid Ceiling

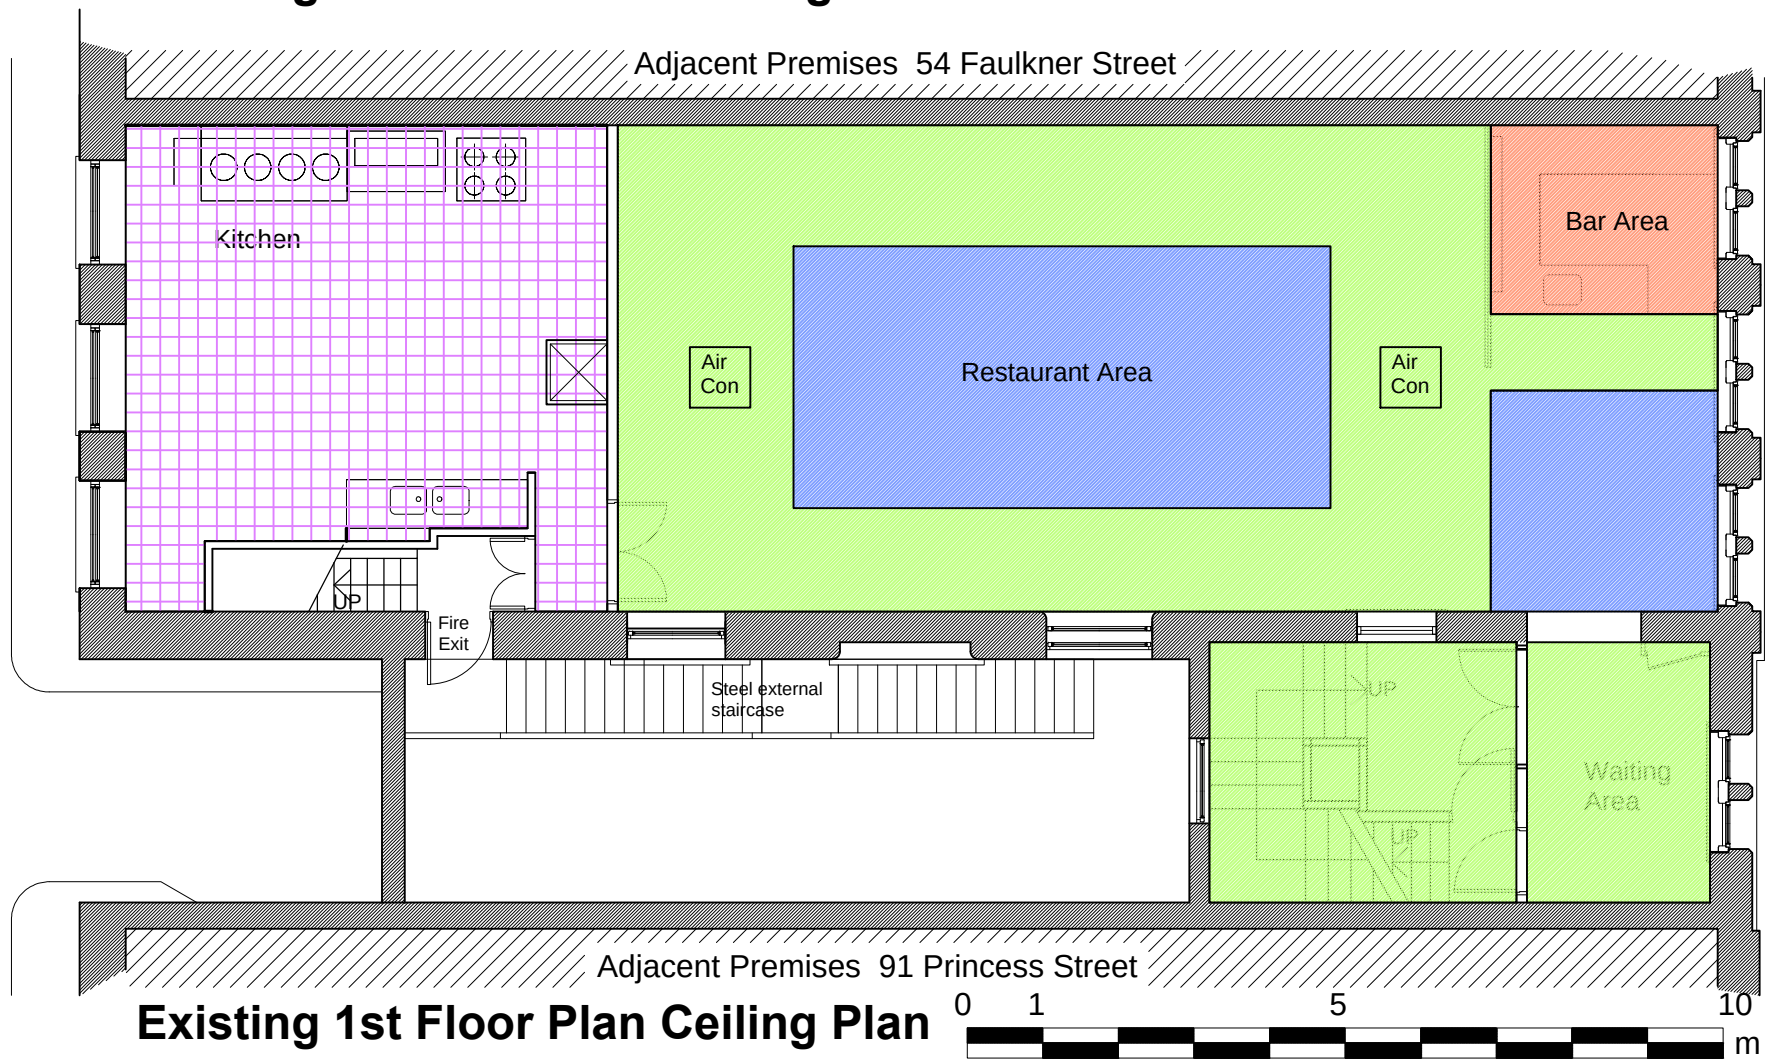

Existing 1st Floor Plan Ceiling Plan

- Suspended Plasterboard MF Ceiling
Floor to Ceiling Height 3245mm
- Suspended Plasterboard MF Ceiling
Floor to Ceiling Height 2735mm
- Suspended Plasterboard MF Ceiling
Floor to Ceiling Height 2400mm
- Suspended Grid Ceiling

**Architectural
Design & Services**



Client	Big Foodie Manchester Limited	Date	March 2020
Project	56 Faulkner Street, Manchester	Scale	1:100 @A3
Title	Existing 1st & 2nd Floor Ceiling Plan	Drawn	TL Checked
Drawing No	Job No	Rev	Do not scale off this drawing. Work to specified dimensions, and any discrepancy to be reported.
03	L2001		