




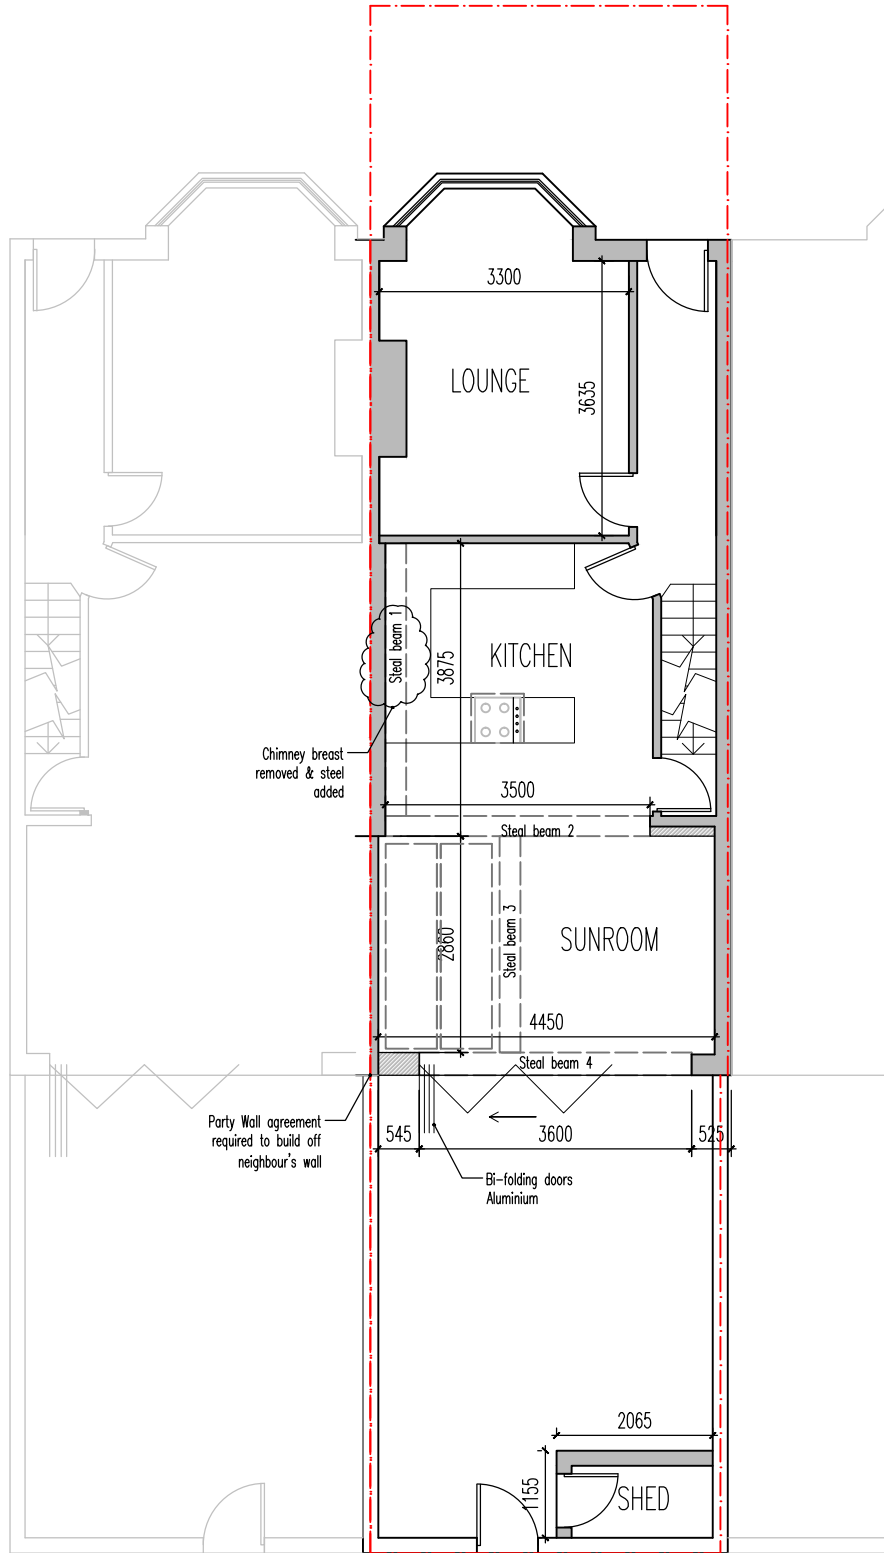

LEVEL 0 FLOOR PLAN

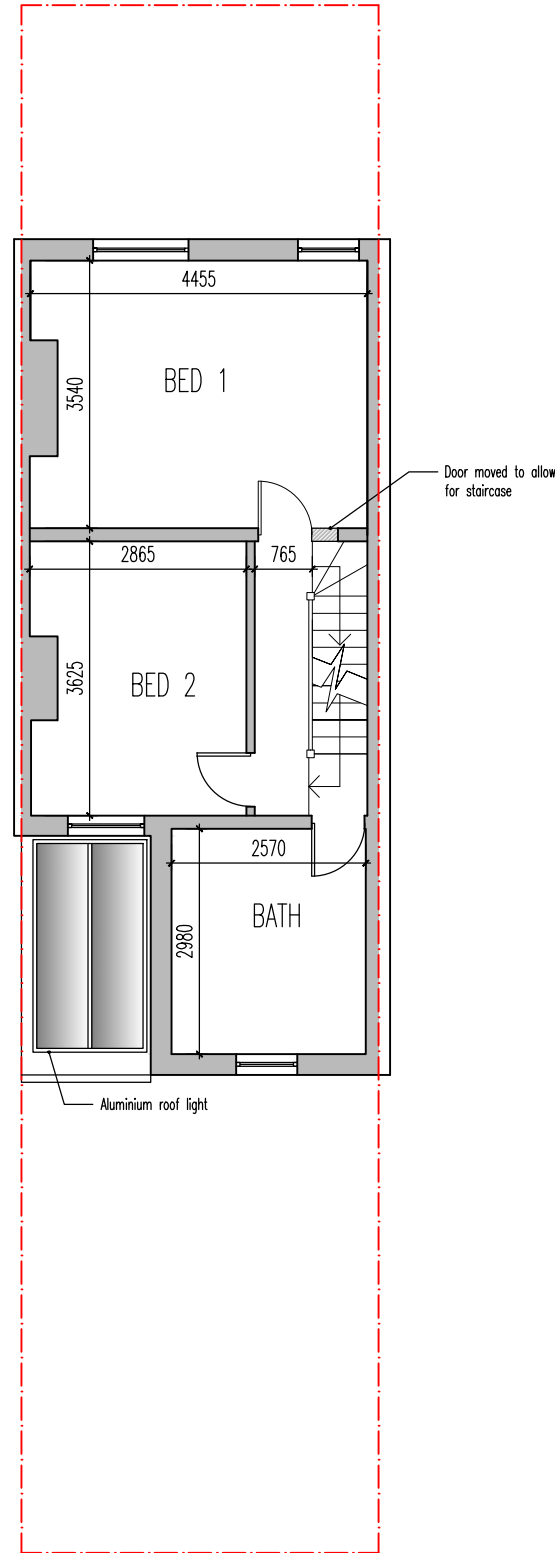

LEVEL 1 FLOOR PLAN

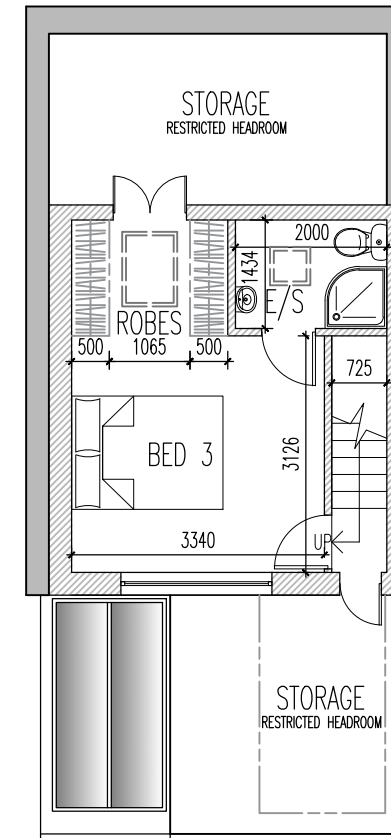

LOFT FLOOR PLAN

- Notes:-
1. Drawings to be used for Concept purposes only.
  2. All dimensions are to be checked on site and set-out, prior to manufacture, purchase of furniture, fabrication or construction. Any discrepancies are to be brought to the attention of MDA Architectural Services.
  3. MDA will not accept any responsibility until the necessary construction and on site checks have taken place
  4. DO NOT ORDER MATERIALS FROM THE DRAWINGS. Materials to be ordered from site measurements.
  5. The copyright for this drawing and design shall remain the property of MDA Architectural Services.
  6. This drawing is not to be reproduced without the written permission of MDA Architectural Services.



MDA ARCHITECTURAL SERVICES  
www.mdaas.co.uk  
01204 275185

PROPOSED FLOOR  
PLANS - LEVEL 0, 1 &  
LOFT

13 Whalley Avenue,  
Manchester  
M21 8TU

|        |            |             |      |
|--------|------------|-------------|------|
| Scale  | 1:100 @ A3 | Drawing No. | Rev. |
| Date   | 10/02/2020 | 0429/104    | -    |
| Dwg By | JLF        |             |      |

PLANNING