


NOTES

1. This drawing is the copyright of Tract Architecture
2. Do not scale from this drawing
3. Use figure dimensions only

REVISION COMMENTS

A. 12.12.18 - Rooflight above stair removed
rooflight added, extent of M&E equipment rooftop platform increased, smoke vents omitted, existing chimneys retained.

B. 14.12.18- Section references added, existing chimney to be demolished.

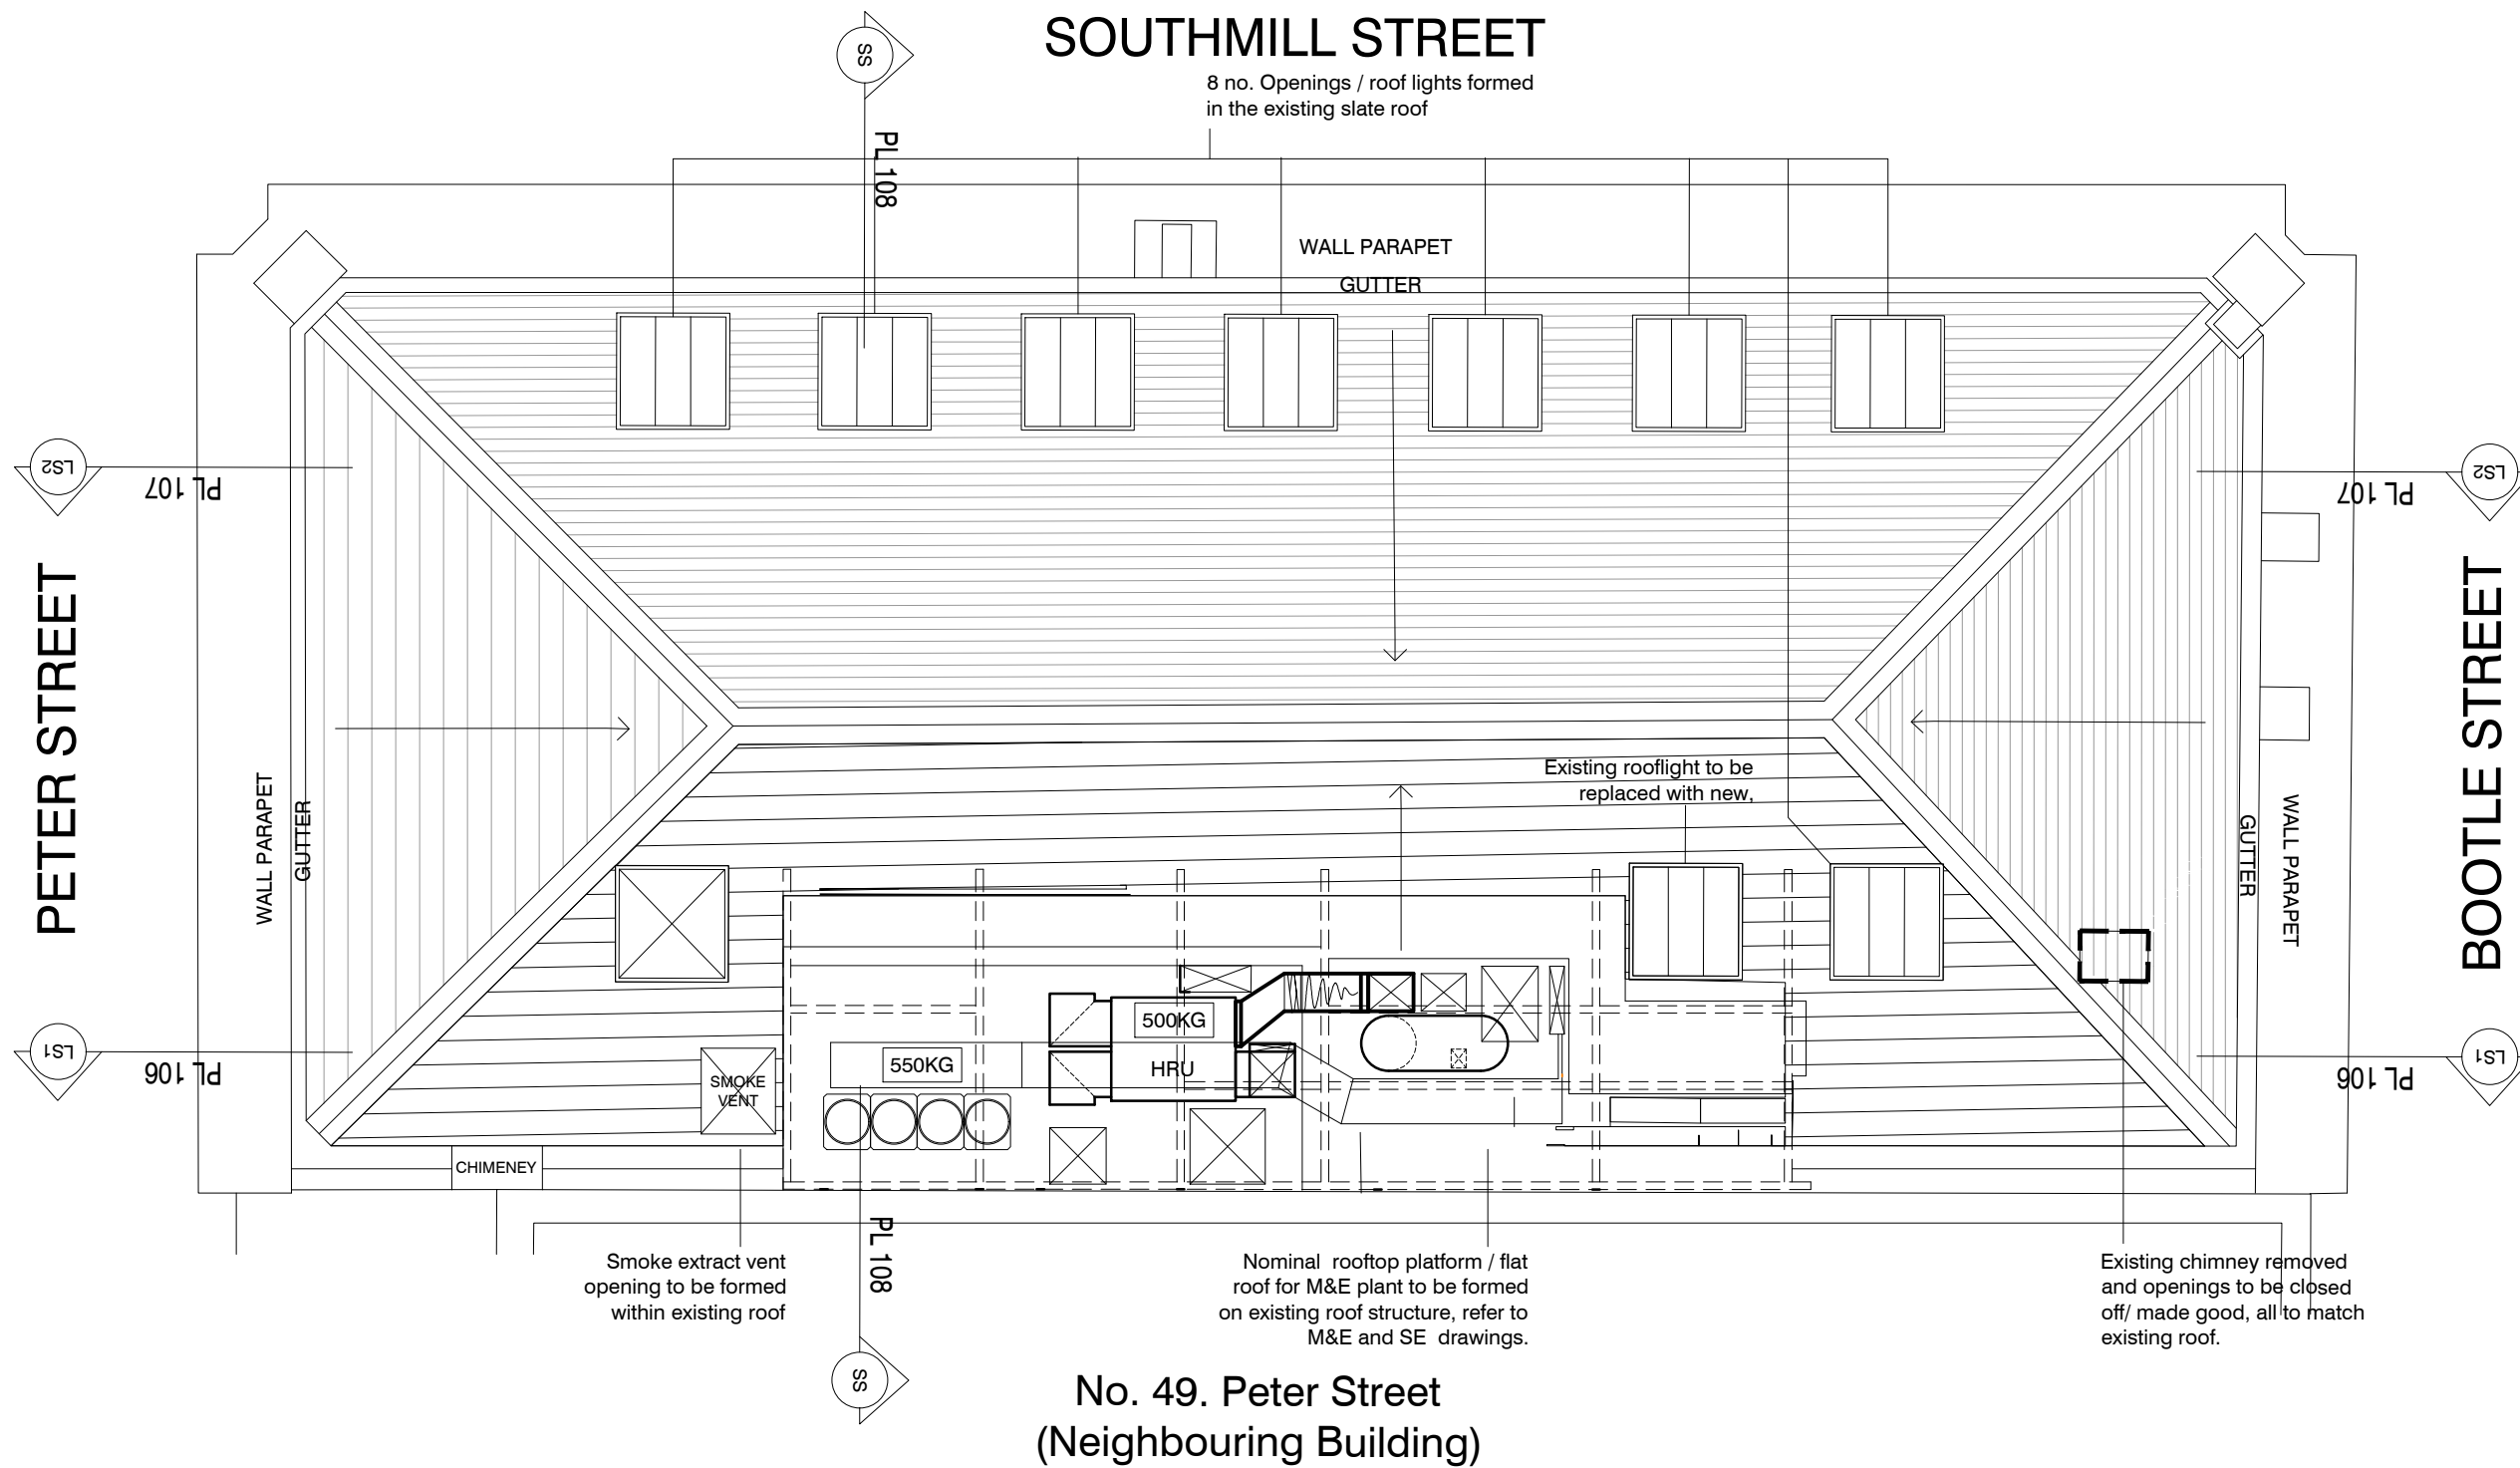

TRACT
WWW.TRACTARCHITECTURE.COM

PROJECT NUMBER + TITLE

0132/2 - 47 PETER STREET
MANCHESTER

DRAWING

ROOF PLAN AS PROPOSED

DRAWING NUMBER

PL -105

DRAWING REVISION

C

DRAWING PURPOSE

PLANNING

SCALE 1:100 @ A3 DATE 20th NOVEMBER 2018

DRAWN PRL CHECKED -

scale 1:100 0 5m