


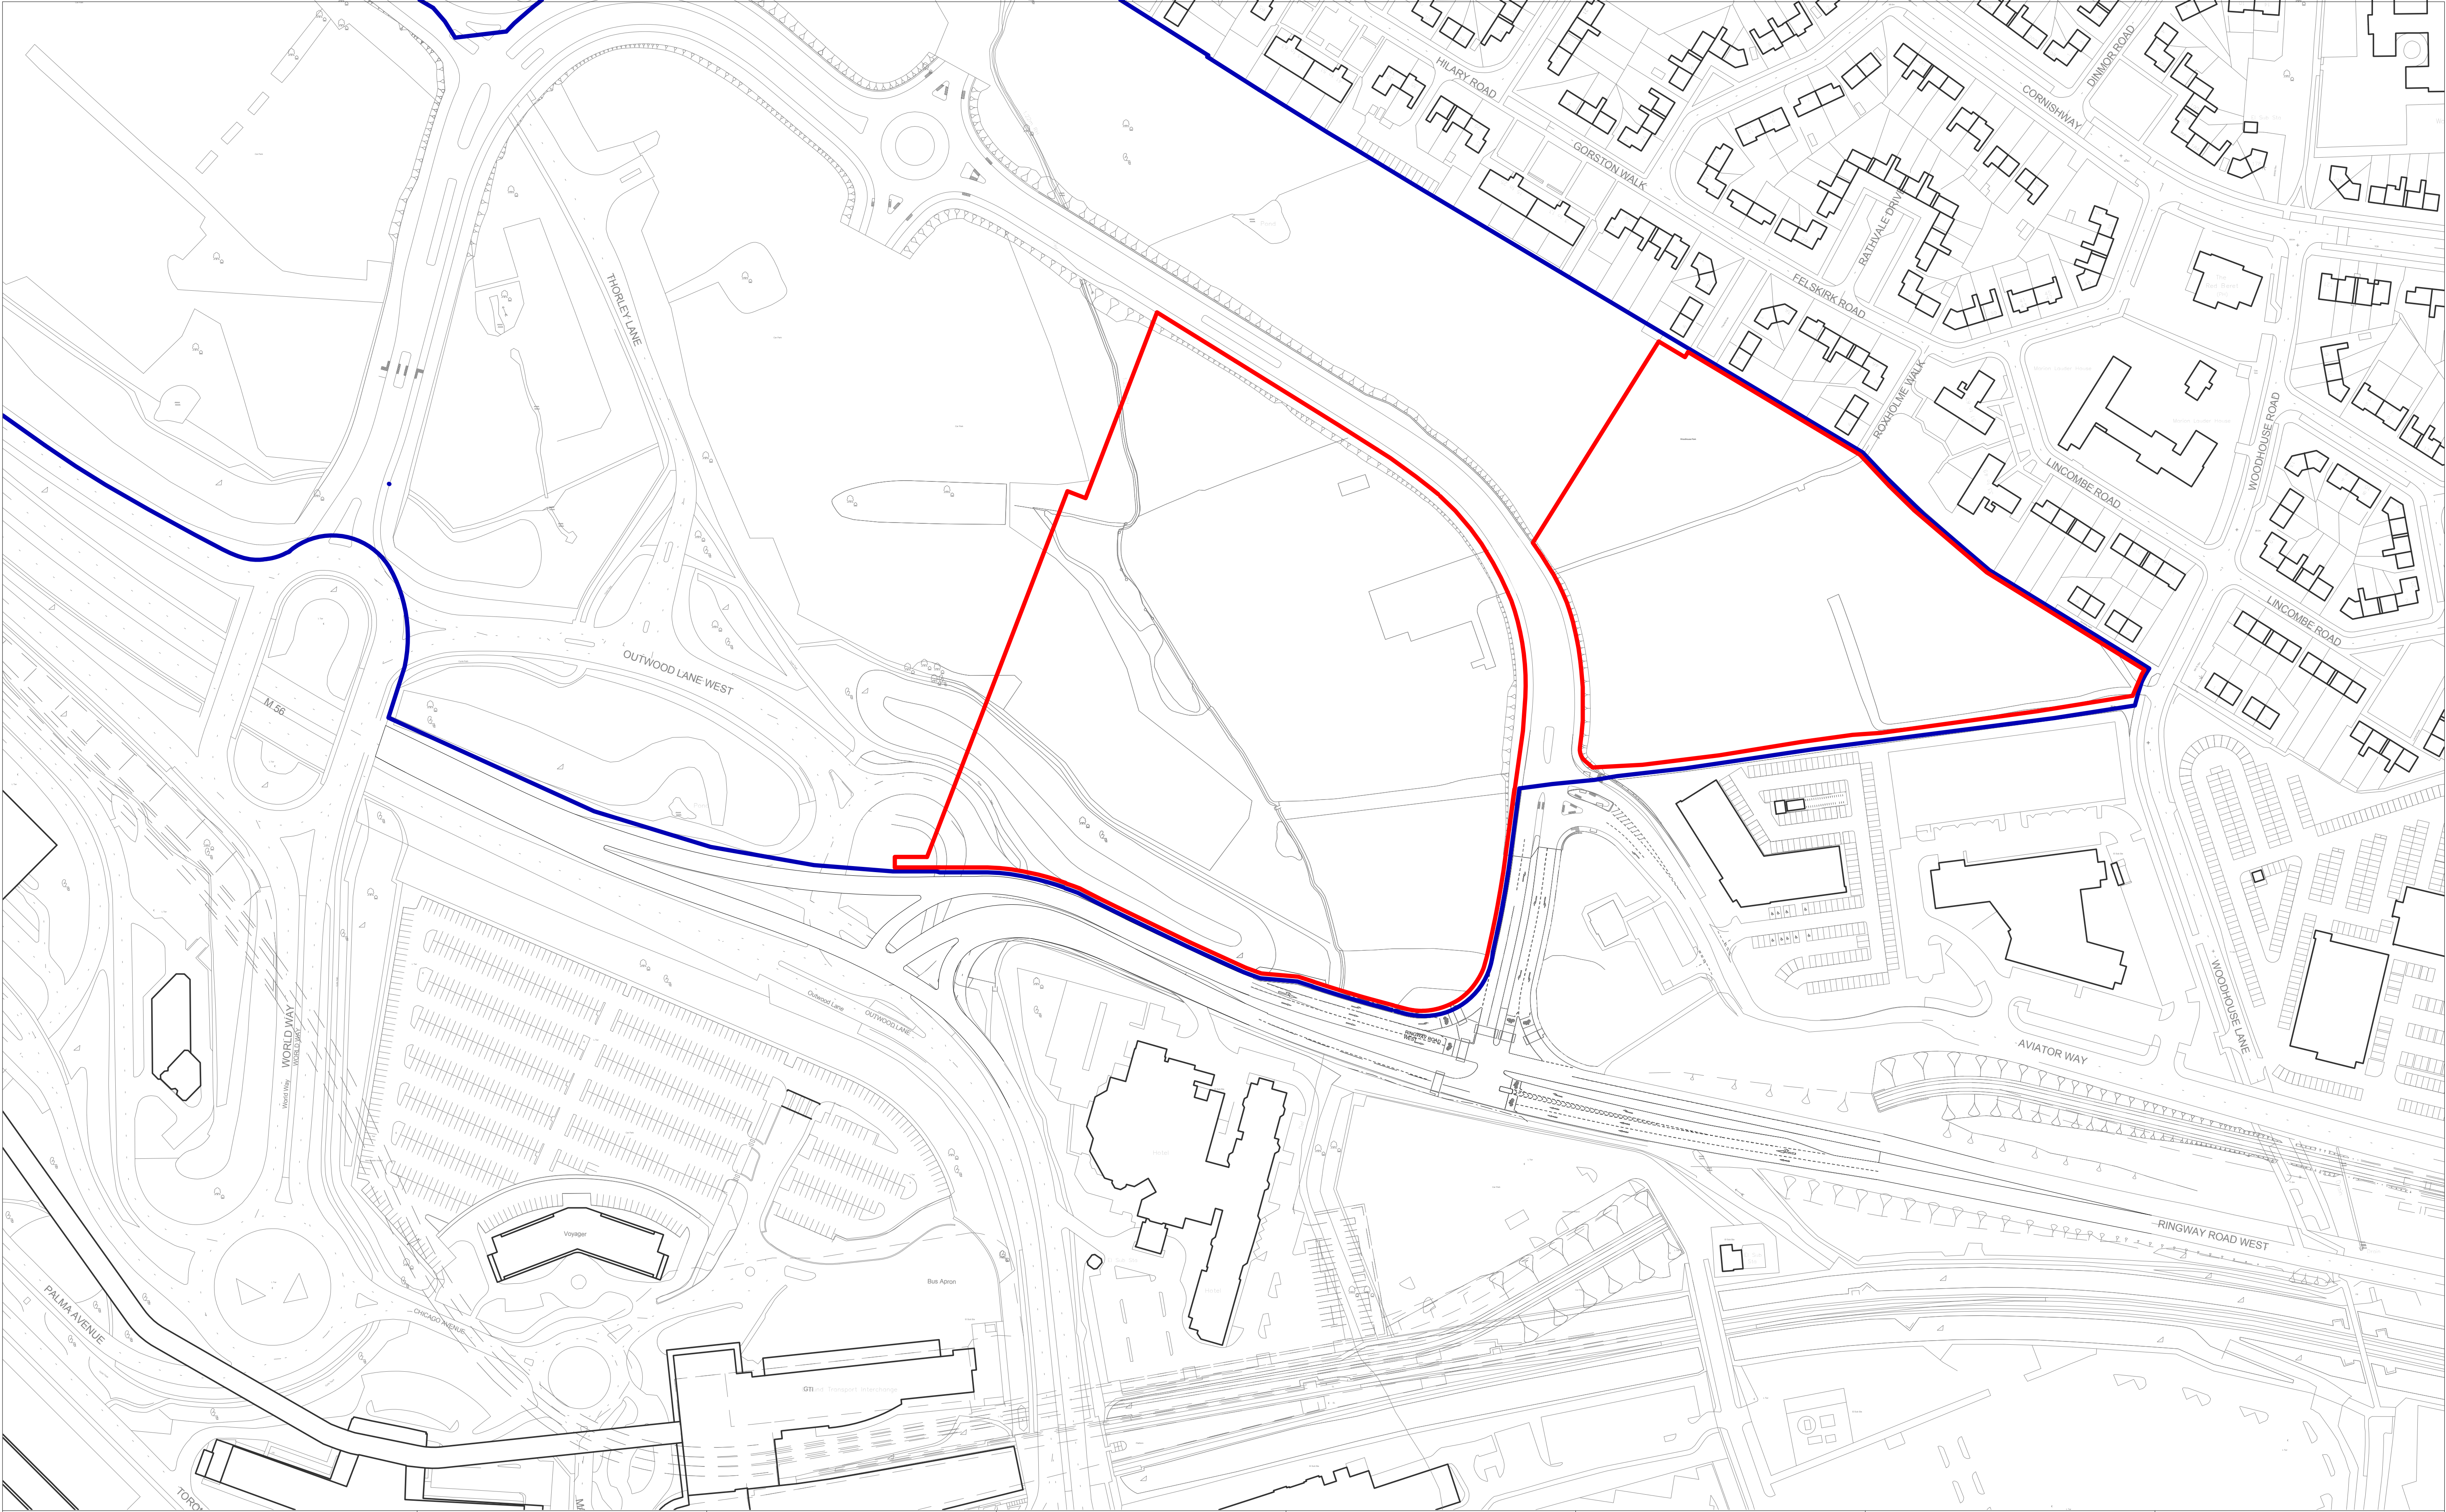

BUILDING DESIGN PARTNERSHIP SHALL HAVE NO RESPONSIBILITY FOR ANY USE MADE OF THIS DOCUMENT OTHER THAN FOR THAT WHICH IT WAS PREPARED AND ISSUED.

ALL DIMENSIONS SHOULD BE CHECKED ON SITE.

DO NOT SCALE FROM THIS DRAWING

ANY DRAWING ERRORS OR DIVERGENCIES SHOULD BE BROUGHT TO THE ATTENTION OF BUILDING DESIGN PARTNERSHIP AT THE ADDRESS SHOWN BELOW.

DRAWINGS SHALL BE READ IN CONJUNCTION WITH THE FOLLOWING BEFORE WORK COMMENCES.

- THE CDM DESIGN ISSUES REGISTER
- THE BDP RISK SERIES OF DRAWINGS
- THE PROJECT CDM RISK REGISTER

Key:

— - APPLICATION SITE

— - APPLICANT'S OWNERSHIP

REVISION	DESCRIPTION	DRAWN	CHECKED	DATE
P05	Updated in line with client comments	JM	JB	17.08.18
P04	Boundary line updated in line with PROW changes.	JM	JB	17.08.18
P03	Boundary lin updated	JM	JB	23.07.18
P02	Boundary updated	MO	JB	19.06.18
P01	First Issue	SMS	JB	11.05.18

11 Ducie Street
PO Box 85
Piccadilly Basin
Manchester
M60 3JA
United Kingdom

T +44 (0)161 828 2200
www.bdp.com

BDP.

PROJECT TITLE
The HIVE

BDP JOB NUMBER
P2007773

DRAWING TITLE
Commercial In Confidence
Red Line Application Site Plan

DRAWING NO.
HIVE-BDP-ZZ-00-DR-A-PM_30_10_80-0101

SCALE
@ A1

DATE FIRST ISSUED
19/06/18

REVISION
P05

NOTES