



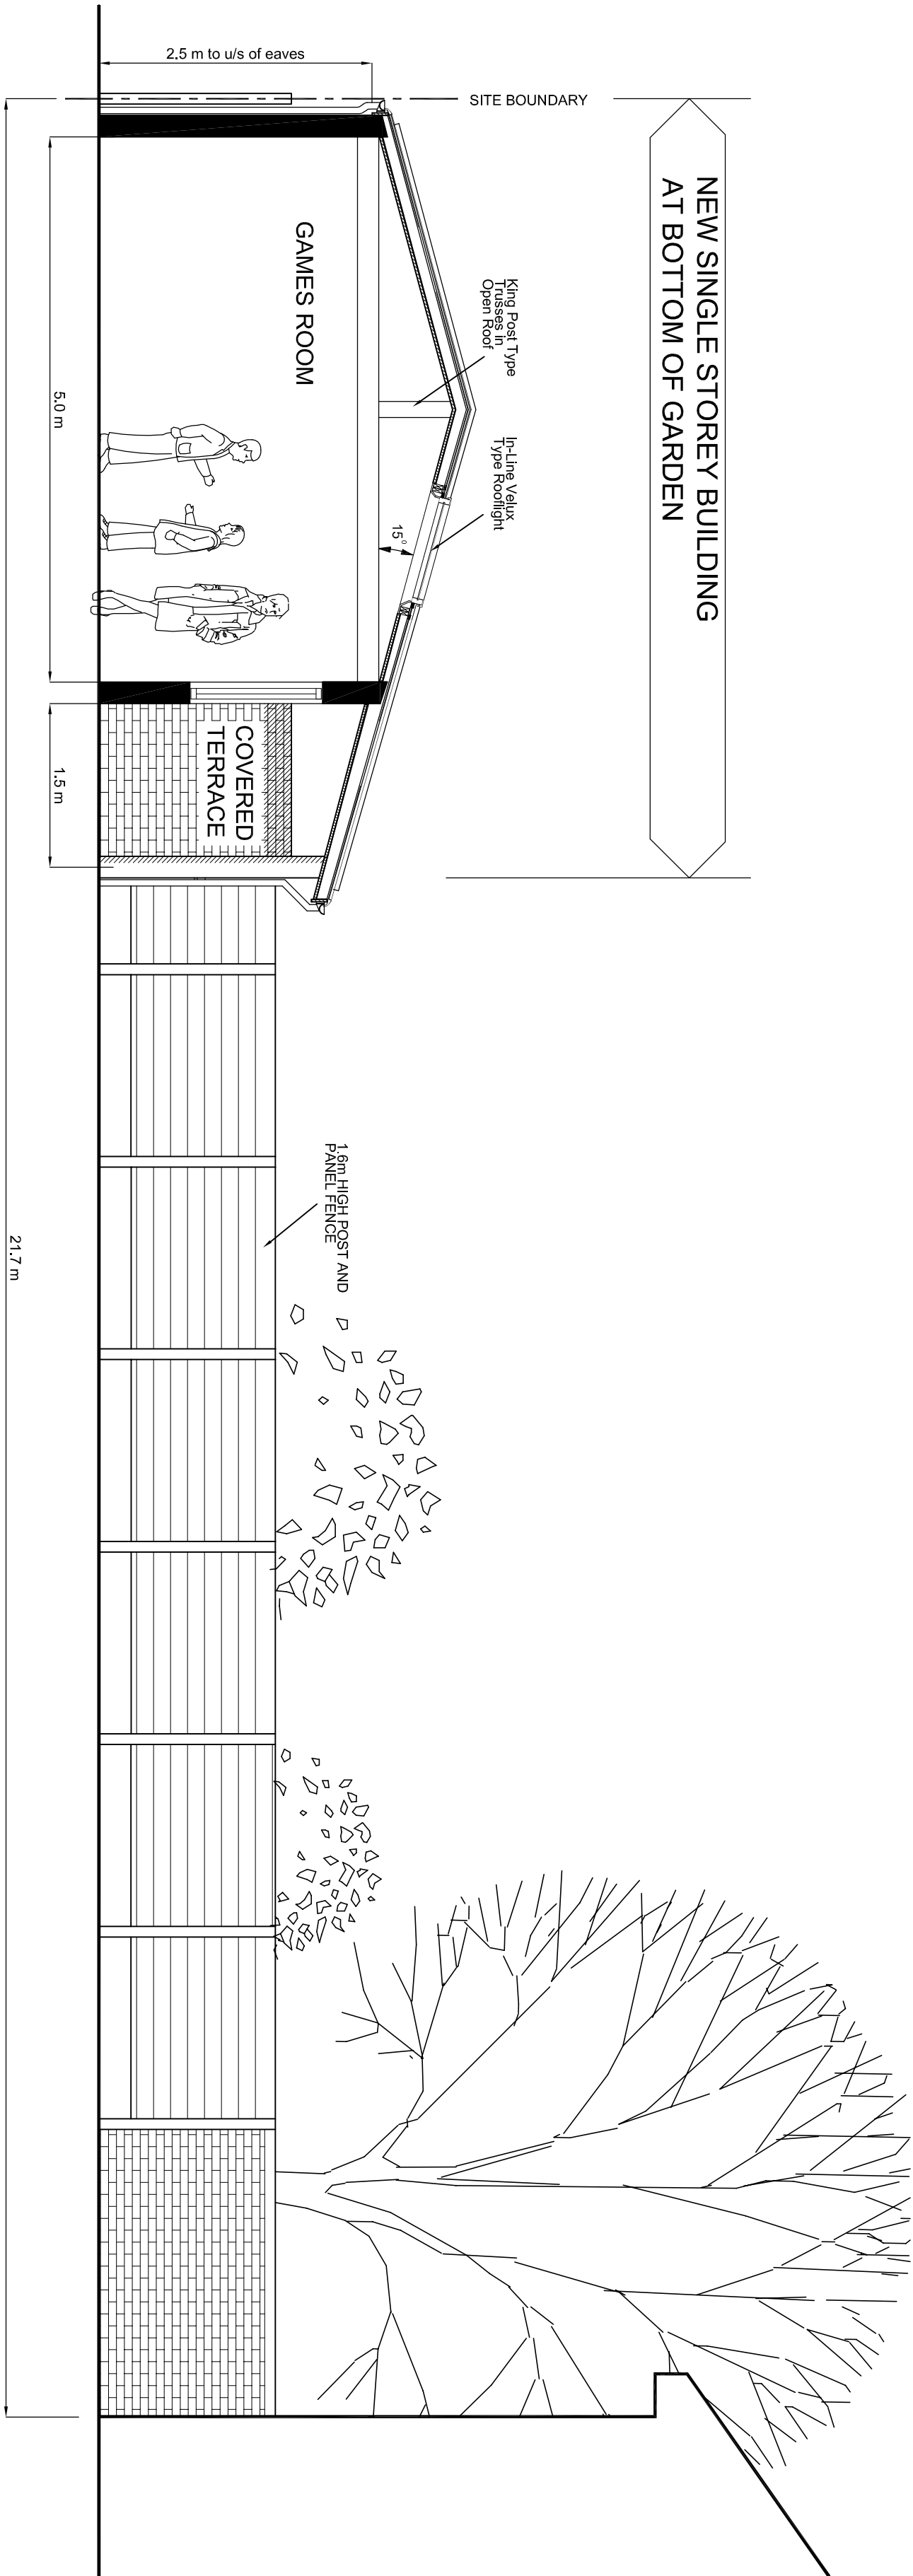

SECTIONAL ELEVATION AA' LOOKING WEST

SCALE 1:50 @ A2

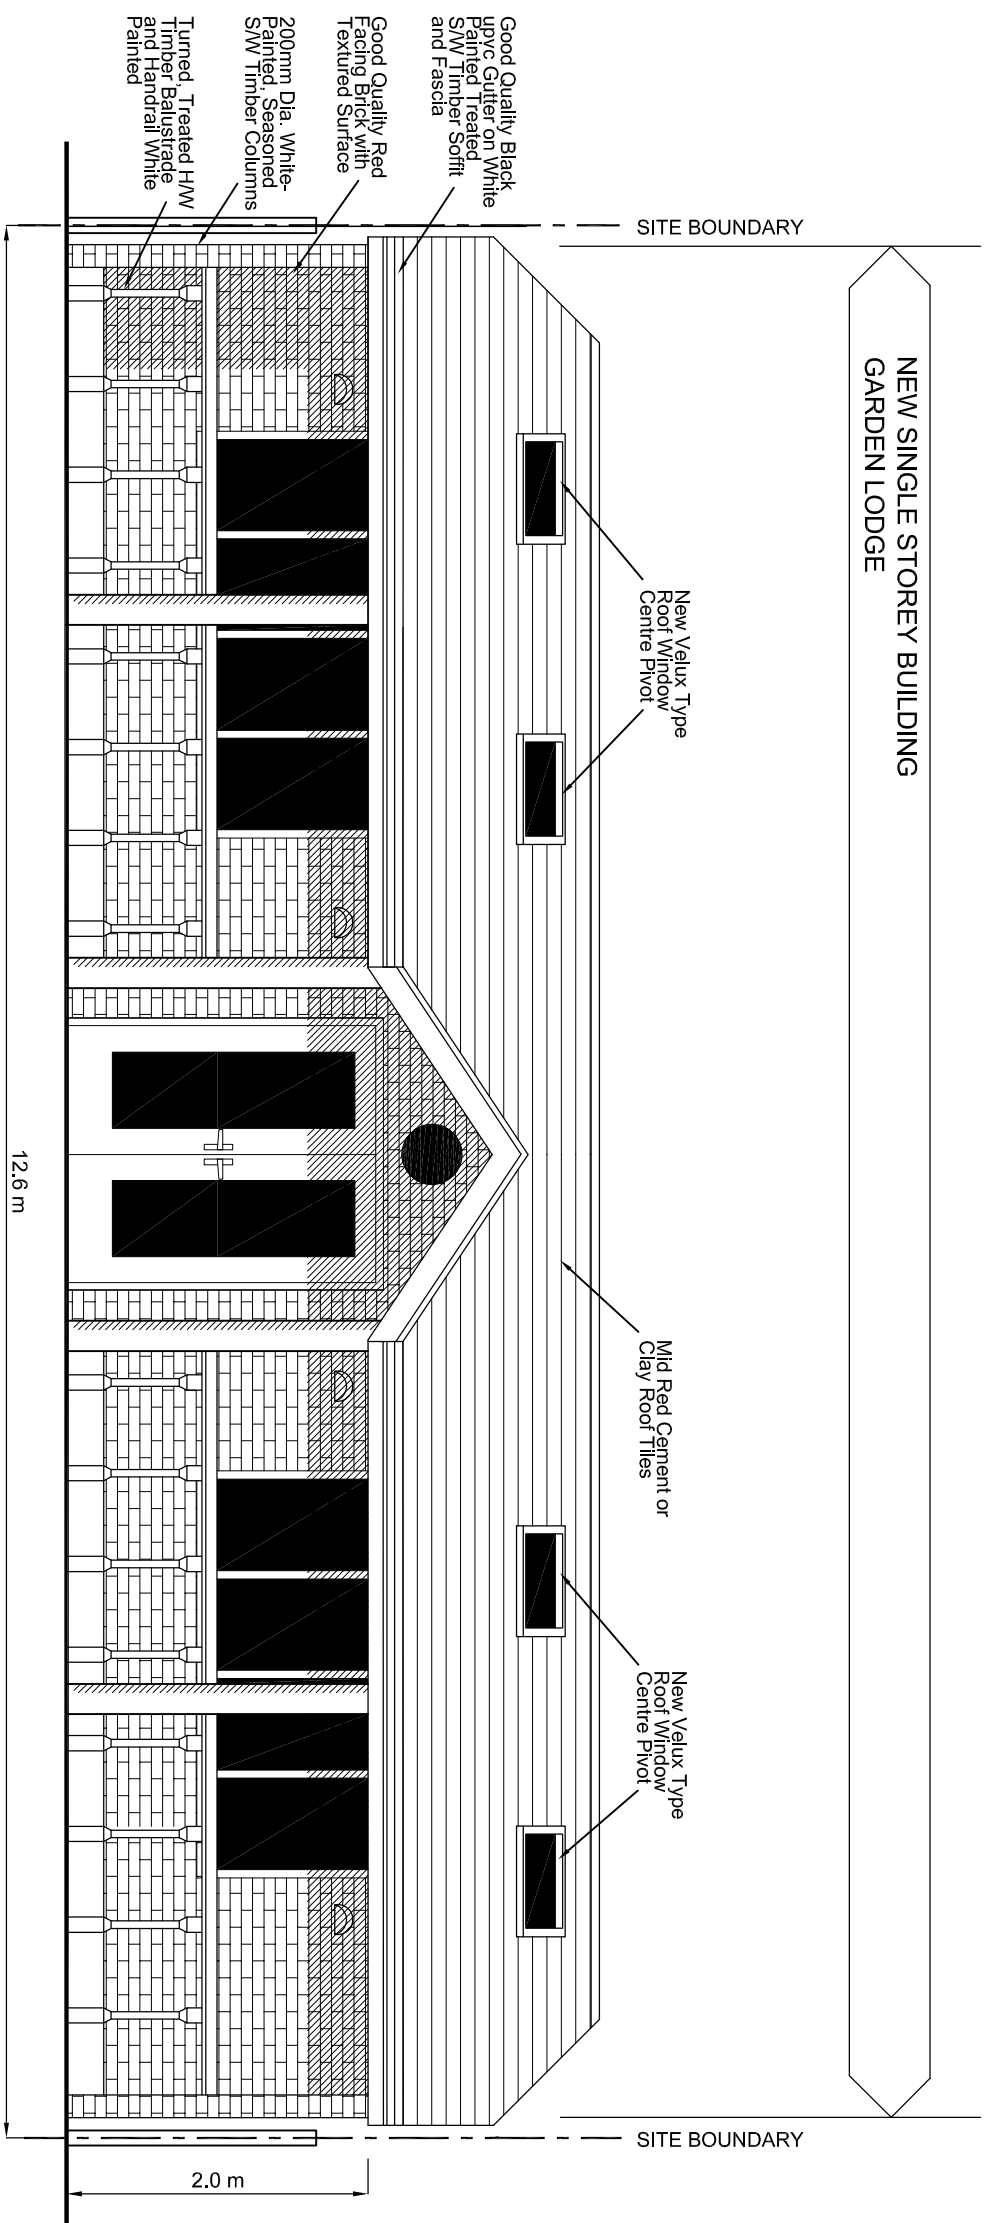

SOUTH ELEVATION BB'

SCALE 1:50 @ A2

A	07.07.15	PLANS AMENDED IN LINE WITH PRE-PLANNING COMMENT FROM MANCHESTER	BPM
REV.	DATE:	DETAILS:	

BPM ARCHITECTURAL SERVICES
224 GREAT CLOWES STREET
MANCHESTER M7 2ZS
TEL: 07415 493002

PROJECT: GARDEN LODGE AND COVERED LINK
AT 411 WILBRAHAM ROAD, CHORLTON
FOR MR. AMJAD AND MRS. KIRIN CHAUDHRY

TITLE: PLAN AND LOCATION PLAN

SCALE 1:50 DATE: JUNE 2015 DRAWN: BPM CHECKED:

STATUS: PLANNING
DRAWING NO: BPM/ WU/ PL3 REV: A

Architecture | Masterplanning | Interiors | Graphics | Branding